

Moscow City Council



Regular Meeting ~Agenda~

Laurie M. Hopkins
City Clerk

www.ci.moscow.id.us

208.883.7015

Tuesday
February 21, 2023

7:00 PM

Council Chambers
206 E. Third St.

The Moscow Mayor, City Council and Staff welcome you to tonight's meeting. This meeting is open to the public. We appreciate and encourage public participation. For regular agenda items, an opportunity for public comment is sometimes provided after the staff report. However, the formality of procedures varies with the purpose and subject of the agenda item; therefore, the Mayor may exercise discretion in deciding when to allow public comment during the course of the proceedings and limitations may be placed on the time allowed for comments. Citizens wishing to comment on business that is not on the agenda will be provided the opportunity to do so during the public comment item on the agenda. If you plan to address the Council, you will find a list of "Tips for Addressing the Council" in the door pocket outside the City Council Chambers. Please note that Moscow City Council meetings are televised, videotaped and/or recorded. Links to view the City Council meeting live can be found on the City website, YouTube, Facebook and Spectrum Cable 1301. Thank you for your interest in City government.

PLEDGE OF ALLEGIANCE

CONSENT AGENDA

1. All Consent Items (ACTION ITEM)

A. Approval of Moscow City Council February 6, 2023 Minutes - Laurie M. Hopkins

B. Disbursement Report for January 2023 - Sarah Banks

Staff presented the January 2023 Accounts Payable Report to the Public Works / Finance Committee on February 13th, 2023. The Committee received the report and approved the disbursements as presented.

ACTION: Accept the Disbursements Report for the month of January 2023.

C. Good Samaritan Pathway Reconstruction - Bid Results & Contract Award - Bob Buvel

The Good Samaritan Pathway Reconstruction project includes the reconstruction of the public pathway through the Good Samaritan Property from F Street to Eisenhower Street. The bid consists of the full replacement of portions of the pathway destroyed by tree roots and the 2019 floods as well as an overlay of the rest of the pathway. The City solicited semi-formal bids on January 20, 2023, and the Engineer's Estimate for construction is \$124,320.00.

Bids were opened on January 27, 2023, at which one (1) bid was received. The single responsive bid received was submitted by Motley-Motley Inc. with a bid of \$106,428.00. This was reviewed by the Public Works/Finance Committee on February 13, 2023, and recommended for approval.

ACTION: Accept the bid from Motley Motley Inc., award the contract in the amount of \$106,428.00, and authorize staff approval of construction change orders in an amount not to exceed 10% of the contract amount.

D. Palouse Groundwater Basin Water Alternatives Supply Contract Extension - Tyler Palmer

The City of Moscow is administering a contract with Alta Science and Engineering Inc. on behalf of the Palouse Basin Aquifer Committee (PBAC). The contract is for continued work toward the

selection and implementation of an alternate water supply project. At their meeting on July 28, 2022, PBAC approved an extension of the contract to facilitate Alta's support of the project as it enters a public involvement phase. The work is billed on a time and materials basis not to exceed \$50,000. The City invoiced PBAC for the entire amount, and will reimburse any funds not expended. The contract is set to expire on March 1, 2023. There are remaining tasks and funding that will require an extension of the contract period to May 31, 2023. This was reviewed by the Public Works/Finance Committee on February 13, 2023 and recommended for approval.

ACTION: Approve the contract extension with Alta Science and Engineering Inc.

E. Lincoln South of Public Sewer Project - Bid Results & Contract Award - Nate Suhr

The Lincoln South of Public Project extends from the intersection of North Lincoln Street and East Vandal Drive, continues north to Public Avenue and then traverses west on Public Avenue beyond Moore Street and terminates East of East F Street. This project includes the removal of an eight inch concrete sanitary sewer pipe on North Lincoln Street and East Public Avenue for the purposes of replacing sanitary sewer pipe experiencing root intrusion and also to reroute the sewer pipe onto the public right of way. The base bid consists of the removal and replacement of sanitary sewer service pipe, the removal and installation of sanitary sewer manholes, reconnection of existing sanitary sewer services, the paving of all removed asphalt roadway, placement of asphalt tailings on similar roadway, and the operation of a temporary bypass pump to allow connection of the new sanitary system to the existing without disruption of sewer service. The City published an advertisement for bids on January 14, 2023. The Engineer's Estimate for construction was \$411,405.00. Bids were opened on January 31, 2023, at which five (5) bids were received. The bids ranged from \$352,426.00 to \$461,990.00. Of those bids, the lowest responsive bid received was submitted by Big Sky Corporation of Hayden, ID with a bid of \$352,426.00. A bid analysis is included in the packet.

ACTION: Accept the bid from Big Sky Corporation, award the contract in the amount of \$352,426.00, and authorize staff approval of construction change orders in an amount not to exceed 10% of the contract amount.

F. Inland Cellular Wireless Lease Agreement Amendment - Bill Belknap

Inland Cellular currently holds a wireless communications facility lease with the City for cellular communications equipment on the City's Residence Street water tower. The current agreement includes lease fee escalation every 5 years based on the Consumer Price Index (CPI). The City began with the CPI-based escalators in 2002 with the initial wireless communications facility leases on the City's water reservoirs, but due to the complexity of the calculation and the potential for errors, more recent leases approved by the City have included a more simplistic 3% annual escalation provision. Inland Cellular has requested to amend the existing agreement to replace the current CPI escalator with the City's current standard 3% annual escalation. Staff has prepared an agreement amendment to make that change to the agreement. The new 3% annual escalator would remain in place until the agreement expires in 2028. This was reviewed by the Public Works/Finance Committee on February 13, 2023 and recommended for approval.

ACTION: Approve the proposed wireless communications agreement amendment.

REGULAR AGENDA

- 2. Mayors Appointments (ACTION ITEM)**
- 3. Public Comment and Mayor's Response Period (limit 15 minutes)**
- 4. Whitcom Report - Wendy Berrett**

5. 1912 Center Northeast Room, Second Floor Naming Proposal (ACTION ITEM) - David Schott

Heart of the Arts, Inc. (HAI) is proposing to permanently name the newly remodeled 1912 Center game room the “Chin Lew Green Dragon Game Room” in honor of the Chin and Lew families (please see attached proposal). The game room is the room on the northeast corner of the second floor of the 1912 Center. Funds in the amount of \$80,000 were donated by Claire Chin and Merry Lew to complete the renovation of the game room that is now home to the old back bar that was in the family’s downtown restaurant since 1947. This donation was made to name the room in honor of the families who have shared their culinary culture with Moscow since 1931.

The Parks and Recreation Commission reviewed the proposal and recommended City Council approval during their January 26, 2023 meeting. The Public Works / Finance Committee considered and recommended approval on February 13, 2023.

PROPOSED ACTIONS: Approve naming the northeast room of the second floor of the 1912 Center the “Chin Lew Green Dragon Game Room”; or take other action as deemed appropriate.

6. 1912 Center Southwest Room, Second Floor Naming Proposal (ACTION ITEM) - David Schott

Heart of the Arts, Inc. (HAI) is proposing to permanently name the newly remodeled 1912 Center historic classroom the “Barr Family Historic Classroom” in honor of the Barr family (please see attached proposal). The historic classroom is the room on the southwest corner of the second floor of the 1912 Center. Funds in the amount of \$80,000 were donated by Steve Barr to complete the renovation of the Historic Classroom. This donation was made in order to name the room in honor of his parents, longtime Moscow residents William and Audrey Barr.

The Parks and Recreation Commission reviewed the proposal and recommended City Council approval during their January 26, 2023 meeting. The Public Works / Finance Committee considered and recommended approval on February 13, 2023.

PROPOSED ACTIONS: Approve naming the southwest room of the second floor of the 1912 Center the “Barr Family Historic Classroom”; or take other action as deemed appropriate.

7. Basin 87 General Provision Agreement Approval (ACTION ITEM) - Bill Belnap

The Idaho Department of Water Resources (IDWR) is currently conducting adjudication of water rights within the Palouse River Basin (Basin 87). When IDWR established the general provisions governing the adjudication process, they included a provision that water rights (both surface diversions and groundwater diversions) within Basin 87 would be administered as connected sources of water in the Palouse River Basin in accordance with the prior appropriation doctrine. Prior research of the Palouse Basin aquifer system has revealed that there is no definitive evidence of a significant connection between surface water bodies and the underlying aquifers that supply drinking water to the City of Moscow and other domestic wells in the basin due to the geologic structure and thick confining clay layers present within the basin. The City filed a timely objection to IDWR’s general provisions due to this condition. IDWR has consented to the removal of this provision and indicated that the inclusion of this provision was unintentional. The attached Standard Form 5 agreement between the City and the State of Idaho will remove the connected source general provision subject to the approval of the Presiding Judge over the Palouse River Basin Adjudication. Staff has also prepared a Resolution to record the Council’s approval of the proposed agreement and authorizing our legal counsel Candice McHugh to execute the Standard Form 5 on behalf of the City of Moscow.

PROPOSED ACTIONS: Approve the proposed Standard Form 5 Agreement and Resolution authorizing Candice McHugh to execute the Agreement on behalf of the City of Moscow; or take other action as deemed appropriate.

REPORTS

City Council

Mayor

ADJOURN

NOTICE: It is the policy of the City of Moscow that all City-sponsored public meetings and events are accessible to all people. If you need assistance in participating in this meeting or event due to a disability under the ADA, please contact the City's ADA Coordinator by phone at (208) 883-7600, TDD (208) 883-7019, or by email at adacoordinator@ci.moscow.id.us at least 48 hours prior to the scheduled meeting or event to request an accommodation. The City of Moscow is committed to ensuring that all reasonable accommodation requests are fulfilled.

Moscow City Council



Regular Meeting ~Minutes~

Laurie M. Hopkins
City Clerk

www.ci.moscow.id.us

208.883.7015

Monday, February 6, 2023

7:00 PM

**Council Chambers
206 E. Third St.**

The meeting was called to order at 7:00 p.m.

PRESENT: Mayor Art Bettge, Sandra Kelly, Maureen Laflin, Hailey Lewis, Julia Parker, Gina Taruscio

STAFF: Bill Belknap, Mia Bautista, Cody Riddle, Tyler Palmer, Aimee Hennrich, Megan Cherry

PLEDGE OF ALLEGIANCE

Council Member Lewis led the Pledge of Allegiance.

CONSENT AGENDA

1. All Consent Items (ACTION ITEM)

A. Approval of Moscow City Council January 17, 2023 Minutes - Laurie M. Hopkins

B. Approval of Memorandum of Understanding between the City of Moscow and the Idaho Transportation Department to establish a Car Seat Inspection Station - Capt. Roger Lanier / Officer Eric Warner

The City of Moscow is entering into a Memorandum of Understanding (MOU) with the Idaho Transportation Department (ITD), Office of Highway Safety, Car Seat Program. The purpose of this MOU is to establish a car seat inspection station where parents and caregivers can learn how to keep children safe while training in passenger vehicles by using appropriate car seats, booster seats or seat belts correctly. This is accomplished through one-to-one instruction provided by nationally certified Child Passenger Safety technicians. This was reviewed by the Administrative Committee on January 23, 2023 and recommended for approval.

ACTION: Approve the Memorandum of Understanding between the City of Moscow and Idaho Transportation Department.

C. Proposed Lot Division generally located southwest of the West Palouse River Drive Ball Fields Property and southwest of the University of Idaho Arboretum – Aimee Hennrich

The applicant, BBC LLC, is requesting a lot division to create four lots of approximately 23,075 sf (.53 acres), 46,362 sf (1.06 acres), 72,306 sf (1.66 acres), and 457,537 sf (10.50 acres) in size from an existing parcel of 599,277 sf (13.76 acres) in size. The property is generally located southwest of the West Palouse River Drive Ball Fields Property and southwest of the University of Idaho Arboretum and was annexed and rezoned in 2022 to the Residential Office (RO) and Medium Density Residential (R-3) Zoning Districts. The 10.50-acre portion of the subject property that is Zoned R-3 is where the Edington Estates PUD and Preliminary Plat was approved in 2022. Edington Estates will still need to receive final plat and PUD approval before the subdivision is finalized. The intention of the proposed lot division is to separate the Residential Office (RO) Zoned portion from the Medium Density (R-3) Zoned portion of the property, and also divide the RO area into three (3) lots. All proposed lots meet the minimum lot area and frontage requirements of their respective zoning designations. This item was reviewed and recommended for approval by the Public Works and Finance Committee on January 23, 2023.

ACTION: Approve the lot division request with no conditions.

D. Proposed Lot Line Adjustment of Lots 4, 5, and 7, Block 2, of Anderson 7th Addition – Aimee Hennrich

The applicant, Jim Swift, is requesting a lot line adjustment between three properties legally described as Lots 4, 5, and 7, Block 2, of Anderson 7th Addition. The proposed lot line adjustment would increase Lot 4 from 9,975 sf to 11,400 sf, Lot 5 from 9,975 sf to 11,400 sf, and decrease Lot 7 from 26,565 sf to 23,715 sf. The subject lots are currently vacant land and were previously platted within the Anderson 7th Addition Subdivision. One of the original conditions of approval of the Anderson 7th Addition was that, “Lot 7, Block 2 shall be converted to a flag lot with the flagpole portion providing direct access to Sunnyside Avenue and no vehicular access shall be permitted from Palouse River Drive”. On September 6, 2022 City Council approved a request from the applicant to amend this condition of approval to state that, “Vehicular access to Lot 7, Block 2 shall only be permitted from Palouse River Drive for a commercial use upon the property”. Since a commercial use is anticipated for Lot 7, Block 2, the applicant is proposing to eliminate the flagpole portion of the lot since access to Sunnyside Avenue is no longer needed. The subject lots are currently zoned Multiple Family Residential (R-4). In the R-4 Zone, the minimum lot size is 5,000 sf and the minimum lot width is 50 feet. All proposed lots meet the minimum lot size and width requirements of the R-4 Zone. This item was reviewed and recommended for approval by the Public Works and Finance Committee on January 23, 2023.

ACTION: Approve the lot line adjustment request.

E. Personal Delivery Devices License Agreement-Starship Technologies - Cody Riddle

Starship Technologies is seeking a non-exclusive license agreement to operate personal delivery devices in the public right-of-way. This was reviewed by the Administrative Committee on January 23, 2023 and recommended for approval.

ACTION: Approve the proposed license agreement.

F. Lilly Street Reconstruction 'A' St. to Third St. Rebid - Bid Results & Contract Award - Scott Bontrager

The Lilly Street Reconstruction project includes the reconstruction of Lilly Street ('A' St to Third St) and First Street (Lieouallen St to Lilly St). The base bid consists of the full replacement of Lilly Street underground utilities, curb and sidewalk, and full-depth roadway replacement. Also included in the base bid is the realignment and daylighting of Hogg Creek and an extension of the existing pathway system along First Street. The Add Alternate bid consists of the reconstruction of First Street pavement, curb, sidewalk, and the installation of a new water main. The City published an advertisement for bids on December 3, 2022, and the Engineer's Estimate for construction is \$1,805,308.40 for Base Bid and \$153,093.00 for the Add Alternate.

Bids were opened on January 10, 2023, at which three (3) bids were received. The Base Bids ranged from \$1,892,320.25 to \$1,969,698.95 and Add Alternate bids ranged from \$166,354.66 to \$179,609.00. Of those, the lowest responsive bid received was submitted by Big Sky Corporation with a Base Bid of \$1,871,406.50 and an Add Alternate bid of \$174,237.00. A bid analysis is included in the Committee packet. The Moscow Urban Renewal Agency (MURA) had previously committed \$200,000 in project funding in accordance with the Agency's Capital Improvement Plan. Staff has also requested MURA provide an additional \$200,000 to help with cost escalations since the original funding was committed to the project. This was reviewed by the Public Works/Finance Committee on January 23, 2023, and recommended for approval.

ACTION: Accept the low bid from Big Sky Corporation, award the contract for the base bid in the amount of \$1,871,406.50 as well as the bid alternate in the amount of \$174,237.00 contingent upon

the MURA providing an additional \$200,000, and authorize staff approval of construction change orders in an amount not to exceed 10% of the contract amount.

G. Approval to update authorized signers on the City of Moscow Wells Fargo, Zions and US Bank Accounts - Sarah Banks

The Finance Department is updating authorized signers on The City of Moscow Wells Fargo, Zions and US Bank accounts. We are removing previous City Supervisor Gary Riedner, previous Mayor William Lambert, and previous Treasury Management Coordinator Julie Fry. We are adding City Supervisor Willard Belknap, Mayor Art Bettge, and Assistant Finance Director Renee Tack.

ACTION: Approve updating the authorized signers on the City of Moscow Wells Fargo, Zions and US Bank accounts.

Taruscio moved, Laflin seconded to approve the consent agenda as presented.

REGULAR AGENDA

2. Mayors Appointments (ACTION ITEM)

Mayor Bettge presented to the City Council for consideration the appointments of Nicholas Smiley-Kallas to the Human Rights Commission; Gordon Wilson to the Sustainable Environment Commission; Brandon Wilcox to the Fair & Affordable Housing Commission; Ashlee Toone to the Fair & Affordable Housing Commission. Kelly moved and Taruscio seconded approval of the appointments. Roll Call Vote: Ayes: Unanimous. Nays: None. Abstentions: None. Motion carried.

Smiley-Kallas is excited to support his local government and looking forward to meeting everyone.

Wilson provided information on his education and his position as a professor. he is committed to the environment enhancement and flourishing of the City of Moscow; work towards beautification of greenspace; foster a grassroots desire in to implement good practices; and add to the conversation with the SEC.

Wilcox lived in Bend and watched a small town become large and housing will be an issue for years to come. He has experience in construction and business and looks forward to being part of the commission.

Toone is looking forward to being involved and serving the community.

3. Public Comment and Mayor's Response Period (limit 15 minutes)

No comments.

4. Citizen Commission Report - Moscow Arts Commission - Megan Cherry / Lauren McCleary

Cherry gave a brief history of the MAC. Stacy Boe Miller, Poet Laureate read two poems. McCleary shared volunteer hours which in 2022 had over 200 hours. The Artwalk season included 81 host locations, 133 arts listings, 28 street vendors. Entertainment in the Park, Poet Laureate, and Palouse Plein Air all had great events. Two Mayor's Arts Awards were presented for 2022 - Rootforest LLC for Outstanding Contribution as a Business and Jennifer Rod for Outstanding Achievement in Arts Education. McCleary provided photos of the ITC Sculpture Garden, vinyl wraps, and storm drain murals. The portable collection had some additions and some current pieces were re-framed.

5. Proposed Lot Division and Lot Line Adjustment at 412 and 418 Southview Ave (ACTION ITEM) – Aimee Hennrich

The applicant, Ryan Itani, is requesting a lot division to create three lots of approximately 7,292 sf, 7,695 sf, and 7,975 sf in size from two existing parcels of 11,028 sf and 11,977 sf in size. The properties are addressed as 412 and 418 Southview Ave. The intention of the lot division is to create one additional single-family lot. The subject properties are located within the Moderate Density, Single Family Residential (R-2) Zoning District which requires a minimum lot size of 7,000 square feet. All proposed lots meet the minimum lot area requirements of the R-2 Zone. This item was reviewed by the Public Works and Finance Committee and recommended for approval on January 23, 2023.

PROPOSED ACTIONS: Approve the lot division and lot line adjustment request with no conditions; or approve the lot division and lot line adjustment request with conditions; or deny the lot division and lot line adjustment request; or provide staff further direction.

Hennrich introduced the item as written above. In response to a question regarding erosion, when a home is proposed they are required to connect to the storm drain. With the R-2 designation, there is a minimum of 7,000 square feet. In addressing homes, numbers do skip in order to add addresses in the future. As long as a home could meet the required setbacks, a lot can be split in the R-2 zoning designation. Davis said this is in harmony with the zoning. Taruscio moved, Kelly seconded, to approve the lot division and lot line adjustment request with no conditions. Lewis commented there was desire for increased traffic control review and infill is important. Roll Call Vote: Ayes: Unanimous. Nays: None. Abstentions: None. Motion carried.

6. Public Hearing - Fee Resolution Amendment to include fees for Personal Delivery Devices (ACTION ITEM) – Cody Riddle

On August 1, 2022, the City Council adopted Resolution 2022-23, establishing fees for services to take effect on October 1, 2022 (Fee Resolution). Since that time, staff has developed an agreement for licensing the operation of personal delivery devices in the City right-of-way. As there is staff time to administer this license, a new fee of \$250.00 is proposed. Per Idaho Code 63-1311A, amendment of the Fee Resolution to include a new fee requires a public hearing. Staff has noticed the hearing per Idaho Code and the draft resolution is presented to the City Council for review. The new fee is listed as Item J, located on page 17 of the attached resolution. It is identified as "Personal Delivery Devices Annual License Fee". This is the only change proposed to the existing fee structure.

PROPOSED ACTIONS: Conduct a public hearing to consider the FY2023 Fee Resolution amendment and approve the additional licensing fee for personal delivery devices; or provide staff further direction.

Mayor Bettge opened the public hearing at 7:36 p.m.

Riddle introduced the item as written above. The Administrative Committee reviewed this item and recommended approval. The fee is per company, not per device. The City cannot prohibit personal delivery devices operation on the sidewalks per State code but does allow cities to regulate them and adopt standards to ensure the safety of pedestrians and users of the city right-of-way.

Hearing no testimony, Mayor Bettge closed the public hearing at 7:39 p.m.

Taruscio said she is enthusiastic about them and moved to approve the additional licensing fee for personal delivery devices in the amended fee resolution as included in the packet. Roll Call Vote: Ayes: Unanimous. Nays: None. Abstentions: None. Motion carried.

7. 2022 Citizen Survey Report Presentation (ACTION ITEM) - Bill Belknap

2022 marks the tenth comprehensive Citizen Survey conducted by the City of Moscow. Surveys have been conducted biennially since 2002 with the exception of 2020 due to the COVID-19 pandemic.

These regular assessments serve as a benchmark of community perceptions and provide an evaluation of the municipal services delivered by the City of Moscow as measured by its residents. The results of each survey are used as a resource to assist in strategic planning efforts and resource allocation by City leaders by providing a means to measure citizen satisfaction with the City government and the services provided. Staff will provide an overview of the survey and the results for the Council's consideration.

PROPOSED ACTIONS: Accept the 2022 Citizen Survey report; or take other action as deemed appropriate.

Belknap introduced the item as written above and also went through the survey process and design. National average response rates for mailed surveys are between 25% to 40%. Historical survey response rates have ranged between 29% to 43%. Response rates for this survey were 26% which was the lowest response rate observed in the history of the survey. Questions of quality of life in Moscow and quality of life in your neighborhood has trended upward. Moscow as a place to live, raise children and retire have also trended upward especially as a place to retire. Community characteristics had air quality drop. Access to affordable housing also dropped but is not surprising due to the real-estate trends and price of housing. Another drop was in openness and acceptance of the community towards people of diverse backgrounds. Within questions related to perceived problems in Moscow, taxes was among the lowest score. Growth was perceived as an issue but there hasn't been a significant amount of housing construction. Population hasn't been growing dramatically and housing starts have been below average. Belknap said perhaps growth dropped because of conversations about growth and more students enrolled at the University of Idaho. Business growth and job growth have always been reported as too slow and now has leveled out as too slow/just right. Population growth also had result as too fast. Quality of city services has been steady since 2002. Interactions with city government resulted in higher numbers in the once or never category. How citizens interact with city government showed newspaper, in person, cable, and by phone dropping with website and social media increasing. The questions within the category direction of the city saw highest scores and trending upward. The open-ended questions were categorized into 10 groups (see attached presentation). Respondent demographics was reviewed. Discussion ensued regarding mailing and other options for distribution. Lewis was interested in how results in the safety category would differ now versus when the survey was mailed out in September. Taruscio encouraged checking on other options for distribution of the survey. Davis agreed. He also suggested a QR code at events that could take a person to the City's social media pages to increase interactions with City government. Belknap said a communications manager will be brought on this year and could be a good project for them. Kelly commented with Moscow increasing as a good place to retire, she knows many seniors that don't want to use a QR code. Some users do not want to use technology. Belknap said the City could provide both options. It is anonymous other than the sector so would need to be sure citizens felt comfortable using a QR code knowing it is still anonymous. Parker suggested reaching out to survey researchers who may have ideas about newer survey methods. Laflin moved, Kelly seconded, to accept the 2022 Citizen Survey report. Roll Call Vote: Ayes: Unanimous. Nays: None. Abstentions: None. Motion carried.

8. Legislative Travel and Meetings Budget Discussion (ACTION ITEM) - Bill Belknap

Within the City's Legislative Fund budget, there is funding allocated for Council members' travel to various educational meetings and conferences. Prior to the 2021 fiscal year, the City budgeted \$16,000 annually for those expenses. During the COVID-19 pandemic, there was a significant reduction in travel expenses and the budgeted amount was reduced to \$10,000 annually, which was what was budgeted for the FY2023 fiscal year. Post-pandemic, Council member travel and overall travel expenses and hotel rates have increased and are likely to exceed the \$10,000 budgeted amount. In addition, two Council members have expressed a desire to attend the National League of Cities Congressional City Conference that will be held in March of this year. Within FY2023, the Council has \$20,000 budgeted for non-prioritized projects that could be utilized to fund the additional travel expenses. Staff would recommend an allocation of \$10,000 of the non-prioritized project line item for these additional travel expenses.

PROPOSED ACTIONS: Approve allocation of \$10,000 from Legislative Non-Prioritized Projects line item 101-010-670-16 for Council travel expenses; or take other action as deemed appropriate.

Belknap introduced the item as written above. The Non-Prioritized Projects line item is at the Council's discretion of how to use it. Historically the line item has been used for non-profit type expenses and capital projects. Last fiscal year it was not spent. Lewis is in support, especially to have council members attend the March NLC conference and report back to the full Council. Taruscio has attended in the past and didn't feel she received much out of it. She would prefer to use the funds to help the citizens. Laflin is in favor. Belknap commented the lower budget level is only due to the pandemic. It was previously budgeted at \$16,000-18,000 and can be increased in the FY2024 budget. Laflin moved to approve allocation of \$10,000 from Legislative Non-Prioritized Projects line item 101-010-670-16 for Council travel expenses. Lewis seconded. Roll Call Vote: Ayes: Five. Nays: One (Taruscio). Abstentions: None. Motion carried.

REPORTS

City Council

Moscow Urban Renewal Agency – Laflin reported the agency allocated 125,000 capital expending for street project at Lilly Lieuallen.

Planning and Zoning Commission – Taruscio said they are working on many projects. Nils Peterson will report on affordable housing at the next meeting.

Moscow Arts Commission – Parker said the Commission has the RFP out for storm drain murals, wraps, utility boxes and FM poster.

Moscow Pathways Commission – Lewis said the Commission had quite a few citizens attend and ask questions.

Palouse Basin Aquifer Committee – Kelly said the Commission received reports on wells and water and direction.

1912 Development Committee – Kelly said some pipes brake but fixed. The second floor is finished.

Fair and Affordable Housing Commission – Davis reported the Commission had a presentation from Sojourner's.

Council members reported on other meetings and events, including the Association of Idaho Cities conference.

Mayor

The Mayor attended the AIC conference and the highlight from the legislature will be taxes. He attended the Airport Board and the new terminal is progressing. There is a live camera you can view and watch the construction. Met with the ASUI about participation in the city. Also attended the MLK breakfast and met with the boy scouts.

ADJOURN TO EXECUTIVE SESSION PER IDAHO CODE 74-206 (1)(F) - THE MEETING WILL NOT RECONVENE.

Kelly moved, Lewis seconded to adjourn to executive session per Idaho Code 74-206 (1)(F). Roll Call Vote: Ayes: Unanimous. Nays: None. Abstentions: None. Motion carried.

Arthur D. Bettge, Mayor

ATTEST:

Laurie M. Hopkins, City Clerk

**CITY OF MOSCOW
MINUTES OF CITY COUNCIL EXECUTIVE SESSION
February 6, 2023**

Present: Mayor Bettge, Drew Davis, Maureen Laflin, Hailey Lewis, Julia Parker, Gina Taruscio

Also Present: Bill Belknap, City Supervisor; Mia Bautista, City Attorney,

The executive session was called to order at 8:32 p.m.

Item discussed pursuant to I.C. 74-206(1)(F) with Candice McHugh, attorney present. Discussion ended at 8:43 p.m.

Item discussed pursuant to I.C. 74-206(1)(F). Discussion began at 8:43 p.m.

The executive session was adjourned at 9:21 p.m.

CITY COUNCIL STAFF REPORT

DATE: Tuesday, February 21, 2023



AGENDA ITEM TITLE

Disbursement Report for January 2023 - Sarah Banks

RESPONSIBLE STAFF

Sarah Banks, Finance Director

REVIEWED BY

This was reviewed by the Public Works/Finance Committee on February 13th, 2023 and recommended for approval.

ADDITIONAL PRESENTER(S)

OTHER RESOURCES

DESCRIPTION

Accounts Payable Report for the month ending January 31, 2023. A summary of the major expenditures has been approximated by category and represents 96% of the total expenditure of \$2,945,769.29.

Payroll	\$1,215,908.00
Professional Services	\$120,981.00
Sanitation	\$360,601.00
Capital Outlay	\$281,052.00
Capital Outlay - Vehicles	\$26,289.00
Capital Outlay - Improvement	\$302,279.00
Capital Outlay - Buildings	\$2,502.00
Minor Equipment	\$22,189.00
Supplies	\$64,096.00
Utilities	\$86,827.00
Contractual Payments	\$291,002.00
ACH Wells Fargo	\$40,890.00
Total	\$2,814,616.00

STAFF RECOMMENDATION

Accept the Disbursements Report for the month of January 2023.

PROPOSED ACTIONS

PROPOSED ACTIONS: Accept the Disbursements Report for the month of January 2023.

FISCAL IMPACT

PERSONNEL IMPACT

ATTACHMENTS

1. January Revenue Report 2023
2. Disbursement Report January 2023

3. Cash & Investments Balances 2023
4. Major Expenditures Report - January 2023

RECEIPTS REPORT FOR JANUARY 2023

RECEIPTS REPORT FOR JANUARY 2023												
Fund #	FUND NAME	Taxes	Franchise Fees	Licenses & Permits	Intergovernmental	Charges for Services	Fines & Penalties	Investment Income	Refunds & Reimbursements	Contributions & Donations	Other	Grand Total
101	GENERAL	3,351,838.27	145,969.53	78,001.34	827,301.56	148,102.36	10,015.71	143,983.27	654,591.11	0.00	6,869.92	5,366,673.07
105	STREETS	485,172.39	0.00	0.00	245,418.90	24,554.13	0.00	0.00	158.00	0.00	0.00	755,303.42
120	RECREATION AND CULTURE	0.00	0.00	225.00	0.00	13,801.92	0.00	0.00	-194.05	0.00	0.00	13,832.87
121	MSD COMMUNITY PLAY FIELDS	0.00	0.00	0.00	6,245.30	0.00	0.00	0.00	0.00	0.00	0.00	6,245.30
123	1912 CENTER	0.00	0.00	0.00	0.00	0.00	0.00	0.00	0.00	0.00	0.00	0.00
128	TRANSIT CENTER	0.00	0.00	0.00	0.00	1,582.24	0.00	0.00	0.00	0.00	45.91	1,628.15
220	WATER	0.00	0.00	0.00	0.00	527,055.16	0.00	854.65	4,615.00	0.00	0.00	532,524.81
230	SEWER	0.00	0.00	0.00	0.00	947,078.18	0.00	4,395.00	176.08	0.00	0.00	951,649.26
235	STORMWATER	0.00	0.00	0.00	0.00	60,472.33	0.00	0.00	0.00	0.00	0.00	60,472.33
240	SANITATION	0.00	0.00	0.00	0.00	508,280.07	0.00	0.00	-1.60	0.00	0.00	508,278.47
290	FLEET	0.00	0.00	0.00	0.00	82,168.35	0.00	0.00	0.00	0.00	0.00	82,168.35
295	INFORMATION SYSTEMS	0.00	0.00	0.00	0.00	139,503.00	0.00	0.00	0.00	0.00	0.00	139,503.00
320	WATER CAPITAL PROJECTS	0.00	0.00	0.00	0.00	0.00	0.00	0.00	0.00	0.00	0.00	0.00
330	SEWER CAPITAL PROJECTS	0.00	0.00	0.00	0.00	0.00	0.00	0.00	0.00	0.00	0.00	0.00
335	STORMWATER CAPITAL FUND	0.00	0.00	0.00	0.00	0.00	0.00	0.00	0.00	0.00	0.00	0.00
340	SANITATION CAPITAL PROJECTS	0.00	0.00	0.00	0.00	0.00	0.00	0.00	0.00	0.00	0.00	0.00
350	CAPITAL PROJECTS	0.00	0.00	0.00	0.00	0.00	0.00	17,429.92	0.00	0.00	0.00	17,429.92
355	LID CONSTRUCTION	0.00	0.00	0.00	0.00	0.00	0.00	0.00	0.00	0.00	0.00	0.00
380	HAMILTON P&R	0.00	0.00	0.00	0.00	0.00	0.00	1,938.50	0.00	0.00	0.00	1,938.50
590	BOND & INTEREST	507,248.71	0.00	0.00	0.00	0.00	0.00	203.56	0.00	0.00	0.00	507,452.27
595	LID FUNDS	0.00	0.00	0.00	0.00	0.00	0.00	0.00	0.00	0.00	0.00	0.00
	TOTAL	4,344,259.37	145,969.53	78,226.34	1,078,965.76	2,452,597.74	10,015.71	168,804.90	659,344.54	0.00	6,915.83	8,945,099.72

DISBURSEMENTS REPORT FOR JANUARY 2023											
DATE	FUND NAME	ACCOUNTS PAYABLE	ACCOUNTS PAYABLE	ACCOUNTS PAYABLE	ACCOUNTS PAYABLE	WELLSFARGO CC ACH	ACCOUNTS PAYABLE ACH	VOID CHECKS	PAYROLL	PAYROLL	GRAND TOTALS
		1/5/2023	1/12/2023	1/19/2023	1/26/2023	1/17/2023	1/12/2023	1/26/2023	1/13/2023	1/27/2023	
		BATCH #	AP 1.6.20223	AP 1.13.2023	AP 1.20.2023	AP 1.27.2023	1/31/2023 AP 1.13.2023 AP 1.27.2023	AP 1.13.2023	AP 1.27.2023	ID60	
CHECK #’s		104073-104145	104146-104221	104222-104290	104291-104367	January’s CC ACH’s	January’s ACH’s	104337,104169	21559 & 21561	21562-21563	
Fund #											0.00
101	GENERAL	59,370.63	39,611.28	33,716.17	253,444.65	19,769.89		(2,000.00)	362,856.86	367,162.96	1,133,932.44
105	STREETS	4,805.57	25,859.46	5,930.51	13,111.82	143.31			31,262.48	30,994.47	112,107.62
120	RECREATION AND CULTURE	18,340.20	28,132.10	6,292.60	483.85	3,382.49			52,194.78	60,029.24	168,855.26
121	MSD COMM. PLAY FIELDS								1,407.03	1,773.35	3,180.38
123	1912 CENTER	10,750.00									10,750.00
128	TRANSIT CENTER	1,114.02	540.77	105.00							1,759.79
220	WATER	9,680.16	23,214.28	1,244.97	3,728.80	9,309.69			43,470.96	48,529.16	139,178.02
230	SEWER	47,541.12	35,788.41	3,807.52	8,163.03	2,117.33	19,083.27		53,068.22	52,772.10	222,341.00
235	STORMWATER	8,260.20	1,541.22	816.92		33.24			14,003.23	14,240.96	38,895.77
240	SANITATION	77.96	173.89	1,093.18	108,636.42		236,112.25	(63.39)	7,466.24	7,849.72	361,346.27
290	FLEET	42,102.23	13,542.84	9,386.58	13,161.63	5.15			12,544.40	12,959.35	103,702.18
295	INFORMATION SYSTEMS	4,842.96	7,779.10	258.00	15,933.43	6,128.56			19,948.70	21,373.99	76,264.74
320	WATER CAPITAL PROJECTS		14,247.88	137,991.18	172,740.40						324,979.46
330	SEWER CAPITAL PROJECTS			3,325.00	6,933.93						10,258.93
335	STORMWATER CAPITAL PROJ										0.00
340	SANITATION CAPITAL PROJ										0.00
350	CAPITAL PROJECTS	36,526.16	85,080.75	91,365.13	25,245.39						238,217.43
355	LID CONSTRUCTION										0.00
380	HAMILTON - PARKS & REC										0.00
	TOTAL	243,411.21	275,511.98	295,332.76	621,583.35	40,889.66	255,195.52	(2,063.39)	598,222.90	617,685.30	2,945,769.29

Julia Parker

Sandra Kelly

Drew Davis

Sarah L. Banks, Finance Director

City of Moscow Cash and Investments Balances as of 1/31/2023		
Fund	Year to Date Balance	
General Fund	\$	11,729,352.10
Street Fund	\$	2,376,950.00
Culture & Recreation	\$	1,374,266.55
MSDCPF	\$	185,928.36
1912 Fund	\$	49,674.74
Transit Center	\$	50,923.32
Water Fund	\$	3,245,583.25
Sewer / WRRF	\$	4,038,938.15
Stormwater	\$	130,862.28
Sanitation Fund	\$	3,611,774.75
Fleet Fund	\$	6,285,830.48
Information Systems	\$	4,919,572.79
Water Capital	\$	6,034,947.80
Sewer Capital	\$	17,194,106.66
Stormwater Capital	\$	489,550.72
Capital Projects	\$	7,886,254.88
Sanitation Capital	\$	6,909,008.09
LID construction	\$	17,948.41
Hamilton	\$	784,697.43
Bond & Interest	\$	1,005,436.33
LID Funds	\$	35,611.11
Payroll Service	\$	1,128,925.05
Total Cash & Investments	\$	79,486,143.25

Sanitation

			Major Expenditures	\$ 2,814,617.37	96%	of the total expenditures of	\$2,945,769.29
Large Expenditures							
J-U-B Engineering, Inc.	\$ 26,472.96	T M L Construction, Inc.	\$ 172,740.40	T M L Construction, Inc.	\$ 131,622.50		
6th Street Bridge - Task 1.3, 6		Well house #6 Replacement		Pay App 2 for Booster Station Phase II Rebid			
Aspect Consulting, LLC	\$ 33,962.00	Garrett and Company, Inc.	\$ 85,080.75	Germer Construction, Inc.	\$ 22,440.00		
Paradise Creek Flood Hazard Mitigation Study - Partial Payment		Milton Arthur playground equipment		Third and Lilly Street Catch Basin Replacement			
J-U-B Engineering, Inc.	\$ 29,888.53	Whitcom 911	\$ 200,816.00	Regional Public Transportation, Inc.	\$ 32,543.75		
6th Street Bridge - Task 1 & 3		January - March 2023 User fees		FY23 Q2 SMART Transit Pledge			
				Total:	\$735,566.89		

CITY COUNCIL STAFF REPORT

DATE: Tuesday, February 21, 2023



AGENDA ITEM TITLE

Good Samaritan Pathway Reconstruction - Bid Results & Contract Award - Bob Buvel

RESPONSIBLE STAFF

Bob Buvel, Staff Engineer

REVIEWED BY

This was reviewed by the Public Works/Finance Committee on February 13, 2023, and recommended for approval.

ADDITIONAL PRESENTER(S)

OTHER RESOURCES

DESCRIPTION

The Good Samaritan Pathway Reconstruction project includes the reconstruction of the public pathway through the Good Samaritan Property from F Street to Eisenhower Street. The base bid consists of the full replacement of portions of the pathway destroyed by tree roots and the 2019 floods as well as an overlay of the rest of the pathway. The City solicited semi-formal bids on January 20, 2023, and the Engineer's Estimate for construction is \$124,320.00.

Bids were opened on January 27, 2023, at which one (1) bid was received. The single responsive bid received was submitted by Motley-Motley with a bid of \$106,428.00. This was reviewed by the Public Works/Finance Committee on February 13, 2023, and recommended for approval.

STAFF RECOMMENDATION

Accept the bid from Motley Motley Inc., award the contract for the bid in the amount of \$ \$106,428.00, and authorize staff approval of construction change orders in an amount not to exceed 10% of the contract amount.

PROPOSED ACTIONS

ACTION: Accept the bid from Motley Motley Inc., award the contract in the amount of \$106,428.00, and authorize staff approval of construction change orders in an amount not to exceed 10% of the contract amount.

FISCAL IMPACT

Funds for the project will be expended from Parks Capital Improvements (350-165-770-73). The project was initially included in the FY2021 budget. However, construction never occurred, and the allocation was not reflected in the current, FY2023 budget. The project can be funded using a portion of the capital accumulation allocated to Moser Park street frontage improvements. That project is not anticipated to occur for at least one year.

PERSONNEL IMPACT

Engineering Division staff will administer the construction contract and inspection.

ATTACHMENTS

1. Good Sam Bid Tabulation
2. Good Sam Construction Agreement_Final with attachments

Paradise Creek Pathway at Good Sam
2023

				Engineers Estimate		Bid From:	
						Motley-Motley	
Item No.	Item Description	Qty.	Unit	Unit Price	Amount	Price	Total
Preparation							
1	Mobilization	1	LS	\$8,000.00	\$8,000.00	\$12,000.00	\$12,000.00
2	Excavation (Including haul)	136	CY	\$35.00	\$4,760.00	\$58.00	\$7,888.00
3	Remove/Dispose Bituminous Surface	815	SY	\$30.00	\$24,450.00	\$9.00	\$7,335.00
Hot Mix Asphalt							
4	1/2" HMA Pavement	200	TON	\$210.00	\$42,000.00	\$172.00	\$34,400.00
5	Subgrade Separation Geotextile	815	SY	\$4.00	\$3,260.00	\$3.00	\$2,445.00
6	3/4" Crushed Aggregate Base	245	TON	\$30.00	\$7,350.00	\$48.00	\$11,760.00
7	Soft Spot Repair	150	SY	\$15.00	\$2,250.00	\$40.00	\$6,000.00
8	Overlay Surface Preparation	1	LS	\$10,000.00	\$10,000.00	\$8,500.00	\$8,500.00
Erosion Control and Roadside Restoration							
9	Misc. Landscaping	1	LS	\$10,000.00	\$10,000.00	\$6,900.00	\$6,900.00
10	Erosion Sediment Control	1	LS	\$10,000.00	\$10,000.00	\$5,700.00	\$5,700.00
Traffic							
11	Traffic Control	1	LS	\$2,250.00	\$2,250.00	\$3,500.00	\$3,500.00
Other Items							
	Contingency	10%			\$12,432.00		\$0.00
				TOTAL	\$124,320.00	TOTAL	\$106,428.00

**CONSTRUCTION AGREEMENT
FOR GOOD SAMARITAN PATHWAY RESTORATION PROJECT
BETWEEN CITY OF MOSCOW, IDAHO
AND MOTLEY-MOTLEY, INC.**

THIS CONSTRUCTION AGREEMENT FOR GOOD SAMARITAN PATHWAY RESTORATION PROJECT BETWEEN CITY OF MOSCOW, IDAHO, AND MOTLEY-MOTLEY, INC. (hereinafter "Agreement"), dated this ____ day of _____, 2023, by and between City of Moscow, Idaho, a municipal corporation of the State of Idaho, 206 East Third Street, Moscow, Idaho, 83843 (hereinafter "CITY"), and Motley-Motley, Inc., 6901 SR 270, Pullman, WA 99163 (hereinafter "CONTRACTOR"):

W I T N E S S E T H:

WHEREAS, pursuant to the invitation of CITY, extended through an "Invitation to Bid" see Attachment 'A', CONTRACTOR submitted a Bid Proposal containing an offer invited by said invitation; and

WHEREAS, CITY has determined that said offer was the lowest responsive Bid Proposal; and

WHEREAS, CITY has accepted CONTRACTOR's Bid Proposal;

NOW THEREFORE, the Parties to this Agreement, in consideration of the mutual covenants and stipulations set out, agree as follows:

**ARTICLE 1.
CONTRACT DOCUMENTS**

The Contract Documents which comprise the entire Agreement between CITY and CONTRACTOR concerning the work to be performed, are this Agreement, pages one (1) through seven (7), and the following:

1. Drawings, Specifications and Proposal, Attachment 'A' for: Good Samaritan Pathway Restoration Project, consisting of 114 pages;
2. Bid Proposal of CONTRACTOR, dated January 27th, 2023, see Attachment 'B', consisting of 4 pages;
3. Performance and Payment Bonds and Insurance Certificates;
4. Addenda, if applicable, Attachment 'C', consisting of 0 pages; and
5. Change Orders, which may be delivered or issued after the effective date of this Agreement.

There are no Contract Documents other than those listed in Article 1. This Agreement may only be amended by change order as provided in the General Conditions of Attachment 'A'.

ARTICLE 2. WORK

CONTRACTOR shall complete the entire work as specified, indicated and required under the Contract Documents, contained herein under Article 1. for CITY project (hereinafter "Project") titled:

"Good Samaritan Pathway Restoration Project"

ARTICLE 3. CONTRACT TIME/SUBSTANTIAL COMPLETION

The work to be performed pursuant to this Agreement shall not begin prior to June 5th, 2023 and shall be substantially completed by September 25th, 2023. Work shall be substantially completed within thirty (30) calendar days of commencement of work, unless adjustment of the Agreement time is made in accordance with the provisions of the Contract Documents. CONTRACTOR shall begin work in conformance with the Contract Documents.

CONTRACTOR and CITY recognize that time is of the essence and that CITY will suffer financial loss if the Project is not completed within the time specified above, unless approved extensions thereof are permitted in accordance with Article 12 of the General Conditions. The Parties also recognize the delays, expense, and difficulties involved in proving, in a legal or arbitration proceeding, the actual loss suffered by CITY if the Project is not completed on time. Accordingly, instead of requiring any such proof, CITY and CONTRACTOR agree that as liquidated damages for delay (but not as a penalty), CONTRACTOR shall pay CITY One Half of One Percent (0.005%) of the Contract Sum for each day that expires after the time specified above for Substantial Completion until the Project is substantially complete. After Substantial Completion, if CONTRACTOR shall neglect, refuse, or fail to complete the remaining Project within the Time of Completion or by any proper extension thereof granted by CITY, CONTRACTOR shall pay CITY One Half of One Percent (0.005%) of the Contract Sum for each day that expires after the time specified above for completion, until the Project is completed and ready for final payment.

ARTICLE 4. CONTRACT SUM

CITY shall pay CONTRACTOR for completion of the Work in accordance with the Contract Documents in current funds in the amount of One Hundred Six Thousand Four Hundred Twenty-Eight Dollars (\$106,428.00), as submitted by CONTRACTOR. In no event shall Contract amount exceed CONTRACTOR's bid amount of One Hundred Six Thousand Four Hundred Twenty-Eight Dollars (\$106,428.00), unless otherwise authorized by CITY by written agreement. Said Contract Sum shall be paid in accordance with the Contract Documents.

ARTICLE 5. INDEPENDENT CONTRACTOR

The Parties warrant by their signatures that no employer-employee relationship is established between CONTRACTOR and CITY by the terms of this Agreement. It is understood by the Parties hereto that CONTRACTOR is an independent contractor and, as such, neither CONTRACTOR

nor CONTRACTOR's employees, agents, representatives or subcontractors, if any, are employees of CITY for purposes of tax, retirement system, or social security (FICA) withholding.

ARTICLE 6. SCOPE OF SERVICES

CONTRACTOR shall perform all work required by the Contract Documents. All work shall be completed in accordance with the specifications and plans established for this Project.

ARTICLE 7. HOLD HARMLESS/INDEMNIFICATION

In addition to other rights granted CITY by the Contract Documents, CONTRACTOR agrees to indemnify, defend, and hold harmless CITY, its officers, agents, employees, and engineers, from and against any and all losses, lawsuits, actions, claims, judgements for damages, or any injuries or damages received or sustained by any person, persons, or property, and losses, expenses, and other costs, including litigation costs and attorney's fees, arising out of, resulting from, or in connection with the acts and/or any performances, activities, errors or omissions by CONTRACTOR, CONTRACTOR's servants, agents, officers, employees, representatives, guests, business invitees or its subcontractors; or on account of or in consequence of any neglect in safeguarding the work; or through use of unacceptable materials in constructing the work; or because of any claims or amounts recovered from any infringements of patent, trademark or copyright; or from any claims or amounts arising out of or recovered under the Workmen's Compensation Act or any other law, ordinance, order, or decree.

ARTICLE 8. CONFLICT OF INTEREST

CONTRACTOR covenants that it presently has no interest and will not acquire any interest, direct or indirect, in the Project, which would conflict in any manner or degree with the performance of CONTRACTOR's services hereunder. CONTRACTOR further covenants that, in performing this Agreement, CONTRACTOR will employ no person who has any such interest. Should any conflict of interest arise during the performance of this Agreement, CONTRACTOR shall immediately disclose such conflict to the CITY.

ARTICLE 9. ENTIRE AGREEMENT, MODIFICATION AND ASSIGNABILITY

This Agreement and the exhibits hereto contain the entire Agreement between the Parties, and no statements, promises, or inducements made by either Party, or agents of either Party are valid or binding unless contained herein. This Agreement may not be enlarged, modified or altered except upon written agreement signed by the Parties hereto. CONTRACTOR may not subcontract or assign its rights (including the right to compensation) or duties arising hereunder, other than as provided within the Contract Documents, without the prior written consent and express authorization of CITY.

ARTICLE 10.
LICENSES AND ADHERENCE TO LAW REQUIRED

CONTRACTOR represents that it possesses the skill and experience necessary and all licenses required to perform the services under this Agreement. CONTRACTOR further agrees to comply with all applicable Federal, State and Local statutes and regulations in the performance of the services hereunder, and are hereby made a part of this Agreement and shall be adhered to at all times. Violation of any of these statutes or regulations by CONTRACTOR shall be deemed material and shall subject CONTRACTOR to termination of this Agreement for cause. No pleas of misunderstanding or ignorance on the part of CONTRACTOR will, in any way, serve to modify the provisions of this requirement. CONTRACTOR and its surety shall indemnify, defend and hold harmless CITY and its employees, agents, engineers and representatives against any claim or liability arising from or based on the violation of any such laws, codes, ordinances, or regulations, whether by CONTRACTOR, CONTRACTOR's employees, or its subcontractors.

Anti-Boycott Against Israel Act. CONTRACTOR certifies it is not currently engaged in, and will not for the duration of the Agreement engage in, a boycott of goods and services from Israel or territories under its control. Failure to comply with I.C. 67-2346 will result in this Agreement being void as against public policy.

ARTICLE 11.
EMPLOYMENT DISCRIMINATION

It is illegal under the U.S. Federal law to discriminate against an employee, either intentionally or through disparate impact, on account of race, color, gender, religion, sex (including pregnancy), national origin, physical or mental disability, age, marital or familial status, sexual orientation, and gender expression or identity. CONTRACTOR shall not discriminate against any employee or applicant for employment. CONTRACTOR's action under this Section shall include, but not be limited to, the following: employment, upgrading, demotion or transfer, recruitment or recruitment advertising, layoff or termination, rates of pay or other forms of compensation and selection for training, including apprenticeship. CONTRACTOR agrees to post in conspicuous places, available to employees and other applicants for employment, notices setting forth the provisions of this non-discrimination Section.

ARTICLE 12.
LEGAL FEES

In the event either Party incurs legal expenses to enforce the terms and conditions of this Agreement, the prevailing Party is entitled to recover reasonable attorney's fees and other costs and expenses, whether the same are incurred with or without a lawsuit.

ARTICLE 13.
JURISDICTION, VENUE AND NONWAIVER

It is agreed that this Agreement shall be construed under and governed by the laws of the State of Idaho. In the event of litigation concerning it, it is agreed that proper venue shall be the District Court of the Second Judicial District of the State of Idaho, in and for the County of Latah. Failure

of CITY to exercise any of the rights under this Agreement, or breach thereof, shall not be deemed to be a waiver of such right or a waiver of any subsequent breach.

ARTICLE 14. SPECIAL WARRANTY

CONTRACTOR warrants that nothing of monetary value has been given, promised or implied as remuneration or inducement to enter into this Agreement. CONTRACTOR declares that no improper personal, political or social activities have been used or attempted in an effort to influence the outcome of the competition, discussion, or negotiation leading to the award of this Agreement. Any such activity by CONTRACTOR shall make this Agreement null and void. CONTRACTOR further warrants that all materials and goods supplied under this Agreement shall be of good merchantable quality and that all services will be performed in a good workmanlike manner. CONTRACTOR acknowledges that it will be liable for any breach of this warranty.

ARTICLE 15. COMMUNICATIONS

Such communications as are required by this Agreement shall be satisfied by mailing or by personal delivery to the Parties at the following address:

CONTRACTOR:

Motley-Motley, Inc.
Frank J. Motley
6901 SR 270
Pullman, WA 99163

CITY:

City of Moscow
Engineering Division
206 East Third Street
P O Box 9203
Moscow, Idaho 83843

ARTICLE 16. NON-APPROPRIATIONS

This Agreement is contingent upon CITY receiving the necessary funding to cover the obligations of CITY. In the event that such funding is not received or appropriated, then, and in that event, CITY's obligations under this Agreement shall cease and each Party shall be released from further performance under this Agreement without any liability to the other Party, and CONTRACTOR shall be entitled to receive just and equitable compensation for any work satisfactorily completed hereunder.

ARTICLE 17. APPROVAL REQUIRED AND SEVERABILITY

This Agreement shall not become effective or binding until approved by CITY. If any part of this Agreement is held unenforceable, the remaining portions of the Agreement will, nevertheless, remain in full force and effect.

**ARTICLE 18.
EXECUTION**

IN WITNESS WHEREOF, said CONTRACTOR and CITY have caused this Agreement to be executed on the day and year first above written.

I, Frank J. Motley, certify under penalty of perjury pursuant to the law of the State of Idaho, that I am an authorized agent to bind Motley-Motley, Inc. to this Agreement.

CONTRACTOR:

Motley-Motley, Inc.

CITY:

City of Moscow, Idaho

By: Frank J. Motley

Arthur D. Bettge, Mayor

ATTEST:

Laurie M. Hopkins, City Clerk

Approved as to Form:

Mia Bautista, City Attorney

ACKNOWLEDGMENT

STATE OF _____)
_____) ss.
COUNTY OF _____)

On this _____ day of _____, 2023, before me, a Notary Public in and for said State, appeared Frank J. Motley, known to me to be the person named above and acknowledged that they executed the foregoing document as the duly authorized representative for Motley-Motley, Inc..

Notary Public for the State of _____
Residing at _____
My commission expires _____

INDEX TO SHEETS	
SHEET NO.	DESCRIPTION
1	VICINITY MAP
2	OVERVIEW
3	REMOVALS
4	INSTALLATION
5	TRAFFIC CONTROL PLAN
6	STD DWG #7


CITY OF MOSCOW

SAMARITAN PATHWAY RESTORATION PROJECT

PROJECT NO. 123-020

LEGEND	
FIBER OPTIC	
COMMUNICATION	
GAS	
POWER	
STORM SEWER	
SANITARY SEWER	
WATER	
CURB & GUTTER	
TYPE A CURB	
SIGN	
LIGHT POLE	
POWER POLE	
JUNCTION BOX	
SANITARY MANHOLE	
STORM MANHOLE	
WATER VALVE	
CATCH BASIN	
FIRE HYDRANT	
TRUNCATED DOMES	
PLANT MIX PATCHING	
CONCRETE PAVING	
PEDESTRIAN RAMP	
REINFORCED PED RAMP	
RAMP SECTION	
LANDING SECTION	
ARC LENGTH	

- GENERAL NOTES:**
1. THE CONTRACTOR IS RESPONSIBLE FOR UNDERGROUND LOCATES. CALL 811 AT LEAST 48 HOURS PRIOR TO EXCAVATING.
 2. ALL WORK SHALL BE IN ACCORDANCE WITH THESE PLANS AND THE PROJECT SPECIFICATIONS.
 3. THE CONTRACTOR IS RESPONSIBLE FOR REMOVAL AND DISPOSAL OF ALL SPOILS MATERIALS.
 4. INITIAL CONSTRUCTION STAKING WILL BE PROVIDED BY THE CITY OF MOSCOW FOR HORIZONTAL CONTROL. CONTRACTOR IS RESPONSIBLE FOR SETTING FORMS TO GRADE USING THE ELEVATIONS SHOWN IN THESE PLANS.
 5. THE CONTRACTOR SHALL MAINTAIN ACCESS FOR RESIDENCES AND BUSINESSES SERVED BY AFFECTED STREETS AND SHALL COORDINATE AND COMMUNICATE ALL WORK SCHEDULING WITH THE AFFECTED RESIDENCES AND BUSINESSES.
 6. THE CONTRACTOR SHALL COMPLETE THIS PROJECT AS EXPEDITIOUSLY AS POSSIBLE IN ORDER TO MINIMIZE THE IMPACT ON ADJACENT RESIDENCES AND BUSINESSES.
 7. THE CONTRACTOR IS RESPONSIBLE FOR ALL TRAFFIC AND PEDESTRIAN CONTROL AND SHALL COMPLY WITH ALL OF THE REQUIREMENTS OF THE IDAHO TRANSPORTATION DEPARTMENT PERMIT AND THE MUTCD.
 8. THE CONTRACTOR SHALL NOTIFY TY WINTER OF THE IDAHO TRANSPORTATION DEPARTMENT AT (208) 882-5125 AT LEAST 48 HOURS PRIOR TO BEGINNING WORK.

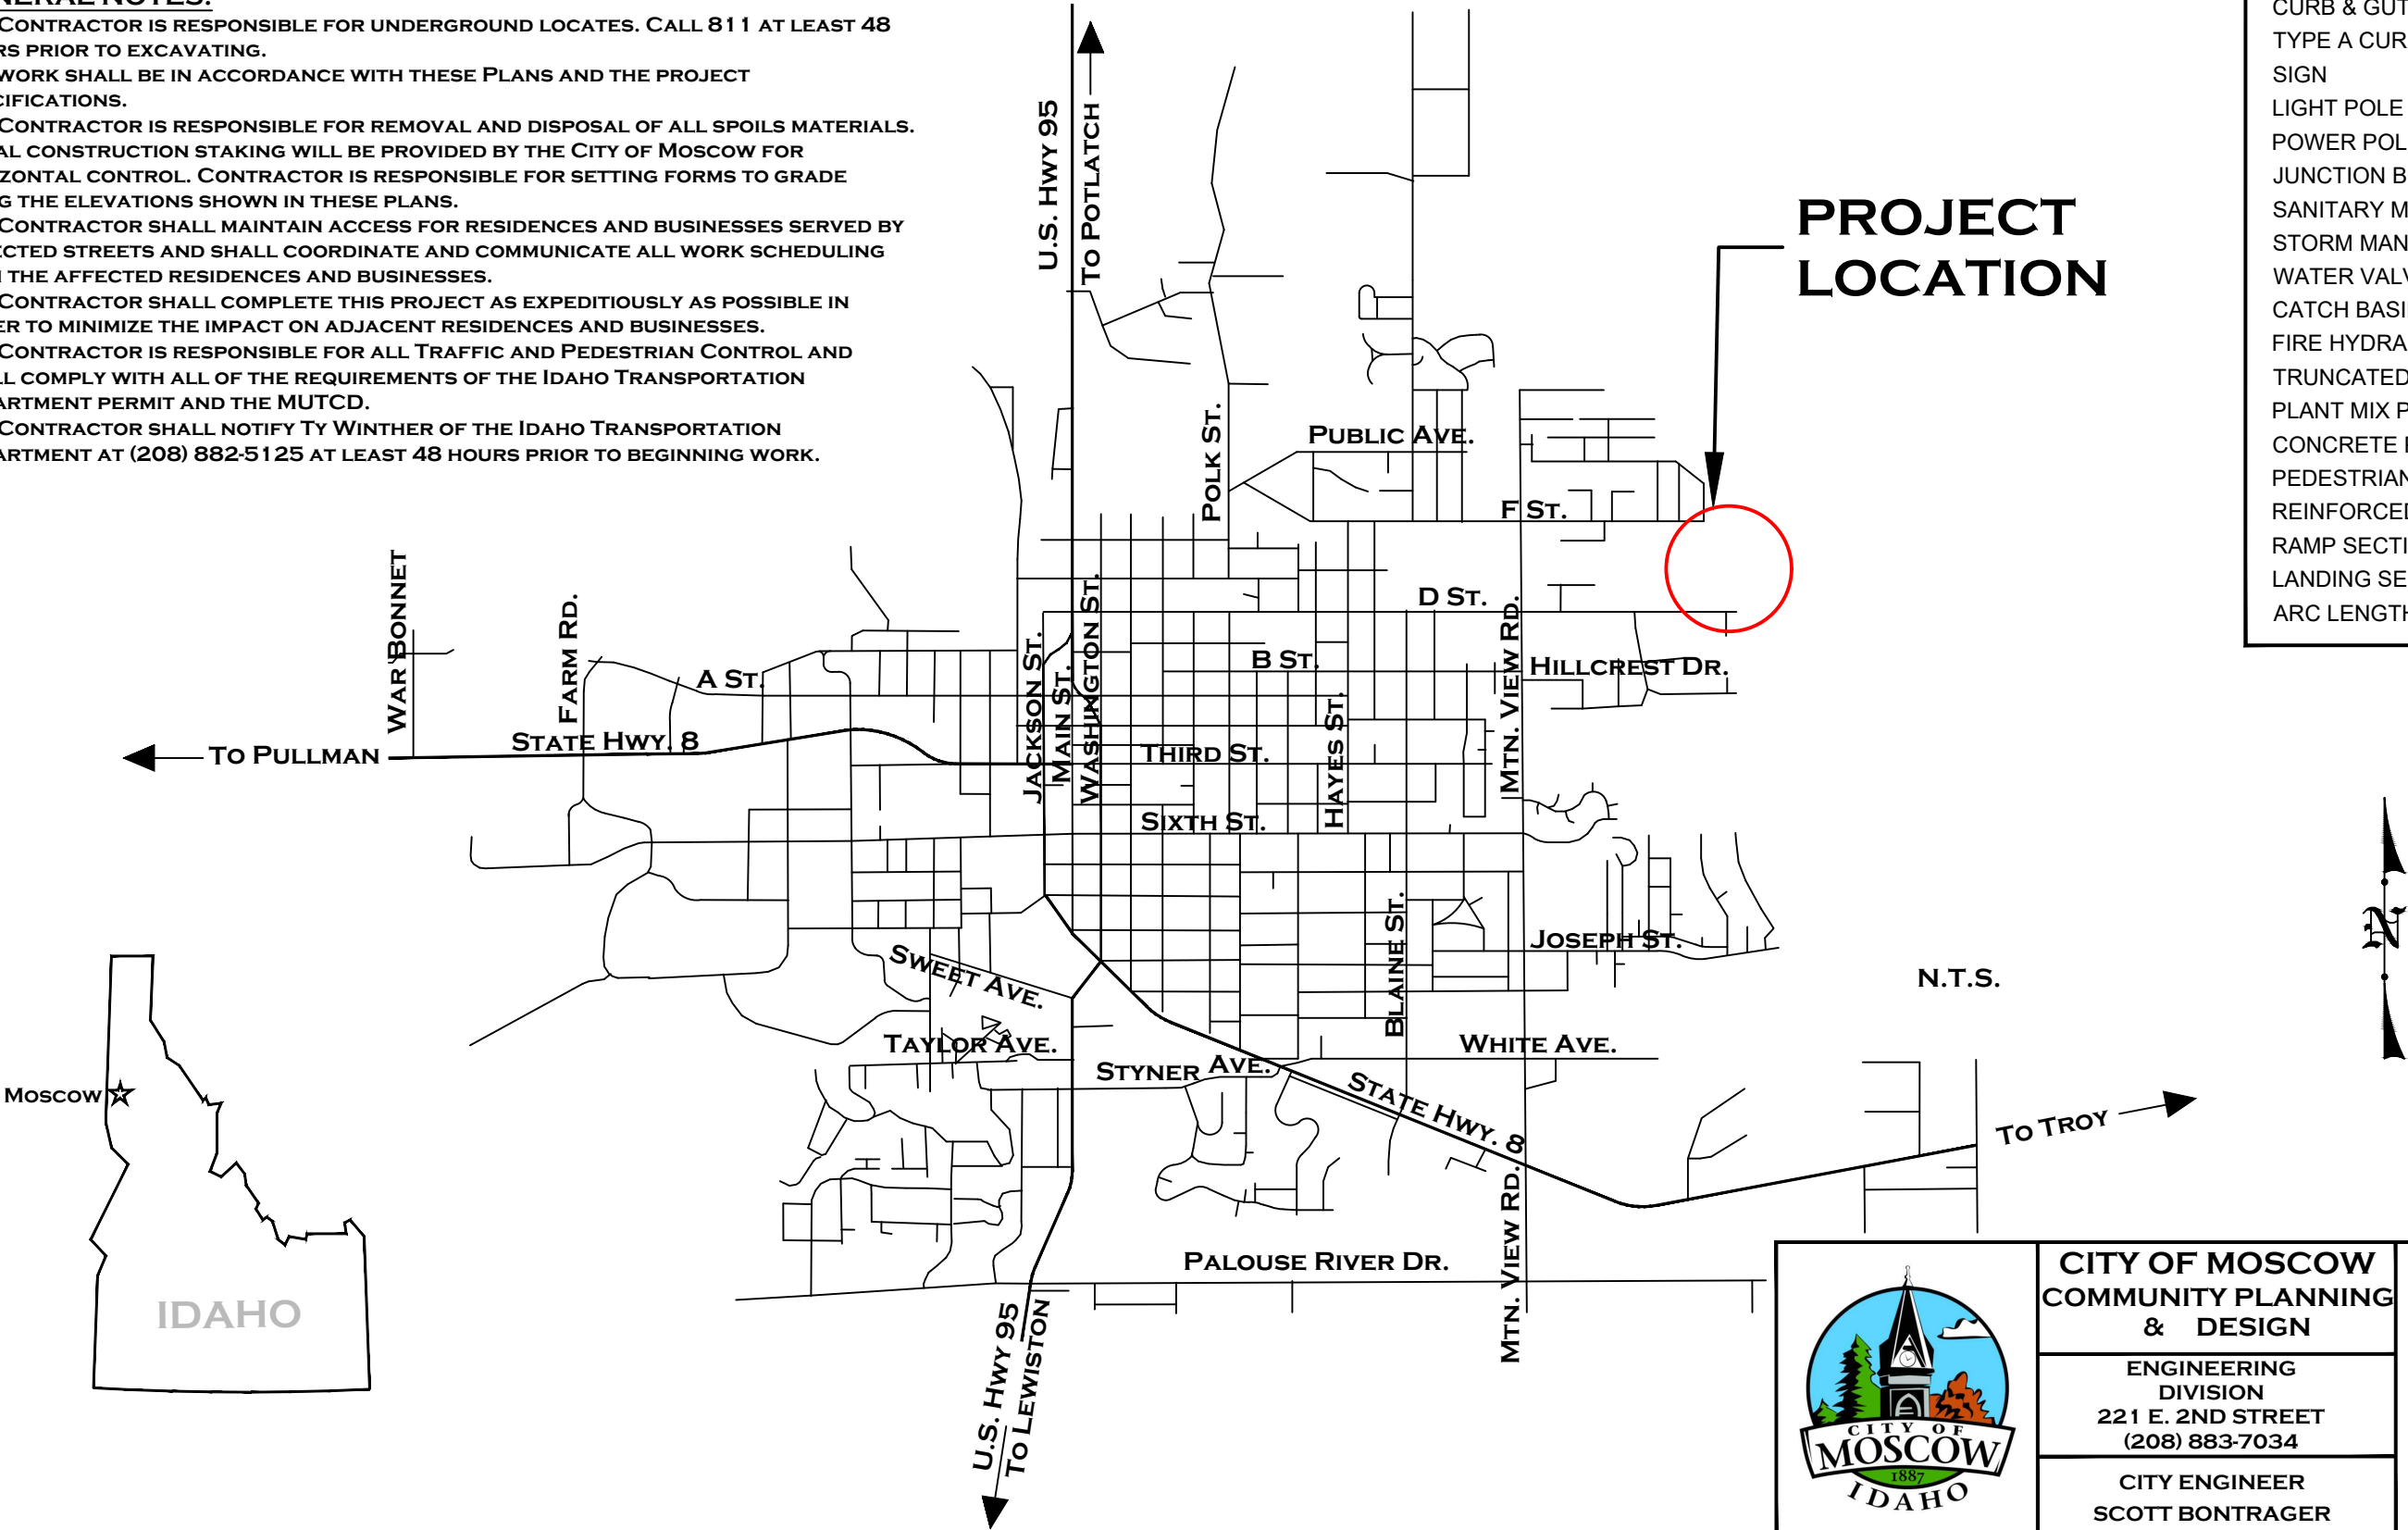




CITY OF MOSCOW
COMMUNITY PLANNING
& DESIGN

ENGINEERING
DIVISION
221 E. 2ND STREET
(208) 883-7034

CITY ENGINEER
SCOTT BONTRAGER

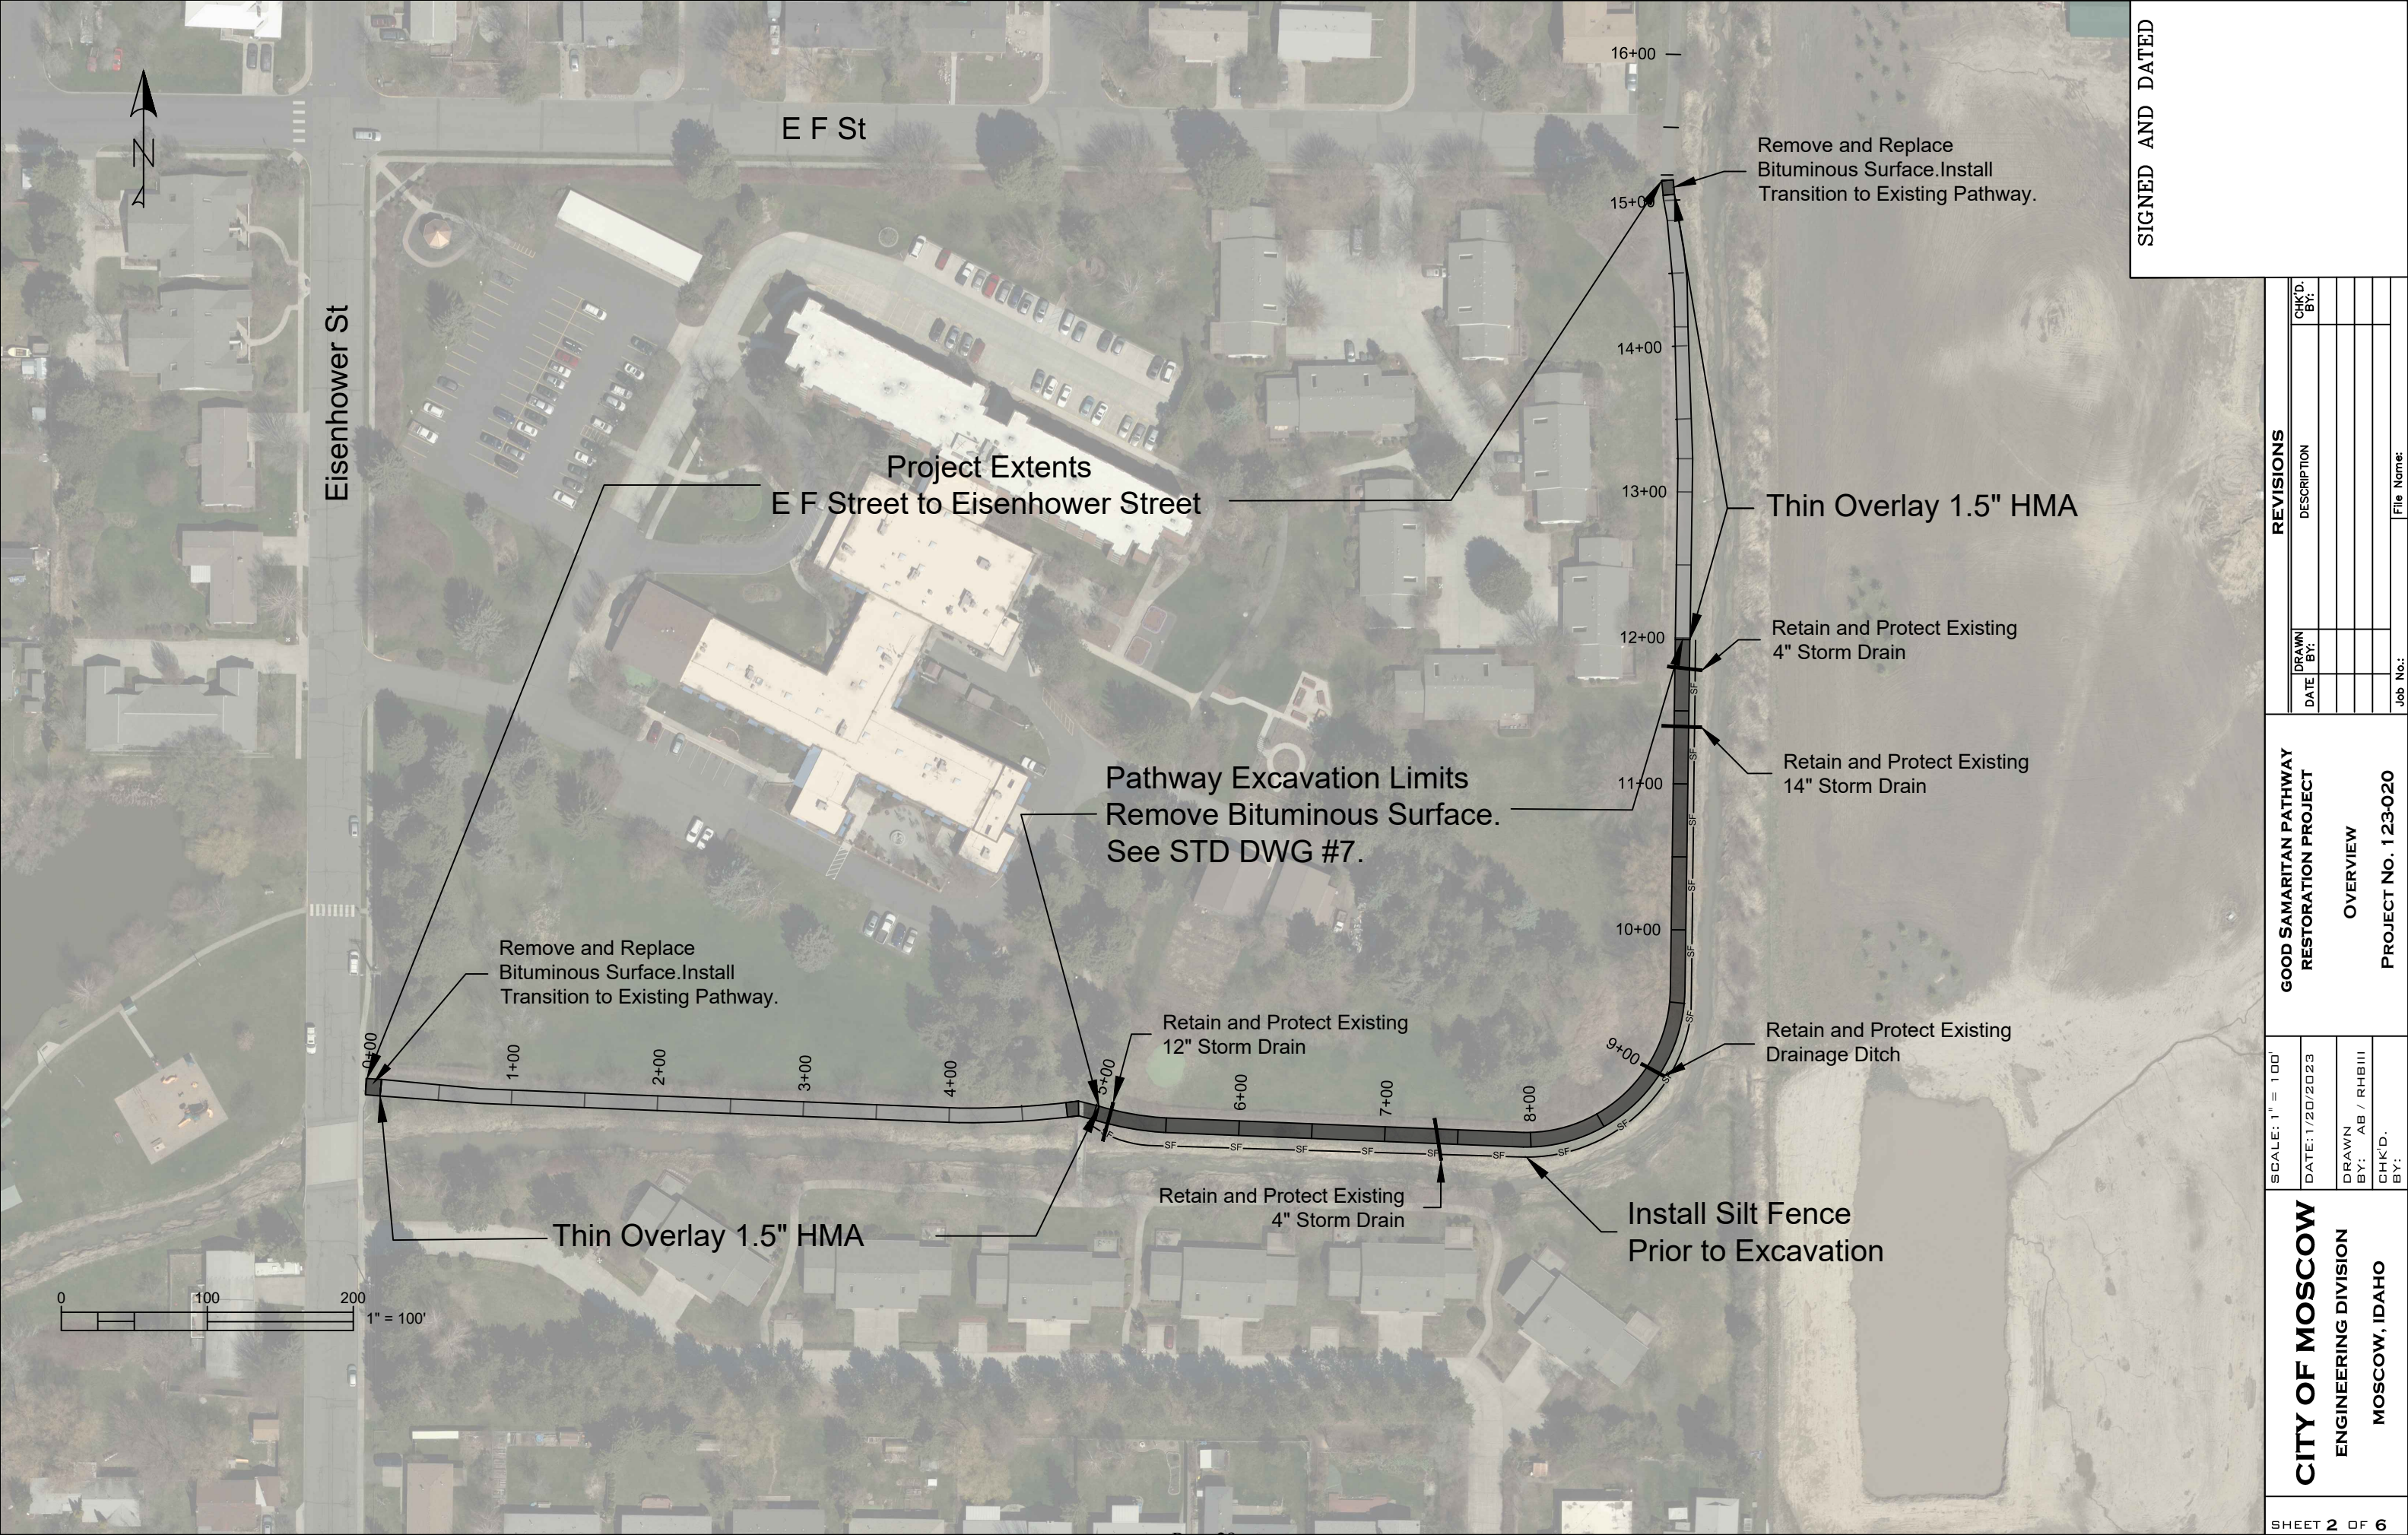

SIGNED AND DATED

REVISIONS			
DATE	DRAWN BY:	DESCRIPTION	CHK'D. BY:
Job No:			File Name:

GOOD SAMARITAN PATHWAY
RESTORATION PROJECT

OVERVIEW

PROJECT No. 123-020

SCALE: 1" = 100'

DATE: 1/20/2023


DRAWN BY: AB / RHBIII

CHK'D. BY:

CITY OF MOSCOW

ENGINEERING DIVISION

MOSCOW, IDAHO

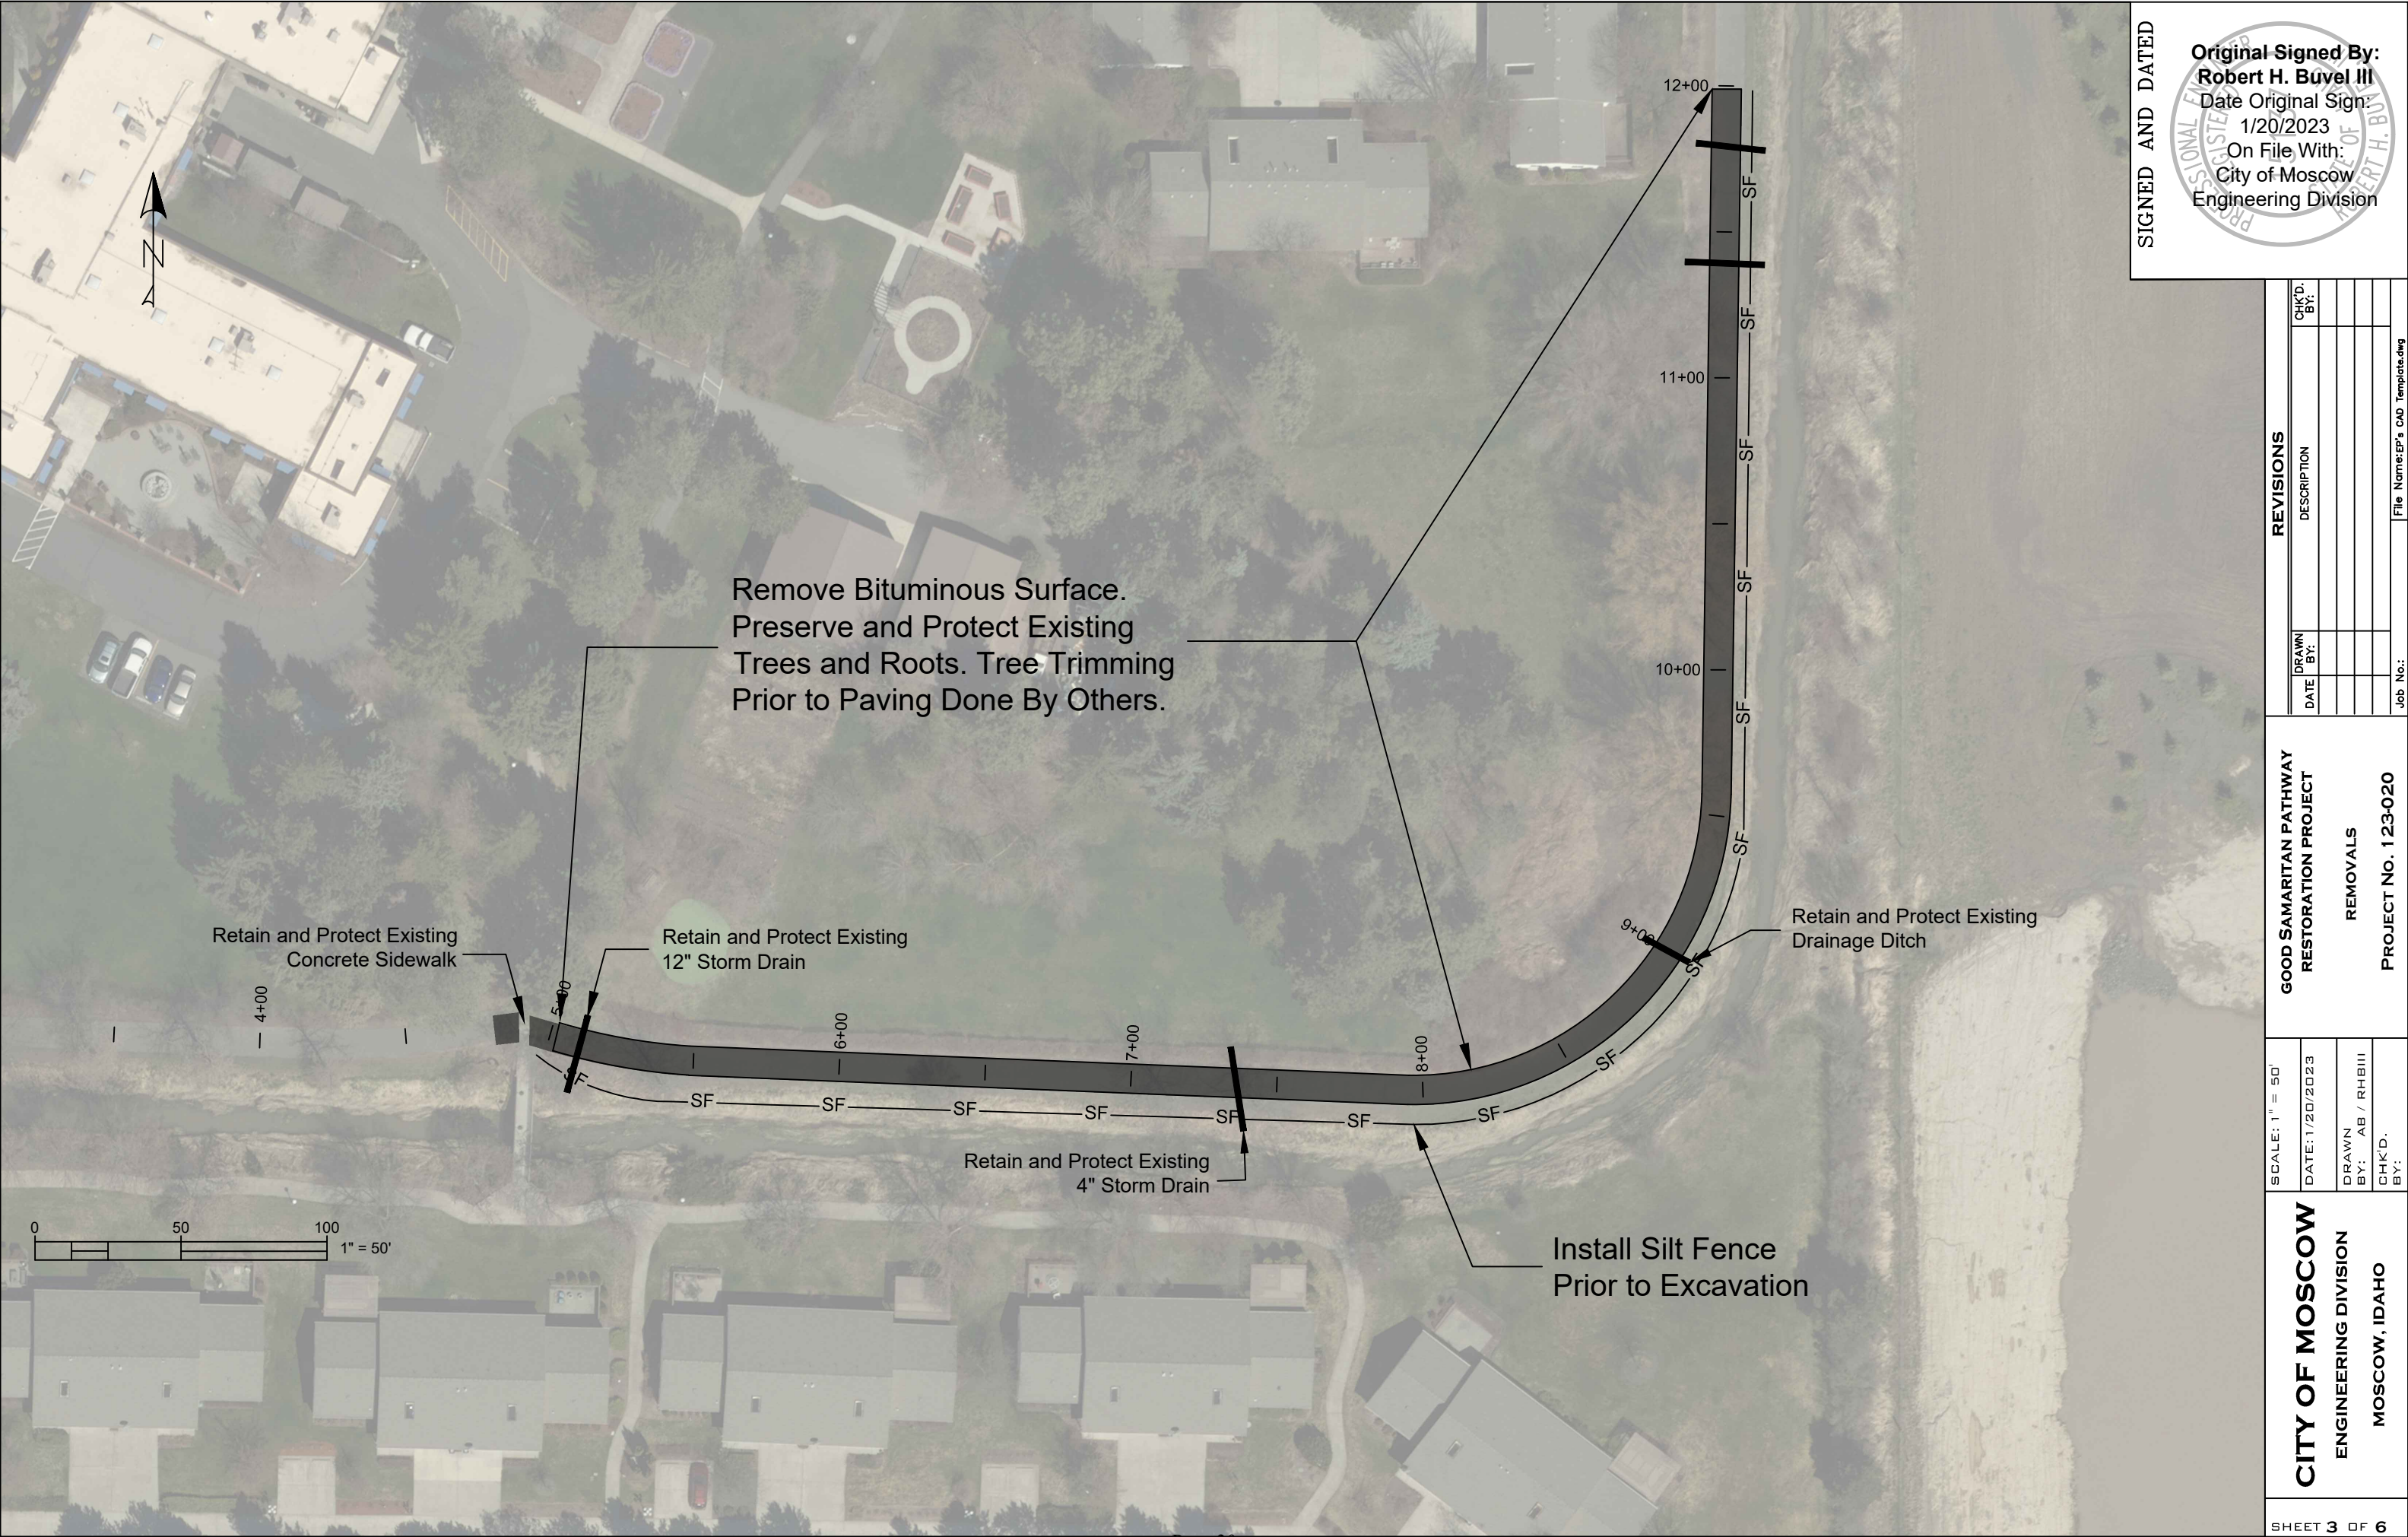

Remove Bituminous Surface.
Preserve and Protect Existing
Trees and Roots. Tree Trimming
Prior to Paving Done By Others.

Retain and Protect Existing
Concrete Sidewalk

Retain and Protect Existing
12" Storm Drain

Retain and Protect Existing
4" Storm Drain


Install Silt Fence
Prior to Excavation

Retain and Protect Existing
Drainage Ditch

SIGNED AND DATED


Original Signed By:
Robert H. Buvel III
Date Original Sign:
1/20/2023
On File With:
City of Moscow
Engineering Division

CITY OF MOSCOW ENGINEERING DIVISION MOSCOW, IDAHO	SCALE: 1" = 50'		GOOD SAMARITAN PATHWAY RESTORATION PROJECT		REVISIONS	
	DATE: 1/20/2023	DRAWN BY: AB / RHBIII	REMOVALS		DATE	DESCRIPTION
	CHK'D BY:	CHK'D BY:	PROJECT NO. 123-020		BY:	
SHEET 3 OF 6			Job No.:		File Name: EP's CAD Template.dwg	

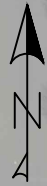

Notes:

1. Contractor to preserve trees and tree roots. Tree roots that are exposed after removal of bituminous surface must remain if larger than 1" in diameter. New pathway will be constructed on top of existing tree roots and pathway will be graded to match existing elevations of the thin overlay portions.

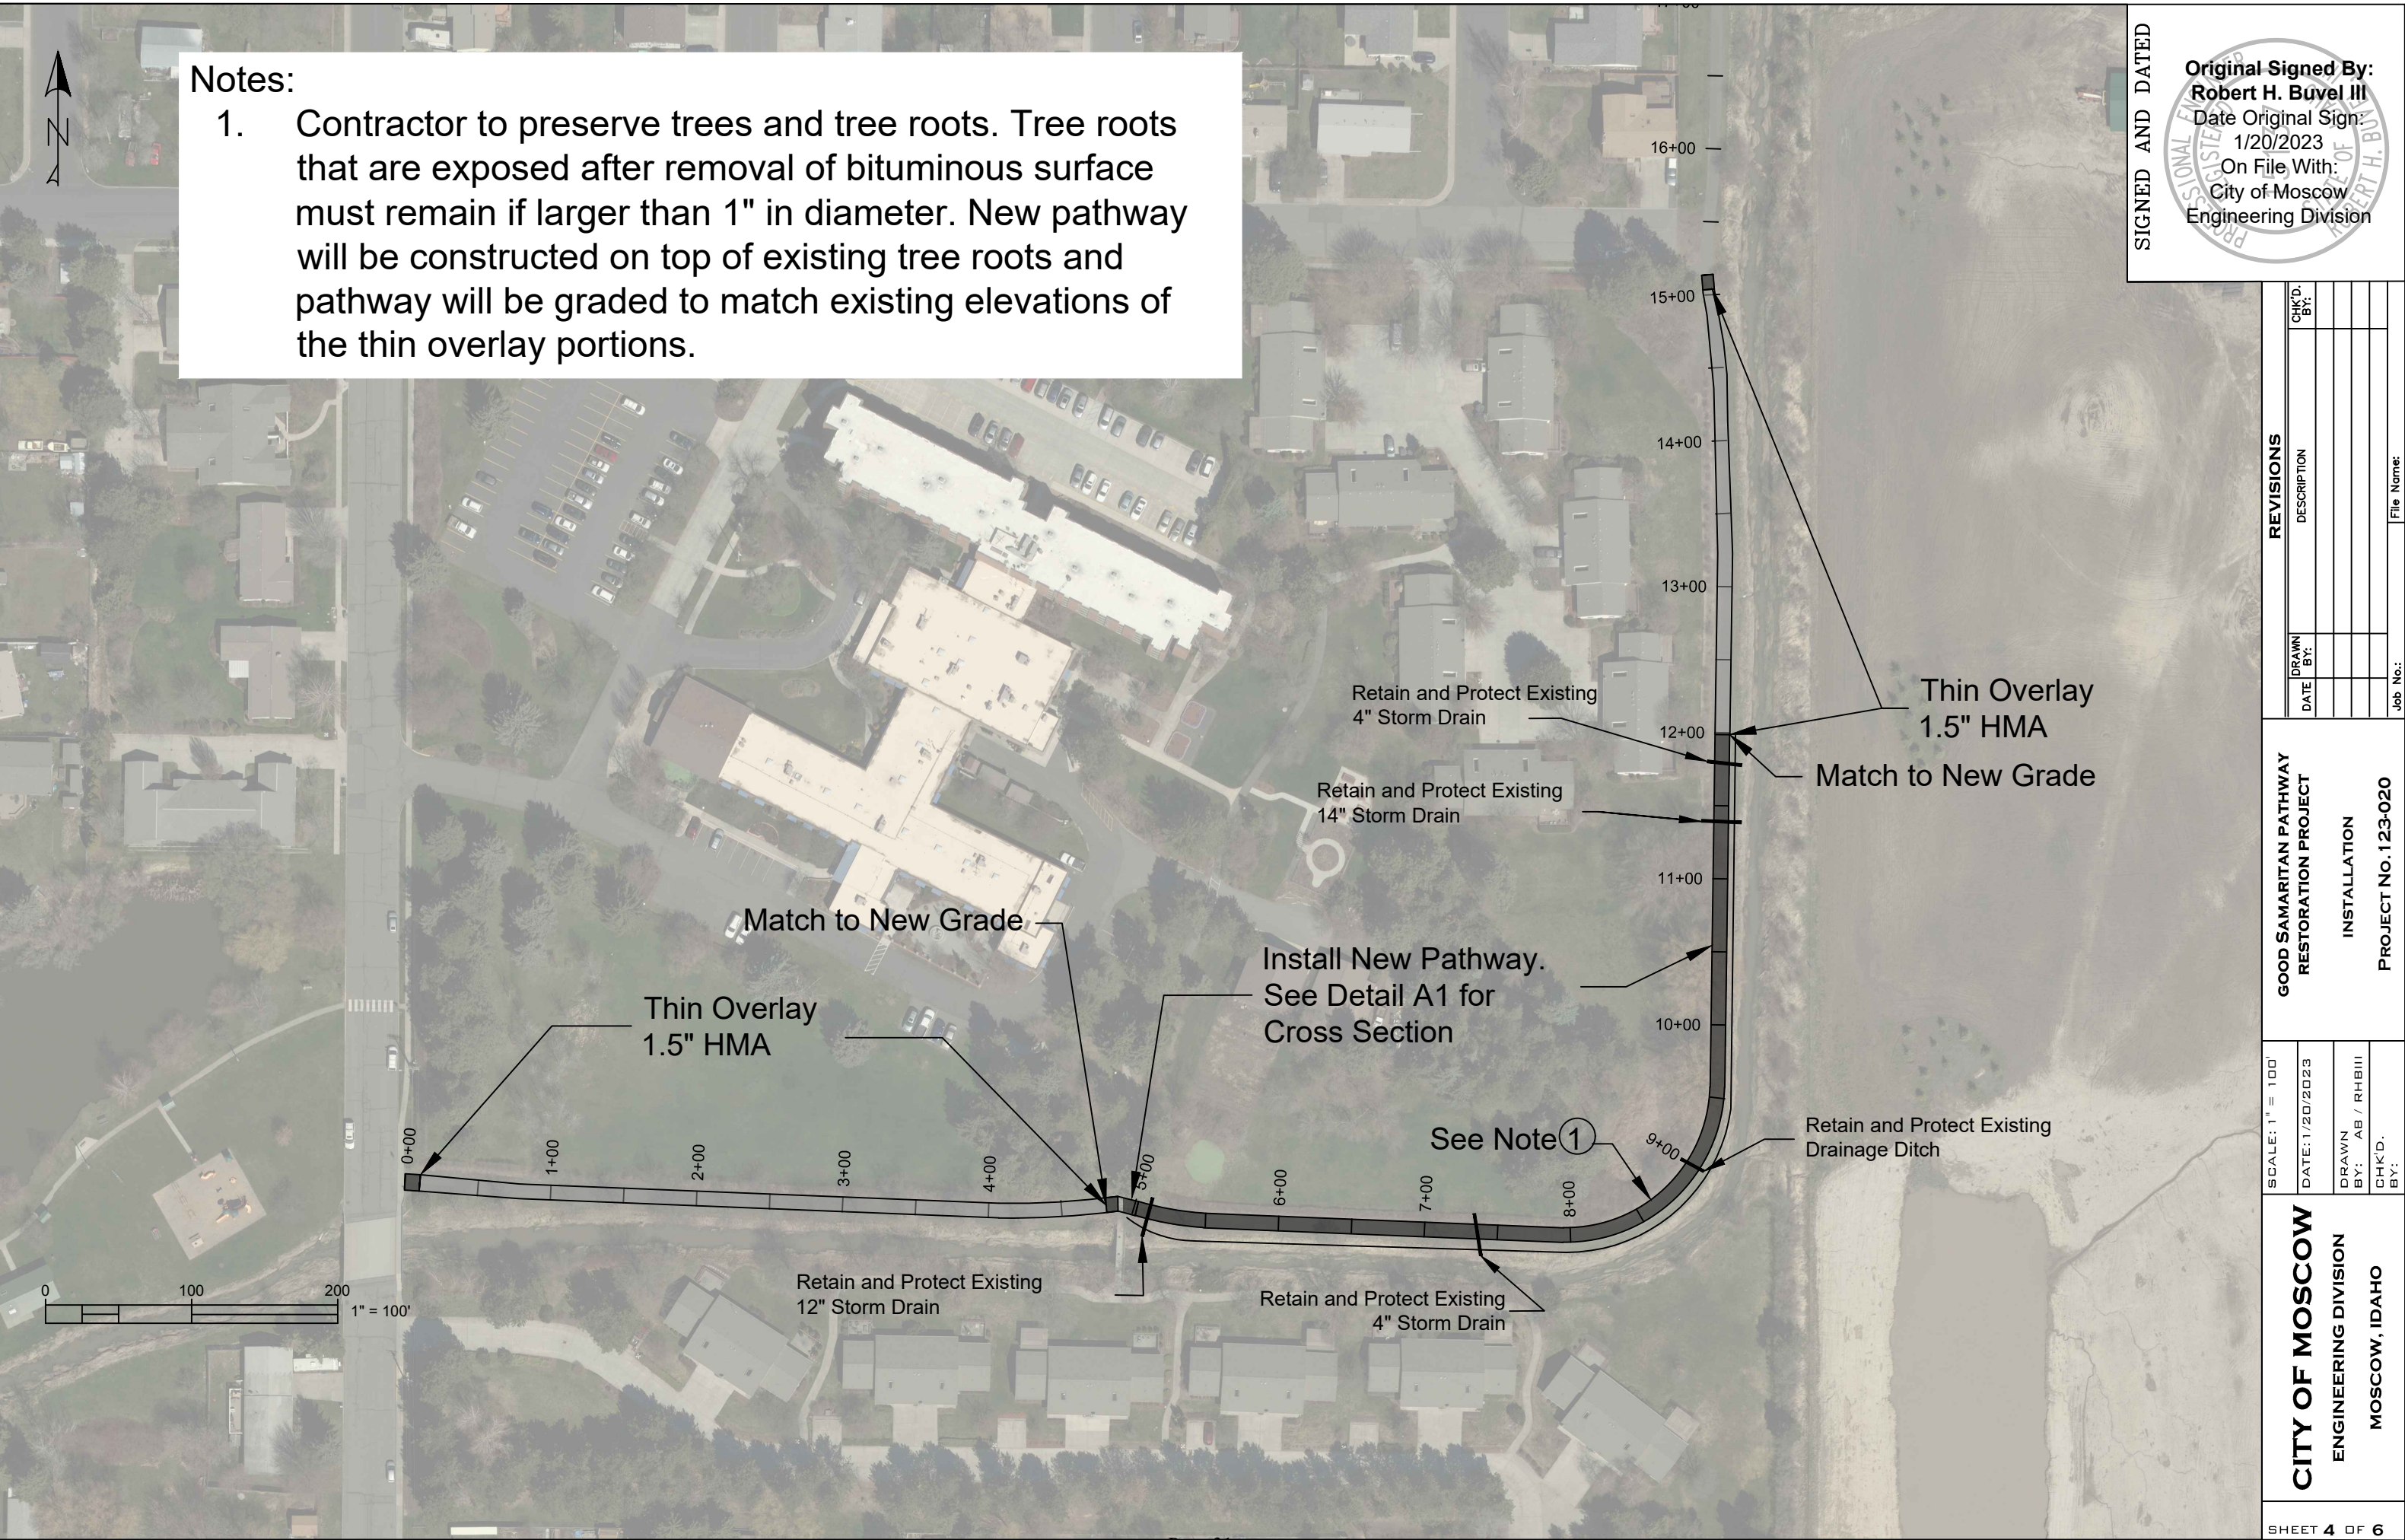

SIGNED AND DATED

Original Signed By:
Robert H. Buvel III
Date Original Sign:
1/20/2023
On File With:
City of Moscow
Engineering Division

REVISIONS				Job No.:
DATE	DRAWN BY:	DESCRIPTION	CHK'D BY:	

GOOD SAMARITAN PATHWAY
RESTORATION PROJECT

INSTALLATION
PROJECT NO. 123-020

SCALE: 1" = 100'
DATE: 1/20/2023
DRAWN BY: AB / RHBIII
CHK'D BY:

CITY OF MOSCOW
ENGINEERING DIVISION
MOSCOW, IDAHO



SIGNED AND DATED

CITY OF MOSCOW

ENGINEERING DIVISION

MOSCOW, IDAHO

SCALE: 1" = 100'

DATE: 1/20/2023

DRAWN BY: AB / RHBIII

CHK'D BY:

GOOD SAMARITAN PATHWAY RESTORATION PROJECT

TRAFFIC CONTROL PLAN

PROJECT NO. 123-020

REVISIONS

DATE	DRAWN BY:	DESCRIPTION	CHK'D BY:




Job No.: File Name:

SHEET 5 OF 6

Page 32

NOTES:

- 1. Minimum sidewalk widths shall be five feet (5') for local streets. For sidewalk widths for collectors and arterials, see Standard Street Section Drawings. Pathway width shall be ten feet (10') unless otherwise approved by the City Engineer.
- 2. Maximum cross slope of 2.0%; minimum cross slope of 1% - pathway cross slope may be 'crown' or 'shed'. Maximum sustained longitudinal grade for pathways of 5%. Pathways shall be free of humps, dips, or unnecessary curves.
- 3. Curb and sidewalk may be cast monolithic for repairs only with prior approval of City Engineer.
- 4. Slope from sidewalk to back-of-curb may not exceed 12:1 without City Engineer's approval.
- 5. Green strip required between curb and sidewalk width as specified in Standard Street Section Drawings. In areas of excessive cuts and fills, width may be reduced, as approved by the City Engineer.
- 6. Sidewalks shall be five inches (5") thick as shown on this drawing - with the following exceptions:
 - a. Sidewalks through driveways shall be six inches (6") thick and constructed per the Std. Dwg. for Driveway Approaches.
 - b. Sidewalks constructed adjacent to rolled curb shall be six inches (6") thick and reinforced as shown on this drawing.
 - c. Reinforcement as directed by City Engineer.
- 7. Coarse broom finish sidewalk concrete perpendicular to the long axis of sidewalk; light broom finish curb concrete parallel to the long axis of curb.
- 8. This dimension shall be four feet (4') where standard franchise utility pedestals (excluding transformers) are to be located and shall be six feet (6') where pedestals and an AVISTA power transformer pad is required (see Standard Drawing for Franchise Utility Details).
- 9. Any trees adjacent to or with branches overhanging the pathway shall be kept trimmed such that ten feet (10') of both vertical and horizontal clearance exists between any branches and the pathway. Landscape vegetation cannot overhang sidewalk.
- 10. If fall protection is required by code, railing should be installed with a minimum height of 42" and a minimum height of 54" for bridges. Railing style must be approved by City Engineer.
- 11. 'Select' native backfill shall be free of clods, roots, gravel, and other inert material and shall be neatly graded to blend with the path and the adjoining ground. Backfill shall be compacted to 90% within 2' of path edge.
- 12. Furnish and install drainage culverts as required and as directed by the City Engineer.

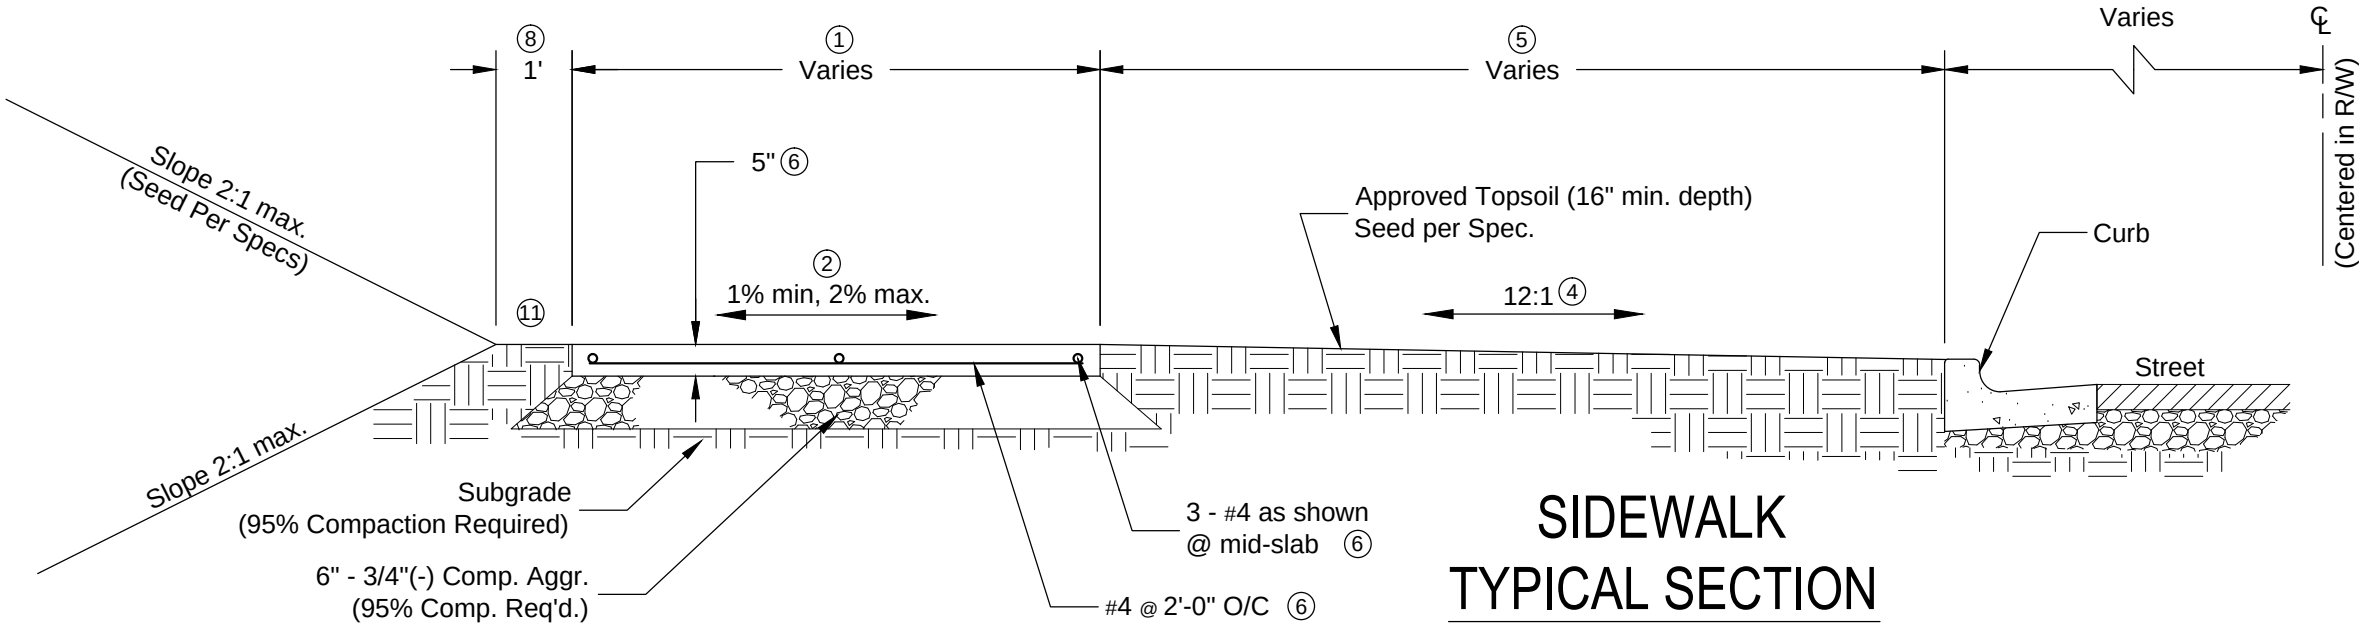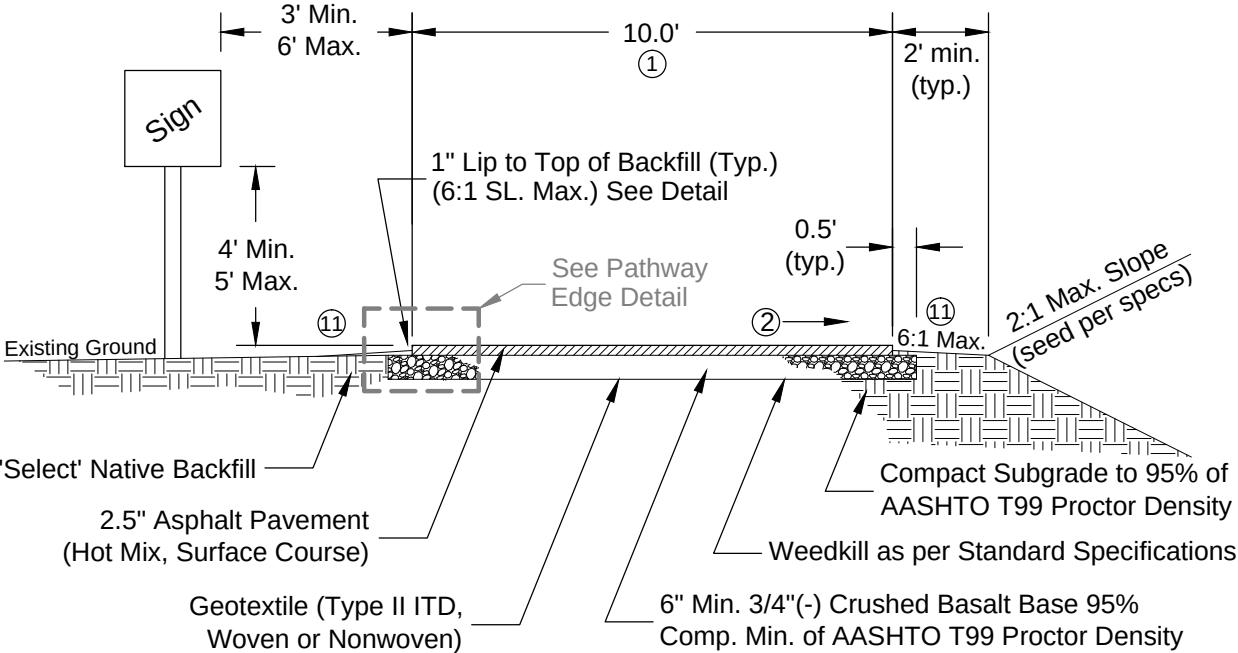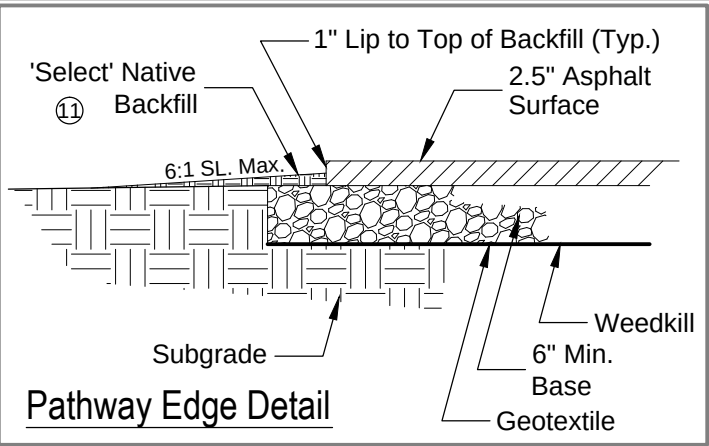

REVISIONS		SIGNED AND DATED				
DATE	DESCRIPTION	PROFESSIONAL ENGINEER REGISTERED 8832 STATE OF IDAHO KEVIN LILLY				
		DRAFTED BY: C. Edwards	CHECKED BY: K. Lilly	DRAWING SCALE: NTS	DATE: 3-5-2014	SIDEWALKS & PATHWAYS CITY OF MOSCOW ENGINEERING DEPARTMENT
DRAWING NUMBER:						7



**COMMUNITY DEVELOPMENT
ENGINEERING DIVISION**

DRAWINGS, SPECIFICATIONS AND
PROPOSAL FOR:

**GOOD SAMARITAN PATHWAY
RESTORATION PROJECT**

CITY OF MOSCOW PROJECT NO. 123-020

CITY OF MOSCOW, IDAHO

**Community Development
Engineering Division
504 S. Washington Street
(208) 883-7034**

Plans, Specifications and Proposal

For

GOOD SAMARITAN PATHWAY RESTORATION PROJECT

CITY OF MOSCOW PROJECT NO. 123-020

**STAFF ENGINEER:
BOB BUVEL, P.E.**

Table of Contents

INVITATION TO BID.....	1
BID PROPOSAL	2
(DRAFT – DO NOT SUBMIT WITH BID)	6
CONSTRUCTION AGREEMENT.....	Error! Bookmark not defined.
INSTRUCTION TO BIDDERS.....	6
IB-1. INTENT OF PLANS AND SPECIFICATIONS	12
IB-2. PLANS, SPECIFICATIONS, AND ADDITIONAL INFORMATION	12
IB-3. EXAMINATION OF PLANS, SPECIFICATIONS, AND SITE	12
IB-4. PREPARATION AND DELIVERY OF PROPOSAL	12
IB-5. PROPOSAL GUARANTY	13
IB-6. RETURN OF PROPOSAL GUARANTY	13
IB-7. QUALIFICATIONS OF BIDDER.....	13
IB-8. AWARD OF CONTRACT	14
IB-9. FAILURE TO EXECUTE CONTRACT	14
IB-10. NONDISCRIMINATION IN EMPLOYMENT	14
IB-11. WAGE RATES	15
IB-12. CONTRACTOR FOR PUBLIC WORKS TO PAY OR SECURE TAXES AGREEMENT	15
IB-13. PERFORMANCE PERIOD	15
IB-14. CONSIDERATION OF MULTIPLE DIVISIONS OF WORK.....	15
IB-15. ALTERNATES	16
IB-16. SUBCONTRACTORS TO BE LISTED ON BID	16
GENERAL CONDITIONS.....	17
GC-1. COMPLIANCE	17
GC-2. DEFINITIONS	17
GC-3. PLANS AND SPECIFICATIONS AND ADDITIONAL DRAWINGS.....	18
GC-4. ALTERATION OR MODIFICATION OF CONTRACT DOCUMENTS.....	19
GC-5. INVESTIGATION BY BIDDERS	19
GC-6. NON-DISCRIMINATION	19
GC-7. INTERPRETATION OF THE SPECIFICATIONS.....	19
GC-8. CONTRACTS.....	20
GC-9. QUANTITIES FURNISHED BIDDERS.....	23
GC-10. MAJOR CHANGES	24
GC-11. EXTRA WORK.....	25
GC-12. MONTHLY PAYMENTS	26
GC-13. TIME OF COMPLETION/LIQUIDATED DAMAGES	27
GC-14. ABANDONMENT OF WORK	28
GC-15. AUTHORITY OF ENGINEER	29
GC-16. PERFORMANCE AND PAYMENT BONDS	29
GC-17. INSURANCE/CITY TO BE NAMED AS ADDITIONAL INSURED	30
GC-18. PATENT ROYALTIES AND PROCESS FEES	31
GC-19. CONTRACTOR RESPONSIBLE FOR WORK.....	31
GC-20. USE OF COMPLETED PORTION	32
GC-21. SIGNATURES.....	32
GC-22. ORDERS TO BEGIN WORK	33
GC-23. ORDER OF WORK.....	33
GC-24. EFFICIENCY OF OPERATION/LICENSING	33
GC-25. PROTECTION OF WORK AND PROPERTY	33
GC-26. RESPONSIBILITY FOR SAFETY	34
GC-27. GUARDS AND BARRICADES	34
GC-28. EXISTING TRAFFIC SIGNS AND FACILITIES	35
GC-29. MAINTAINING POSTAL SERVICE.....	35
GC-30. EMERGENCY WORK	35
GC-31. SUPERVISION OF WORK	35
GC-32. CORRECTION AND COMPLETION OF WORK.....	36

GC-33.	SUBSTITUTES CLAUSE	36
GC-34.	DETAILED BREAKDOWN OF CONTRACT PRICE	37
GC-35.	CONTRACTOR'S RESPONSIBILITY FOR UTILITY PROPERTIES AND SERVICE	37
GC-36.	STREET CLEANUP DURING CONSTRUCTION	38
GC-37.	CLEANUP	38
GC-38.	PROOF OF TAX PAYMENT	38
GC-39.	HOLD HARMLESS REQUIREMENT	39
GC-40.	JURISDICTION AND DISPUTE RESOLUTION	39
GC-41.	PERMITS AND LICENSES	40
GC-42.	ENVIRONMENTAL MATTERS	40
GC-43.	NO THIRD PARTY BENEFICIARIES	40
GC-44.	COMPLIANCE WITH GRANT CONDITIONS	40
ENGINEERING SPECIFICATIONS.....		41
ES-1.	SCOPE OF WORK	41
ES-2.	TRAFFIC CONTROL/R.O.W USE PERMITS	41
ES-3.	MATERIALS	43
ES-4.	REMOVALS AND DISPOSALS	43
ES-5.	EARTHWORK	44
ES-6.	SUBGRADE SEPARATION GEOTEXTILES	45
ES-7.	CRUSHED ROCK BASE	46
ES-8.	SOFT SPOT REPAIR	48
ES-9.	WATERING	49
ES-10.	WEIGHING	50
ES-11.	CONCRETE	50
ES-12.	CONCRETE CONSTRUCTION REQUIREMENTS	52
ES-13.	CONCRETE CURB	56
ES-14.	CONCRETE SIDEWALK	58
ES-15.	SUPERPAVE HOT MIX ASPHALT	60
ES-16.	CEMENT CONCRETE PAVEMENT	62
ES-17.	ADJUSTMENT OF GATE VALVE BOXES, MONUMENTS, CATCH BASINS, CATCH INLETS, AND MANHOLES	67
ES-18.	MANHOLES AND CATCH BASINS	67
ES-19.	TRENCH EXCAVATION AND BACKFILL	70
ES-20.	PIPE	78
ES-21.	GATE VALVES AND VALVE BOXES	86
ES-22.	FIRE HYDRANTS	87
ES-23.	STORM AND SANITARY CONNECTIONS	90
ES-24.	STREET / ALLEY CUT REPAIR	91
ES-25.	EROSION AND SEDIMENT CONTROL	91
ES-26.	STORMWATER RUNOFF CONTROL	92
ES-27.	IMPORTED TOPSOIL	92
ES-28.	SEEDING	92
ES-29.	TREE TRIMMING	93
ES-30.	INSPECTION	93
ES-31.	WORKMANSHIP AND CLEAN UP	94
ES-32.	MOBILIZATION	95
SPECIAL PROVISIONS		96
SCOPE		96
GENERAL		96
INSPECTION		97
ORDER OF WORK		98
MISC REMOVALS		98
TREE ROOTS		98
ENVIRONMENTAL PROTECTION		98
SP-1	MOBILIZATION	99
SP-2	EXCAVATION	99

SP-3	REMOVE AND DISPOSE OF BITUMINOUS SURFACE	100
SP-4	½" SUPERPAVE HMA PAVEMENT	100
SP-5	SUBGRADE SEPARATION GEOTEXTILE	101
SP-6	SOFT SPOT REPAIR.....	102
SP-7	¾" (-) CRUSHED AGGREGATE BASE	103
SP-8	OVERLAY SURFACE PREPARATION.....	103
SP-9	MISC. LANDSCAPING	104
SP-10	SILT FENCE	105
SP-11	TRAFFIC CONTROL	105
APPENDIX I.....		108
	Construction Plans	108

INVITATION TO BID

The City of Moscow, Idaho is accepting sealed bids to be submitted to the business office of The Community Planning & Design Engineering Division at 504 South Washington Street, Moscow, Idaho 83843, and clearly marked “**Bid Enclosed – Good Samaritan Pathway Restoration Project**” until **3:00 p.m.**, prevailing local time, January 27th, 2023, for the following project:

GOOD SAMARITAN PATHWAY RESTORATION PROJECT

DESCRIPTION: This project’s base bid includes approximately 700’ of HMA overlay at a depth of 1.5” on an existing 10’ wide pathway as well as removing and replacing approximately 800’ of the existing pathway. Restoration of the existing pathway includes crushed aggregate base, subgrade separation geotextile, as well as restoring existing landscaping.

Any objections to the contents or terms of the documents shall be raised three (3) business days prior to bid opening or it shall be deemed to have been waived.

Proposal Guarantee (Bid bond) is not required with bid submittal.

Contractor shall furnish a sealed, written and signed bid (on Bid Proposal form) to perform this work to the Capital Projects Administrative Assistant, Tracy Ortiz. **Bids must be submitted by e-mail to bluft@ci.moscow.id.us** by 3:00 p.m., Prevailing Local Time, Tuesday, January 27, 2023. All responders will be notified of results by e-mail by Friday, February 3rd, 2023.

Questions should be directed to Bob Buvel, P.E., City of Moscow Engineering Division, 504 South Washington Street, Moscow, ID. Phone 208-883-7031 or Email: bbuvel@ci.moscow.id.us

The City reserves the right to reject any and all Bid Proposals, to waive any formality in the Bidding Contract Documents and to make selection to the lowest responsive, responsible and qualified Bidder as it may best serve the interest of the Owner.

Britany Luft, Deputy City Clerk

BID PROPOSAL

TO: Mayor and City Council
City of Moscow, Idaho

Date: _____

This proposal is submitted as an offer by the undersigned to enter into contract with the City of Moscow, Idaho as represented by the City Council, hereinafter referred to as the 'CITY' for GOOD SAMARITAN PATHWAY RESTORATION PROJECT, (hereinafter "Project"), specified herein and which construction documents are on file with the City Engineer, Haddock Building, 504 South Washington Street, Moscow, Idaho, and which are a condition hereof with the same force and effect as though they were attached hereto. The offer is conditioned on the following declarations as to the facts, intention and understanding of the undersigned and the agreement of the CITY to the terms and prices herein submitted.

1. All Project specifications and drawings examined by the undersigned and their terms and conditions are hereby agreed to.
2. The undersigned certifies that he/she has received or made himself/herself aware of any and all existing site conditions that may affect the proposed work.
3. It is understood that the contract drawings may be supplemented by additional drawings and specifications in explanation and elaboration of the contract drawings and it is agreed that such supplemental drawings, when not in conflict with those referred to in paragraph 1 above, will have the same force and effect as if attached hereto and that when received they will be considered a part of the contract.
4. The undersigned will furnish separate performance and payment bonds in the full amount of the contract price.
5. The cash, certified check, bid bond, or cashier's check accompanying this proposal shall be forfeited to the City of Moscow, Idaho to the extent of 5% of the amount bid if the undersigned shall fail or refuse to execute the contract, furnish performance and payment bonds, and insurance certificate as required by the specifications within the time limit therein after notification that the said proposal is accepted, all in accordance with the provisions of this proposal and the specifications.
6. The undersigned further agrees that CITY shall have the right to accept or reject any bid which rejection or acceptance is deemed to be in the best interest of CITY.
7. The undersigned agrees to order all necessary equipment and materials within a period of three (3) days after Notice to Proceed has been issued by the City Engineer.

8. The undersigned, as a bidder, acknowledges that Addenda Number _____ through _____ have been delivered to him/her and have been examined as part of the contract documents.
9. The undersigned agrees to complete all work embraced in the contract within the time limitations set forth in paragraph IB-13 of the Instruction to Bidders.
10. The undersigned holds Idaho Public Works Contractor's License Number _____.
11. The undersigned proposes to use the following sub-contractors in the performance of meeting the contract requirements. Information herein must comply with Idaho Code Section 67-2310 and IB-16:

<u>Subcontractors</u>	<u>Trade Specialty</u>	<u>Idaho Public Works License No.</u>	<u>\$ Amount</u>
a. _____			
b. _____			
c. _____			
d. _____			
e. _____			

12. The undersigned proposes to furnish labor, materials, equipment and services of all kinds required for "GOOD SAMARITAN PATHWAY RESTORATION PROJECT" as described in the specifications, including all appurtenant work, all as required by the specifications and this proposal for the prices in accordance with the completed schedule contract prices as follows:

BASE BID

Item		Base Bid			
Bid Item No.	Description	Item Quantity	Units	Unit Price	Total Value of Item (\$)
1	<i>Preparation Items</i>				
SP-1	Mobilization	1	LS		
SP-2	Excavation (including haul)	136	C.Y		
SP-3	Remove and Dispose of Bituminous Surface	815	SY		
2	<i>HMA</i>				
SP-4	½" Superpave HMA Pavement	200	TON		
SP-5	Subgrade Separation Geotextile	815	SY		
SP-6	Soft Spot Repair	150	SY		
SP-7	¾" Crushed Aggregate Base	245	TON		
SP-8	Overlay Surface Preparation	1	LS		
3	<i>MISC/Traffic Control</i>				
SP-9	Misc Landscaping	1	LS		
SP-10	Erosion Sediment Control	1	LS		
SP-11	Traffic Control	1	LS		
Base Bid Total					

Firm Name of Bidder

Signature of Bidder

Official Title

Bidders Mailing Address

Public Works License No.

State of Incorporation if Incorporated

SEAL (if incorporated)

Dated at _____

This _____ day of _____, 2023

(DRAFT – DO NOT SUBMIT WITH BID)

**CONSTRUCTION AGREEMENT
FOR PROJECT NAME
BETWEEN CITY OF MOSCOW, IDAHO
AND COMPANY**

THIS CONSTRUCTION AGREEMENT FOR PROJECT NAME BETWEEN CITY OF MOSCOW, IDAHO, AND COMPANY (hereinafter “Agreement”), dated this ____ day of _____, 2023, by and between City of Moscow, Idaho, a municipal corporation of the State of Idaho, 206 East Third Street, Moscow, Idaho, 83843 (hereinafter “CITY”), and Company Name and Address (hereinafter “CONTRACTOR”):

WITNESSETH:

WHEREAS, pursuant to the invitation of CITY, extended through an “Invitation to Bid” see Attachment ‘A’, CONTRACTOR submitted a Bid Proposal containing an offer invited by said invitation; and

WHEREAS, CITY has determined that said offer was the lowest responsive Bid Proposal; and

WHEREAS, CITY has accepted CONTRACTOR’s Bid Proposal;

NOW THEREFORE, the Parties to this Agreement, in consideration of the mutual covenants and stipulations set out, agree as follows:

**ARTICLE 1.
CONTRACT DOCUMENTS**

The Contract Documents which comprise the entire Agreement between CITY and CONTRACTOR concerning the work to be performed, are this Agreement, pages one (1) through six (6), and the following:

1. Drawings, Specifications and Proposal, Attachment ‘A’ for: Project Name, consisting of number of pages;
2. Bid Proposal of CONTRACTOR, dated date, 2021, see Attachment ‘B’, consisting of number of pages;
3. Performance and Payment Bonds and Insurance Certificates;
4. Addenda, if applicable, Attachment ‘C’, consisting of number of pages; and
5. Change Orders, which may be delivered or issued after the effective date of this Agreement.

There are no Contract Documents other than those listed in Article 1. This Agreement may only be amended by change order as provided in the General Conditions of Attachment ‘A’.

**ARTICLE 2.
WORK**

CONTRACTOR shall complete the entire work as specified, indicated and required under the Contract Documents, contained herein under Article 1. for CITY project (hereinafter “Project”) titled:

“Project Name”

ARTICLE 3. CONTRACT TIME/SUBSTANTIAL COMPLETION

The work to be performed pursuant to this Agreement shall be substantially completed on or before Date, or other time considerations, unless adjustment of the Agreement time is made in accordance with the provisions of the Contract Documents. CONTRACTOR shall begin work in conformance with the Contract Documents.

CONTRACTOR and CITY recognize that time is of the essence and that CITY will suffer financial loss if the Project is not completed within the time specified above, unless approved extensions thereof are permitted in accordance with Article 12 of the General Conditions. The Parties also recognize the delays, expense, and difficulties involved in proving, in a legal or arbitration proceeding, the actual loss suffered by CITY if the Project is not completed on time. Accordingly, instead of requiring any such proof, CITY and CONTRACTOR agree that as liquidated damages for delay (but not as a penalty), CONTRACTOR shall pay CITY One Half of One Percent (0.5%) of the Contract Sum for each day that expires after the time specified above for Substantial Completion until the Project is substantially complete. After Substantial Completion, if CONTRACTOR shall neglect, refuse, or fail to complete the remaining Project within the Time of Completion or by any proper extension thereof granted by CITY, CONTRACTOR shall pay CITY One Half of One Percent (0.5%) of the Contract Sum for each day that expires after the time specified above for completion, until the Project is completed and ready for final payment.

ARTICLE 4. CONTRACT SUM

CITY shall pay CONTRACTOR for completion of the Work in accordance with the Contract Documents in current funds in the amount of Dollar Amount (\$000.00), as submitted by CONTRACTOR. In no event shall Contract amount exceed CONTRACTOR’s bid amount of Dollar Amount (\$000.00), unless otherwise authorized by CITY by written agreement. Said Contract Sum shall be paid in accordance with the Contract Documents.

ARTICLE 5. INDEPENDENT CONTRACTOR

The Parties warrant by their signatures that no employer-employee relationship is established between CONTRACTOR and CITY by the terms of this Agreement. It is understood by the Parties hereto that CONTRACTOR is an independent contractor and, as such, neither CONTRACTOR nor CONTRACTOR’s employees, agents, representatives or subcontractors, if any, are employees of CITY for purposes of tax, retirement system, or social security (FICA) withholding.

ARTICLE 6.
SCOPE OF SERVICES

CONTRACTOR shall perform all work required by the Contract Documents. All work shall be completed in accordance with the specifications and plans established for this Project.

ARTICLE 7.
HOLD HARMLESS/INDEMNIFICATION

In addition to other rights granted CITY by the Contract Documents, CONTRACTOR agrees to indemnify, defend, and hold harmless CITY, its officers, agents, employees, and engineers, from and against any and all losses, lawsuits, actions, claims, judgements for damages, or any injuries or damages received or sustained by any person, persons, or property, and losses, expenses, and other costs, including litigation costs and attorney's fees, arising out of, resulting from, or in connection with the acts and/or any performances, activities, errors or omissions by CONTRACTOR, CONTRACTOR's servants, agents, officers, employees, representatives, guests, business invitees or its subcontractors; or on account of or in consequence of any neglect in safeguarding the work; or through use of unacceptable materials in constructing the work; or because of any claims or amounts recovered from any infringements of patent, trademark or copyright; or from any claims or amounts arising out of or recovered under the Workmen's Compensation Act or any other law, ordinance, order, or decree.

ARTICLE 8.
CONFLICT OF INTEREST

CONTRACTOR covenants that it presently has no interest and will not acquire any interest, direct or indirect, in the Project, which would conflict in any manner or degree with the performance of CONTRACTOR's services hereunder. CONTRACTOR further covenants that, in performing this Agreement, CONTRACTOR will employ no person who has any such interest. Should any conflict of interest arise during the performance of this Agreement, CONTRACTOR shall immediately disclose such conflict to the CITY.

ARTICLE 9.
ENTIRE AGREEMENT, MODIFICATION AND ASSIGNABILITY

This Agreement and the exhibits hereto contain the entire Agreement between the Parties, and no statements, promises, or inducements made by either Party, or agents of either Party are valid or binding unless contained herein. This Agreement may not be enlarged, modified or altered except upon written agreement signed by the Parties hereto. CONTRACTOR may not subcontract or assign its rights (including the right to compensation) or duties arising hereunder, other than as provided within the Contract Documents, without the prior written consent and express authorization of CITY.

ARTICLE 10.
LICENSES AND ADHERENCE TO LAW REQUIRED

CONTRACTOR represents that he possesses the skill and experience necessary and all licenses required to perform the services under this Agreement. CONTRACTOR further agrees to comply with all applicable Federal, State and Local statutes and regulations in the performance of the services hereunder, and are hereby made a part of this Agreement and shall be adhered to at all times. Violation of any of these statutes or regulations by CONTRACTOR shall be deemed material and shall subject CONTRACTOR to termination of this Agreement for cause. No pleas of misunderstanding or ignorance on the part of CONTRACTOR will, in any way, serve to modify the provisions of this requirement. CONTRACTOR and its surety shall indemnify, defend and hold harmless CITY and its employees, agents, engineers and representatives against any claim or liability arising from or based on the violation of any such laws, codes, ordinances, or regulations, whether by CONTRACTOR, CONTRACTOR's employees, or its subcontractors.

Anti-Boycott Against Israel Act. CONTRACTOR certifies it is not currently engaged in, and will not for the duration of the Agreement engage in, a boycott of goods and services from Israel or territories under its control. Failure to comply with I.C. 67-2346 will result in this Agreement being void as against public policy.

ARTICLE 11. EMPLOYMENT DISCRIMINATION

It is illegal under the U.S. Federal law to discriminate against an employee, either intentionally or through disparate impact, on account of race, color, gender, religion, sex (including pregnancy), national origin, physical or mental disability, age, marital or familial status, sexual orientation, and gender expression or identity. CONTRACTOR shall not discriminate against any employee or applicant for employment. CONTRACTOR's action under this Section shall include, but not be limited to, the following: employment, upgrading, demotion or transfer, recruitment or recruitment advertising, layoff or termination, rates of pay or other forms of compensation and selection for training, including apprenticeship. CONTRACTOR agrees to post in conspicuous places, available to employees and other applicants for employment, notices setting forth the provisions of this non-discrimination Section.

ARTICLE 12. LEGAL FEES

In the event either Party incurs legal expenses to enforce the terms and conditions of this Agreement, the prevailing Party is entitled to recover attorney's fees and other costs and expenses, whether the same are incurred with or without a lawsuit.

ARTICLE 13. JURISDICTION, VENUE AND NONWAIVER

It is agreed that this Agreement shall be construed under and governed by the laws of the State of Idaho. In the event of litigation concerning it, it is agreed that proper venue shall be the District Court of the Second Judicial District of the State of Idaho, in and for the County of Latah. Failure of CITY to exercise any of the rights under this Agreement, or breach thereof, shall not be deemed to be a waiver of such right or a waiver of any subsequent breach.

**ARTICLE 14.
SPECIAL WARRANTY**

CONTRACTOR warrants that nothing of monetary value has been given, promised or implied as remuneration or inducement to enter into this Agreement. CONTRACTOR declares that no improper personal, political or social activities have been used or attempted in an effort to influence the outcome of the competition, discussion, or negotiation leading to the award of this Agreement. Any such activity by CONTRACTOR shall make this Agreement null and void. CONTRACTOR further warrants that all materials and goods supplied under this Agreement shall be of good merchantable quality and that all services will be performed in a good workmanlike manner. CONTRACTOR acknowledges that it will be liable for any breach of this warranty.

**ARTICLE 15.
COMMUNICATIONS**

Such communications as are required by this Agreement shall be satisfied by mailing or by personal delivery to the Parties at the following address:

CONTRACTOR:

Company Name
Authorized Agent
Street Address
City, State Zip

CITY:

City of Moscow
Division
206 East Third Street
P O Box 9203
Moscow, Idaho 83843

**ARTICLE 16.
NON-APPROPRIATIONS**

This Agreement is contingent upon CITY receiving the necessary funding to cover the obligations of CITY. In the event that such funding is not received or appropriated, then, and in that event, CITY's obligations under this Agreement shall cease and each Party shall be released from further performance under this Agreement without any liability to the other Party, and CONTRACTOR shall be entitled to receive just and equitable compensation for any work satisfactorily completed hereunder.

**ARTICLE 17.
APPROVAL REQUIRED AND SEVERABILITY**

This Agreement shall not become effective or binding until approved by CITY. If any part of this Agreement is held unenforceable, the remaining portions of the Agreement will, nevertheless, remain in full force and effect.

**ARTICLE 18.
EXECUTION**

IN WITNESS WHEREOF, said CONTRACTOR and CITY have caused this Agreement to be executed on the day and year first above written.

I [Name](#), certify under penalty of perjury pursuant to the law of the State of Idaho, that I am an authorized agent to bind [Company](#) to this Agreement.

CONTRACTOR:

[Company Name](#)

CITY:

City of Moscow, Idaho

By: [Authorized Agent](#)

Arthur D. Bettge, Mayor

ATTEST:

Laurie M. Hopkins, City Clerk

Approved as to Form:

Mia Bautista, City Attorney

ACKNOWLEDGMENT

STATE OF _____)
) ss.
COUNTY OF _____)

On this _____ day of _____, 2023, before me, a Notary Public in and for said State, appeared [Authorized Agent](#), known to me to be the person named above and acknowledged that they executed the foregoing document as the duly authorized representative for [Company Name](#).

Notary Public for the State of _____
Residing at _____
My commission expires _____

INSTRUCTION TO BIDDERS

IB-1. INTENT OF PLANS AND SPECIFICATIONS

- A. It is the intention of these specifications to provide for careful, thorough and workmanlike construction procedure in the installation of material and equipment and in the manufacture or delivery of such materials and equipment. The bidder to whom the contract is awarded shall furnish all the material, equipment and labor necessary to complete said contract in accordance with all of its terms and conditions. All contracts shall be awarded subject to those instructions to bidders.
- B. The plans and specifications shall be considered and used together; anything appearing as a requirement of either shall be accepted as applicable to both even though not stated therein or shown. All specifications and notes appearing on the plans shall have the same force and effect as though they were repeated herein.

IB-2. PLANS, SPECIFICATIONS, AND ADDITIONAL INFORMATION

- A. Plans and specifications are on file in the office of the City Engineer. Copies of same may be obtained electronically from www.questcdn.com for a non-refundable \$20.00. Additional information relative to same may be obtained from the office of the City Engineer.

IB-3. EXAMINATION OF PLANS, SPECIFICATIONS, AND SITE

- A. Bidders shall satisfy themselves by personal examination of the plans, specifications, and site of the proposed improvement, and by any other examinations and investigation which they may desire to make, as to the accuracy of the estimate of quantities, the nature of the soil, conditions of the project site, and difficulties to be encountered.

IB-4. PREPARATION AND DELIVERY OF PROPOSAL

- A. Bids shall be prepared and submitted upon the "Proposal" form supplied by the City Engineer. Each and every blank provided for in the "Proposal" shall be filled in with ink or typing. Proposals, which are incomplete or submitted on an unauthorized form, may be rejected as informal.
- B. After the date and hour set for the opening of the bids, no bidder may withdraw his/her proposal unless award of contract is delayed for a period exceeding the time limits described in IB-8, AWARD OF CONTRACT.
- C. If discrepancies exist between the Unit Prices and the Total Price or Bid Total amount, the CITY will use the Unit Prices and calculate a corrected Bid Total.

- D. The CITY reserves the right to reject any or all bids, any or all schedules or to accept the bid or schedule deemed to be in the best interest of the CITY.

IB-5. PROPOSAL GUARANTY

- A. Each proposal must be accompanied by cash, a certified check, bid bond, or cashier's check in an amount not less than five percent (5%) of the total amount bid. This guaranty or "Good faith token" will be held until the successful bidder has, within ten (10) days from the date of notification of award of contract, executed the contract and furnished approved separate performance and payment bonds, each in an amount equal to one hundred percent (100%) of the amount of the contract. There shall also be submitted with the surety bonds, evidence of public liability insurance coverage in amounts not less than those specified in the general specifications included herein.

IB-6. RETURN OF PROPOSAL GUARANTY

- A. Immediately after the bid prices have been compared, the Clerk will return the guaranties accompanying such proposals as in the CITY's judgment will not be considered in awarding the contract. All other proposal guaranties will be held until the contract and other legal requirements the successful bidder must execute, furnish and/or comply with, have been completed, after which they will be returned to the respective bidders whose proposals they accompany.

IB-7. QUALIFICATIONS OF BIDDER

- A. The CITY desires that this Project shall be built by a contractor who is competent and adequately financed. The CITY may request the Bidder to submit a written statement to show experience in construction work of their character as an indication of qualification and business standing. If required, the Bidder may make his/her statement in such form as may seem appropriate; said statement shall be notarized.
- B. This public works project is not financed in whole or in part by federal-aid funds. Bid proposals will be accepted from those contractors only (prime contractors, subcontractors and/or specialty contractors) who, prior to the bid opening, hold current licenses as public works contractors in the State of Idaho.
- C. The prime contractor shall submit with his/her proposal a list of the subcontractors and their license numbers.
- D. The successful bidder, in addition to listing the names and addresses of subcontractors in his/her bid, shall, within seven (7) days after opening of the bids, notify the Engineer in writing of the names of all major equipment and material suppliers proposed for the principal parts of the work, and for such others as the Engineer may direct, and shall not employ any subcontractors, (or purchase any equipment), to which the Engineer or CITY may within a reasonable time object to as incompetent or undesirable.

IB-8. AWARD OF CONTRACT

- A. The contract will not be awarded until the CITY is satisfied the successful bidder is reasonably familiar with the class of work upon which he/she has submitted a proposal and has the necessary capital and tools to satisfactorily perform the same. The CITY may request and the bidder must provide the CITY with a current balance sheet and a list of tools owned by the bidder.
- B. Within thirty (30) days after the opening of the proposals the CITY will accept one of the proposals or reject all bids. The award will be made upon the basis of the proposal that, in the CITY's judgment, will serve the best interest of the CITY.
- C. The contract will not be awarded until the bidder has obtained an appropriate Idaho Public Works License from the State of Idaho, Division of Building Safety, Public Works Contractors License Board. Subcontractors are also subject to this requirement.

IB-9. FAILURE TO EXECUTE CONTRACT

- A. In the event the successful bidder fails to furnish approved performance and payment bonds, execute the contract and comply with all other pertinent legal requirements within ten (10) days after notification by the Engineer of the award of contract, the certified check, bank draft, money order or bid bond will be forfeited to the CITY as liquidated damages. The amount of any such damages will be five percent (5%) only of the total bid submitted. Any excess amount that may have been included in the "good faith token" will be returned to the bidder. The next best proposal will then be considered the successful bid and, at the discretion of the CITY, be awarded the contract.

IB-10. NONDISCRIMINATION IN EMPLOYMENT

- A. The Contractor shall not discriminate against any employee or applicant for employment because of race, color, gender, religion, sex (including pregnancy), national origin, physical or mental disability, age, marital or familial status, sexual orientation, and gender expression or identity. The Contractor will take action, if necessary, to ensure that applicants are employed, and treated during such employment, without regard to their race, color, gender, religion, sex (including pregnancy), national origin, physical or mental disability, age, marital or familial status, sexual orientation, and gender expression or identity. Such action shall include, but not be limited to, the following: employment, upgrading, demotion or transfer, recruitment or recruitment advertising, layoff or termination, rates of pay or other forms of compensation; and selection for training, including apprenticeship. The Contractor agrees to post in conspicuous places, available to employees and other applicants for employment, notices setting forth the provisions of this non-discrimination Section.

- B. The Contractor shall comply with City Ordinance No. 2013-06 Gender Anti-Discrimination in Housing, Employment & Public Accommodations.

IB-11. WAGE RATES

- A. Contractors are not required to pay prevailing wages on this Project. Prevailing wages no longer are required on Public Works projects in Idaho.

IB-12. CONTRACTOR FOR PUBLIC WORKS TO PAY OR SECURE TAXES AGREEMENT

- A. The contractors, in consideration of securing the business of erecting or construction public works in this State, recognizing that the business in which he/she is engaged is of a transitory character, and that in the pursuit thereof, his/her property used therein may be without the State when taxes, excises, or license fees to which he/she is liable become payable, agrees:

1. To pay promptly when due all taxes, (other than real property), excises and license fees due to the State, its subdivisions, and municipal quasi-municipal corporations therein, accrued or accruing during the term of this contract, whether or not the same shall be payable at the end of such term;
2. That if the said taxes, excises, and license fees are not payable at the end of said term, but liability, for the payment thereof exists, even though the same constitute liens upon his/her property, to secure the same to the satisfaction of the respective officers charged with the collection thereof; and
3. That, in the event of his/her default in the payment or securing of such taxes, excises, and license fees, to consent that the department, officer, board, or taxing unit entering into this contract may withhold from any payment due him/her hereunder the estimated amount of such accrued and accruing taxes, excises, and license fees for the benefit of all taxing units to which said contractor is liable.

IB-13. PERFORMANCE PERIOD

- A. This work shall not begin prior to June 5th, 2023 and shall be substantially completed by September 25th, 2023. Work shall be substantially completed within thirty (30) calendar days of commencement of work unless adjustment of the Agreement time is made in accordance with the provisions of the Contract Documents.

IB-14. CONSIDERATION OF MULTIPLE DIVISIONS OF WORK

- A. The bidder shall submit a proposal for all divisions, if applicable. Considerations of proposals for each division of work shall be made separately (i.e. one bidder may be awarded one division; another bidder may be awarded one of the other divisions).

IB-15. ALTERNATES

- A. If an alternative bid schedule is included, the bidder must submit a bid for each item in the alternate bid schedule. Low bid will be based upon the combined total price of the alternate(s) that the owner elects to use plus the base bid. If the owner elects to use an alternate(s), the amount of the contract will be the amount of the base bid modified in accordance with the amount of the alternate(s). An alternate may be additive to the scope of work described by the base bid items or may be substituted for the base bid item. Unit prices for alternate items will receive the same consideration for award as unit prices for base bid items.

IB-16. SUBCONTRACTORS TO BE LISTED ON BID

- A. All bidders shall comply with Idaho Code Section 67-2310. **Failure to comply with Idaho Code Section 67-2310 shall render such bid unresponsive and void.** Information provided pursuant to this section must be current and correct as of the date of the submission of the bid. Do not use the term "mechanical" when identifying any work to be performed on this project.
- B. The name, address, Idaho Public Works License Number and bid amount for each subcontractor to be utilized on the project must appear on the bid. Every subcontractor intending to perform plumbing work, and/or heating and air conditioning work, and/or electrical work must include its name, address, and Idaho Public Works License Number which allows it to perform such work, and bid amount for each of the following areas: plumbing work, heating and air conditioning work, electrical work. If a subcontractor intends to perform work in more than one of these specialties, such a subcontractor must list its name, address, Idaho Public Works License Number, and bid amount more than once (i.e., for each of the following subject areas: plumbing work, heating and air conditioning work, electrical work). It is helpful, but not mandatory, that each subcontractor includes its specialty construction category numbers, if any, with its submission of its Idaho Public Works License Number.
- C. Every contractor intending to perform its own plumbing work, and/or heating and air conditioning work, and/or electrical work, must include its name, address, and Idaho Public Works License Number which allow it to perform such work for each of the following areas: plumbing work, heating and air conditioning work, electrical work. A contractor does not need to list the amount of the bid for plumbing work, heating and air conditioning work, or electrical work which it intends to perform.
- D. Subcontractors, Equipment and Material: The successful bidder, in addition to listing the names and addresses of subcontractors in his/her bid, shall, within seven (7) days after opening of the bids, notify the Engineer in writing of the names of all major equipment and material suppliers proposed for the principal parts of the work, and for such others as the Engineer may direct, and shall not employ any subcontractors, (or purchase any equipment), to which the Engineer or CITY may within a reasonable time object to as incompetent or undesirable.

GENERAL CONDITIONS

GC-1. COMPLIANCE

- A. The Contractor shall observe and comply with all Federal, State, and Local laws, codes, ordinances, and regulations, including all licensing and permit requirements which, in any manner, apply to the work being performed under this contract. No pleas of misunderstanding or ignorance on the part of the Contractor will in any way serve to modify the provisions of this requirement. The Contractor and his/her surety shall indemnify and save harmless CITY and its employees, agents and representatives against any claim or liability arising from or based on the violation of any such laws, codes, ordinances, or regulations, whether by himself/herself, his/her employees, or his/her subcontractors.
- B. All work shall be completed in accordance with the specifications and plans established for this project.

GC-2. DEFINITIONS

Architect	The Project Architect, if such is designated by the Contract Documents.
Attorney	The City Attorney of Moscow, Idaho.
City	The City of Moscow, Latah County, Idaho ("CITY"), a municipal corporation existing under and by virtue of the laws of the State of Idaho. Action herein designated as taken by the CITY is to be considered the acts of the Council acting through the Mayor and Clerk.
City Engineer	The City Engineer of Moscow, Idaho, resident engineers and inspectors acting under his/her orders; their authority being limited to the particular duties to which they are assigned.
City Parks & Facilities Manager	The City Parks & Facilities Manager of Moscow, Idaho, and/or inspectors acting under his/her orders; their authority being limited to the particular duties to which they are assigned.

Clerk	The duly appointed City Clerk of the City of Moscow, Idaho.
Contract Documents	These generally consist of the plans, specifications, agreement, performance bond, payment bond and proof of various types of insurance, including all modifications thereof incorporated in the documents before their execution. These are identified in the Contract.
Contractor	The person, persons, firm, partnership, corporation or other entity contracting to do the work under these specifications. The term also includes the Contractor's agents or employees.
Council	The duly elected Council of the City of Moscow, Idaho.
Engineer	The Project Engineer, if such is designated by the Contract Documents.
Subcontractor	The person, persons, firm, corporation or other entity performing work under contract with the "Contractor" but subject, in such performance, to all the requirements of the 'Contract Documents' insofar as they are pertinent.
Bid/Proposal	The written document which is required to be signed by the bidder and which contains the formal statement of price or prices to be paid by the City for the performance required.

GC-3. PLANS AND SPECIFICATIONS AND ADDITIONAL DRAWINGS

- A. The plans for this improvement and the specifications accompanying them shall be considered as a whole, and anything shown or called for in one (1) and omitted in the other is as binding as if called for or shown by both. Figure dimensions shall be in all cases used in preference to scale dimensions. The intention of the documents is to include all labor and materials, equipment and transportation necessary for the proper execution of the work. Materials or work described in words so applied having a well-known technical or trade meaning shall be held to refer to such recognized standards.
- B. The Engineer shall furnish to the Contractor the necessary plans and specifications required for the execution of the work at no additional cost. The Engineer shall furnish with reasonable promptness, additional instructions, by means of drawings or otherwise, necessary for the proper execution of the work.
- C. The Contractor shall submit with such promptness as to cause no delay in his/her own work or in that of any other Contractor, copies of all shop drawings and

schedules required for the work of various trades as required by the Engineer, and the Engineer shall pass upon them with reasonable promptness, making desired corrections relating to effects on design. The Contractor shall make any corrections required by the Engineer, file with him/her such corrected copies as the Engineer shall direct, and furnish such other copies as may be needed. The Engineer's approval of such drawings or schedules shall not relieve the Contractor from responsibility for deviation from drawings or specifications, unless he/she has in writing called the Engineer's attention to such deviation at the time of submission, nor shall it relieve him/her from responsibility for errors of any sort in shop drawings or schedules.

- D. The Contractor shall keep one (1) copy of all drawings and specifications on the work, in good order, available to the Engineer, CITY, and its representatives.

GC-4. ALTERATION OR MODIFICATION OF CONTRACT DOCUMENTS

- A. No alteration or modification of the terms and conditions of the Contract Documents, except by written change order as provided herein, will be binding unless outlined in detail in a separate written addendum, and then only when properly signed and attested by the Contractor, CITY, and the City Engineer.

GC-5. INVESTIGATION BY BIDDERS

- A. The instructions to bidders cover the general scope of this investigation under the article entitled "Examination of the Plans, Specifications and Site". Bidders are specifically instructed to faithfully examine and investigate the entire bid prices submitted on their proposals. No bidder may, without the consent of CITY, withdraw his/her proposal or claim damages or extra compensation by reason of any error or omission made by said bidder in preparing his/her proposal.

GC-6. NON-DISCRIMINATION

- A. The Contractor will not discriminate against an employee, either intentionally or through disparate impact, on account of race, color, gender, religion, sex (including pregnancy), national origin, physical or mental disability, age, marital or familial status, sexual orientation, and gender expression or identity.
- B. The Contractor shall comply with City Ordinance No. 2013-06 Gender Anti-Discrimination in Housing, Employment & Public Accommodations.

GC-7. INTERPRETATION OF THE SPECIFICATIONS

- A. In the event the specifications and plans are deficient or not clearly expressed, the parties submitted proposals hereunder must apply to the City Engineer for the required information or explanation before the bids are submitted.
- B. The request for such explanation or interpretation shall be made in writing and the person submitting the request will be responsible for its prompt delivery. Such interpretation or explanation will be given by the City Engineer in writing and a copy will be filed in the office of the City Clerk. CITY will not be responsible for any other explanation or interpretation of the plans and specifications. After submission of bids, no bidder shall claim any misunderstanding in or to the nature

of the amount of work to be performed or attempt to hold CITY or any person responsible for any error or omission that may have been made by the bidder.

GC-8. CONTRACTS

A. Contract Form

1. A copy of the construction agreement form is included in these documents.

B. Execution of Agreement

1. Within ten (10) days after receiving properly prepared Contract Documents from CITY, the successful bidder shall sign the agreement. Work shall be started upon written notice to proceed from the City Engineer.

C. Subcontracts

1. The Contractor agrees that he/she is as fully responsible to CITY for the acts and omissions of his/her subcontractors and of persons either directly or indirectly employed by them, as he/she is for the acts and omissions of persons directly employed by him/her, and that the Contractor shall hold CITY harmless for any activities of such subcontractors and shall indemnify and defend CITY from damages and claims of whatever nature relating or resulting to the activities of such subcontractors.
2. Relations of Contractor and Subcontractor: The Contractor agrees to bind every subcontractor to the terms of the construction contract, the information to bidders, the general conditions, the plans, and the specifications as far as applicable to his/her work, including the following provisions of this article. Nothing in this section shall create any obligation on the part of CITY to pay to or to see to the payment of any sums to any subcontractor.
 - a. The Contractor shall bind every subcontractor to the following:
 - (1) To be bound to the Contractor by the terms of the Contract Documents, and to assume toward him/her all the obligations and responsibilities that he/she, by those documents, assumes toward the CITY. Nothing contained in the Contract Documents shall create any contractual relation between any subcontractor and CITY.
 - (2) To submit to the Contractor applications for payment in such reasonable time as to enable the Contractor to apply for payment. The Engineer shall, on request, furnish to any subcontractor,

wherever practical, evidence of the amounts certified on his/her account.

- (3) To make all claims for extras, for extension of time and for damages for delays or otherwise, to the Contractor in the manner provided in the general conditions for like claims by the Contractor upon the CITY, except that the time for making claims for extra cost is one (1) week from the date such claim arises.

b. The Contractor agrees:

- (1) To be bound to the subcontractor by all the obligations that CITY assumes to the Contractor under the Contract Documents.
- (2) To pay the subcontractor for conforming work, upon the payment of certificates, if issued under the terms of payments for the work, the amount allowed to the Contractor on account of the subcontractor's work to the extent of the subcontractor's interest therein.
- (3) To pay the subcontractor for conforming work, upon the payment of certificates, if issued otherwise than as in (2) so that at all times his/her total payments shall be as large in proportion to the value of the work done by him/her as the total amount certified to the Contractor is to the value of the work done by him/her.
- (4) To pay the subcontractor for conforming work to such extent as may be provided by the Contract Documents or the subcontract if either of these provides for earlier or larger payments than the above.
- (5) To pay the subcontractor for conforming work on demand on his/her work or materials as far as executed and fixed in place, less retained percentage, at the time the certificate should be issued, even though the Engineer fails to issue it for any cause not the fault of the subcontractor.
- (6) To make no demands for liquidated damages or penalty for delay in any sum in excess of such amount as may be specifically named in the subcontract.
- (7) That no claim for services rendered or material furnished by the Contractor to the subcontractor shall be valid unless written notice thereof is given by the Contractor to the subcontractor during the

first ten (10) days of the calendar month following that in which the claim originated.

- (8) To give the subcontractor an opportunity to be present and to submit evidence in any hearing involving his/her rights.
- (9) To pay each subcontractor for satisfactory performance of its contract no later than twenty (20) calendar days from receipt of each payment the Contractor receives from CITY. The Contractor shall return retainage to each Subcontractor within twenty (20) calendar days after the Subcontractor's work is satisfactorily completed.
- (10) To certify with each estimate payment to subcontractors has been made within the prescribed time frames. The certification will be made on forms provided by CITY, and returned within twenty (20) calendar days of receiving the estimate payment.

D. CITY's Right to Terminate Agreement - If the Contractor:

- 1. Fails to begin work within a reasonable time after the effective date of "Notice to Proceed," or
- 2. Fails to supply sufficient skilled workmen or suitable materials or equipment to complete the work within the time limits specified; or
- 3. Performs the work unsuitably or neglects or refuses to remove materials or to re-perform such work which is not in accordance with the plans and specifications; or
- 4. Discontinues the prosecution of the work for more than ten (10) days; or
- 5. Fails to resume work which has been discontinued within a reasonable time after notice to do so; or
- 6. Fails to make prompt payments to subcontractors or for labor, materials, or equipment; or
- 7. Disregards laws, ordinances, or the instruction of the Engineer; or
- 8. Becomes insolvent or is declared bankrupt, or commits any act of bankruptcy or insolvency; or
- 9. Makes an assignment for the benefit of creditors; or
- 10. Is guilty of a substantial violation of any provisions of the Agreement; in any such event(s), CITY, upon recommendation of the Engineer that sufficient cause exists to justify such action may, without prejudice to any

other right or remedy, give notice to the Contractor and his/her surety of such delay, neglect, or default. If the Contractor or his/her surety, within a period of ten (10) days after such notice, does not proceed in accordance therewith, then CITY shall have full power and authority, without violating the Agreement, to take the prosecution of the work from the Contractor. CITY may appropriate or use any or all materials and equipment on the grounds as may be suitable and acceptable and may enter into an agreement for the completion of said contract according to the terms and provisions thereof, or use such other methods as may be required for the completion of the contract in an acceptable manner.

11. Costs and charges incurred by CITY, together with the cost of completing the work under the agreement, will be deducted from any moneys due or which may become due the Contractor. If such expense exceeds the sum which would have been payable under the Agreement, then the Contractor and its surety shall be liable and shall pay to CITY the amount of such excess.

E. Contractor's Right to Stop Work or Terminate Agreement:

1. If the work should be stopped pursuant to lawful order of a court of competent jurisdiction, or pursuant to lawful order of other public authority having jurisdiction, for a period of three (3) months, through no act or fault of the Contractor or of anyone employed by him/her, or if the Engineer should fail to issue any certificate for payment within twenty-two (22) days after it is due, or if CITY should fail to pay to the Contractor within twenty-two (22) days of its maturity and presentation, any sum certified by the Engineer or awarded by the court, then the Contractor may, upon twenty-two (22) days' notice to CITY and Engineer, stop work or terminate this Agreement or recover from CITY payment for all work executed and any loss sustained upon any plant or materials and reasonable profit and damages.

F. Assignment:

1. The Contractor shall not assign this contract or sublet or subcontract any portion of it without the prior written consent of CITY nor shall the Contractor assign any moneys due or to become due to him/her hereunder, without the prior written consent of CITY. Any such assignment or sublet without such prior written consent shall be null and void and shall be a ground for termination for cause of this contract by CITY.

GC-9. QUANTITIES FURNISHED BIDDERS

- A. Unit Price Contract. The estimates of quantities are only approximate and are for the purpose of comparing bids. CITY reserves the right to increase or decrease individual items in such amount as may be in CITY'S sole judgment, to CITY'S

best interests depending upon conditions encountered or observed during the Project. It shall be CONTRACTOR'S responsibility to satisfy itself as to the accuracy of the estimates. The Contractor will be paid for the actual quantities of work finally installed or performed at the applicable unit prices stated in his/her proposal.

1. The unit price of an item of Unit Price Contract shall be subject to reevaluation and adjustment under the following conditions:
 - i. If the total cost of a particular item of Unit Price Contract amounts to fifteen percent (15%) or more of the total Contract Price at the time of award and the variation in the quantity of that particular item of Unit Price Contract performed by CONTRACTOR differs by more than twenty-five percent (25%) from the estimated quantity of such item indicated in the Bid Form; and
 - ii. If there is no corresponding adjustment with respect to any other item of Work; and
 - iii. If CONTRACTOR thinks that CONTRACTOR has incurred additional expense as a result thereof; or if the CITY thinks that the quantity variation entitles the CITY to an adjustment in the unit price, either the CITY or CONTRACTOR may demand a Change in Contract Price. Such Change in Contract Price shall be based upon any increase or decrease in costs due solely to the variation above one hundred twenty-five percent (125%) or below seventy-five percent (75%) of the estimated quantity. If the quantity variation is such as to cause an increase in Contract Time necessary for completion, CONTRACTOR may request an extension of Contract Time for the Delay in completion resulting from performing the quantity in excess of one hundred twenty-five percent (125%) of the estimated quantity. If the parties are unable to agree on the effect of any such variation in the quantity of unit price work, either the CITY or CONTRACTOR may make a claim for an adjustment in the Contract Price and/or Contract Time in accordance with the General Conditions.
Items identified as contingency items will be paid at the unit price regardless of variation in quantity of that particular item of Unit Price Work performed by CONTRACTOR.

- B. Lump Sum Contract. The Contractor shall include in the contract sum all allowances named in the Contract Documents and shall cause the work so covered to be performed for such sums as the Engineer may direct, the contract sum being adjusted in conformity therewith. The Contractor declares that the contract sum includes such sums for expenses and profit on account of cash allowances as he/she deems proper. No demand for expenses or profit other than those included in the contract sum shall be allowed. The Contractor shall not be required to employ for any such work persons whom he/she has reasonable objection.

GC-10. MAJOR CHANGES

- A. If unforeseen conditions require a substantial change in the dimensions of a structure, location of underground utilities, or major variation of a similar nature from the original plans, such change shall be covered by a change order. The change order is to set forth in complete detail the nature of the change and reasons therefore, including compensation to be paid and time allotted the Contractor. The change order shall also detail whether the change constitutes an addition or reduction with respect to the original contract costs. Should additional or supplemental drawings be required, they will be furnished by the Engineer providing the Engineer determines the change is warranted.
- B. During the progress of the work, if subsurface or latent physical conditions are encountered at the site differing materially from those indicated in the contract or if unknown physical conditions of an unusual nature, differing materially from those ordinarily encountered and generally recognized as inherent in the work provided for in the contract, are encountered at the site, the party discovering such conditions shall promptly notify the other party in writing of the specific differing conditions before they are disturbed and before the affected work is performed.
- C. Upon written notification, the Engineer will investigate the conditions, and if it is determined that the conditions differing materially and cause an increase or decrease in the cost or time required for the performance of any work under the contract, and adjustment, excluding loss of anticipated profits, will be made and the contract modified in writing accordingly. The Engineer will notify the Contractor of the determination whether or not an adjustment of the contract is warranted.
- D. No contract adjustment which results in a benefit to the Contractor will be allowed unless the Contractor has provided the required written notice.

GC-11. EXTRA WORK

- A. CITY shall have the right to issue written change orders to Contractor within the general scope of the work without the consent of the Contractor and without notice to any surety of the Contractor. If for any reason extra work is ordered by CITY and the compensation for such extra work cannot be agreed upon in advance, such work will be paid for at the actual cost of the labor, materials, and field supervision required, with the addition of not to exceed a total of fifteen percent (15%) to cover general overhead and profit (including subcontractor's general overhead and profit), use of small tools, payment of insurance and medical aid, taxes, and all other costs in connection therewith. If a fixed sum or unit prices can be agreed upon for any extra work that may be ordered, such sum and prices, together with a description of the work, shall be made a part of the written order. Such orders will be prepared by the Engineer in triplicate, with one (1) copy to CITY, one (1) to the Contractor and one (1) retained by the Engineer.
- B. If during the progress of the work, the Contractor believes he/she is entitled to extra compensation for performing certain phases or items, any and all such claims must be promptly presented to CITY and the Engineer. Unless such claim is presented

in writing within fifteen (15) days after it occurs, CITY may, at its discretion, reject the claim. CITY shall specifically reject claims of this nature that have been withheld by the Contractor for more than thirty (30) days.

GC-12. MONTHLY PAYMENTS

- A. The Contractor shall file a monthly request for payment with the Engineer on the 20th day of each month for all work completed to the 20th day of the month. If monthly requests for payment are not received as stated, the CITY shall have the right to withhold payment for that month. The Engineer shall review Contractor's monthly requests for payment on the first day of the month for all work completed to the 20th day of the preceding month, and shall certify such requests for payment. Progress payments will be made by the CITY for all work completed to the 20th day of the preceding month and duly certified by the Engineer, on or before the 10th day of each month in cash or interim warrants. These payments will be equal to ninety-five percent (95%) of the total amounts of the certified requests for payment. The CITY shall retain five (5) percent of the total amount owing the Contractor after the contract has been completed and accepted by the CITY for a minimum period of thirty (30) days. Should any liens or claims be filed during the retention period, the retained percentage will be held until a satisfactory agreement is reached between the CITY, the Contractor, and the Contractor's surety. Before final payment will be made by the CITY, Contractor agrees that it shall furnish the CITY with satisfactory evidence that all persons, including subcontractors, that have performed work or furnished materials pursuant to this Agreement and are entitled to a lien for their work or materials under the laws of the State of Idaho have been fully paid or are no longer entitled to such lien, and the Contractor shall file with the Clerk a notarized affidavit to that effect. Final payment will not be made until CITY has received a tax release from the Idaho State Tax Commission per GC-38.
- B. Progress payments for materials shall be considered eligible only if the materials are jobsite, and accurate, clearly detailed invoices from the material supplier are furnished. The ownership of these materials shall, upon payment from CITY to the Contractor, be vested in CITY, and such materials may not be removed from the jobsite without written authorization of the Engineer.
- C. The City may, but is not obligated to, withhold any payments to the Contractor, in addition to retained percentage, in such an amount or amounts as may be necessary to cover:
1. Payments that may be earned or due for just claims or labor or materials furnished in and about the work;
 2. Defective and/or condemned and/or non-conforming work or materials not remedied;
 3. Failure of the Contractor to make proper payments to a subcontractor;
 4. Reasonable doubt that this contract can be completed for the balance then unpaid;
 5. Damages to another Contractor where there is evidence thereof;

6. Payments that cover all taxes, excises and license fees due the State and its taxing entities whether or not these moneys are yet due and payable.
- D. CITY shall have the right, but not the obligation, to disperse and shall have the right to act as agent for the Contractor for the limited purpose of dispersing such funds as have been withheld pursuant to this paragraph to the party or parties who are entitled to payment there from. In the event CITY elects to disperse such funds, CITY shall render to the Contractor a proper accounting of all such funds dispersed on behalf of the Contractor. Nothing herein shall create in such party or parties entitled to payment a cause of action against CITY for failure to exercise its rights pursuant to this section. Contractor further agrees that no cause of action shall accrue on behalf of the Contractor as a result of CITY's exercise of such right to disperse.

GC-13. TIME OF COMPLETION/LIQUIDATED DAMAGES

- A. The date of completion for this Agreement shall be defined by the Instruction to Bidders included in the Contract Documents. Contractor agrees that time is of the essence in the performance of this Agreement, and that failure to complete this Agreement by such date will result in financial injury to CITY. Contractor further agrees that failure to complete this Agreement by such date shall subject Contractor to payment of liquidated damages to CITY. The Contractor also recognizes the delays, expense and difficulties involved in proving in a legal proceeding of the actual loss suffered by CITY occasioned by failure to complete the work on time. Accordingly, instead of requiring such proof, CITY and the Contractor agree that as liquidated damages for delay (but not as a penalty) the Contractor shall pay to CITY the sum of one-half of one percent (0.005) of the Agreement amount, including change orders, will be deducted by CITY for each and every calendar day that the date of final completion is delayed. Should such deductions exceed the outstanding amount of the Agreement, the Contractor and its surety shall be liable for the excess.
- B. The Contractor herewith specifically waives claims for damages for any hindrance or delay. Contractor shall be granted extensions of time for which liquidated damages will not be claimed by CITY for the following reasons:
 1. A delay caused the Contractor by any suit or other legal action against CITY (except a legal action instituted by the Contractor) regarding this Project shall entitle the Contractor to an equivalent extension of time unless the period of such delay exceeds ninety (90) days. When such period is exceeded, CITY will, upon request by the Contractor in writing, either negotiate a termination of the Agreement or grant a further extension of time, whichever shall be agreed.
 2. Time lost by inclement weather, causing suspension of work, will entitle the Contractor to an extension equivalent to the total time so lost, whether it be a single continuous period or the accumulated total of several periods. Inclement weather is defined as that which, in the opinion of the Engineer, would seriously affect the progress of the work or the quality of the work.

3. Should unforeseen conditions require the performance under a change order, or work more complex or difficult than that originally specified and shown on the plans, and such work, in the Contractor's opinion, requires more time to execute than the proportional increase in dollar value, the Contractor shall state to CITY and Engineer, in writing prior to the performance of such work, his/her estimate of the added time required for such work. CITY may, if such estimate be reasonable, allow an added extension proportionate to the increase in the dollar value of the work.
- C. If the performance of all or any portion of the work is suspended or delayed by the Engineer for an unreasonable period of time (not originally anticipated, customary, or inherent to the construction industry) and the Contractor believes that additional compensation and/or contract time is due as a result of such suspension or delay, the Contractor shall submit to the Engineer in writing a request for adjustment within seven (7) calendar days of receipt of the notice to resume work. The request shall set forth the reasons and support for such adjustment.
- D. Upon receipt, the Engineer will evaluate the Contractor's request. If the Engineer agrees that the cost and/or time required for the performance of the agreement has increased as a result of such suspension and the suspension was caused by condition beyond the control of and not the fault of the Contractor, its suppliers, or subcontractors at any approved tier, and not caused by weather, the Engineer will make adjustment as provided (excluding profit) and modify the agreement in writing accordingly. The Engineer will notify the Contractor of the determination whether or not an adjustment of the Agreement is warranted.
- E. No Agreement adjustment will be allowed unless the Contractor has submitted the request for adjustment within the time prescribed.
- F. No Agreement adjustment will be allowed under this clause to the extent that performance would have been suspended or delayed by any other cause, or for which an adjustment is provided for or excluded under any other term of condition of this Agreement.

GC-14. ABANDONMENT OF WORK

- A. If the Contractor abandons the work for a period of twenty-one (21) days for any cause other than failure of CITY to make monthly payments, or refuses to comply with the provisions of the plans and specifications, CITY shall have the right to notify the Contractor's surety and require said surety to complete the work in accordance with the aforesaid plans and specifications. In the event no liens or claims have been filed and CITY fails to make progress payments, the Contractor may then, at his/her option, cease operations until payments are resumed by notifying CITY of his/her intention to cease operations for this cause. Should the Contractor abandon the work, fail or refuse to complete the work embraced in this contract, or fail to pay just claims for labor and materials, CITY reserves the right to charge against the Contractor, and Contractor agrees to pay, all legal, engineering, or other costs caused by such abandonment, failure or refusal. The Contractor agrees that such legal costs shall also include CITY's costs of defending

any suits in connection with such abandonment, failure or refusal and nonpayment of claims wherein CITY is made a co-defendant.

GC-15. AUTHORITY OF ENGINEER

- A. The Engineer shall decide questions which may arise as to the quality and acceptability of materials furnished and work performed, and as to the manner of performance and rate of progress of the work; questions which may arise as to the interpretation of the plans and specifications; and questions as to the satisfactory and acceptable fulfillment of the terms of the Agreement.
- B. The Engineer, including his/her employees and agents, shall at all times have access to the work wherever it is in preparation or progress and the Contractor shall provide proper facilities for such access and for inspection. Inspections by the Engineer shall be promptly made. If any work should be covered up without approval or consent of the Engineer, it shall be uncovered, if required by the Engineer, for examination. The costs associated with the uncovering of such non-approved work shall be the responsibility of Contractor and shall not be charged to CITY.
- C. Reexamination of questioned work may be ordered by the Engineer and if so ordered the work must be uncovered by the Contractor. If such work be found in accordance with the plans and specifications, CITY shall pay the cost of the reexamination and replacement. If such work is found not in accordance with the plans and specifications, the Contractor shall pay such costs.
- D. If the performance of all or any portion of the work is suspended or delayed by the Engineer for an unreasonable period of time (not originally anticipated, customary, or inherent to the construction industry) and the contractor believes that additional compensation and/or Agreement time is due as a result of such suspension or delay, the Contractor shall submit to the Engineer in writing a request for adjustment within seven (7) calendar days of receipt of the notice to resume work. The request shall set forth the reasons and support for such adjustment.
- E. Upon receipt, the Engineer will evaluate the Contractor's request. If the Engineer agrees that the cost and/or time required for the performance of the Agreement has increased as a result of such suspension and the suspension was caused by conditions beyond the control of and not the fault of the Contractor, its suppliers, or sub-contractors at any approved tier, and not caused by weather, the Engineer will make an adjustment and modify the Agreement in writing accordingly. The Engineer will notify the Contractor of the determination whether or not an adjustment of the Agreement is warranted.
- F. In making the Agreement adjustment a markup for profit will only be allowed on changed or extra work caused by the delay or suspension. No profit will be allowed on any other delay or suspension costs including, but not limited to, standby costs or extended indirect costs. Payment for changed and extra work will be made in accordance with section GC-11
- G. No contract adjustment will be allowed unless the Contractor has submitted the request for adjustment within the prescribed time.

GC-16. PERFORMANCE AND PAYMENT BONDS

- A. The Contractor shall execute a separate performance bond and payment bond, each in penal amounts at least equal to one hundred percent (100%) of the of the full Agreement price, such bonds to be executed by a corporate bonding company (surety) licensed to do business in the State of Idaho and which is acceptable to CITY. Such corporate bonding company (surety) shall be required to be named on the current list of "Surety Companies Acceptable on Federal Bonds" as published in the Treasury Department Circular Number 570. The premiums of such bonds shall be paid by Contractor. The performance bond shall be conditioned upon the Contractor's faithful performance of all the covenants and agreements on the part of the Contractor to be kept and performed at the times and in the manner set forth in the Agreement, including the repair or replacement where required, or the cost of repair or replacement, of all work performed under the terms of this Agreement. The payment bond shall be conditioned upon the payment to all persons, including subcontractors, who have, and fulfill, contracts for performing labor and furnishing materials in the prosecution of the work provided for in such Agreement, provided that every such payment bond shall be construed, regardless of its language, as incorporating within its provisions the obligation to pay those persons who furnish labor or materials as stated in the Contract Documents.
- B. Such bonds shall remain in full force and effect during the term of this Agreement and during the terms of any warranty required by the specifications and shall be held in the custody of CITY. The current power of attorney for the persons who sign for the surety company shall be attached to the bond. The power of attorney shall be sealed and certified with a "first hand signature" by an officer of the surety. A facsimile signature shall not be acceptable to CITY.
- C. If, at any time, a surety on any such bond is declared as bankrupt or loses its right to do business in the State of Idaho or is removed from the list of surety companies accepted on Federal bonds, the Contractor shall, within ten (10) days after notice from CITY to do so, substitute an acceptable bond (or bonds) in such form and sum signed by such other surety or sureties as may be satisfactory to CITY. The expense of such replacement bonds shall be borne by the Contractor. No further payments by CITY pursuant to this Agreement shall be deemed due nor shall be made until the new surety or sureties shall have furnished an acceptable bond to CITY.

GC-17. INSURANCE/CITY TO BE NAMED AS ADDITIONAL INSURED

- A. The Contractor shall not commence work until he/she has obtained all insurance required under this section or until he/she has satisfied CITY in this respect; nor shall he/she allow any subcontractor to commence work until such subcontractor has also obtained such required insurance applicable to such subcontractor's work. The Contractor shall maintain such required insurance coverage throughout the term of this Agreement as will hold CITY harmless and shall indemnify CITY for any losses arising out of the Contractor's operations, including any contingent liability arising there from. The cost of such insurance shall be borne by the Contractor. The Contractor shall furnish copies of all insurance policies and/or certificates of insurance to CITY at the time of execution of this Agreement. Each policy shall include a provision to the effect that it shall not be subject to cancellation, or reduction in the amounts of its liabilities, or any other material change, until notice has been given in writing to CITY and the Engineer not less

than fifteen (15) days prior to such action. Contractor shall further cause CITY to be named as an additional insured on all applicable insurance policies.

- B. The Contractor shall take out and maintain during the term of this Agreement, statutory worker's compensation insurance for all employees who will work on this Project, and if any work is subcontracted, the Contractor shall require the subcontractor similarly to provide such insurance for all of the latter's employees unless they are included under the protection afforded by the Contractor.
- C. The Contractor shall take out and maintain during the term of this Agreement comprehensive public and general liability insurance. The comprehensive public and general liability insurance shall have, at a minimum, a coverage limit of at least FIVE HUNDRED THOUSAND DOLLARS (\$500,000.00) per occurrence, and ONE MILLION DOLLARS (\$1,000,000.00) aggregate. Policies containing deductible clauses will not be acceptable.
- D. The Contractor shall take out and maintain, during the term of this Agreement, builders' risk insurance which shall be written in completed value form, shall protect the Contractor and CITY against 'all-risks' of direct physical loss to buildings, structures, equipment and materials to be used in providing, performing or completing the project. This insurance shall be written with limits not less than the insurable value of the project at completion. This insurance shall include coverage while equipment or materials are in warehouses, during installation, during testing, and after the project is completed, but prior to final payment.
- E. Contractor's Responsibility for Materials. The Contractor shall be responsible for all materials and work performed until final acceptance by CITY.
- F. Contractor shall require all subcontractors to maintain the above referenced insurance requirements and shall verify that such requirements have been met by requiring all subcontractors to provide certification therefore.

GC-18. PATENT ROYALTIES AND PROCESS FEES

- A. The Contractor shall furnish CITY a license or licenses for the use of any process or processes in connection with this Project. The Contractor shall include in the unit price bid any patent royalties or license fees for equipment installed or construction methods used.

GC-19. CONTRACTOR RESPONSIBLE FOR WORK

- A. The Contractor shall be responsible for all work until its acceptance by the CITY.
- B. The Contractor shall be responsible for all quality control including but not limited to tests and inspections; correction, removal of defective work.

1. Tests and Inspections

- a. Contractor shall give Engineer timely notice of readiness of the Work for all required inspections, tests, or approvals and shall cooperate with inspection and testing personnel to facilitate required inspections or tests.
- b. Contractor shall employ an independent testing laboratory or testing agency and shall be responsible for arranging and shall pay for all specified tests, inspections, and approvals (including tests, inspections, and approvals to be paid for on a cash allowance basis) required for CITY's and Engineer's acceptance of the Work at the site except: costs incurred in connection with tests or inspections as otherwise specifically provided in the Contract Documents.
- c. If Laws or Regulations of any public body having jurisdiction require any Work (or part thereof) specifically to be inspected, tested, or approved by an employee or other representative of such public body, Contractor shall assume full responsibility for arranging and obtaining such inspections, tests, or approvals, pay all costs in connection therewith, and furnish Engineer the required certificates of inspection or approval.
- d. Contractor shall be responsible for arranging and obtaining and shall pay all costs in connection with any inspections, tests, or approvals required for Owner's and Engineer's acceptance of materials or equipment to be incorporated in the Work; or acceptance of materials, mix designs, or equipment submitted for approval prior to Contractor's purchase thereof for incorporation in the Work. Such inspections, tests, or approvals shall be performed by organizations acceptable to City and Engineer.
- e. If any Work (or the work of others) that is to be inspected, tested, or approved is covered by Contractor without written concurrence of Engineer, it must, if requested by Engineer, be uncovered for observation.
- f. Uncovering Work as provided in paragraph e. above shall be at Contractor's expense unless Contractor has given Engineer timely notice of Contractor's intention to cover the same and Engineer has not acted with reasonable promptness in response to such notice.

GC-20. USE OF COMPLETED PORTION

- A. CITY reserves the right to use and occupy any portion of the improvement which has been completed sufficiently to permit use and/or occupancy, and such use and/or occupancy shall not be construed as an acceptance of the work as a whole or any part thereof. Any claims which CITY may have against the Contractor shall not be deemed to have been waived by such use and/or occupancy.

GC-21. SIGNATURES

- A. A proposal made by a corporation shall be signed and sealed by the legally authorized officers of said corporation. If awarded the contract, the Agreement shall also be executed by proper authorized officers and be affixed with the corporate seal. If a proposal or contract is signed by an agent, such agent shall furnish satisfactory written evidence of the agent's authority to sign as the legal representative of the bidder. An authorized partner of a co-partnership may sign the Agreement subject to the approval of the Attorney, who may, at his/her

discretion, require each and every member of the co-partnership to sign the Agreement.

GC-22. ORDERS TO BEGIN WORK

- A. The successful bidder shall not begin work until after the Agreement has been executed and the surety bond and insurance has been approved by the Attorney. The order for the Contractor to begin work shall be issued by the Engineer by a written "Notice to Proceed".

GC-23. ORDER OF WORK

- A. The Agreement period and time of completion will be as set forth in the Instruction to Bidders included in the Contract Documents.
- B. GC-13 "Time of Completion/Liquidated Damages" of the General Conditions shall apply to interim as well as final completion dates.
- C. The specific details of the order of work will be established by the Engineer before construction begins. Before the successful bidder is authorized to begin work, he/she shall attend a pre-construction conference with the Engineer. At this time the successful bidder shall present a written schedule for the entire Project, specifying the beginning and completion dates for each phase of work. Once approved by the Engineer, this schedule shall be adhered to by the Contractor and he/she shall employ the necessary work force and equipment to maintain such schedule. Contractor further agrees that the approval by the Engineer of such schedule shall not create any liability to the Engineer or CITY for Contractor's means, methods, sequences, techniques or site safety.

GC-24. EFFICIENCY OF OPERATION/LICENSING

- A. The work embraced in this Project shall be started at the earliest possible date after issuance of the Notice to Proceed, and shall be prosecuted regularly and without interruption thereafter, unless otherwise directed by the Engineer. The Contractor shall furnish work force and equipment sufficient to accomplish full completion of the work within the time specified in the proposal and Agreement. The Contractor shall at all times employ efficient and experienced workers. Contractor shall also require and verify that all workers and subcontractors are licensed in accordance with law and/or regulation.

GC-25. PROTECTION OF WORK AND PROPERTY

- A. The Contractor shall exercise particular care in protecting surrounding buildings, structures, trees, and property from injury during the demolition and construction operation, and shall be responsible for their protection and shall repair or compensate the CITY thereof for any damage which may result from such demolition and construction operations. The expense of such compensation or repair shall be borne by Contractor, and shall not be the responsibility of CITY.
- B. The Contractor shall exercise particular care in protecting trees, located on private or public property, from injury during the demolition and construction operations. If the Contractor's duties under this Agreement shall cause any damage, mutilation, or destruction whatsoever, of any tree, due to Contractor's need to remove, top,

excavate, fill, or compact the roots of such tree, or by the placement or storage of any materials which are hazardous to trees, near such tree, the Contractor shall:

1. Inform the City Engineer in writing of such need; and
 2. Plot the location of such tree on the site plan which is the subject of this Agreement; and
 3. Comply with all permit requirements as set forth in the Community Forest Ordinance, Moscow City Code §5-8-1 *et seq.*
- C. Any utilities damaged by the Contractor shall be repaired by the Contractor and the Contractor shall be responsible to maintain temporary service until such damage is repaired. The expense of such repair and/or temporary service shall be borne by Contractor, and shall not be the responsibility of CITY.
- D. The Contractor shall provide and maintain temporary sidewalks, warning lights, barricades and other preventive means to safeguard pedestrian and vehicular traffic around the construction, as deemed necessary by CITY.
- E. During all construction operations, the Contractor shall construct and maintain such facilities as may be required to provide access by all property owners to their property. No person shall be cut off from access to his/her residence or place of business unless the Contractor has made a special arrangement with the affected persons.
- F. Construction operations and parking of vehicles shall be confined to areas designated by CITY. Contractor shall consult the proper traffic regulatory authorities regarding the routing of trucks and other vehicles, and shall follow the direction of such authorities.
- G. Any structures, tanks, mechanisms or equipment damaged by the Contractor shall be repaired at the Contractors expense. Any fines or penalties incurred by CITY as a result of any damages to the facilities shall be paid or mitigated by the Contractor.

GC-26. RESPONSIBILITY FOR SAFETY

- A. The Contractor shall be responsible for the safety of his/her work, equipment, and materials, until the finished project is accepted by CITY.

GC-27. GUARDS AND BARRICADES

- A. The Contractor shall erect and maintain such barricades, detour signs and warning lights as will effectively mark any hazards or detours and the Contractor shall be liable for any damage occasioned by his/her acts or negligence, or the acts or negligence of his/her employees, agents or subcontractors, and shall indemnify CITY against loss and/or liability for any such damage, acts or negligence. Traffic signs shall be in accordance with the standards presented in the most current edition of the "Manual on Uniform Traffic Control Devices".

GC-28. EXISTING TRAFFIC SIGNS AND FACILITIES

- A. Existing traffic and street name signs which will interfere with construction shall be removed by the Contractor and stored in a safe place. These signs shall not be removed until the Contractor has obtained the consent of the traffic regulatory authorities having jurisdiction and until the necessary measures have been taken to safeguard traffic after the signs have been removed. Preservation and maintenance of the signs shall be the sole responsibility of the Contractor. As soon as sign location no longer interferes with work, the Contractor shall reset all such signs at locations indicated by the traffic regulatory authorities having jurisdiction, in cooperation with the Engineer and Streets Department. All costs incurred in work outlined above shall be considered as incidental to the construction contract, and shall be borne by Contractor.

GC-29. MAINTAINING POSTAL SERVICE

- A. Postal service shall be maintained in accordance with instructions of the U.S. Post Office Department. The Contractor shall be responsible for moving mail boxes to temporary locations designated by the Post Office Department, and at completion of the work he/she shall replace them in locations and in condition satisfactory to the Post Office Department.
- B. It will be the Contractor's responsibility to contact the U.S. Post Office Department for their requirements in maintenance of postal service and to follow those requirements.
- C. In cases where posts upon which the box or boxes are fastened are in such condition that they cannot be reset, the Contractor shall furnish posts for this purpose at his/her own expense.
- D. All costs incurred in work outlined above shall be considered as incidental to the construction contract, and shall be borne by Contractor.

GC-30. EMERGENCY WORK

- A. The Contractor will not be allowed added compensation for any emergency work performed on Sundays or legal holidays unless such work is ordered in writing by the Engineer.

GC-31. SUPERVISION OF WORK

- A. During the progress of the work, the Contractor shall employ a competent superintendent and any necessary assistants at the job site. The superintendent shall not be changed except with the approval of the Engineer (or upon the order of the Engineer should the superintendent be or become unsatisfactory to the Engineer) unless the superintendent proves to be unsatisfactory to the Contractor and ceases to be in his/her employ. The superintendent shall represent the Contractor in the Contractor's absence and all directions given to him/her shall be as binding as if given to the Contractor. Important directions shall be so confirmed on written request in each case.
- B. The Contractor shall give efficient supervision to the work, using his/her best skill and attention. He/she shall carefully study and compare all drawings, specifications

and other instructions and shall at once report to the Engineer any error, inconsistency or omission which he/she may discover, but he/she shall not be held responsible for their existence of discovery.

GC-32. CORRECTION AND COMPLETION OF WORK

A. Correction of Work before Final Payment:

1. The Contractor shall promptly remove from the premises all materials condemned by the Engineer as failing to conform to the Agreement, whether incorporated in the work or not, and shall re-execute any work condemned by the Engineer as failing to conform to the Agreement, and the Contractor shall promptly replace such non-conforming materials and re-execute such non-conforming work in accordance with the Agreement, such costs of replacement and re-execution to be borne by Contractor at no additional expense to CITY.
2. If the Contractor does not re-execute such non-conforming work and/or remove and replace such non-conforming materials within a reasonable time, fixed by written notice of the Engineer, then and in that event CITY may remove them and may store the material at the expense of the Contractor. If the Contractor does not pay the expenses of such removal within ten (10) days' time thereafter, CITY may, upon ten (10) days written notice, sell such materials at auction or at private sale and shall account to Contractor for the net proceeds thereof, after deducting all the costs and expenses of such removal, storage, sale and repair. Nothing contained herein shall relieve the Contractor from his/her responsibility to perform the work in accordance with the Contract Documents, nor to reduce the liability of the Contractor to replace such non-conforming materials or re-execute such non-conforming work.

B. Correction of Work after Final Payment:

1. Neither the final certificate, nor payment, nor any provision in the Contract Documents shall relieve the Contractor of responsibility for faulty and/or non-conforming materials or workmanship and unless otherwise specified, he/she shall remedy any defects due thereto and pay for any damage to other work resulting there-from, which shall appear within a period of one (1) year from the date of final acceptance. CITY shall give notice of observed defects with reasonable promptness.

C. Deductions for Uncorrected Work:

If the Engineer and CITY deem it inexpedient to correct work injured or done not in accordance with the Agreement, an equitable deduction from the agreement price and/or extended warranty shall be made therefore.

GC-33. SUBSTITUTES CLAUSE

- A. In order to establish a basis or quality, certain processes, types of machinery and equipment, kinds of material, may be specified on the plans or herein, by designating a manufacturer by name and referring to his/her brand or product designation. It is not the intent of these specifications to exclude other processes, equipment or materials or a type and quality equal to those designated.
- B. The materials, products and equipment described in the bidding documents establish a standard or required function, dimension, appearance and quality to be met by any proposed substitution.
- C. Approval of alternate and equal specified equipment and material will be only by addenda issued by the Engineer at least five (5) days prior to bid opening. Requests for approval of alternate equipment and materials manufacturers must come from the manufacturer or bidder at least ten (10) days prior to bid opening. All such requests must be accompanied by drawings and specifications in sufficient detail to allow the Engineer to determine whether or not the equipment and materials proposed is equal to that specified. The determination as to whether or not the proposed substitute equals that specified, shall rest solely with the City, based upon the opinion of the Engineer. The burden of proof of the merit of the proposed substitute shall be upon the proposer.
- D. No extra compensation will be allowed the Contractor for any changes required to adopt the substitute equipment; therefore, the Contractor's proposal, including the approved alternate, shall include all costs for any modifications to the plans such as structural and foundation changes, additional piping or changes in piping, electrical changes, or any other modifications which may be necessary or required for approval and adoption of the proposed alternate equipment.

GC-34. DETAILED BREAKDOWN OF CONTRACT PRICE

- A. The Contractor shall, within ten (10) days after receipt of the notice to proceed, submit a complete breakdown of all lump sum bid items showing the value assigned to each part of the work, including an allowance for profit and overhead. Upon acceptance of the breakdown of the contract price by the Engineer, it shall be used as the basis for all requests for payment.

GC-35. CONTRACTOR'S RESPONSIBILITY FOR UTILITY PROPERTIES AND SERVICE

- A. Certain utilities and structures which are expected to be adjacent to or encountered in the work are shown on the plans. It is known that there are discrepancies and omissions in the locations and quantities of existing utilities and structures shown. Those shown are for the convenience of the Contractor only, and no responsibility is assumed by either the City or the Engineer for their accuracy or completeness.
- B. It is the Contractor's responsibility to notify "CALL BEFORE YOU DIG" at nationwide #811 prior to excavating and to comply with Idaho Code Section 55-2207 and all other applicable laws and regulations regarding the protection of underground utilities.
- C. At points where the Contractor's operations could cause damage which might result in considerable expense, loss, and inconvenience when his/her operations are

adjacent to or near a railway, telephone, television, power, oil, gas, water, sewer, irrigation, or other private or municipal systems, the operations shall be suspended until all arrangements necessary for the protection thereof have been made by the Contractor.

- D. The Contractor shall notify all utility offices which are affected by the construction operation at least forty-eight (48) hours in advance of such construction. Under no circumstances shall the Contractor expose any utility without first requesting permission from and being granted to do so from the affected agency. Once permission has been granted, Contractor shall locate, if necessary, and expose all existing underground utilities in advance of any trenching operation. Hand digging shall be required within twenty-four (24) inches of a marked utility.
- E. The Contractor shall protect all other poles from damage. If interfering power poles, telephone poles, guy wires, or anchors are encountered, Contractor shall notify the Engineer and the affected utility company at least forty eight (48) hours in advance of construction operations to permit the necessary arrangements to be made with the affected utility company for protection or relocation of the interfering structure.
- F. The Contractor shall be solely and directly responsible to the CITY and operators of such properties for any damage, injury, expense, loss, inconvenience, delay, suits, actions, or claims, of any character brought because of any injuries or damage which may result from the carrying out of the work to be done under the Agreement. Contractor shall hold harmless, indemnify and defend CITY from any such claims.
- G. In the event of interruption to domestic water, sewer, storm drain, or to other utility services as a result of accidental breakage, or as a result of being exposed or unsupported, the Contractor shall promptly notify the proper authority. After such notification, the Contractor shall cooperate with said authority in restoration of service as promptly as possible and the Contractor shall bear all costs of repair. In no case shall interruption of any water or utility service be allowed to exist beyond working hours unless prior approval is received from the Engineer.
- H. In the event the Contractor encounters utility lines that interfere with trenching, the Contractor may, by obtaining prior written approval of the appropriate utility company, cut the service, dig through and restore the service with similar and equal materials at the Contractor's expense.

GC-36. STREET CLEANUP DURING CONSTRUCTION

- A. The Contractor shall clean all spilled dirt, gravel, or other foreign material caused by the construction operations from all streets and roads at the conclusion of each day's work.

GC-37. CLEANUP

- A. The Contractor shall at all times during the work keep the premises clean and orderly. He/she shall promptly remove all waste materials and rubbish. All directions from the Engineer and all authorized public officials having jurisdiction over health and safety shall be obeyed.

GC-38. PROOF OF TAX PAYMENT

- A. The Contractor shall, within ten (10) days after receipt of the Notice of Award, furnish the Idaho State Tax Commission with a completed State of Idaho Form WH-5, PUBLIC WORKS CONTRACT REPORT (http://tax.idaho.gov/forms/EFO00168_04-28-2011.pdf). Copies of the form may be obtained from CITY, or from the Idaho State Tax Commission.
- B. The Contractor shall furnish evidence that he/she has paid all state and local taxes which have become due and payable and that he/she has secured payment of state and local taxes which have accrued, but which are not due. CITY shall not make final payment to Contractor until a tax release (https://tax.idaho.gov/forms/EFO00234_05-27-2020.pdf) from the Idaho State Tax Commission has been received by CITY.

GC-39. HOLD HARMLESS REQUIREMENT

- A. In addition to other rights granted CITY by the Contract Documents, the Contractor shall indemnify and save harmless CITY, its officers and employees, from all suits, actions, or claims of any character brought because of any injuries or damages received or sustained by any person, persons, or property on account of the operations of the Contractor or his/her subcontractors; or on account of or in consequence of any neglect in safeguarding the work; or through use of unacceptable materials in constructing the work; or because of any act or omission, neglect, or misconduct of the Contractor or his/her subcontractors; or because of any claims or amounts recovered from any infringements of patent, trademark or copyright; or from any claims or amounts arising or recovered under the Workmen's Compensation Act or any other law, ordinance, order or decree.

GC-40. JURISDICTION AND DISPUTE RESOLUTION

- A. Either CITY, or Contractor, may request mediation of any Claim submitted to Engineer for a decision before such decision becomes final and binding. A mediator with a background in construction litigation shall be selected by mutual agreement. In the event the parties cannot mutually agree upon a mediator, the Trial Court Administrator for the Second Judicial District shall submit a list of three (3) mediators to the parties. Each party will be allowed to strike one (1) of the listed mediators, Contractor proceeding first and CITY second. The remaining person shall then be the mediator. Costs of the mediation shall be borne equally by the parties.
- B. CITY and Contractor shall participate in the mediation process in good faith. The process shall be concluded within sixty (60) days of filing of the request.
- C. If the Claim is not resolved by mediation, Engineer's action or denial shall become final and binding thirty (30) days after termination of the mediation unless, within that time period, CITY or Contractor:
 - 1. agrees with the other party to submit the Claim to another dispute resolution process; or

2. gives written notice to the other party of the intent to file an action in the Second Judicial District of the State of Idaho which court, the parties agree, is the court with jurisdiction to hear the dispute. The action must then be filed not later than sixty (60) days after substantial completion of the Project.

GC-41. PERMITS AND LICENSES

- A. The Contractor shall obtain and pay for all permits and licenses, including but not limited to the following:
- B. Those required by the Moscow City Code, such as:

Community Forestry Ordinance	§5-8-1 et seq.
Building Code	§7-1-1 et seq.
Plumbing Code	§7-1-2 et seq.
Electrical Code	§7-1-3 et seq.
Gas Code	§7-1-4 et seq.
Contractor Licensing Ordinance	§7-16-1 et seq.
- C. Those required by the Idaho Code or other State Law.
- D. Those required by the Code of Federal Regulations or other Federal Law.

GC-42. ENVIRONMENTAL MATTERS

- A. Contractor shall comply with all statutes and regulations regarding environmental matters, including, but not limited to, matters of health, safety, exposure, disposal, reporting, mitigation, etc.

GC-43. NO THIRD PARTY BENEFICIARIES

- A. No claim as a third party beneficiary under this Agreement by any person other than Contractor shall be made or shall be valid against CITY, and CITY shall not be liable for or be held to pay any money to such person.

GC-44. COMPLIANCE WITH GRANT CONDITIONS

- A. Contractor shall comply with all conditions of, and all laws applicable to, and all policies, practices and procedures of the City applicable to, any federal, state or local grant received by the City or Contractor at any time with respect to this contract or with respect to the provision, performance or completion of the work.

ENGINEERING SPECIFICATIONS

ES-1. SCOPE OF WORK

The scope of work for the project is as set forth in the project specific plans and specifications.

The intent of the contract is to provide for the construction and completion in every detail of the work described.

The City reserves the right to make, at any time during the progress of the work, such changes in quantities and such alterations in the scope of work as are necessary to satisfactorily complete the project and the Contractor shall perform the work as altered. Compensation for change in scope of work will be in accordance with the project specific contract documents.

Unless otherwise noted, all labor, materials, and equipment necessary for the execution and completion of the work shall be furnished by the Contractor.

ES-2. TRAFFIC CONTROL/R.O.W USE PERMITS

2.1 Traffic Control

- A. The Contractor shall obey all rules, laws, ordinances and regulations of all traffic regulatory authorities having jurisdiction regarding the closing or barricading of public streets. Work shall not begin until the proper permits have been acquired and all required traffic control devices are in place.
- B. **Prior to commencement of work, the Contractor shall submit to the Engineer for review, Traffic Control Plan(s) created by an ATSSA or ESC certified Traffic Control Supervisor. The plan shall be consistent with requirements detailed in the current edition of the Manual on Uniform Traffic Control Devices (MUTCD) and shall include identification of detour routes for pedestrians. All traffic control devices shall be MUTCD approved, and installed and maintained by ATSSA or ESC certified Traffic Control Technicians. In the event where flagging is required to control traffic flow around a work zone, all flaggers shall have a *current ATSSA or ESC flagging card*.**

Traffic control plans for work within State of Idaho highway right-of-way must also be approved by the Idaho Transportation Department.

- C. The work shall be carried out so as to cause a minimum of dislocation of normal commercial pursuits. Traffic must be kept open on roads and/or streets where no detour is possible. The Contractor shall, in addition to other requirements contained herein, without further notification or other order, provide, erect, and maintain at all times during the progress or temporary suspension of the work,

barricades, fences, signs, flaggers, or other protection in accordance with the most current edition of the "Manual on Uniform Traffic Control Devices" and shall provide, keep, and maintain such danger lights, signals, and flaggers, as may be necessary or ordered by the Engineer and/or traffic regulatory authorities having jurisdiction to ensure the safety of the public as well as those engaged in connection with the work. All barricades and obstructions shall be protected by signal lights which shall be suitably distributed across and along the roadway and which shall be kept burning from one hour before sunset until one hour after sunrise and at other times as vision is obscured by fog, smoke, or dust.

- D. The Contractor shall promptly reopen streets and driveways to the public after construction work requiring their closure is completed, and all safety issues have been resolved. Local traffic shall be provided access to private properties at all times, except during necessary stages of construction when it is impractical to carry on the construction and maintain traffic simultaneously, such as for the placing of hot mix asphalt pavement, placing and curing of Portland cement pavement, and deep sewer excavation which prohibits safe travel of vehicular traffic. No private driveway may be closed except as provided here-in, or unless permission is given the Contractor by the owner of the property affected. Emergency traffic such as police, fire, and disaster units shall be provided reasonable access at all times. The Contractor shall be solely responsible for any damages which may result from failure to provide such reasonable access.
- E. The Contractor shall take every precaution to protect pedestrian, bicycle and vehicular traffic. Whenever, in the opinion of the Engineer, the Contractor has not provided sufficient or proper safety precautions and safeguards, he/she shall do so immediately, and to whatever extent the Engineer directs at no additional cost to the City. Should the City Engineer deem it necessary to augment the traffic control devices and the Contractor be unresponsive or unwilling to do so, the Contractor will be charged the customary rental rate and force account charges for the required personnel to bring the site into compliance with the MUTCD.

2.2 Right of Way Use Permits

- A. All street and sidewalk closures require a City issued Street Closure Permit.
- B. Work within public right of way requires a City issued Right of Way use permit.
- C. Work within State of Idaho highway right-of-way requires an Idaho Transportation Department (ITD) permit. These permits must be obtained through the City; not directly from ITD.

2.3 Payment: Traffic Control

Traffic control will be paid for as incidental to other bid items if there is no specific bid item for traffic control included in the proposal; OR, as a lump sum amount if traffic control is included

as a separate pay item in the proposal. Lump Sum price for traffic control includes furnishing, installing and maintaining the required devices to comply with MUTCD requirements.

ES-3. MATERIALS

All materials shall be new, free of defects, manufactured in the USA and shall be furnished and installed according to the manufacturer's specifications.

ES-4. REMOVALS AND DISPOSALS

The Contractor shall be responsible for all removals indicated on the Plans and in the Specifications, and as may be necessary to complete the work in accordance with the true intent and meaning of the drawings and the details.

The Contractor shall patch, repair, and/or replace all existing work immediately adjacent to the newly constructed areas, or where removals are made, so that such adjacent work is left in the same state as their original condition. Such applications specifically shall apply to private driveways with the intent that all such driveways will be left with a smooth consistent and constant grade constructed of the same material and to the same specifications as originally used in constructing the driveway.

When salvageable material is to remain Contracting Agency property, the Specifications will identify the material and describe how the Contractor shall remove it and where it will be stored. Any material not named in the Specifications as Contracting Agency property will become the property of the Contractor and shall be removed from the project.

The Contractor may dispose of waste material in Contracting Agency-owned sites if the Specifications or the Engineer permits it. Otherwise, the Contractor shall arrange to dispose of waste at no expense to the Contracting Agency.

The Contractor shall acquire all permits and approvals required for the use of the disposal site. The cost of any such permits and approvals shall be included in the Bid prices for other Work.

The Contractor shall provide the Engineer the location of all disposal sites to be used and also provide copies of the permits and approvals for such disposal sites before any waste is hauled off the project.

The Contractor shall protect, indemnify, and save harmless the Contracting Agency from any damages that may arise from the Contractor's activities in making these arrangements. Any action required to satisfy any permit and/or any approval requirements in a Contractor-provided disposal site shall be performed by the Contractor at no additional expense to the Contracting Agency.

Removals and disposals will be paid by lump sum or unit price:

The price shall include all costs incurred to remove and dispose of the items bid including labor and equipment and other incidental costs.

ES-5. EARTHWORK

5.1 Excavation

All excavation shall be unclassified, except that which is required for the installation of pipe (storm, sanitary, water, drain), which is classified as trench excavation.

This work shall consist of excavation and disposal of all material, not being removed under some other item, which is encountered within the limits of the work necessary for the construction in accordance with the Specifications and in reasonable close conformity with the lines, grades, or thicknesses shown on the plans, or established by the Engineer.

This work shall include all excavation performed under this item regardless of the material encountered.

This work shall include the removal and disposal of any structure or any miscellaneous obstructions which are visible or are indicated on the plans which encroach upon or otherwise obstruct the work and for which a separate bid is not taken.

This work shall also include the preparation of the subgrade when the subgrade is not on a fill section. Subgrade elevation shall be below the gravel base elevation of pavement as indicated on the plans, and shall conform to the crown of the finished pavement surface. All depressions or ruts containing water shall be drained, as arranged with the Engineer. The entire surface shall be bladed to remove inequalities and secure a uniform surface. Line and grade stakes will be provided once by the Engineer, or his/her representative. The Engineer, or his/her representative, will set one set of stakes at fifty (50) foot intervals and at closer intervals where necessary. The subgrade shall be brought to a firm unyielding surface, true to line, grade, and cross section, by rolling and processing with equipment generally used for this purpose and acceptable to the Engineer. All soft, spongy, or yielding spots, which may be ordered to be removed by the Engineer, shall be entirely removed and replaced with geotextile and suitable rock material and thoroughly compacted to the satisfaction of the Engineer.

5.2 Structural Fill

This work shall consist of furnishing and placing selected material in one or more courses to form a stable roadbed in accordance with these specifications and in conformity with the Plans.

Structural fill (also 'Borrow' or 'Embankment') may consist of naturally occurring sand, sand gravel, sand and rock mixtures, decomposed granites, and native loess or clays. Sand and rock mixtures shall contain sufficient sand to fill the voids of the larger gravel

and stone to permit the required compaction. All borrow must be obtained from designated or approved sources. Structural fill shall be free of roots, bark, topsoils or other organic materials.

The surface upon which the structural fill is to be placed shall conform to the established lines and grades and shall be smooth and uniform, having been cleared of all vegetation, roots, stumps, topsoil, and foreign material.

The Contractor shall use necessary precautions in loading borrow to assure reasonable uniformity in grading.

Borrow shall be compacted with modern, efficient, compacting equipment satisfactory to the Engineer.

Embankment shall be placed in successive horizontal layers not exceeding eight (8) inches in loose thickness. All embankment shall be compacted to at least ninety-five (95) percent of the maximum density in accordance with AASHTO T-99. At all locations that are inaccessible to a roller, the embankment shall be brought up in horizontal layers and compacted thoroughly with mechanical tampers. The horizontal layers shall not exceed eight (8) inches in loose thickness. The compacting equipment may be of any type provided they are capable of compacting each lift of the material to the specified density.

5.3 Payment

The accepted quantities of EXCAVATION will be paid for by the per cubic yard unit price or by lump sum. The quantity of excavation, as listed on the proposal or measured in the field, shall be used to compute the final payment, exclusive of any extra work ordered by the Owner or his/her representatives, as provided under Section GC-11, Extra Work.

The accepted quantities of STRUCTURAL FILL will be paid for by per cubic yard unit price or by lump sum. The unit price per cubic yard shall include all materials, labor, equipment and other costs incidental to furnishing and placing the borrow as herein specified and as shown on the plans.

ES-6. SUBGRADE SEPARATION GEOTEXTILES

6.1 Materials

Geotextile shall be Type II, nonwoven or woven, as set forth in **Section 718.07 – Subgrade Separation Geotextile Property Requirements** of the latest edition of the Idaho Transportation Department's Standard Specifications for Highway Construction.

6.2 Construction Requirements

Geotextile shall be furnished and installed in accordance with **Section 640 – Construction Geotextiles** of the latest edition of the Idaho Transportation Department's Standard Specifications for Highway Construction.

6.3 Payment

Geotextile will be paid for on the basis of unit price, per square yard, furnished and installed.

ES-7. CRUSHED ROCK BASE

7.1 Description

This work shall consist of furnishing and placing one or more courses of aggregate on a prepared surface in accordance with these Specifications and in reasonable close conformity with the lines, grades, thicknesses and typical sections shown on the Plans and/or established by the Engineer.

The Contractor shall make their own arrangements for obtaining crushed rock base material and shall designate the source of same in ample time to permit sampling and testing by the Engineer.

7.2 Aggregate

A. 3/4" (-) Aggregate shall conform to the following gradation:

Sieve Size	Percent Passing
1 inch	100
¾ inch	90 – 100
No. 4	40 – 65
No. 8	30 – 50
No. 200	3 – 9

The sand equivalent shall not be less than 30 if 5 percent or more of the material passes the No. 200 sieve. Sand equivalent will not be required if less than 5 percent passes the No. 200 sieve.

B. 1-1/4" (-) Aggregate shall conform to the following gradation:

Sieve Size	Percent Passing
1-1/2 inch	100
1 inch	90 – 100
½ inch	60 – 80
No. 4	35 – 60
No. 8	25 – 50

No. 30	10 – 30
No. 200	2 – 9

The sand equivalent shall not be less than 30 if 5 percent or more of the material passes the No. 200 sieve. Sand equivalent will not be required if less than 5 percent passes the No. 200 sieve.

7.3 Test Methods

Tests shall be made in accordance with the following applicable standard methods:

Field determination of density of soil in-place and percent compaction.	Idaho T-74
Compaction standard for coarse granular materials by use of the vibratory spring-loaded compactor.	Idaho T-74
Moisture density relations using a 5.5 lb. rammer and 18 inch drop, method A or C.	AASHTO T-99
Nuclear method for the determination of percent compaction in place density and moisture content of soils and aggregates.	WAQTC TM7

7.4 Placing

Prior to placing base rock, the excavated subgrade will be graded smooth and compacted to the satisfaction of the Engineer. Geotextile fabric shall then be placed upon the full width of the compacted subgrade. The geotextile fabric shall be as specified in Specification ES-6 SUBGRADE SEPARATION GEOTEXTILES. Joints between sections of fabric shall overlap a minimum of 2 feet along longitudinal joints and a minimum of 6 feet at end joints.

If the required compacted depth of the base course exceeds 8.0 inches, the base shall be constructed in two or more layers of approximate equal thickness.

7.5 Mixing

Unless otherwise specified, the Contractor shall mix the base course by any one or a combination of the three methods specified below:

Stationary Plant Method. The aggregate and water shall be mixed in an approved mixer. Water shall be added during the mixing operation in an amount necessary to facilitate compaction. After mixing, the base material shall be placed on the roadbed by means of an approved aggregate spreader.

Travel Plant Method. After the material for each layer of base course has been placed through an aggregate spreader or windrow sizing device, the base shall be uniformly mixed by a traveling mixing plant. During the mixing, water shall be added in an amount necessary to facilitate compacting.

Road Mix Method. After material for each layer of base course has been placed, the materials shall be mixed by motor graders or other approved equipment until the mixture is uniform throughout. During the mixing, water shall be added in an amount necessary to facilitate compaction.

7.6 Shaping and Compaction

After each layer has been spread it shall be compacted for its full width. The choice of compaction equipment will be left to the Contractor. Compaction shall continue until not less than 95% of the standard density is attained as determined by AASHTO T-99.

At the request of the Contractor, the Engineer, or his/her representative, will set one set of stakes at fifty (50) foot intervals and at closer intervals where necessary.

All soft, spongy, or yielding spots, which may be ordered repaired by the Engineer, shall be repaired in accordance with Specification ES-8 SOFT SPOT REPAIR.

7.7 Payment

The accepted quantities of CRUSHED ROCK BASE will be paid for by the unit price per ton. The unit price per ton shall include all materials, labor, equipment and other costs incidental to furnishing and placing the crushed rock, as herein specified and as shown on the plans.

Weight slips, in duplicate form, shall accompany each load of crushed rock to the construction site. Upon delivery of the material, one copy of the weight slip will be given to the Engineer, or his representative, and one copy will remain with the truck driver, before the material is unloaded. Under no conditions will any weight slips be accepted by the Engineer, or his representative, after the material is unloaded from the vehicle. It shall be the responsibility of the Contractor to give the Engineer ample advance notice of the time when such material shall arrive at the job site, in order to assure the presence of the Engineer, or his representative, at the job site during delivery of the material. The weight slips will be the only basis of determination of pay quantity for this item.

ES-8. SOFT SPOT REPAIR

8.1 Materials

Geotextile shall be Type II, nonwoven or woven as per Specification ES-6 SUBGRADE SEPARATION GEOTEXTILES. Crushed Rock Base shall be 1-1/4"(-) crushed basalt per Specification ES-7 CRUSHED ROCK BASE.

8.2 Construction Requirements

All soft spots in the subgrade shall be called to the attention of the Inspector prior to placing the geotextile fabric. The Inspector shall determine where additional excavation is necessary and instruct the Contractor on such over excavation.

All soft, spongy, pumping or yielding areas will be ordered by Engineer to be repaired as herein described:

1. Remove subgrade to a depth of one foot below design subgrade elevation.
2. Add Subgrade Separation Geotextile to the bottom of the excavated area. This layer of geotextile will be in addition to that required for the entire subgrade area.
3. Backfill the area with Crushed Rock Base (95% min. compaction) to subgrade design elevation.

Dispose of the excavated material per Specification ES-4 REMOVALS AND DISPOSALS.

The Contractor shall cooperate with the City in determining the areas that require Soft Spot Repair by furnishing a loaded dump truck and operator to roll over the entire subgrade area and, with the assistance of a City representative, locate and mark all soft spots.

8.3 Payment

SOFT SPOT REPAIR will be paid for on the basis of unit price, per square yard, complete, in-place; including excavation, base aggregate and geotextile.

The Engineer may determine that excavation in excess of the one foot depth may be required to accomplish the repair; in such instances compensation will be adjusted proportionately.

ES-9. WATERING

Bulk water furnished to contractors for the construction of City funded projects will be provided at NO cost to the contractor. Bulk water furnished to contractors for purposes other than the construction of City funded projects must be purchased from the City. All bulk water use by contractors will be metered and paid for under rates and fees established by the City's most current adopted fee schedule and pursuant to City Code.

ALL BULK WATER WILL BE FURNISHED IN ACCORDANCE WITH THE CITY OF MOSCOW'S 'BULK WATER USE POLICY'.

Contractors shall coordinate ALL water usage with the Moscow Water Department.

ES-10. WEIGHING

Weighing equipment for the weighing of crushed stone surfacing materials, bituminous construction, etc., shall consist of and conform to Section 109, of the latest edition, of the Idaho Transportation Departments Standard Specifications for Highway Construction, and amendments thereto. In any event, the scales shall be tested and sealed, at the expense of the Contractor, as set forth in the Standard Specifications listed above. Weight slips in duplicate form shall accompany each load of crushed rock or asphalt to the construction site.

ES-11. CONCRETE

11.1 General

Portland cement concrete shall conform to Section 502 of the latest edition of the Idaho Transportation Department Standard Specifications for Highway Construction, and amendments thereto, and as follows:

Portland cement concrete shall be composed of Portland cement, fine aggregate, coarse aggregate and water, proportioned and mixed in accordance with these specifications. Unless otherwise provided, the Portland cement concrete shall be Idaho Transportation Department Class 40B having a minimum unit compressive strength at 28 days age of 4,000 psi. Class 40B concrete shall have 6 sacks of cement per cubic yard of concrete and an air entrainment content of 6.5 percent, plus or minus 1.5 percent. The slump shall be a maximum of five (5) inches and shall not vary more than one (1) inch from the average.

11.2 Portland Cement

Portland cement shall conform to AASHTO M-85, Type I or II and shall contain no more than 0.60 percent total alkali. Type III can be used with prior approval of the Engineer.

Unless otherwise permitted, the product of only one mill or any one brand and type of Portland cement shall be used on any single pour.

11.3 Aggregates

Aggregates shall be reasonably free from wood, roots, bark, soft or disintegrated pieces, or other deleterious matter. Blend sand may be approved for use to correct deficiencies in the grading sizes, provided the combination meets the specification requirements for the class of material being produced.

Fine aggregate for concrete shall conform to the following gradation:

<u>Sieve Size</u>	<u>Percent Passing</u>
3/8 inch	100
No. 4	95 – 100
No. 16	45 – 80
No. 50	10 – 30
No. 100	2 – 10
No. 200	0 – 4

Sand equivalent shall be a minimum of 70.

Fineness modulus to be between 2.50 and 3.10 (AASHTO M-6).

The amount of deleterious substances shall not exceed the following limits:

	<u>Percent by Weight Maximum</u>
Clay lumps	1.0
Coal & lignite	1.0
Material to be reasonably free of shale, alkali, mica, coated grains, & soft flaky particles.	

Organic impurities shall not exceed those specified in AASHTO T-21. Mortar making properties shall conform to AASHTO T-71 or ASTM C87.

Coarse aggregate for concrete shall conform to the following gradations for coarse aggregate size No. 3:

<u>Sieve Size</u>	<u>Percent Passing</u>
1 1/2 inch	100
1 inch	95 – 100
1/2 inch	25 – 60
No. 4	0 – 10
No. 8	0 – 5

The amount of deleterious substances shall not exceed the following limits:

	<u>Percent by Weight (Maximum)</u>
Coal & lignite	1.0
Clay lumps	0.5
Material to be reasonably free of shale, alkali, mica, coated grains, & soft flaky particles.	

11.4 Water

Water for concrete shall be obtained from any source of potable water. Sources of non-potable water shall be approved before use.

11.5 Curing Compound

The curing compound shall be a liquid membrane-forming curing compound conforming to AASHTO M-148 Type I, with a fugitive dye and shall be applied to all finished concrete surfaces immediately after the concrete has set.

11.6 Air Entraining Admixture

Air entraining admixture shall conform to AASHTO M-154.

ES-12. CONCRETE CONSTRUCTION REQUIREMENTS

12.1 Mixing and Delivery

- A. Concrete shall be mixed and delivered by means of any of the following:
 - 1. Mixed complete in a stationary mixer and the mixed concrete transported to the point of delivery in agitating equipment or in non-agitating equipment when approved. (Known as central-mixed concrete.)
 - 2. Mixed completely in a truck mixer at the batching plant or while in transit. (Known as transit mixed concrete.)
 - 3. Mixed completely in a truck mixer at the point of delivery following the addition of mixing water. (Known as truck mixed concrete.)
 - 4. Mix partially in a stationary mixer and the mixing completed in a truck mixer. (Known as shrink-mixed concrete.)
- B. Truck mixers and truck agitators shall be operated within the rated capacity and at a speed of rotation for mixing or agitating as designated by the manufacturer of the equipment.
- C. When a stationary mixer is used for the complete mixing of the concrete, the mixing time for mixers having a capacity of 10 cubic yards or less shall be 60 seconds minimum. For 10 or more yards capacity, the mixing time shall be approved. Mixing time shall be measured from the time all cement and aggregates are in the drum. The batch shall be so charged into the mixer that some water will enter in advance of cement and aggregates and all water shall be in the drum by the end of the first one-fourth (1/4) of the specified mixing time.
- D. For shrink-mixed concrete, the mixing time in the stationary mixer may be reduced to a minimum of 30 seconds. Mixing shall be completed in a truck mixer by not less than 50

or more than 100 revolutions of the drum or blades at mixing speed. The batch volume shall not exceed 70 percent of the gross volume of the drum.

- E. When a truck mixer is used for complete mixing each batch of concrete shall be mixed for not less than 70 nor more than 100 revolutions of the drum or blades at mixing speed. Additional mixing, if any, shall be at agitating speed.
- F. When a truck mixer or agitator is used for transporting concrete that has been completely mixed in a stationary mixer, mixing during transport shall be at the agitating speed.
- G. Unless otherwise approved, when a truck mixer or agitator is used for transporting concrete, the concrete shall be delivered to the site of the work and discharged completely within 1-1/2 hours or before the drum has been revolved 300 revolutions, whichever comes first, after the introduction of the cement to the aggregates. In hot weather or under conditions contributing to quick stiffening of the concrete, a time less than 1-1/2 hours may be directed. When a truck mixer is used for the complete mixing of the concrete, the mixing operation shall begin within 30 minutes after the cement has been intermingled with the aggregates. If additional mixing water is required to replace evaporated mixing water to maintain the specified slump and is added with the permission of the Engineer, a minimum of 20 revolutions of the truck mixer drum at mixing speed shall be required before discharge of any concrete.

Tests for consistency may be made at approximately the beginning, the midpoint, and the end of the load. If the results vary by more than the tolerance specified below, the mixer or agitator shall not be used until the condition is corrected.

<u>When Average Slump is</u>	<u>Tolerance</u>
3 inches or less	1/2 inch
More than 3 inches	1 inch

- H. Central mixing concrete may be transported in suitable non-agitating equipment. The bodies of such equipment shall be smooth, watertight metal containers.

12.2 Re-tempering

Concrete shall be mixed only in such quantities as are required for immediate use and shall be used while fresh before initial set has taken place. Any concrete having initial set before placing and finishing shall be wasted and not used for the work. No re-tempering of concrete (remixing with water or other materials) will be allowed, unless otherwise approved by the Engineer, and in no instance shall concrete be re-tempered at a rate in excess of 1 gallon of water per 1 cubic yard of concrete remaining in the truck.

12.3 Placing Concrete

General. Concrete shall not be placed until forms have been checked and approved by the Engineer. The forms shall be clean of all debris before concrete is placed. Concrete shall be placed so as to avoid segregation of the materials and the displacement of the reinforcement. Care shall be taken to fill each part of the form by depositing the concrete as near the final position as possible. After initial set of the concrete, the forms shall not be jarred and no strain shall be placed on the ends of projecting reinforcement.

12.4 Cold Weather Concreting

Heating and Placing Concrete. Before any concrete is placed, all snow and frost shall be completely removed. Concreting operations shall meet the following requirements when the ambient temperature falls below 40 degrees F.

To achieve adequate curing, the temperature of the concrete shall be maintained above 50°F during the entire curing period or 7 days, whichever is greater. The concrete temperature shall not be allowed to fall below 35°F during this time. Prior to placing concrete in cold weather, the Contractor shall provide a written procedure for cold weather concreting to the Engineer. The procedure shall detail how the Contractor will adequately cure the concrete and prevent the concrete temperature from falling below 35°F. Extra protection shall be provided for areas especially vulnerable to freezing (such as exposed top surfaces, corners and edges, thin sections, and concrete placed into steel forms). Concrete placement will only be allowed if the Contractor's cold weather protection plan has been approved by the Engineer.

The Contractor shall furnish concrete that will have a temperature of at least 50 degrees F and not more than 80 degrees F at the time of placing. Heating equipment shall heat all the materials uniformly. Such heating shall prevent the occurrence of non-uniform moisture contents or contamination in the aggregates. Aggregates shall be heated in a manner such that frozen lumps, ice and snow are eliminated. The average temperature of an individual batch of aggregate shall not exceed 150 degrees F.

The Contractor is solely responsible for protecting concrete from inclement weather during the entire curing period. Permission given by the Engineer to place concrete during cold weather will in no way ensure acceptance of the Work by the Contracting Agency. Should the concrete placed under such conditions prove unsatisfactory in any way, the Engineer shall still have the right to reject the Work although the plan and the Work were carried out with the Engineer's permission.

12.5 Placing in Hot Weather

The temperature of the concrete shall not exceed 80 degrees F at the time of placement. When the combination of ambient air temperature, concrete temperature, humidity and wind is such that rapid evaporation of moisture from the concrete surface will take place, the Contractor shall take measures to slow the evaporation to tolerable limits. Such measures may include, but not limited to, erecting sun shades or placing at night or early morning. Ice may be used as a part of the mixing water providing it has completely melted by the time mixing is completed.

12.6 Finishing Concrete

If, in the judgment of the Engineer, rock pockets are of such extent or character as to materially affect the strength of the structure or to endanger the life of the steel reinforcement, he may declare the concrete defective and require the removal and replacement of that portion of the structure affected. All holes and depressions shall be cleaned, thoroughly wetted, and filled with cement mortar composed of one part of cement to two parts of sand. All fins caused by form joints and other projections shall be removed above ground line. The resulting surfaces shall be reasonably smooth and uniform in texture and color. After the concrete is placed, it shall be struck off with a template or a vibrating screen. Concrete shall be finished to an even surface by means of both longitudinal and transverse floats. The use of power trowels will not be permitted.

When concrete sidewalk has hardened sufficiently the surface shall be given a broom finish. The broom shall be of an approved type. The stroke shall be perpendicular to the centerline with adjacent strokes, slightly overlapped. The finish shall be free from porous spots, irregularities, depressions, small pockets or rough spots.

12.7 Curing Concrete

Concrete surfaces shall be kept completely and continuously moist until a curing method is applied. Curing compound shall not be applied to concrete surfaces before the finishing has been acceptably completed and shall not be applied to construction joints or to the inside faces of joints to be sealed with silicone joint sealer. The curing compound shall not be applied during rainfall.

Prior to completion of the curing period, if any membrane surface is marred or damaged by scuffing and wear, the Engineer may require an immediate application of the same type membrane or water cure for the remainder of the cure period.

Membrane forming curing compounds shall be thoroughly mixed before use and agitated during application to prevent settling of the suspended solids. The membrane must be uniformly applied.

Membrane forming curing compounds shall be applied to the finished concrete immediately after the bleed water or free-water sheen leaves the surface of the finished concrete surface.

The curing compound shall be a liquid membrane curing compound conforming to AASHTO M-148 Type I. Curing compound shall be applied under pressure, at the rate of application as directed, and shall be at least 1 gallon per 200 square feet for each application. All concrete cured by this method shall receive two applications of the curing compound for a total minimum coverage of 1 gallon per 100 square feet. The first coat shall be applied immediately after stripping the forms and/or acceptance of the concrete finish. If the surface under the forms has dried the concrete shall be thoroughly wet with water and the curing compound applied just as the surface film of water disappears. The second application shall be applied after the first application has set. During curing operations all unsprayed exposed surfaces shall be kept wet with water.

Should the film become damaged from any cause, within 10 days, the damaged portion shall be repaired immediately with additional compound.

If this curing compound is applied to construction joints, it shall be removed by sandblasting before fresh concrete is placed against them.

All membrane forming curing compounds shall be accompanied by a Manufacturer's Certificate of Compliance and shall be approved by the Engineer, prior to its use.

12.8 Correction of Work After Completion of Construction – Two Year Warranty

The contractor/person installing the concrete shall be responsible for faulty and/or non-conforming materials or workmanship for a period of two (2) years from the date of the initial installation; he/she shall remedy any defects due thereto. The City shall give notice of observed defects with reasonable promptness.

Surface scaling (or spalling) of the new concrete surface will be the fundamental consideration for determining non-conforming workmanship and materials requiring remediation. Scaled surfaces exceeding 5% (randomly dispersed or concentrated) per twenty (20) square feet of concrete surfacing area will be considered defective and shall be replaced. Manner and method as well as configuration of the area requiring replacement will be as directed and approved by the City Engineer. All replacement of concrete shall be as per City standards and at the Contractor's expense.

ES-13. CONCRETE CURB

13.1 General

All concrete curb shall conform to the City of Moscow Standard Drawings, the Plans, and Specifications. Concrete for curbs shall conform to the requirements of ES-11 CONCRETE and ES-12 CONCRETE CONSTRUCTION REQUIREMENTS of these specifications.

13.2 Forms

Curb forms shall be set to line and grade as designated; securely staked, and so constructed as to result in finished lines true to the dimensions and shapes shown on the plans.

Forms shall be of wood or metal, straight and free from warp, and of sufficient strength to resist springing while placing concrete. Where a section must be constructed on a curve, straight lengths of the section shall be short enough that the middle ordinate to the curve, from the face of that section, does not exceed one-half (1/2) inch or the section shall be continuously curved.

13.3 Joints

Expansion joints (or thru joints) shall be provided at intervals of forty-eight (48) feet throughout the length of the curb and at the junction of straight curb and radii and at either end of a driveway or alley section. Pre-formed joint fillers of one-half (1/2) inch or three-eighths (3/8) inch thickness will be placed in expansion joints.

Contraction joints (or "Dummy Joints") shall be constructed every sixteen (16) feet. These joints shall be 1/8 inch minimum thickness and constructed to a minimum depth of 1-1/2 inches by scoring with a tool which will leave the corners rounded and destroy aggregate interlock.

13.4 Construction Requirements

- A. Dimensions. All curbs, unless otherwise specified, shall be in accordance with dimensions conforming to one of the types shown on City of Moscow Standard Drawings as specified by the approved project plans.
- B. Consistency. All Class A curb (cast in place) shall be of good plastic consistency and shall have a slump of three (3) inches and shall be tested by the Engineer according to the provisions of AASHTO T-119.

All Class C curb (extruded) shall meet the requirements for Class A curb, except for the amount of slump which may vary according to the conditions of the concrete mix and the extrusion equipment used. Under no circumstances however, shall the finished curb vary more than one-half (1/2) inch from the design elevation, and not more than ten (10) percent from the dimensions shown in the City of Moscow Standard Drawings and Specifications. Class C curbs will not require expansion joints.

13.5 Finishing

While the concrete is still green, the top and front face, or other exposed portions of the curb, shall be troweled to produce a uniform even surface then given a fine brush finish with brush strokes parallel to the long axis of the curb. Form marks and other irregularities shall be removed. The edges of the curb shall be rounded with an edger. Honeycombed areas in the back of the curb that, in the opinion of the Engineer, are not detrimental to the curb, need not be patched.

13.6 Curing

Immediately after finishing, the concrete shall be cured in accordance with the requirements of ES-12.7, Curing Concrete.

13.7 Backfilling

All curb shall be backfilled as described herein. If sidewalk or concrete pavers are to be constructed behind the curb, all backfill material shall be 3/4" minus crushed aggregate. If the area behind the curb is to be lawn or planted area, the top 16 inches shall be topsoil. All denuded

areas shall be fertilized, re-sown with grass seed and covered with mulch as specified in Sections ES-27 and ES-28.

13.8 Payment

The accepted quantities of curb will be paid for by the unit price per linear foot. Compacted aggregate base under the curb and curb and gutter pan at catch basin locations will be considered incidental to the unit price for the curb. The unit price per linear foot shall include all materials, labor, equipment and other costs incidental to constructing concrete curb as herein specified and as shown on the Plans and special drawings.

ES-14. CONCRETE SIDEWALK

14.1 General

All concrete sidewalk, including driveways, shall conform to the City of Moscow Standard Drawings, Contract Plans, and Specifications. Concrete for sidewalks shall conform to the requirements of ES-11 CONCRETE and ES-12 CONCRETE CONSTRUCTION REQUIREMENTS of these specifications.

14.2 Gravel Base

Sidewalk shall be constructed on a compacted base of (3/4) inch minus crushed rock; base aggregate shall be placed on compacted, non-pumping subgrade. The crushed rock shall have the following gradation:

<u>Sieve Size</u>	<u>Percent Passing</u>
1 inch	100
3/4 inch	90 – 100
No. 4	40 – 65
No. 8	30 – 50
No. 200	3 – 9

The sand equivalent shall not be less than 30 if 5 percent or more of the material passes the No. 200 sieve. Sand equivalent will not be required if less than 5 percent passes the No. 200 sieve.

The total thickness of the gravel base shall be at least six (6) inches, compacted, in-place.

The gravel base shall be graded, rolled, tamped, or otherwise compacted to ninety-five (95) percent of the maximum density determined in accordance with AASHTO T-99.

The gravel base shall be thoroughly sprinkled with water before the concrete is placed.

All cost for furnishing and placing gravel base for sidewalks shall be included in the unit price bid on the bid proposal form for constructing concrete sidewalks. No additional compensation will be made for this gravel base.

14.3 Construction requirements

- A. Dimensions. Sidewalk width, thickness, and reinforcement shall be as shown on the City of Moscow Standard Drawings.

Sidewalk shall have a cross slope of between 1% and 2%, unless otherwise approved by the Engineer.

- B. Forms. Side forms shall be rigid and shall bear full length on the compacted gravel base and shall be the full depth of the finished walk. Forms shall be well staked, braced or otherwise rigidly held to true line and grade and shall rest upon stakes driven into the ground at intervals sufficient to provide rigid support. If metal forms are used they shall be of a type satisfactory to the Engineer.

- C. Placing and Finishing Concrete. SLUMP SHALL NOT EXCEED FIVE (5) INCHES. The concrete shall be spread uniformly between the forms and thoroughly consolidated and leveled with an approved strikeboard. Expansion joints of premolded joint material one-half (1/2) inch thick or three-eighths (3/8) inch thick may be constructed through the sidewalk at intervals of twenty (20) feet. Expansion joints may also be located where new sidewalk meets existing concrete, unless otherwise approved by the Engineer. Where applicable, joints in sidewalks and curb shall coincide.

After the concrete has been thoroughly consolidated and leveled it shall be bullfloated to eliminate high and low spots and to embed large aggregate. The concrete shall then be allowed to harden properly before jointing, edging, and brooming is completed.

Contraction joints shall be tooled into the concrete every four feet for four foot wide sidewalk and five feet for five foot wide sidewalk, shall be 3/8 inch minimum in depth, and shall be perpendicular to the direction of the walk. All joints shall then be edged with a 3/8 inch radius edger and the sidewalk edges shall be tooled with a one-half (1/2) inch radius edger.

After edging and jointing has been completed the concrete shall be smoothed with wood or metal hand floats. The floated surface shall then be coarse broomed uniformly in a transverse direction with a fiber hair brush or an approved type.

The placing and furnishing of all sidewalk shall be performed under the control of the Engineer, or his/her representative, and the tools shall meet with his/her approval.

The contractor shall keep a person at the job site for a minimum of four hours following the concrete surface brooming operation for the purpose of both preventing and repairing any damaged surfacing to the newly placed concrete.

Concrete left unattended, if damaged or defaced shall be replaced at contractor expense.

- D. Curing. Curing shall be performed by applying a sealing compound conforming to AASHTO M-148 Type I to the surface of the concrete immediately after it has set sufficiently to permit such application. Curing shall conform to Section ES-12.7, Curing Concrete.
- E. Backfill. After removal of the forms, the area behind the sidewalks shall be backfilled and compacted with at least sixteen (16) inches of topsoil level with the sidewalk and curb. Less than 16 inches of topsoil may be approved where new sidewalk is being constructed along older streets. The topsoil shall be raked or otherwise leveled, taking care to break up large dirt clods and remove large stones. All denuded areas shall be fertilized, resown with grass seed and covered with mulch as specified in Sections ES-27, ES-28.

14.4 Payment

The accepted quantities of concrete sidewalk will be paid for by the unit price per square yard. The unit price per square yard shall include all materials, labor, equipment, and other costs incidental to construction of concrete sidewalk, including aggregate base, as herein specified and as shown on the Plans and special drawings.

ES-15. SUPERPAVE HOT MIX ASPHALT

15.1 Hot Mix Asphalt

The Hot Mix Asphalt (HMA) pavement shall be placed in lifts to the thickness as specified on the Contract Plans and as required by the Standard Construction Drawings.

PAVEMENT THICKNESS SPECIFIED BY CITY OF MOSCOW DOCUMENTS (STANDARD DRAWINGS, STANDARD SPECIFICATIONS ETC.) SHALL MEAN THE FULLY COMPACTED, IN-PLACE DEPTH.

The materials of which the asphaltic concrete is composed shall be of such sizes and grading that, when proportioned and mixed together, they will produce a uniformly graded mixture, which when tested by means of laboratory screens, will conform to the requirements in the following table. The percentages of refer to the completed HMA mixture. All percentages shall be computed on the basis of weight. Screens and sieves used for determining the percentages of the different sizes of aggregate shall have square openings.

3/4" Superpave HMA Pavement CL SP-2 (Base Course)

<u>Sieve Size</u>	<u>Percent Passing</u>
-------------------	------------------------

1 inch	100
3/4 inch	90 – 100
1/2 inch	90 max
3/8 inch	52 – 80
No. 8	23 – 49
No. 200	2.0 – 8.0

1/2" Superpave HMA Pavement CL SP-2 (Surface Course)

Sieve Size	Percent Passing
3/4 inch	100
1/2 inch	90 – 100
3/8 inch	90 max
No. 8	28 – 58
No. 200	2.0 – 10.0

Superpave hot mix asphalt paving shall conform to the requirements, of the latest edition, of the Idaho Standards for Public Works Construction and amendments thereto. A copy of said specifications is available at the office of the City Engineer. Paving asphaltic cement used will be PG58-22 or PG58-28, or an approved equal, and shall conform to the specifications, of the latest edition, of the Washington State Department of Transportation Standard Specifications for Road, Bridge, and Municipal Construction and amendments thereto.

Section 405, of the latest edition, of the Idaho Transportation Department Standard Specifications for Highway Construction and amendments thereto, shall apply as to the items of "Weather Limitations, Hauling Equipment, Pavers, Rollers, Mixing Plant, Spreading and Finishing, Joints, Rolling, Surface Smoothness."

A Hveem or Super Pave Mix Design shall be submitted with associated "Job Mix Formula" (JMF) for approval, if required by the City Engineer.

15.2 Rolling and Compaction

Rolling and compaction of the asphaltic concrete mat shall be done in accordance, with the latest edition, of the Idaho Transportation Department Standard Specifications for Highway Construction and amendments thereto.

Compaction shall be achieved, as per Section 810, of the latest edition of the Idaho Standards for Public Works Construction and amendments thereto. A copy of said specifications is available at the office of the City Engineer.

The cost of the rolling and compaction shall be included in the price of furnishing and placing superpave hot mix asphalt pavement.

15.3 Tack Coat

Tack coat shall be applied at all edges where the new asphaltic surface joins the existing pavement and shall be applied in accordance with Section 401, of the latest edition, of the Idaho Transportation Department Standard Specifications for Highway Construction and amendments thereto.

15.4 Payment

The accepted quantities of superpave hot mix asphalt pavement will be paid for by the unit price per ton or per square yard. The unit price shall include all materials, labor, equipment, and other costs incidental to furnishing and placing the superpave hot mix asphalt pavement herein specified and as shown on the plans.

Weight slips in duplicate form shall accompany each load of superpave hot mix asphalt pavement to the construction site. Upon delivery of the material, one copy of the weight slip will be given to the Engineer, or his/her representative, and one copy will remain with the truck driver before the material is unloaded. Under no conditions will any weight slips be accepted by the Engineer, or his/her representative, after the material is unloaded from the vehicle. It shall be the responsibility of the Contractor to give the Engineer ample advance notice of the time when such material shall arrive on the job site in order to assure the presence of the Engineer, or his/her representative, at the job site during delivery of the material. The weight slips will be the only basis of determination of pay quantity for this item.

ES-16 CEMENT CONCRETE PAVEMENT

16.1 General

Portland cement concrete shall conform to Section ES-11 CONCRETE, of these Specifications except as modified by the following sections and subsections.

16.2 Aggregates

Aggregates shall possess such characteristics of shape and size that concrete, prepared from a mixture of fine and coarse material in the proportions specified, will be of satisfactory workability in the opinion of the Engineer. Regardless of compliance with all other provisions of these specifications, if the concrete is not of a workable character or when finished does not exhibit a proper surface, either the fine or the coarse aggregate or both shall be rejected or altered as required by the Engineer.

- A. Fine aggregate shall consist of sand or other inert materials, or combinations thereof approved by the Engineer, having hard, strong, durable particles free from adherent coating. Fine aggregate shall be thoroughly washed to remove clay, loam, alkali, organic matter or other deleterious matter.

Fine aggregate with more than the maximum percentage passing any sieve may be accepted provided the mix proportions are adjusted to produce concrete having the same net water-cement ratio, slump and workability. Any resulting increase in the cement

content shall be at the expense of the Contractor. Under no circumstances shall the fine aggregate, which has a grading finer than that permitted under Section 703, of the latest edition, of the Idaho Transportation Department Standard Specifications for Highway Construction, and amendments thereto, be used in paving concrete.

Fine aggregate shall develop in the mortar strength test, at an age of 7 days, a compressive strength of not less than ninety (90) percent of the strength of a mortar prepared with the same cement (AASHTO T-71 or ASTM C-87) .

- B. Coarse aggregate shall consist of gravel, crushed stone or other inert material or combinations, thereof approved by the Engineer, having hard, strong, durable pieces free from adherent coatings. Coarse aggregate shall be thoroughly washed to remove clay, loam, bark, sticks, alkali, organic matter, or other deleterious material.

Coarse aggregate containing more than the maximum percentage passing any screen may be accepted provided the mix proportions are adjusted to produce concrete having the same net water-cement ratio, slump and workability. Any resulting increase in the cement content shall be at the expense of the Contractor.

Coarse aggregate shall not be used, under any circumstances in paving concrete, when the amount by weight passing the screens exceeds the following:

3/4" square opening.....	70%
3/8" square opening.....	30%

- C. Properties of concrete aggregate shall be determined in accordance with the following methods of test:
1. Amount of Material Finer than No. 200 Sieve in Aggregates: ASTM Designation C-117.
 2. Organic Impurities: AASHTO T-113.
 3. Flexural Strength of Concrete: AASHTO T-104.
 4. Percentage of Particles of Less than 1.95 Specific Gravity: AASHTO T-150.
 5. Clay Lumps in Aggregates: AASHTO T-112.
 6. Abrasion of Coarse Aggregate by Use of the Los Angeles Machine; AASHTO T-96.

16.3 Curing and Protection

- A. Curing and protection shall conform to the specifications of Section 703, of the latest edition, of the Idaho Standards for Public Works Construction and amendments thereto. A copy of said specifications is available at the office of the City Engineer.

16.4 Joint Fillers and Sealants

- A. Joint fillers and sealants shall conform to the specifications of Section 705, of the latest edition, of the Idaho Standards for Public Works Construction and amendments thereto. A copy of said specifications is available at the office of the City Engineer.

16.5 Air-Entrained Concrete

Air-entrained concrete shall be used, as per ES-11, unless otherwise provided for in the Special Provisions. Either air-entrained Portland cement or an air-entraining admixture shall be added at the mixer.

The volume of air in freshly mixed concrete shall conform to that specified in the table which follows:

AIR CONTENT OF FRESHLY MIXED CONCRETE

Maximum Size of Coarse Aggregate (Inches)	Air Content (Percent by Volume)
1-1/2, 2, and 3	5 ± 1
3/4 and 1	6 ± 1
3/8 and 1/2	7-1/2 ± 1

If the measured air content is found above or below the values contained in the table, the Contractor shall immediately make changes in mixing or materials as will be necessary to comply with the requirements for air content.

If an air-entraining agent is used, it shall be introduced at the nominal rate of one fluid ounce per sack of cement, but the rate shall be varied if necessary to comply with the requirements for air content.

An automatic dispenser accurate to 10%, which will introduce into the mixing water the specified amount of air-entraining agent for each cycle of mixing, shall be connected to the mixer.

Aggregates shall be adjusted to compensate for increased yield resulting from air-entrainment so that the specified amount of cement is contained in each cubic yard of concrete. Adjustment shall be made by decreasing the weight of fine aggregates only, unless otherwise directed by the Engineer.

Other Admixtures: Calcium chloride or any other admixture for any purpose other than air-entrainment may be added only upon the approval of the Engineer and under his/her supervision.

16.6 Reinforcing Steel

Reinforcing steel shall consist of round or square deformed bars or wire mesh. Square twisted bars shall not be used.

- A. Deformed steel bars for concrete reinforcement sizes No. 3 through 11 shall conform to the requirements of ASTM A-615M, Billet Steel Bars for Concrete Reinforcement, Grade 60, except as noted on the plans and except that the bars shall be made only by the open-hearth process or the electric furnace process.

The form of the deformed bars shall conform to ASTM A-706M, Minimum Requirements for Deformations of Deformed Steel Bars for Concrete Reinforcement.

Deformed bars size No. 14 and size No. 18 for concrete reinforcement shall conform to the requirements of ASTM A-615M, Special Large Size Deformed Billet Steel Bars for Concrete Reinforcement Intermediate Grade.

- B. Wire mesh for concrete reinforcement shall conform to the requirements of the standard specifications of AASHTO M-55, Welded Steel Wire Fabric for Concrete Reinforcement. All wire mesh shall be of an approved kind and quality of manufacture.
- C. Tie bars shall be free from rust, loose mill scale, dirt, grease or other defects affecting the strength or bond with the concrete.

16.7 Measurement of Materials

The fine aggregate and each size of coarse aggregate shall be measured by weighing. Corrections shall be made for variations in weight of material due to moisture content and specific gravity. The quantities of aggregates used in each batch shall be such that the cement can be measured in full sacks unless it is weighted in bulk.

Fine and coarse aggregate shall be proportioned by weight, except that if the project is small, then volumetric proportioning may be used with permission of the Engineer. In proportioning, the unit of measure for cement will be by the sack, ninety-four (94) pounds.

Weights of fine and coarse aggregate are based on a bulk specific gravity, saturated surface dry, of 2.67. When volume measurements are used, one cubic foot of sand shall be taken as equivalent to 100 pounds of sand and one cubic foot of gravel shall be taken as equivalent to 105 pounds of gravel. Corrections must be made for contained moisture in the aggregates and variations in specific gravity.

Concrete mixes shall be proportioned to the satisfaction of the Engineer. The proportion of aggregate may be altered to give better workability only upon written approval of the Engineer.

16.8 Re-tempering

Concrete shall be mixed only in such quantities as are required for immediate use and shall be used while fresh before initial set has taken place. Any concrete having initial set before placing

and finishing shall be wasted and not used for the work. No re-tempering of concrete (remixing with water or other materials) will be allowed.

16.9 Construction of Portland Cement Concrete Pavement

Construction of Portland cement concrete pavement shall conform to the requirements of Section 705, of the latest edition, of the Idaho Standards for Public Works Construction and amendments thereto. A copy of said specifications is available at the office of the City Engineer. Concrete pavement batches shall meet the requirements of Section 703, of these Standard Specifications.

Concrete batch proportions shall be approved by the Engineer and any subsequent changes to the approved batch must be made in writing by the Engineer.

16.10 Payment

The accepted quantities of Portland cement concrete pavement will be paid for by the unit price per square yard. The unit price per square yard shall include all materials, labor, equipment and other costs incidental to furnishing and placing the Portland cement concrete pavement herein specified and as shown on the plans.

Batch slips in triplicate form shall accompany each load of concrete for pavement delivered to the construction site. Upon delivery of the material, one copy of the batch slips will be given to the Engineer, or his/her representative, and one to the Contractor. Delivery of concrete shall mean discharged from the mixer truck and all water added to the mix shall be added to the batch slip. It shall be the responsibility of the Contractor to give the Engineer ample advance notice of the time when such material shall arrive at the job site in order to assure the presence of the Engineer, or his/her representative, at the job site during material delivery. The batch slips may be used for the determination of cross section conformity.

1. All catch basins shall be separated from the pavement and curb by boxing out around basin. Expansion joint material shall extend completely through curb and slab. Manhole castings within the pavement limits shall be boxed in like manner except when telescoping type castings are used.
2. When a joint falls within 5 feet of, or contacts, basins, manholes or other structures, shorten one or more panels either side of opening to permit joint to fall on round structures and at or between corners of rectangular structures.
3. All transverse joints must extend through curbs and must be continuous across pavement, except tied transverse construction joints. Expansion joints will not be required except at structures or as shown on the plans.
4. Transverse sawed joints to be a + 15' o.c. as shown on drawings. Joints at 60' to be sawed the same day as placement. Intermittent joints at 15' to be sawed next day after placement. Longitudinal joints shall be sawed prior to permitting traffic on the pavement.

ES-17. ADJUSTMENT OF GATE VALVE BOXES, MONUMENTS, CATCH BASINS, CATCH INLETS, AND MANHOLES

Gate valve boxes, catch basins, catch inlets, monument casings, and manholes shall be adjusted to the grade, as established by the Engineer. Valve boxes, casings, rings and covers shall be reset in a careful and workmanlike manner to conform to the new grade. Special care shall be exercised in all operations in order not to damage the structures, equipment or water mains. Any damage occurring to the manholes, catch basins, gate valves, monuments, water meters or water mains, due to the contractor's operation, shall be repaired at the contractor's expense. Any masonry adjustment shall be made by using pre-cast risers, bricks, concrete blocks or poured concrete or HDPE Cretex Pro-Ring or City Approved Equal

The Contractor shall notify the appropriate utility company, in advance, if gas valve boxes need to be adjusted, so the utility company personnel can do so, in a timely manner.

The Contractor shall notify the City Water Department, in advance, if water meter boxes need to be adjusted, so the Water Department personnel can do so, in a timely manner.

Location of valve boxes, catch basins and manholes on the plans is approximate only. They will be accurately located and referenced by the Engineer, or his/her representative, whenever possible. Manhole lids and catch basin and monument covers and valve box lids shall, preferably, be set to grade following the final application of asphaltic concrete. During paving operations, tops of manholes, monuments, catch basins and valve box lids shall be covered with building paper, diesel oil, or other suitable material to prevent sticking of asphalt to the metal lids.

Where excavation is necessary to adjust the grade of manholes, catch basins, monuments, or valve boxes, the backfill shall be carefully placed and tamped by hand.

Payment for adjustment of manholes, catch basins, gate valves, and monuments will be made according to the unit price for each unit adjusted:

The unit price bid shall include all costs incurred in furnishing materials and labor necessary to adjust the particular units to grade.

ES-18. MANHOLES AND CATCH BASINS

18.1 General

Catch basins, catch inlets, and manholes shall be precast reinforced concrete units, furnished and installed in accordance with the project plans, these Standard Specifications, and the Standard Drawings.

Completed catch basins and manholes including ring shall be capable of withstanding, with a reasonable margin of safety, a concentrated load of 20,000 pounds.

Backfill shall be placed in horizontal layers no more than 6 inches thick with each layer compacted to 95 percent of the maximum density or as approved by the Engineer.

18.2 Precast Reinforced Concrete Manholes, Catch Basins, and Catch Inlets

Precast reinforced manholes, catch basins, and catch inlets sections shall conform to AASHTO M-199, ASTM C-478 and ASTM C-433 and as shown on the Standard Construction Drawings.

- A. Base Sections. Base shall be placed on a well graded dewatered granular bedding course. The bedding course shall be firmly tamped and made smooth and level to assure uniform contact and dimensions shall conform to the standard drawings. If the base is cast in place, the concrete shall conform, to the latest edition, of the Idaho Transportation Department Standard Specifications for Highway Construction Class 30 concrete. Where water is encountered at the site all cast in place bases shall be placed on a one-piece waterproof membrane so as to prevent any movement of water into the fresh concrete.
- B. Joints. All lift holes and all joints between precast elements shall be first filled with an asphaltic fiber material then finished smooth with mortar. The fiber shall be Ramneck brand or approved equal.
- C. Steps. Not required.
- D. Workmanship and Finish. Cones and sections shall be substantially free from fractures, large and deep cracks and surface roughness. In precast sections where loops have been provided in lieu of lift holes, the loops shall be removed flush with the inside wall surface after the manhole or catch basin has been completed. No sharp cut-off protrusions will be permitted. If concrete spalling occurs as a result of loop removal, the spalled area shall be restored in workmanship manner to a uniform smooth surface with mortar.

18.3 Rings and Lids

Rings and lids shall be cast iron and shall conform to the Standard Drawings. Castings shall conform to the requirements of ASTM A-48 Class 138 and shall be free of porosity shrink cavities, cold shuts or cracks, or any surface defects which would impair serviceability.

18.4 Sanitary Sewer Manholes

- A. General. Sanitary sewer manholes shall be constructed according to Plans, Standard Drawings and Specifications. All sanitary manholes shall be constructed of precast reinforced concrete sections.

The Contractor may construct a channel through the manhole by either running sewer pipe through the bottom of the manhole, pouring concrete around the pipe and breaking out the upper half of the pipe; or by pouring concrete in the bottom of the manhole and forming a channel through the manhole by hand.

- B. Basis of Payment. Sanitary sewer manholes will be paid for according to the unit price per each or per vertical foot.

The unit price bid shall include all cost incurred in furnishing materials, labor, excavation, installing the manholes in place including the asphaltic coating on the outside of the manhole and the manhole rings and lids, and backfilling.

- C. Watertightness

1. **SANITARY SEWER MANHOLES SHALL BE CONSTRUCTED WATERTIGHT.** All visible leaks (infiltrating subsurface water) shall be sealed; sealing shall be accomplished by a manner and method, in the opinion of the Engineer, that constitutes permanency. Leaks that cannot be sealed by Contractor shall be sealed either by the pressure grouting method (injected chemical sealants) or the interior surface coating method, utilizing a firm specializing in such services, at the Contractor's expense. Less than four minor drips in a single manhole will be considered negligible and will not require sealing.
2. Hydrostatic Testing.
 - a. All sanitary sewer manholes constructed in areas where subsurface water may, in the opinion of the Engineer, pond around them shall be hydrostatically tested in accordance with this specification.
 - b. Prior to testing, the manhole shall be completely constructed and all inlet and outlet pipes shall be plugged. The Contractor shall fill the manhole to the top with water. Four hours minimum after the manhole has been filled, the Contractor shall refill the manhole to the original water level and commence the test for a minimum 2-hour period. The leakage rate shall not exceed 0.2 gallons per hour per foot of test head above the pipe invert elevation. Manholes which fail the test shall be repaired and re-tested until they pass.
 - c. Manholes tested by the exfiltration method shall have all infiltrating water sealed prior to beginning the exfiltration test.

18.5 Storm Sewer Manholes

- A. General. Storm sewer manholes shall be constructed according to the Plans, Standard Drawings and Specifications. Storm sewer manholes shall be precast reinforced concrete, unless otherwise approved by the Engineer.

All pipe extending into catch basins shall be trimmed within 1”-2” of the inside wall surfaces and shall be neatly grouted inside and out and watertight.

- B. Basis of Payment. Storm sewer manholes will be paid for according to the unit price per each or per vertical foot.

The unit price bid shall include all costs incurred in furnishing materials, labor, excavation, installing manholes in place including the manhole rings and lids, and backfilling.

18.6 Catch Basins and Catch Inlets

- A. General. Catch basins and catch inlets shall be constructed according to the Plans, Standard Drawings and specifications. Catch basins shall be precast reinforced concrete per WSDOT TYPE 1, catch inlets shall be WSDOT CONCRETE INLET - unless otherwise approved by the Engineer.

All pipe extending into basins and inlets shall be trimmed within 1”-2” of the inside wall surfaces shall be neatly grouted inside and out and watertight

Lids, grates, and risers shall be centered over the basin or inlet; unless specifically allowed otherwise.

- B. Payment. Catch basins will be paid for by the unit price per each.

The unit price shall include all cost incurred in furnishing materials, labor, excavation, installing catch basins in place including the catch basin rings and lids, and backfilling.

18.7 Risers

- A. Risers for height adjustment shall be as per WSDOT’s standard for the precast unit being furnished.

ES-19. TRENCH EXCAVATION AND BACKFILL

19.1 Scope

This section covers the work necessary for the trench excavation and backfill above the pipe zone. Pipe zone backfill is included under the specification for the pipe.

19.2 Type of Backfill

The class of backfill to be used above the pipe zone shall be as set forth on the Plans or as given in the project Special Provisions and if not specifically set forth in project documents then as required by the “use” description given herein. The right is reserved to modify the use, location,

and quantities of the various types of backfill, during construction, as the Engineer considers being in the best interest of the Owner.

Trench backfill, above the pipe zone, shall be as follows:

1. Class A Backfill. Use in landscaping and agricultural type areas where lawn sod, shrubs, topsoil, fences, and other landscape items are either being replaced or are anticipated.
2. Class B Backfill. Use within existing or proposed gravel parking lots – not within gravel streets or alleys.
3. Class C Backfill. Use in areas where asphalt pavement, concrete, curb, sidewalk, gravel surfacing, landscaping and agricultural use is not anticipated, present or future.
4. Class D Backfill. Use in existing gravel streets and alleys, existing gravel roadway shoulders and in areas where asphalt pavement, concrete, curb, and sidewalk is existing or anticipated in the future.
5. Class E Backfill. Use in lieu of Class D Backfill in new streets when specifically allowed by the City Engineer.
6. Class F Backfill. Use within and immediately adjacent to existing asphalt paved streets, alleys, driveways, and parking lots.

19.3 Excavation and Backfill for Fire Hydrants

Excavation and backfill for fire hydrants shall be included in the unit price payment for Fire Hydrants (See ES-22).

19.4 Trench Excavation

Trench excavation shall be classified as common excavation or rock excavation and shall include whatever materials are encountered to the depths as shown or as directed by the Engineer.

Common Excavation. Common excavation is defined as the removal of all material which is not classified as rock excavation.

Rock Excavation. Rock excavation shall conform to all specifications of Section 302, of the latest edition, of the Idaho Standards for Public Works Construction and amendments thereto. A copy of said Specifications is available at the office of the City Engineer.

19.5 Materials

- A. Foundation Stabilization. Materials for foundation stabilization shall be 3/4 inch minus crushed rock with reasonable even gradation from coarse to fine and free from excessive dirt or other foreign material.
- B. Granular Material. Granular backfill shall be 3/4 inch minus crushed basalt conforming to ES-7 CRUSHED ROCK BASE.

- C. Imported Topsoil. Imported topsoil shall possess friability and a high degree of fertility. It shall be free of clods, roots, gravel and other inert material. It shall be free of quack grass, horsetail and other noxious vegetation and seed. Should such regenerative material be present in the soil, it shall be the responsibility of the Contractor to remove all such growth, both surface and root, which may appear in the planting within one year following acceptance of the job, at his/her own expense, and in a manner satisfactory to the Owner.
- D. Compaction Equipment. Compaction equipment shall be of suitable type and adequate to obtain the amount of compaction specified. Compaction equipment shall be operated in strict accordance with the manufacturer's instructions and recommendations and shall be maintained in such condition that it will deliver the manufacturer's rated compactive effort.

19.6 Workmanship

- A. Clearing. Do not remove existing trees or tree limbs over 2 inches in diameter, whether on public or private property, unless they are within 4 feet of the pipe centerline without permission from the Engineer. All such work shall conform to the City's Community Forestry ordinance. The Contractor shall bear all costs of disposing of trees, stumps, brush, roots, limbs, and other waste materials from clearing operations. Material shall be disposed of in such a manner as to meet all requirements of state, county and local regulations regarding health, safety and public welfare.
- B. Obstructions. This term refers to obstructions which may be removed and do not require replacement. Obstructions within the trench area or adjacent thereto such as tree roots, stumps, abandoned piling, buildings and concrete structures, logs, rubbish and debris of all types shall be removed without additional compensation from the Owner. The Engineer will, if requested, make changes in the trench alignment to avoid major obstructions; if such alignment changes can be made within the perpetual easement and right-of-way and without adversely affecting the intended function of the facility.

The contract amount will be adjusted accordingly for any cost changes resulting from such alignment modifications.

Dispose of obstructions removed from the excavation in accordance with section ES-4 REMOVALS AND DISPOSALS.

- C. Utility Repairs. Any and all underground utility damaged in any way during trench excavation shall be repaired and properly backfilled, by the Contractor, at no cost to the City. The repair shall be as approved by the City – NO EXCEPTIONS.
- D. Removal and Replacement of Topsoil. In all cases where trenches cross lawns, garden areas, pasture lands, cultivated fields, or other areas on which reasonable topsoil conditions exist; first remove the topsoil for a depth of 10 inches for the full width of the trench to be excavated. Stockpile this topsoil to one side of the right-of-way and do not mix with the remaining excavated material. Replace the topsoil in the top 10 inches of

the backfilled trench. In lieu of stockpiling the top 10 inches of soil, "Imported Topsoil" from borrow pits may be substituted in the top 8 inches. Maintain the finished grade of the topsoil, over the center line of the trench, level with the immediate area bordering the trench, until acceptance of final seeding. Correct all damage to adjacent topsoil caused by trenching or pipe laying operations by removal of all rock, gravel, clay, and any other foreign materials from the surface and by regrading the additional topsoil as required.

- E. Pavement, Curb and Sidewalk Removal. Cut (full depth) all asphaltic concrete or Portland Cement concrete pavements (regardless of the thickness), and all curbs and sidewalks prior to excavation of the trenches with an approved pavement saw, hydrohammer or other approved pavement cutter. Removal of street surfacing for excavations shall comply with the Specifications and Standard Drawing for Street/Alley Curb Repair. Pavement and concrete materials removed shall be hauled from the site and not used for trench backfill.

- F. Trench Width. Minimum width of trenches in which pipe is to be laid shall be 18 inches greater than the inside diameter of the pipe except by permission of the Engineer.

The maximum clear width at the top of the trench will not be limited, except in cases where excess width of excavation would cause damage to adjacent structures or property.

In all cases, confine trench widths to dedicated rights-of-way for public thoroughfares or within areas for which construction easements have been obtained.

- G. Grade. Carry the bottom of the trench to the lines and grades shown, or as established by the Engineer, with proper allowance for pipe thickness and for pipe base or special bedding, when required. If the trench is excavated below the required grade, correct any part of the trench excavated below the grade, at no additional cost to the Owner, with gravel of the type specified for pipe zone material. Place the gravel over the full width of trench in compacted layers, not exceeding 6 inches deep, to the established grade with allowance for the pipe base or special bedding.
- H. OSHA Compliance. All trench excavation and backfill shall conform to the latest published OSHA regulations, NO EXCEPTIONS.
- I. Location of Excavated Materials. During trench excavation, locate the excavated material within the construction easement or right-of-way or specified working area so that the excavated material will not obstruct private or public traveled roadways or streets. It shall be the contractor's responsibility to conform with the federal, state and local codes governing the safe loading of all trenches with excavated material.
- J. Removal of Water. Provide and maintain ample means and devices which will promptly remove and dispose of all water entering the trench excavation during the time the trench is being prepared for the pipe laying, during the laying of pipe, and until the backfilling of the pipe zone has been completed. These provisions shall apply during the lunch hour as well as overnight.

Dispose of the water in an approved manner without damage to adjacent property.

Drainage of trench waste through the pipeline, under construction, is prohibited.

- K. Foundation Stabilization. When, in the opinion of the Engineer, the existing material in the bottom of the trench is unsuitable for supporting the pipe, excavate below the flow line of the pipe, as directed by the Engineer, and backfill the trench to the subgrade of pipe base with approved material. Place the material over the full width of the trench in compacted layers, not exceeding 6 inches deep, to the established grade.
- L. Backfill in Pipe Zone. Pipe zone backfill is included in the Specification for the pipe.
- M. Trench Backfill Above Pipe Zone. Do not push the backfill material into the trench in such a way as to permit free fall of the material into the open trench, until at least 2 feet of cover is provided over the pipe. Under no circumstances allow sharp, heavy pieces of material to drop directly onto the pipe or the tamped material around the pipe. Do not use backfill material of consolidated masses larger than 1 cubic foot.
- N. Classes of Backfill.
Trench backfill shall comply with the City's Standard Construction Drawings and as follows:

1. Class A Backfill

Backfill the trench, above the pipe zone, with approved excavated trench material to within 10 inches of final surface grade. Compact the entire trench depth in suitable lifts with a vibratory compactor, pneumatic or gasoline powered tampers, or hydraulic hammers. Determine the method and type of equipment and amount of compaction required to prevent subsequent settlement.

Where Class A backfill is specified replace topsoil in the top 10 inches of the trench. Compact and rake to match the ground surface adjacent to the trench.

Maintain the surface of the backfilled trench level with the existing grade until the entire project is accepted by the Owner. Any subsequent settlement of the finished surfacing during the warranty period shall be considered to be a result of improper or insufficient compaction and shall be promptly repaired by the Contractor at no cost to the Owner.

2. Class B Backfill

Backfill the trench, above the pipe zone, with approved excavated trench material to within 6 inches of final surface grade. Compact the entire trench depth in suitable lifts with vibratory compactors, pneumatic or gasoline power tampers, or hydraulic hammers. Determine the method and type of equipment and the amount of compaction required to prevent subsequent settlement. Place and compact granular material in the top 6 inches.

Maintain the surface of the backfilled trench level with the existing grade by additions of granular backfill material, as specified, until final surface replacement is completed or the entire project is accepted by the Owner. Any subsequent settlement of the finished surface, during the warranty period, shall be considered to be a result of insufficient compaction and shall be promptly repaired by the Contractor at no cost to the Owner.

3. Class C Backfill

After the completion of the backfilling of the pipe zone, the excavated trench material may be pushed back into the trench by mechanical means.

In all locations where Class C backfill is used, the Contractor shall make his/her own estimate of the amount of backfill material required at the trench, so that after normal settlement has occurred, the finished surface will meet the existing grade. Neatly windrow the material over the trench and remove all excess. Any excess or deficiency of backfill material, which becomes apparent after settlement within the warranty period, shall be corrected by regrading, disposing of excess material or adding additional material where required. Remove rocks larger than 2 inches from the upper 8 inches of backfill.

4. Class D Backfill

Backfill the entire trench, above the pipe zone, with granular backfill material. Compact the entire trench depth to 95 percent density in 6 inch lifts with mechanical, vibrating or impact tampers. Determine the method and type of equipment and amount of compaction required to prevent subsequent settlement.

Maintain the surface of the backfilled trench level with the existing grade with crushed rock backfill material until final surface replacement is completed or the entire project is accepted by the Owner. Any subsequent settlement of the finished surface during the warranty period shall be considered to be a result of insufficient compaction and shall be promptly repaired by the Contractor at no cost to the Owner.

5. Class E Backfill

Class E trench backfill is to be used only where a new paved street is going to be constructed above the installed pipe.

The width of the trench, above the pipe zone, may be increased beyond the required specifications for pipe zone width, as described in the City of Moscow Standard Drawing #15, but shall not be less than (6) six feet.

Approved native excavated material may be used for backfill above the pipe zone in this widened trench. Compaction for all trench backfill, above the pipe zone, shall be 95% minimum of AASHTO T-99. All native backfill shall be placed in

(6) six inch maximum lifts and method of compaction shall be only by a (5) five foot minimum wide sheepsfoot roller. Density testing frequency, for this approved native excavated material, will be in excess of that required for the Class 'D' crushed basalt backfill.

6. Class F Backfill

Backfill the trench, above the pipe zone, with granular material to within 4 inches of the finished surface.

Compact the entire trench, above the pipe zone, in six (6) inch maximum lifts with vibratory compactors, pneumatic or gasoline power tampers, or hydraulic hammers to a minimum 95 percent standard density. The top 4 inches of the trench is to have smooth cut edges before being backfilled with two equal lifts of asphaltic concrete patching mix.

7. Subsurface Drain Backfill

Backfill the entire trench to within 10 inches of the final surface grade or to the street subgrade, as applicable, with crushed or naturally occurring granular material from approved sources.

The material shall be washed, if necessary, to render the particles free from clay. It shall contain no more than 1% of clay lumps or other decomposed material. It shall conform to the following requirements for grading:

Sieve Size	Percent Passing
3"	100
2.5"	95 – 100
3/4"	50 – 80
1/4"	30 – 60
No. 8	20 – 50
No. 30	8 – 30
No. 50	3 – 12
No. 200	0 – 1.2

* All percentages are by weight.

That portion of the gravel backfilled for drains retained on a 1/4" square sieve shall not contain more than 0.05% by weight of wood waste.

Compaction, above the pipe zone, shall be accomplished by the use of mechanical, vibrating or impact tampers. Determine the method and type of equipment to use and amount of compaction required to prevent subsequent settlement.

Maintain the surface of the backfilled trench level with the existing grade by additions of granular backfill material as specified until final surface replacement is completed or the entire project is accepted by the Owner. Any subsequent

settlement of the finished surface, during the warranty period, shall be considered to be a result of insufficient compaction and shall be promptly repaired by the Contractor at no cost to the Owner.

- O. Maintenance of Excavated Trench. Maintain the excavated trench between any two successive valved sections of pipeline or as specified in the project Special Provisions until the following operations have been completed, to the satisfaction of the Engineer, for waterline construction: Service connections have been installed, including pressure tap; valves, valve boxes, hydrants and thrust blocks installed, hydrostatic or air testing, sterilization, cleanup and restoration of all physical features, utilities restored to their original condition, or better, and in general, all work required between the two line valves accomplished with the exception of repaving.
- P. Maintenance of Trench Backfill. This maintenance shall include, but not be limited to, the addition of crushed rock backfill material to keep the surface of the backfilled trenches reasonably smooth and free from excessive ruts and potholes and suitable for normal traffic flow.
- Trenches backfilled within existing paved streets shall be temporarily surfaced with 2.5 inches of cold mix asphalt pavement; which temporary cold mix surfacing shall be placed within one day of completion of trench backfilling. This temporary patch shall be installed and maintained smooth until the permanent hot mix patch is installed. Under certain circumstances, this requirement may be waived by the City Engineer.
- No additional payment will be made for the maintenance of the trench backfill prior to completion of the work outlined above, and the trench backfill maintenance shall be considered as incidental to that item of work.
- Q. Disposal of Excess Excavation. All excess excavation not required or suitable for backfill shall be disposed of in a waste area arranged by the Contractor.
- R. Drainage Culverts. Replace, in like kind, drainage culverts which are removed or damaged. If the pipe is damaged during removal, dispose of it and furnish and install new pipe. Dispose of culvert pipe that is in too poor condition to reuse because of age or physical conditions. Repair drainage pipes with manufactured fittings only; encase Ferncos in concrete.
- S. Blasting. Blasting shall conform to all specifications of Section 302, of the latest edition, of the Idaho Standards for Public Works Construction and amendments thereto. A copy of said specifications is available at the office of the City Engineer.

19.7 Payment

Payment for trench excavation and backfill will be as specified for main line pipe as follows:

- A. Trench Excavation and Backfill. Payment for trench excavation and backfill shall be included in the price per linear foot of the respective pipe stated in the Contractor's bid proposal.

Payment for trench excavation and the respective backfill shall constitute full compensation for all work specified and incidental to the price per linear foot of the respective pipe.

Pipe zone backfill is specified under Section ES-20 PIPE.

- B. Rock Excavation. Rock excavation shall be measured for payment as the actual quantity of rock removed within the approved limits.

ES-20. PIPE

20.1 Storm Sewer Pipe

Mains, 4-inch to 15-inch: SDR 35 PVC ASTM D 3034, gasketed.

Mains, 18-inch to 36-inch: Solid wall PVC ASTM F 679 or HDPE (High Density Polyethylene) AASHTO M 294, smooth-walled interior, silt-tight.

Culvert Pipe: Corrugated Steel Pipe and Pipe Arches conforming to AASHTO M 36, 2-2/3" x 1/2 corrugations. Round pipe shall be 16 gage minimum; arch pipe shall be 12 gage minimum.

Storm Sewer Service Laterals: SDR 35 PVC ASTM D-3034, except as follows: where a service lateral crosses a water main or a water service line with less than 18 inches of clearance between the two pipes the sanitary sewer service lateral pipe shall be un-jointed PVC pressure water pipe, either Schedule 40 PVC or Class 160 PVC ASTM D-2241 for distance nominally ten feet each side of the crossing. This pressure water pipe shall be joined to standard SDR 35 PVC pipe at both ends with FERNCO couplers having stainless steel shear ring bands.

20.2 Sanitary Sewer Pipe

All sanitary sewer pipe shall be a minimum of eight (8) inch diameter except sewer to house connections which shall be a minimum of four (4) inch diameter.

Mains, 8-inch diameter and larger: SDR 35 PVC ASTM D-3034.

Service Laterals: SDR 35 PVC ASTM D-3034, except as follows: where a service lateral crosses a water main or a water service line with less than 18 inches of clearance between the two pipes the sanitary sewer service lateral pipe shall be un-jointed PVC pressure water pipe, either Schedule 40 PVC or Class 160 PVC ASTM D-2241 for

distance nominally ten feet each side of the crossing. This pressure water pipe shall be joined to standard SDR 35 PVC pipe at both ends with FERNCO couplers having stainless street shear ring bands.

20.3 Perforated Subsurface Drain Pipe

- A. General. A perforated roadway underdrain system may be shown on the Plans and shall be furnished and installed as herein described in these Specifications, as shown on the City's Standard Construction Drawings and as shown on the Plans.

Laterals will generally be connected to the collector at 60° angles. The terminal end of each lateral will be sealed with a plug. All connections between pipe sections and branches are to be water tight.

The pipe shall be wrapped with a filtering sock.

Perforated Subsurface Drain Pipe that is corrugated on the inside will not be allowed.

Perforated pipe and fittings shall not be dumped into the trench. All pipe shall be inspected prior to lowering into the trench and if necessary cleaned of any material tending to plug the perforations of the pipe.

Pipe shall be laid with the perforations at the bottom or as per manufacturer's instructions.

Gravel backfill for drains shall be as defined under Section ES-19 TRENCH EXCAVATION AND BACKFILL.

- B. Types of Pipe. Perforated subsurface drain pipe as indicated on the plans and standard drawings shall be one of the following types of pipe or as approved by the Engineer:

1. Perforated Corrugated Plastic Pipe

This pipe shall be Advanced Drainage System (ADS) N-12 pipe or approved equal. The pipe shall be 4" in diameter, having at least two (2) rows of perforations parallel to the axis of the pipe. The pipe and fittings shall meet the requirements of AASHTO M-252 Type S (corrugated outside-SMOOTH INSIDE). The joints shall be gasketed non-water tight joints (Soil tight per AASHTO section 26); Gaskets may be architectural weather stripping material per ASTM D-1056 or rubber per ASTM F-477.

2. Perforated Solid Wall Plastic Pipe

This pipe shall be Advanced Drainage System (ADS) pipe or approved equal. The pipe shall be 4" in diameter, having at least two (2) rows of perforations parallel to the axis of the pipe. The pipe and fittings shall meet the requirements of AASHTO M-252. The joints shall be gasketed non-water tight joints (Soil tight

per AASHTO section 26); Gaskets may be architectural weather stripping material per ASTM D-1056 or rubber per ASTM F-477.

20.4 Water Pipe & Ductile Iron Fittings

- A. Joints. Pipe joints shall be push-on joints except where specifically shown or detailed otherwise.
- B. Mechanical Joint Fittings. Three-inch through sixteen inch mechanical joint ductile iron fittings shall be Tyler SSB Class 350 ductile iron fittings, or an approved equal, and shall conform to ANSI/AWWA C-111
- C. Flanged Ductile Iron Fittings. Flanged fittings shall conform to ANSI/AWWA C-110 and shall be faced and drilled to 125-pound ANSI. The fittings shall be 125 PSI rated working pressure and cement-mortar lined to same thickness specified for pipe.
- D. Mechanical Couplings. Mechanical couplings, not a part of the pipe itself, shall be ductile iron couplings with long solid sleeves and be Mechanical Joint Class 350. Mechanical couplings shall mean straight couplings, transition couplings, reducing couplings, and flanged coupling adapters.
- E. Ductile Iron Pipe. All ductile iron pipe shall be centrifugally cast of 60-42-10 iron and shall conform to ANSI / AWWA C-151. Thickness class or classes shall be 51(minimum). The pipe shall be cement mortar lined and seal coated in accordance with ANSI / AWWA C-104. The rubber ring gaskets shall be suitable for the specified pipe sizes and pressure and shall conform to applicable parts of the latest federal specification ANSI / AWWA C-111, and shall be furnished by the pipe manufacturer. A nontoxic vegetable soap lubricant shall be supplied with the pipe in sufficient quantities for installing the pipe.
- F. Polyvinyl Chloride (PVC) Pressure Pipe. All PVC pressure pipe shall conform to pressure Class 150 AWWA C-900 or pressure Class 165 AWWA C-905. All pipe shall be push-on joints with one gasket bell end.
- G. Tapping Sleeves. All tapping sleeves shall be ROMAC “SST” Stainless Steel as per ASTM A-240, Type 304 and Type 304L or an approved equal.

20.5 Pipe Laying

Pipes shall be laid in straight lines at uniform rates of grade as shown on the plans.

Proper preparation of foundation, placement of foundation material where required, and placement of pipe zone material below the pipe shall precede the installation of all sewer, water and culvert pipe. This shall include necessary leveling of the native trench bottom or the top of the foundation material as well as placement and compaction of required pipe zone material, below the pipe, to a uniform grade so that the entire length of pipe will rest firmly on a well

compacted material, so the backfill material around the pipe will be placed in a manner to meet requirements specified under backfilling.

Water pipe delivered for construction shall be handled so as to minimize entrance of foreign material. When pipe laying is not in progress as, for example, at the close of a day's work, all openings in the pipeline shall be closed by water-tight plugs. Joints of all pipe in the trench shall be completed before work is stopped. If water accumulates in the trench, the plugs shall remain in place until the trench is dry.

If dirt that, in the opinion of the Engineer, will not be removed by flushing enters the pipe, the interior of the pipe shall be cleaned and swabbed as necessary with a 5% hypochlorite disinfecting solution.

- A. Backfill at the Pipe Zone. The pipe zone shall be considered to include the full width of the excavated trench from the bottom of the trench (a minimum of 4 inches under the pipe) to a point 12 inches above the top outside surface of the barrel of the pipe.

Particular attention must be given to the area of the pipe zone from the flow line to the center line of the pipe to insure that firm support is obtained to prevent any lateral movement of the pipe during the final backfilling of the pipe zone.

Backfill the area of the pipe zone from the bottom to the horizontal center line of the pipe with "imported pipe zone material." Hand place the material around the pipe in 6 inch layers and thoroughly hand tamp with approved tamping bars supplemented by "walking in" and slicing with a shovel.

All material, within the pipe zone, shall be hand tamped and done in such a manner as to not change the grade of the pipe (particularly gravity pipe).

- B. Joints. In making the joints on the pipe care shall be exercised to clean all dirt, rock or other foreign matter completely from the inside of the bells and the outside of the spigots. The pipe shall be forced tightly in place with a bar or mechanical puller of a type approved by the Engineer. When the pipe is aligned it shall be supported by placing sufficient backfill material alongside and carefully tamped into place as described under Section 20.5.A.

When two different types of gravity pipe are joined together, a Fernco coupler may be used, upon approval of the Engineer. The completed connection shall be supported, in such a manner, as to maintain established line and grade and shall be encased, on all sides, with a minimum of four (4) inches of concrete. The concrete shall extend a minimum of two (2) feet on each side of the coupler.

Lubricant for water pipe gaskets shall be supplied by the pipe manufacturer.

- C. Caps and Connections. Caps for pipe branches, stubs, or other open ends which are not to be immediately connected shall be made of an approved material and shall be secured

in a place with a joint comparable to the main line joint, or stoppers may be of an integrally cast breakout design. Caps of the type recommended by the pipe's manufacturer shall be used.

- D. Imported Pipe Zone Material. Granular material for pipe zone backfill shall be 3/4" minus crushed rock unless otherwise specified. The material shall meet the specifications, of the latest edition, of the Idaho Transportation Department Standard Specifications for Highway Construction and amendments thereto.
- E. Water Main Location and Separation. The location and separation of the water and non-potable water main pipes, both horizontal and vertical, shall meet the most current requirements of IDAPA 58.01.08 – Idaho Rules for Public Drinking Water Systems.
- F. Permissible Deflection at Joints - Water Pipe. Wherever it is necessary to deflect pipe from a straight line, either in the vertical or horizontal plane, to avoid obstructions or where long radius curves are permitted, the amount of deflection allowed shall not exceed the values in the following table:

*MAXIMUM DEFLECTION PERMITTED (18 FOOT LENGTH PIPE)

Bell and Spigot		Mechanical Joint		Push-on Joint
Diameter (Inches)	Max. & Min. Deflection Angle (Degrees)	Deflection (Inches)	Max. Deflection Angle (Degrees)	Deflection (Inches)
6	7-07	27	5	19
8	5-21	20	5	19
10	5-21	20	5	19
12	5-21	20	5	19
14	3-35	13 ½	3	11
16	3-35	13 ½	2	11
18	3-00	11	3	11
20	3-00	11	3	11
24	2-23	9	3	11

*The maximum deflection shall be whichever is less, the table or that recommended by pipe manufacturer.

G. Anchorage (water pipe)

1. Limiting Pipe Diameter and Degree of Bend

On all pipelines 6 inches in diameter or larger, securely anchor by suitable thrust blocking all tees, plugs, caps, and bends where unbalanced forces exist, as directed by the Engineer.

2. Thrust Blocking

Provide thrust blocks as required by the Standard Construction Drawings. The concrete mix shall have a compressive strength of not less than 2500 psi. Place blocking between the undisturbed ground and the fitting to be anchored; plastic sheathing to be placed between the concrete and fitting. The bearing surface shall be as shown or as directed by the Engineer. Place the blocking so that the pipe and fitting joints will be accessible to repairs, unless otherwise shown.

3. Metal Tie Rods

Metal tie rods, if specifically required by the Plans or the Engineer, shall be used in conjunction with thrust block. The rods, nuts and washers shall be coated with a rust resistant coating. (A product intended for such use.)

20.6 Pipe Testing and T. V. Inspection

- A. Sanitary Sewer Pipe. The finished sanitary sewer shall be tight against leakage from either the inside or the outside of the pipe.

All wyes, tees, and stubs shall be plugged with flexible jointed caps, or acceptable alternate, securely fastened to withstand the internal test pressure. Such plugs or caps shall be readily removable, and their removal shall provide a socket suitable for making a flexible jointed lateral connection or extension.

Exfiltration testing of the sanitary sewer pipe will be conducted by the Contractor, under the supervision of the Engineer, or his/her representative, after the sewer line is backfilled. The Contractor shall notify the Engineer at least twenty-four (24) hours in advance of his/her intention to pressure test the line.

If the test indicates that there is excessive leakage in the line the Contractor shall make repairs, at his/her own expense, and take such corrective action as may be required by the Engineer.

T.V. inspection of the sanitary and storm sewer pipe will be conducted by the City after the pipe has been backfilled and the manholes are accessible.

1. Exfiltration Test (Using Air)

The Contractor shall plug all openings in the pipe and supply necessary metering equipment and hoses for the test and a blower or compressor with adequate capacity to perform the test.

Immediately following the pipe cleaning, the pipe installation shall be tested with low pressure air. Air shall be slowly supplied to the plugged pipe installation until the internal air pressure reaches four (4) pounds per square inch greater than the average back pressure of any ground water that may submerge the pipe as determined by the Engineer.

At least two minutes shall be allowed for temperature stabilization before proceeding further. The inspector will then accurately determine the time of loss of one (1) psi. This time interval shall not be less than the time interval determined in the following formula.

$$T = 0.0109 D^2 L$$

T = time in seconds

D = nominal inside diameter of pipe in inches

L = length of pipe in feet

Failure to meet or exceed the computed time interval for the loss of one (1) psi will be cause for rejection of the sewer pipe.

All repairs necessary to meet these requirements and/or testing will be at the expense of the Contractor.

The maximum length of sewer pipe, for the above tests, shall be the distance between consecutive manholes. Any section of sewer pipe, between any two manholes that does not meet the above requirements, shall be rejected.

2. T.V. Inspection

T.V. inspection, (by the City), of the newly installed sanitary and storm sewer pipes will be required, preferably, before the placement of asphalt on the roadway. It shall be the responsibility of the Contractor to give the Engineer ample advance notice of the time when this inspection is to be performed to assure the timely scheduling of the City's personnel and equipment.

Any and all imperfections (i.e. sags in the pipe invert, joints not fully seated, offset joints, poor manhole entries and exits, etc.) found in the installation of the pipe shall be immediately repaired by the Contractor at no cost to the City. Such repairs shall be as allowed and directed by the City Engineer.

C. Water Pipe

All new watermain shall pass City standard pressure testing and bacteriological testing. Pressure testing, flushing, disinfection, and bacteriological testing shall be performed by the City Water Department. All testing, flushing, and disinfecting materials and labor costs of the City's must be paid by the Contractor. It is the Contractor's responsibility to repair all leaks. The test pressure shall be 1-½ times the working pressure of the pipe per AWWA standards. The bacteriological test criteria shall be as follows: one test showing "absence" of coliform bacteria (<1) and a standard plate count of less than 100. The Contractor shall be responsible for all excavation and back fill necessary to allow the City Water Department access to the new main for the City to furnish, install, and remove all corporation stops necessary to test, chlorinate, and bacteriological sample the new main

as required. This includes backfill and trench surfacing once and then returning to the site to re-excavate and re-backfill (including cold mix patching) any corporation stops that remain in the main during disinfecting and sampling procedure. Where connections are made to existing mains the fitting and pipe shall be thoroughly cleaned and spray disinfected with 150(+) ppm chlorine solution immediately prior to their installation and such procedure shall be witnessed by a representative of the City; such operations by the contractor require the City to be notified a minimum of 48 hours in advance. The 48 hour notice is necessary to allow the City crew to notify customers of the water outage. The contractor shall be responsible for coordinating and cooperating with the City Water Department for testing, flushing, and disinfecting activities.

20.7 Plugging Existing Pipe

Where shown in the Plans or where designated by the Engineer, existing pipes shall be plugged on the inlet end for a distance of 2 diameters with commercial concrete. Care shall be used in placing the concrete in the pipe to see that the opening of the pipe is completely filled and thoroughly plugged.

20.8 Basis of Payment

- A. Storm Sewer Pipe. The accepted quantities of storm sewer pipe will be paid for by the unit price per linear foot and shall include all costs incidental to furnishing and laying pipe, as herein described, including furnishing and installing lock bands at each joint and all pipe zone material.
- B. Sanitary Sewer Pipe. The accepted quantities of sanitary sewer pipe will be paid for by the unit price per linear foot and shall include all costs incidental to furnishing and laying pipe. The cost of furnishing all pipe zone material is also included in this item.
- C. Perforated Sub-surface Drain Pipe. The accepted quantities of subsurface drain pipe will be paid for by the unit price per linear foot and shall include all costs incidental to furnishing and laying pipe, as herein described, including all angle branches, plugs, pipe connectors, and all pipe zone material.
- D. Water Pipe & Ductile Iron Fittings. Payment for main line water pipe, including fittings, thrust blocks and couplings will be made at the unit price per linear foot.
- E. Plugging existing pipes will be measured per each, for each plug installed, for pipe diameters up to and including 36 inches. The concrete for plugging pipes in excess of 36 inches in diameter will be measured by the cubic yard. Computations for corrugated metal pipes will be based on the nominal diameter.

The measurement for payment will be the field measured centerline length of the pipe in place within the limits shown. Laying lengths of valves, fittings and couplings will be included. Payment for fittings, couplings and thrust blocks shall be considered incidental to the cost of the respectively-sized pipe. Payment for valves will be made at a per each unit price.

ES-21 GATE VALVES AND VALVE BOXES

21.1 Scope

This section covers the work necessary for furnishing and installing the gate valves and valve boxes, complete.

21.2 Materials

- A. Gate Valves (all sizes). Valves shall be ductile iron AMERICAN FLOW CONTROL SERIES 2500 resilient seated valves, or an approved equal, and shall open when the stem is rotated counterclockwise. Unless otherwise shown, valves shall have 2-inch square wrench nut. Valve ends and valve sizes shall be shown. Valves shall conform to ANSI / AWWA C-509.
- B. Valve Boxes. Valve boxes for valves 12" in size and smaller shall be Buffalo 2-piece slip - type, cast iron with 5-1/4 inch shaft, and shall be TYLER 6855 series of appropriate length for the installation, or approved equal. Valve boxes for valves over 12" in size shall be Buffalo 3-piece sliding type cast iron with 5-1/4 inch shaft and shall be TYLER 6855 series of appropriate length for the installation or approved equal. The word "Water" shall be cast into the top of the lids. Extension pieces, if required, shall be the manufacturer's standard type for use with the valve boxes.
- C. Extension stems for valve operators. Where the depth of the opening nut is more than 4.5 feet, standard operating extensions shall be provided to bring the operating nut to a point 3.5 feet below the surface of the ground or pavement. The extension stem shall be constructed of steel (and coated).

21.3 Workmanship

- A. Valves. Before installation, the valves shall be thoroughly cleaned of all foreign material, and shall be inspected for proper operation for both opening and closing, and to verify that the valves seat properly. Valves shall be installed so that the stems are vertical, unless otherwise directed by the Engineer. Jointing shall conform to AWWA C-600 or AWWA C-603, whichever is applicable. Valves shall be installed in accordance with "Standard Details". Joints shall be tested with the adjacent pipeline. If joints leak during the test, valves shall be disconnected and reconnected, and the valve and/or the pipeline retested.

Faces of flanges shall be cleaned thoroughly before flanged joint is assembled. After cleaning, the gasket shall be inserted and the nuts tightened uniformly around the flange. If flanges leak under test, the nuts shall be loosened, the gasket reset or replaced, the nuts retightened, and the valve and/or pipeline retested.

Valves on all service connections and stubouts, 4 inch and larger, shall be mechanical joint and shall be restrained with coated tie rods.

- B. Valve Boxes. Center the valve boxes and set plumb over the wrench nuts of the valves. Set valve boxes so that they do not transmit shock or stress to the valves. Set the valve box covers flush with the surface of the finished pavement as shown, or such other level as may be ordered by the Engineer. Cut extensions to the proper length so that the valve box does not ride on the extension when set at grade.

Backfill shall be the same as specified for the adjacent pipe. Place backfill around the valve boxes and thoroughly compact to a density equal to that specified for the adjacent trench and in such a manner that will not damage or displace the valve box from proper alignment or grade. Misaligned valve boxes shall be excavated, plumbed, and backfilled at the Contractor's expense.

Valve boxes shall be clean prior to final project acceptance.

21.4 Payment

Payment for gate valves furnished and installed, complete, with valve boxes will be by the unit prices per each. Payment for the gate valves and valve boxes shall constitute full compensation for the work as specified under this section.

Payment for gate valves and valve boxes furnished and installed as auxiliary valves on hydrants shall be included in the unit price for hydrants.

ES-22. FIRE HYDRANTS

22.1 Scope

This section covers the work necessary for furnishing and installing the fire hydrants, complete, and the work necessary for the removal of existing hydrants.

22.2 Materials

- A. Low Pressure Hydrants. Hydrants to be corey pattern with nominal 5-1/4 inch main valve opening with 6 inch bottom connections. Equip with two 2-1/2 inch hose nozzles and one 4-1/2 inch pumper port with a 5 inch Storz hose nozzle. The Storz nozzle shall be an integral part of the fire hydrant and must be furnished by the manufacturer or authorized distributor designated by the manufacturer. Storz adapters will not be accepted. Operating nut shall be equipped with O-ring seals and shall open when turned to the left or counterclockwise. Hydrants shall be of the break-flange or safety-top type. Hydrants shall conform to AWWA C-502, and these Specifications. The depth of bury will generally be 5 feet; and as required to accommodate site conditions. Nozzle threads shall be American National Standard. The hydrant isolation valve shall be attached to the tee at the main and all of the piping shall be restrained from the tee to the hydrant with flanged fittings, retaining glands (mega lugs, etc.) or tie rods as approved by the City Engineer. Hydrants shall be factory painted or may be painted by the contractor using a

high quality industrial enamel high intensity red paint above the ground line; spray can paint will not be allowed.

- B. Manufacturer, "Model": Waterous, "Pacer" or Mueller, "Centurian"
- C. Base Block. Solid precast concrete pier block having nominal dimensions of 8-inch thickness by 15-inch square base.
- D. Drain Rock. Washed 1-1/2 inch crushed rock or graded river gravel free of organic matter, sand, loam, clay, and other small particles that will tend to restrict water flow through the gravel.
- E. Concrete for Thrust Blocking. City Standard per ES-11 CONCRETE.
- F. Thrust Ties. 3/4 inch diameter steel rods and duc-lugs as manufactured by Stellar Corporation, Columbus, Ohio, or approved equal. Rods shall have rust resistant protective coating.
- G. Auxillary Gate Valve. See City Standard ES-21 GATE VALVES AND VALVE BOXES.

22.3 Workmanship

Construction and installation shall conform to the detail on the Plans and to provisions of Sections 11 and 12 of AWWA C-600, except where otherwise specified.

- A. Location and Position. Locate as shown or directed so as to provide complete accessibility and minimize possibility of damage from vehicles or injury to pedestrians. A 3-foot clear space shall be provided and maintained around the circumference of the hydrant or as approved by the Engineer. Where hydrants are subject to impact by a motor vehicle, guard posts other approved means shall be provided as approved by the Engineer. Improperly located hydrants shall be disconnected and relocated, at the Contractor's expense.

When placed behind the curb, set hydrant barrel so that the face of the pumper or hose nozzle cap will be 2 feet from the back of the curb. When set in lawn space between curb and sidewalk, or between sidewalk and property line, let no portion of the hydrant or nozzle cap be within 12 inches of the sidewalk.

Set all hydrants plumb and nozzles parallel with, or at right angles to the curb, with the pumper nozzle facing the curb. Set hydrants so that safety flange is a minimum of 3 inches and maximum of 6 inches above finished ground or sidewalk level to clear bolts and nuts, and as directed.

- B. Excavation. Do not carry below sub-base grade. Replace over-excavated areas with gravel, and hand tamp to provide firm foundation.

- C. Base Block. Place on firm level sub-base to assure uniform support.
- D. Installation of Hydrants. Place hydrant carefully on base block to prevent the base block from breaking. After hydrant is in place and connected to the pipeline, place temporary blocks to maintain the hydrant in a plumb position during subsequent work.
- E. Drain Rock. Place gravel around base block and hydrant bottom after hydrant has been blocked in place. Drain gravel shall be not less than 6 inches above hydrant drain opening. Do not connect drainage system to sewer.
- F. Concrete Thrust Blocking. Place after hydrant is blocked in its final position and hydrant is joined to pipe. Concrete thrust block shall have a minimum of 4 square feet of bearing area against undisturbed earth. Restraint devices such as flanged fitting, mega lugs, or tie rods may be used in lieu of thrust blocks if approved by the City Engineer.
- G. Bury Depth and Thrust Ties. The ground surface around fire hydrants shall be as follows:
 - 1. Behind the hydrant: The ground surface shall be a minimum of 4.5 feet above the hydrant base (as measured from 'level') for a distance of at least 10 feet behind the back of the hydrant. The City Engineer may approve a lesser bury requirement if thrust ties consisting of two ¾ inch coated steel tie rods connecting the hydrant to the valve and the main are utilized. All earthen fill behind hydrants for a minimum distance of 10 feet shall be compacted full depth to a minimum of 95% of AASHTO T99 proctor value.
 - 2. Sides of the hydrant: The ground surface shall be a minimum of 4.5 feet above the hydrant base (as measured from 'level') for a distance of at least 6 feet from the centerline of the hydrant barrel. All earthen fill at the sides of the hydrant for a minimum distance of 6 feet shall be compacted full depth to a minimum of 95% of AASHTO T99 proctor value.
 - 3. Front of the hydrant (towards the main): 4.0 foot minimum cover over the hydrant lateral pipe shall be maintained – as shown on the City of Moscow Standard Construction Drawings.

Payment for existing fire hydrant removal will be made at the unit price stated in the Contractor's bid proposal for each hydrant removed, as covered herein and on the plans.

- H. Existing Fire Hydrant Removal. Remove fire hydrants on existing city mains as shown on the plans and as directed by the Engineer. The hydrants shall remain the property of the City of Moscow and shall be stockpiled, for the City, at a location to be determined. Care shall be taken so as not to damage the hydrants during removal, transporting, or stockpiling.

22.4 Payment

Payment for fire hydrants furnished and installed will be by unit price per each. Payment for fire hydrants shall constitute full compensation for all work specified under this section, and shall include the auxiliary gate valve and connecting pipe from the main line to the valve, and all trench excavation and backfill from the main to the hydrant.

Payment for existing fire hydrant removal will be made at the per each unit price.

ES-23. STORM AND SANITARY CONNECTIONS

23.1 Materials

- A. Sewer house connections, where required on the plans or ordered by the Engineer, shall be a minimum of four (4) inch diameter pipe. The pipe shall conform to Specification ES-8.2, Sanitary Sewer Pipe, except that it shall be green in color.
- B. Pipe zone material, unless otherwise specified, shall be 3/4 inch minus pea gravel, crushed rock, pea gravel, or clean sand.

23.2 Workmanship

- A. The sewer house connections shall be branched from the main sewer line by a Y branch on new mains; by a ROMAC style "CB" saddle on existing sewer mains. Branches shall be placed where indicated on the plans or as ordered by the Engineer, and shall be installed, at a point, above the centerline of the sanitary sewer main.
- B. ROMAC style "CB" saddles shall be furnished and installed by the City and paid for by the contractor.
- C. Sanitary sewer services shall not be connected to manholes.
- D. Maximum deflection permissible with any one fitting shall not exceed 45 degrees and shall be accomplished with long-radius curves or bends. Short-radius elbows or curves will not be permitted except by approval of the Engineer.
- E. Provide ends of all sewer house connection lines with standard watertight plugs, suitably braced to prevent blowoff during internal hydrostatic or air testing. With all plugs in place, test the sanitary sewer lines in accordance with ES-20.6, Pipe Testing and T.V. Inspection.
- F. After the line has been tested by the Contractor and accepted by the Engineer, the Contractor shall furnish and install an approved marker, as per City of Moscow Standard Drawings, to identify the ends of the sewer stubs. The marker shall be wrapped with detectable sewer tape.

- G. Conform to applicable portions of Section ES-19 Trench Excavation and Backfill and Section ES-20.2 Sanitary Sewer Pipe.
- H. Backfill the pipe zone with granular pipe zone material, hand-placed simultaneously on both sides of the pipe for the full trench width and hand-tamped with approved tamping bars supplemented by 'walking in' and slicing with a shovel.
- I. Backfill, above the pipe zone, shall conform to applicable portions of Section ES-19 Trench Excavation and Backfill. Do not backfill sewer house connection pipe until inspected and approved by the Engineer.
- J. All denuded areas shall be fertilized, re-sown with grass seed and covered with mulch as specified in Sections ES-27 and ES-28.
- K. Install as per the Standard Construction Drawings.
- L. Separation of storm and sanitary sewer service laterals from water mains and water service lines shall conform to the requirements of Idaho Drinking Water Standards.

23.3 Basis of Payment

- A. Trench excavation and backfill, required under this item, will be paid for as incidental to the price per linear foot of pipe stated in the Contractor's bid proposal. Payment for that item shall constitute full compensation for all work connected with excavation and backfill.
- B. Sewer house connection pipe, in place, will be paid for on the unit price per linear foot for the appropriate size of pipe stated in the Contractor's bid proposal. Payment for this item shall constitute full compensation for all materials and work required to install the sewer house connection pipe, complete, including trench excavation and backfill. The length of the house connection will be based on the total length of pipe installed, including all fittings, measured along the pipe center line.

ES-24. STREET / ALLEY CUT REPAIR

All excavations in to existing City street paving shall be repaired in accordance with the City's adopted STREET / ALLEY CUT REPAIR policy and as per Standard Construction Drawing entitled STREET /ALLEY CUT REPAIR.

ES-25. EROSION AND SEDIMENT CONTROL

All construction in the City involving earthwork shall comply with all of the requirements of City Code Section 7-1-4 pertaining to Erosion and Sediment Control and the City of Moscow EROSION AND SEDIMENT CONTROL STANDARDS adopted by resolution.

The Contractor shall implement appropriate erosion control eliminating sediment transport to City infra-structure and private property. The Contractor shall pay all costs associated with sediment removal from City infra-structure, private property or environmental remediation.

All sediment control devices shall be installed prior to any ground disturbing activity.

ES-26 STORMWATER RUNOFF CONTROL

All construction and development activity in the City shall comply with all of the requirements of City Code Section 5-15 STORMWATER RUNOFF CONTROL and including Moscow STORMWATER RUNOFF CONTROL STANDARDS adopted by resolution.

ES-27. IMPORTED TOPSOIL

27.1 General

Imported topsoil shall possess friability and a high degree of fertility. It shall be free of clods, roots, gravel and other inert material. It shall be free of quack grass, horsetail and other noxious vegetation and seed. Should such regenerative material be present in the soil, it shall be the responsibility of the Contractor to remove all such growth, both surface and root, which may appear in the planting within one year following acceptance of the job at his/her own expense and in a manner satisfactory to the Owner.

27.2 Payment

Payment for furnishing and placing imported topsoil shall be paid according to the unit price bid on the Contractor's bid proposal form or as noted as set forth in the Contract documents.

ES-28 SEEDING

28.1 Seed

Seed furnished shall be labeled; true as to variety; noxious weed-free; and meet all purity, germination specifications, and standards of the Federal Seed Act and Idaho State Seed Laws. The variety shall be as required to best satisfy the particular application - as approved by the City Engineer.

28.2 Application

Seed all cut and fill slopes and all other denuded areas where any earthwork has occurred. Seeding shall be done in accordance with Section 621 of the latest edition of the Idaho Transportation Department Standard Specifications for Highway Construction, including all amendments thereto.

28.3 Fertilizer

Fertilizer shall be commercial grade and used in the seeding application in accordance with Section 621 of the latest edition of the Idaho Transportation Department Standard Specifications for Highway Construction, including all amendments thereto.

28.4 Mulch

Mulch shall be used in the seeding operation and shall consist of furnishing and placing mulch in accordance with Section 621 of the latest edition of the Idaho Transportation Department Standard Specifications for Highway Construction, including all amendments thereto.

28.5 Seedbed Preparation

Preparing the surface area to be seeded is part of the seeding operation and shall be done in accordance with Section 621 of the latest edition of the Idaho Transportation Department Standard Specifications for Highway Construction, including all amendments thereto.

28.6 Payment

Seeding will be paid for as allowed and described in the project specific contract documents; which may include, but not limited to, the following methods of payment: unit price per unit area; lump sum amount; incidental to other item unit prices; included in a project lump sum amount.

ES-29. TREE TRIMMING

Any tree, within the construction area, whose branches, trunk or roots must be removed in order to complete the work, should be trimmed, as directed by the Engineer. All costs for such trimming shall be noted as set forth in the Contract documents. **ALL TREE TRIMMING SHALL CONFORM TO THE APPLICABLE SECTIONS OF THE COMMUNITY FORESTRY ORDINANCE.**

ES-30. INSPECTION

Work performed under this contract shall be inspected at various stages of progress. These inspections include, but shall not be limited to the following:

- A. After storm sewer lines, sanitary sewer lines, perforated drain lines and their structures are in place, but before any backfilling is started.
- B. Prior to and during the placement of all concrete. This inspection shall be requested when the forms are in place and ready to receive the concrete.
- C. After the street has been excavated and compacted, but before any crushed rock is placed.

- D. During the application and processing of the crushed rock base and after the crushed rock base has been placed and compacted, but before the prime coat is applied.
- E. After valve boxes, catch basins, manholes and monuments have been adjusted to the proper elevation.
- F. Prior to and during the placement of prime coat and tack coat.
- G. Prior to and during the placement of all superpave hot mix asphalt pavement.
- H. At the completion of the job, after all cleanup, backfilling and all other work is done and job is ready for final acceptance.

It shall be the responsibility of the Contractor to notify the Engineer, or his/her representative, when the various phases of the project are ready for inspection.

Request for inspection may be verbal but shall be given in sufficient time to allow the Engineer, or his/her representative, to arrange to be present as required. Failure to notify the Engineer, or his/her representative, of the inspections shall be sufficient ground to reject the uninspected work and cause its immediate removal.

All discrepancies, indicated by the inspector, shall be corrected by the Contractor and re-inspected before the next phase of operation is started. No claim shall be made for delays caused by correction of work found unacceptable to the inspector.

ES-31. WORKMANSHIP AND CLEAN UP

It is the intent and purpose of these Specifications and Plans to obtain good workmanship throughout with the completed work complying with the said Specifications and Plans and in full working order upon completion. Work will not be accepted until this result is obtained.

All debris or rubbish caused by the contractor's operations shall be removed and the areas occupied during such operation shall be left in a neat and presentable condition.

Any damage to private property shall be repaired, replaced in kind, as approved by the City Engineer or the Owner compensated as required by the General Specifications.

Upon the satisfactory completion of all work embraced in the contract and specifications, including the cleanup, together with full compliance with the requirements of the General Specifications the Engineer will, within fifteen (15) days after such completion and compliance, issue a certificate of completion to the Owner with two (2) copies to the Contractor.

ES-32. MOBILIZATION

This item shall consist of preparatory work and operations, including but not limited to, those necessary for the movement of personnel, equipment, supplies and incidentals to the project site; for the establishment of offices, buildings and other facilities necessary for the work on the project; for premiums on bond and insurance for the project; for all other work and operations which must be performed or costs incurred before beginning production work on the various contract items. Mobilization cost for subcontracted work shall be considered to be included in the prices bid by the prime Contractor.

The amounts to be allowed for mobilization in the partial payment to be made under the contract will be made as follows:

1. Sixty percent of the amount bid for mobilization will be paid on the first monthly progress estimate.
2. Forty percent of the amount bid for mobilization will be paid on the second monthly estimate providing that the contractor has initiated productive work on the project.

Mobilization will be measured and paid for by the Lump Sum as shown on the Contractor's Proposal

SPECIAL PROVISIONS

SCOPE

This project's base bid includes approximately 996' of HMA overlay at a depth of 1.5" on an existing 10' wide pathway as well as removing and replacing approximately 484' of the existing pathway at a depth of 2.5". Restoration of the existing pathway includes approximately 174 tons of HMA, 205 tons of ¾(-) crushed aggregate base, geotextile, as well as restoring existing landscaping.

Note: All quantities are approximate, planned and actual quantities may vary.

GENERAL

All labor, materials, equipment, traffic control, and incidentals necessary for the completion of the work, as herein described in these specifications and as shown on the plans, shall be furnished by the Contractor. All work performed under this contract shall be completed in strict accordance with these SPECIAL PROVISIONS, ENGINEERING SPECIFICATIONS, CONTRACT PLANS, and the City of Moscow STANDARD CONSTRUCTION SPECIFICATIONS and DRAWINGS (unless herein modified). These SPECIAL PROVISIONS, and the CONTRACT PLANS have precedence over the City standards and Standard Drawings where not in agreement.

The Contractor shall schedule all work under this contract to be a sustained and concerted effort to complete the project within the allotted time. The project construction schedule specific to the item tasks shall be completed by Contractor subject to possible restrictions established by the Owner.

Traffic control shall be in place any time a vehicle, piece of equipment or stockpile is in the roadway. No stockpiles of material will be allowed except during working hours. The Contractor shall make no changes or modifications to the approved traffic control without prior approval from the Street Division Manager or the Engineer.

The contractor is responsible for worker and public safety and control within and about the work site and shall provide all necessary warning devices, barricades, signage and ground personnel needed to ensure safety, protection and warning to all persons and traffic within the area. The Contractor must obtain all permits and bonds required.

The contractor is responsible for damages to any and all facilities and appurtenances, plant material, underground utilities and other improvements and must repair and/or replace any or all items damaged in a timely and acceptable manner at no cost to the Owner. The Contractor shall patch, repair, and/or replace all existing work immediately adjacent to the newly constructed areas, or where removals are made, so that such adjacent work is left in the same state of work.

All lawn areas damaged by the Contractor shall be repaired to the satisfaction of the Engineer. This work may include grading and sodding, as required. Any tree, within the construction area, whose branches, trunk or roots must be removed in order to complete the work, should be trimmed, as directed by the Engineer. All costs for such trimming shall be noted as set forth in the Contract documents. All tree trimmings shall conform to the applicable sections of the community forestry ordinance.

Underground utility locates shall be the responsibility of the Contractor. The Contractor shall be responsible for all repair of 'located' utilities damaged during this project.

All debris or rubbish generated by the Contractor's operations shall be removed and the areas occupied during such operation shall be left in a neat appearing condition. Any property, public or private, damaged by the Contractor shall be repaired to its original condition at the expense of the Contractor and approved by the Engineer.

It is the Contractor's responsibility to make provision and pay for water and power necessary for work under this contract and to clean-up any spills or debris or residues created by their work.

The Contractor shall become familiar with the site and its restrictions prior to bidding. He/she should also be familiar with all aspects of these specifications, pertinent to City Codes and the plans for this works. All tax liabilities imposed by the State Tax Commission must be met and verified prior to the release of the final payment. Attention to Idaho Code, Chapter 15, Title 63.

Construction items that are not explicitly covered in these written specifications but are required to complete a functioning project shall not be misconstrued by the Contractor as not being a part of the scope of the work covered by the contract. Those items that are not specifically covered in these specifications, but are required by the plans, shall be constructed in accordance with the construction industry's highest standards.

It is the intent and purpose of these specifications and plans to obtain good workmanship throughout, with all work complying with these specifications. The project will not be considered substantially complete until all requirements of these specifications have been completed to the satisfaction of the Engineer.

INSPECTION

It shall be the responsibility of the Contractor to notify the City Engineer, or his/her designated representative, when the various phases of the project are ready for inspection.

Request for inspection may be verbal, but shall be given in sufficient time to allow the Engineer, or his/her representative, to arrange to be present as required. Failure to notify the Engineer, or

his/her representative, of the inspections shall be sufficient ground to reject the uninspected work and cause its immediate removal.

All discrepancies indicated by the inspector shall be corrected by the Contractor and re-inspected before the next phase of operation is started. No claim shall be made for delays caused by correction of work found unacceptable to the inspector.

ORDER OF WORK

The specific details of the order of work will be worked out in conjunction with, and under the supervision of the City Engineer. The Contractor shall coordinate all work within city streets at least twenty-four (24) hours in advance with the Street Supervisor, Steve Schulte, (208) 883-7097. Failure to provide advance notification shall void any claims for delay of Contractor's work by City forces.

MISC REMOVALS

Items requiring removal to complete new installations of underground infrastructure that do not have a bid item specifically associated with them, but are required to complete the work shall be incidental to the new installation.

TREE ROOTS

The Contractor shall be especially cognizant of apparent tree roots that will require caution during the performance of this work item and shall notify the Community Forestry Administrator, David Schott (208) 883-7098, upon encountering roots of 1" or greater diameter before cutting those roots.

ENVIRONMENTAL PROTECTION

The contractor shall comply with all Federal, State, and local laws and regulations pertaining to protection of the environment. Best management practices shall be followed to prevent pollution of surface and groundwater, soil, and the atmosphere with any contaminate including hazardous or toxic materials. Any release of these materials into the environment will require immediate corrective action by the Contractor in accordance with applicable State and Federal regulations.

The Contractor shall conduct and schedule his/her operations and abide by the conditions of any State or Federal permit to avoid or minimize impacts on streams, lakes, wetlands, reservoirs, aquifers, and associated fish and wildlife habitat. The contractor shall not use for any purpose public storm sewer, sanitary sewer, recreation areas, regulatory floodways, wetlands, or critical habitat without written approval of the regulatory agency.

SP-1 MOBILIZATION

This item shall consist of preparatory work and operations, including but not limited to, those necessary for the movement of personnel, equipment, supplies and incidentals to the project site; for the establishment of offices, buildings and other facilities necessary for the work on the project; for premiums on bond and insurance for the project; for all other work and operations which must be performed or costs incurred before beginning production work on the various contract items. Mobilization cost for subcontracted work shall be considered to be included in the prices bid by the prime contractor.

Measurement and Payment:

The amounts to be allowed for mobilization in the partial payment to be made under the contract will be made as follows:

1. Sixty percent of the amount bid for mobilization will be paid on the first monthly progress estimate.
2. Forty percent of the amount bid for mobilization will be paid on the second monthly estimate, providing that the contractor has initiated productive work on the project.

Measurement for MOBILIZATION shall be lump sum. Payment for this item shall be at the price shown on the Contractor's Proposal, according to the above guidelines, and shall include all materials, labor, equipment and incidentals to do the work for:

SP-1 MOBILIZATIONL.S.

SP-2 EXCAVATION

This work shall consist of, but not limited to, the excavation of the street from top of existing aggregate base grade to the proposed subgrade finish grade. Excavation shall be adjusted in accordance with the Project Plans, Engineering Specifications ES-5, and the Standard Drawings. This item also includes subgrade preparation, including any fine grading, embankment and compaction. The contractor is responsible for disposal of excess material.

This item includes everything required to complete this work including, but not limited to labor, materials and equipment.

Measurement and Payment:

Excavation shall be measured and paid by the cubic yard as determined by cross sections and by field measurement for any unanticipated work. Payment shall be as shown on the Contractor's Proposal and shall include all materials, labor, equipment, and incidentals necessary to perform the work for:

SP-2 EXCAVATIONC.Y.

SP-3 REMOVE AND DISPOSE OF BITUMINOUS SURFACE

This work shall consist of, but not limited to, the removal and disposal of bituminous surface. The removal shall be performed in accordance with the Project Plans, Engineering Specifications ES-4, and the Standard Drawings. Monuments shall be referenced prior to street removal.

Existing bituminous surface to be removed shall be saw-cut, if necessary, full depth, on smooth, straight lines as marked in the field. Saw cutting shall be considered incidental to this item. The asphalt is to be removed and disposed of by the contractor in a timely manner. Location of a disposal site is the responsibility of the contractor.

Crushed rock must be placed along the edge of any vehicle or pedestrian approach affected by these removals to provide temporary vehicle access if needed to maintain local access. The contractor must notify the property owner at least 24 hours in advance of any impact to driveway access.

This item includes everything required to complete this work including, but not limited to labor, materials and equipment.

Measurement and Payment:

Removal and disposal of bituminous surface shall be paid per square yard. Payment shall be as shown on the Contractor's Proposal and shall include all materials, labor, equipment, and incidentals necessary to perform the work for:

SP-3 REMOVE / DISPOSE OF BITUMINOUS SURFACE..... S.Y.

SP-4 ½" SUPERPAVE HMA PAVEMENT

This work shall consist of, but not limited to, the installation of hot mix asphalt pavement. The installation shall be in accordance with the Project Plans, Engineering Specifications ES-15, and the Standard Drawings. This work shall take place after the aggregate base grade and compaction are approved by the Engineer.

Tack coat shall be applied at all edges where the new asphalt surface joins the existing pavement and/or curb in accordance with ES-15 SUPERPAVE HOT MIX ASPHALT. Tack coat shall not be applied when surface or weather conditions would prevent proper construction. All objects adjacent to the areas to be tacked, including curbs, shall be adequately protected from over spray from the distributor. The Contractor shall satisfactorily repair any discolored surfaces.

Any rutted, damaged, or chipped edges in the existing asphalt matt shall be neatly sawn and removed immediately prior to tack coat application.

This item includes everything required to complete this work including, but not limited to lab, materials and equipment.

Measurement and Payment:

Measurement for 1/2" SUPERPAVE HMA PAVEMENT shall be by the ton, as determined by weigh slips, and complete with all necessary compaction. The Contractor will be responsible for furnishing weigh slips to the Engineer upon delivery to the project. Payment shall be as shown on the Contractor's Proposal and shall include all materials, labor, equipment and incidentals necessary to do the work for:

SP-4 1/2" SUPERPAVE HMA PAVEMENTTON

SP-5 SUBGRADE SEPARATION GEOTEXTILE

This work shall consist of furnishing and installing geotextile in accordance ES-6, with these specifications and in reasonable conformity to the details shown on the plans or as directed by the Engineer.

During periods of shipment and storage, the geotextile shall be placed in a dry place off the ground and protected from damage and shall be maintained in an opaque, heavy-duty protective covering.

Geotextile shall be Type II, nonwoven or woven, as set forth in Section 718.07 – Subgrade Separation Geotextile Property Requirements of the latest edition of the Idaho Transportation Department's Standard Specifications for Highway Construction.

The area to be covered shall be graded to a smooth uniform condition free of obstacles, depressions, and debris. The geotextile shall be spread immediately ahead of the covering operation. The geotextile shall not be dragged on the ground or mishandled in any way. The geotextile shall be placed loosely and without wrinkles so that placement of the overlying material will not tear the geotextile. The geotextile shall be lapped or sewn, as specified, at the ends and sides of adjoining sheets. The cover material shall be placed on the geotextile in such a manner that a minimum of six inches of material will be between the vehicle of equipment tires or tracks and the geotextile at all times.

Where geotextiles will be placed over soft ground, construction vehicles shall be limited in size and weight such that rutting in the initial lift above the geotextile is not greater than three inches deep, to prevent overstressing the geotextile. Turning of vehicles on the first lift above the geotextile will not be permitted. End-dumping the cover material directly on the geotextile will not be permitted. Compaction of the first lift above the geotextile over soft ground shall be limited to routing of placing and spreading equipment only. No sheep foot type equipment will be allowed on the first lift. Subsequent lifts will be closely observed during compaction. If any foundation failures occur during compaction operations, lightweight compaction equipment shall be used. Pegs, pins or the manufacturer's recommended method shall be used as needed to hold the

geotextile in place until the specified cover material is placed. Under no circumstances shall cover material be dropped on unprotected geotextile from a height greater than three feet above the surface of the geotextile.

The geotextile shall be covered with the specified cover material as soon as possible. Geotextiles which have not been ultraviolet stabilized shall not remain uncovered for longer than seven days. Ultraviolet stabilized material shall not remain exposed for longer than 30 days.

Should the geotextile be torn or punctured or the overlaps or joints disturbed, as evidenced by visible geotextile damage, subgrade pumping, intrusion, or roadbed distortion, the backfill around the damaged or displaced area shall be removed and the damaged geotextile repaired or replaced by the Contractor at no cost to the Owner. The repair shall consist of a patch of the same type geotextile placed over the ruptured area. The patch shall overlap the existing fabric a minimum of 18 inches from the edge of the rupture.

Measurement and Payment:

SUBGRADE SEPERATION GEOTEXTILE will be measured to the nearest square yard of surface area actually covered. No separate measurement will be made for construction of laps, seams, joints or patches, unless the Engineer orders more than the specified lap, in which case the added lap width will be measured. Payment shall include all materials, labor, equipment and incidentals necessary to do the described work for:

SP-5 SUBGRADE SEPARATION GEOTEXTILE S.Y.

SP-6 SOFT SPOT REPAIR

This work shall consist of, but not limited to, the repair of soft spots. Type II ITD woven or nonwoven geotextile will be used where soft spot repairs are needed. 1-1/4" minus crushed gravel shall be used as fill in the repair location. The area of excavation shall have a depth of at least one (1) foot. The repair shall be completed in accordance with the Project Plans, Engineering Specifications ES-8, Standard Drawings, and these Specifications.

This item includes everything required to complete this work including, but not limited to labor, materials, and equipment.

Measurement and Payment:

Measurement for SOFT SPOT REPAIR shall be per square yard as measured in the field. Payment shall be as shown on the Contractor's Proposal and shall include excavation, dewatering, base rock, all materials, labor, equipment, and incidentals necessary to perform the work for:

SP-6 SOFT SPOT REPAIR S.Y.

SP-7 ¾" (-) CRUSHED AGGREGATE BASE

This work shall consist of, but not limited to, installing 6" of crushed aggregate base under new pathway. The installation shall be in accordance with the Project Plans, Engineering Specifications ES-7, and the Standard Drawings.

Prior to placing base rock, the excavated subgrade will be graded smooth and compacted to the satisfaction of the Engineer. The base shall be placed and compacted in 8-inch maximum lifts. Compaction will be accomplished with approved rolling equipment and shall meet 95% of standard density as determined by AASHTO T-99.

This item includes everything required to complete this work including, but not limited to labor, materials and equipment.

Measurement and Payment:

Measurement and payment for ¾" (-) CRUSHED ROCK BASE shall be by the ton, as determined by weigh slips, at the thickness described above and as shown on the project plans. The Contractor shall be responsible for furnishing weigh slips to the Engineer upon delivery to the project. The unit price, per ton, shall include all materials, labor, equipment and incidentals necessary to furnishing, placing and compacting:

SP-7 ¾" (-) CRUSHED ROCK BASE..... TON

SP-8 OVERLAY SURFACE PREPARATION

This work shall consist of, but not limited to, street sweeping the asphalt, removing vegetation from cracks and edges, milling upheaved asphalt and tack coating.

In sections where the pathway will be overlain the pathway will be swept clean of dust, leaves and other debris. The overgrown vegetation will be stripped from the edge of the pathway to expose the asphalt to be overlaid. Upheaved and/or asphalt shall be milled down to approximately ½" of asphalt to be overlaid.

Prior to the overlay the surface shall be clean, dry and even. The surface shall be tack coated per ES-15. SUPERPAVE HOT MIX ASPHALT.

Measurement and Payment:

Measurement and payment for OVERLAY SURFACE PREPARATION shall be by the lump sum as shown on the Contractor's Bid Proposal for all materials, labor, equipment, and incidental costs necessary to complete the work for:

SP-8 OVERLAY SURFACE PREPARATION TON

SP-9 MISC. LANDSCAPING

This work shall consist of returning the existing landscape areas, disturbed by construction activities, back to the original state prior to construction. This work includes, but is not limited to the following:

1. Placing topsoil backfill in all excavated areas bordering constructed pathway
2. Replacing and supplementing existing fabric, bark, and landscape rock.
3. Irrigation adjustments (if necessary).
4. Finish grading areas adjacent to the new pathway profile to provide a smooth connection between the pathway and hill.
5. Seeding areas of backfill and disturbed grass with **Inferno Tall Fescue by Jacklin Seed.**

Construction of the Topsoil and Seeding shall be done in accordance with the Contract Plans, ES-27, ES-28, Standard Drawings, and these Specifications. Hydro seed mix shall be approved by Engineer and shall include fertilizer, tackifying agents, fiber mulch, and green dye to indicate areas that have been seeded.

Topsoil shall be compacted to a density of between 85% and 90% of AASHTO T99. The Engineer must approve a method of compaction in advance. After raking to a relatively smooth appearance, the finished grade of the topsoil shall be ½ inch below the curb/sidewalk elevation. The Contractor will be responsible for removing roots, sod, concrete, stones and other non-organic material from areas to receive topsoil and from the topsoil as it is being placed. Topsoil will be placed approximately 6 inches thick in most areas and shall be raked to blend into adjacent properties. The Contractor must furnish the appropriate tools and labor to perform an acceptable effort of raking and eliminating debris.

The Contractor shall take care not to damage asphalt when placing or compacting the topsoil. Damaged asphalt will be replaced at Contractor expense. The Contractor shall be responsible for cleaning all street areas of spilled or tracked dirt from the project area and approaches.

Irrigation systems may be encountered in this Project. If an irrigation system is disrupted, the Contractor shall notify the Project Manager immediately. Any required adjustment of the irrigation system will be the Contractor's responsibility and paid for under this item.

Measurement and Payment:

Measurement and payment for MISC. LANDSCAPING shall be by the lump sum as shown on the Contractor's Bid Proposal for all materials, labor, equipment, and incidental costs necessary to complete the work for:

SP-9. MISC. LANDSCAPING.....L.S.

SP-10 EROSION AND SEDIMENTATION CONTROL

This work shall consist of, but not limited to, the procurement and installation of Silt Fence. The Silt Fence is used to prevent erosion events from depositing sediment in the adjacent bodies of water. The installation shall be completed in accordance with the Project Plans, Engineering Specifications, ES-25 EROSION AND SEDIMENT CONTROL, ES-26 STORMWATER RUNOFF CONTROL, City of Moscow Standard Construction Drawings, and these Specifications.

The silt fence shall consist of a product manufactured for the specific purpose of controlling sediment discharge. Installation shall be performed in accordance with Specification ES-25 EROSION AND SEDIMENT CONTROL. The installation shall be maintained for the duration of the project until vegetation has reestablished to the satisfaction of the Project Manager.

This item includes everything required to complete this work including, but not limited to labor, materials and equipment.

Measurement and Payment

Measurement for EROSION AND SEDIMENTATION CONTROL will be per each for each linear foot of fence furnished and installed on the project. Payment for this item shall include all materials, labor, equipment and incidentals necessary to construct, maintain, remove, and any associated work for:

SP-10 EROSION AND SEDIMENTATION CONTROL..... LF

SP-11 TRAFFIC CONTROL

Temporary traffic Control

This item shall consist of furnishing all necessary materials, labor, equipment and incidentals necessary to adequately sign, flag and direct vehicular traffic and pedestrians through or around the project. Traffic control must conform to the requirements of ES-2 TRAFFIC CONTROL/R.O.W. USE PERMITS, the Manual on Uniform Traffic Control Devices (MUTCD) and these Specifications.

Traffic Control Plan(s) must be approved by the Engineer prior to the commencement of any work. The Contractor can choose to adopt the Traffic Control Plans provided in the Plans or can supply their own Traffic Control Plans prepared by a Traffic Control Supervisor.

Approval of construction signing and flagging assignment must be made in the field by the Engineer prior to any paving operations.

A sufficient number of barricades and flashers shall be provided to warn of disturbed areas through the work zone. Signing plans must be prepared and approved for general access of local

traffic during the evening as well. Local access points provided for and identified in the traffic control plans, furnished by the Contractor, must transition safely into the construction area and must be maintained by the Contractor. Appropriate advance warning must be provided on all approaches to the construction. Signing must be done in accordance with the latest edition of the MUTCD. When flagging is to be used, an adequate number of certified flaggers must be provided for each movement of traffic. The Contractor shall have flagging vests and stop paddles on the job for use in flagging operations. The Contractor must be prepared to provide unexpected signing if construction operations dictate the need. The Contractor must also provide an individual to function as a contact for Traffic Control Maintenance in evenings and weekends.

Pedestrian traffic shall be restricted in the project area. The Contractor shall provide and place sidewalk closure and detour signage as necessary to adequately route pedestrian traffic around the site in a manner that minimizes “back-tracking” and additional walking distance. This shall be included in the traffic control plan and must be approved by the Engineer prior to beginning the work.

Public Communication / Notification and Access

City of Moscow will provide advance notification to all residents within the project limits approximately one to two months prior to start of the project. The Contractor will be responsible for notifying affected residents by flyer / door hangers or other approved method a minimum of 72 hours in advance of their work. The information shall be approved by the Engineer prior to use and shall include information such as: date(s) and time that their operation will be in progress; what residents should expect and the conditions for which they should be made aware of; a request that any irrigation or other items that cause the roadway to become saturated to be turned off; an on-site Field Supervisor’s contact name with mobile phone number; and to provide a knowledgeable person that can address special access needs during the construction work or to answer questions.

The Contractor will be required to provide ingress and egress to driveways and side streets at all times, except for short-term closures needed to perform the Work.

In addition, the Contractor shall be responsible for notifying other agencies and services 72 hours in advance of their Work. These agencies and services are considered, but not limited to: Smart Transit, Whitcom, local school district (if applicable), U.S. Post Office, local fire department, local garbage service, etc.

If weather or other issues prevent the Contractor from performing the Work, they will reschedule the Work and provide additional Public Notification per the requirements listed within this section.

Measurement and Payment

Measurement and payment for TRAFFIC CONTROL shall be by lump sum as shown on the Contractor’s Proposal for all materials, labor, equipment, and incidental costs necessary to complete the work for:

SP-11 TRAFFIC CONTROL.....LS

APPENDIX I

Construction Plans

BID PROPOSAL

TO: Mayor and City Council
City of Moscow, Idaho

Date: 1/27/23

This proposal is submitted as an offer by the undersigned to enter into contract with the City of Moscow, Idaho as represented by the City Council, hereinafter referred to as the 'CITY' for GOOD SAMARITAN PATHWAY RESTORATION PROJECT, (hereinafter "Project"), specified herein and which construction documents are on file with the City Engineer, Haddock Building, 504 South Washington Street, Moscow, Idaho, and which are a condition hereof with the same force and effect as though they were attached hereto. The offer is conditioned on the following declarations as to the facts, intention and understanding of the undersigned and the agreement of the CITY to the terms and prices herein submitted.

1. All Project specifications and drawings examined by the undersigned and their terms and conditions are hereby agreed to.
2. The undersigned certifies that he/she has received or made himself/herself aware of any and all existing site conditions that may affect the proposed work.
3. It is understood that the contract drawings may be supplemented by additional drawings and specifications in explanation and elaboration of the contract drawings and it is agreed that such supplemental drawings, when not in conflict with those referred to in paragraph 1 above, will have the same force and effect as if attached hereto and that when received they will be considered a part of the contract.
4. The undersigned will furnish separate performance and payment bonds in the full amount of the contract price.
5. The cash, certified check, bid bond, or cashier's check accompanying this proposal shall be forfeited to the City of Moscow, Idaho to the extent of 5% of the amount bid if the undersigned shall fail or refuse to execute the contract, furnish performance and payment bonds, and insurance certificate as required by the specifications within the time limit therein after notification that the said proposal is accepted, all in accordance with the provisions of this proposal and the specifications.
6. The undersigned further agrees that CITY shall have the right to accept or reject any bid which rejection or acceptance is deemed to be in the best interest of CITY.
7. The undersigned agrees to order all necessary equipment and materials within a period of three (3) days after Notice to Proceed has been issued by the City Engineer.

8. The undersigned, as a bidder, acknowledges that Addenda Number 0 through 0 have been delivered to him/her and have been examined as part of the contract documents.
9. The undersigned agrees to complete all work embraced in the contract within the time limitations set forth in paragraph IB-13 of the Instruction to Bidders.
10. The undersigned holds Idaho Public Works Contractor's License Number 10880 - unlimited - 1-2-3
11. The undersigned proposes to use the following sub-contractors in the performance of meeting the contract requirements. Information herein must comply with Idaho Code Section 67-2310 and IB-16:

<u>Subcontractors</u>	<u>Trade Specialty</u>	<u>Idaho Public Works License No.</u>	<u>\$ Amount</u>
a. <u>NA</u>			
b. _____			
c. _____			
d. _____			
e. _____			

12. The undersigned proposes to furnish labor, materials, equipment and services of all kinds required for "GOOD SAMARITAN PATHWAY RESTORATION PROJECT" as described in the specifications, including all appurtenant work, all as required by the specifications and this proposal for the prices in accordance with the completed schedule contract prices as follows:

BASE BID

Item		Base Bid			
Bid Item No.	Description	Item Quantity	Units	Unit Price	Total Value of Item (\$)
1	<i>Preparation Items</i>				
SP-1	Mobilization	1	LS	12,000 ⁻	12,000 ⁰⁰
SP-2	Excavation (including haul)	136	C.Y	58 ⁻	7,888 ⁰⁰
SP-3	Remove and Dispose of Bituminous Surface	815	SY	9 ⁻	7,335 ⁰⁰
2	<i>HMA</i>				
SP-4	½" Superpave HMA Pavement	200	TON	172 ⁻	34,400 ⁰⁰
SP-5	Subgrade Separation Geotextile	815	SY	3 ⁻	2,445 ⁰⁰
SP-6	Soft Spot Repair	150	SY	40 ⁻	6,000 ⁰⁰
SP-7	¾" Crushed Aggregate Base	245	TON	48 ⁻	11,760 ⁰⁰
SP-8	Overlay Surface Preparation	1	LS	8,500 ⁻	8,500 ⁰⁰
3	<i>MISC/Traffic Control</i>				
SP-9	Misc Landscaping	1	LS	6,900 ⁻	6,900 ⁰⁰
SP-10	Erosion Sediment Control	1	LS	5,700 ⁻	5,700 ⁰⁰
SP-11	Traffic Control	1	LS	3,500 ⁻	3,500 ⁰⁰
Base Bid Total					106,428 ⁰⁰

Motley-Motley Inc.
Firm Name of Bidder

[Signature]
Signature of Bidder

V.P.
Official Title

6901 SR 270 Pullman, WA 99163
Bidders Mailing Address

10880-unlimited-1-2-3
Public Works License No.

WA
State of Incorporation if Incorporated

SEAL (if incorporated)

Dated at Pullman

This 27 day of Jan, 2023

CITY COUNCIL STAFF REPORT

DATE: Tuesday, February 21, 2023



AGENDA ITEM TITLE

Palouse Groundwater Basin Water Alternatives Supply Contract Extension - Tyler Palmer

RESPONSIBLE STAFF

Tyler Palmer, Deputy Director - Operations

REVIEWED BY

This was reviewed by the Public Works/Finance Committee on February 13, 2023 and recommended for approval.

ADDITIONAL PRESENTER(S)

OTHER RESOURCES

DESCRIPTION

The City of Moscow is administering a contract with Alta Science and Engineering Inc. on behalf of the Palouse Basin Aquifer Committee (PBAC). The contract is for continued work toward the selection and implementation of an alternate water supply project. At their meeting on July 28, 2022, PBAC approved an extension of the contract to facilitate Alta's support of the project as it enters a public involvement phase. The work is billed on a time and materials basis not to exceed \$50,000. The City invoiced PBAC for the entire amount, and will reimburse any funds not expended. The contract is set to expire on March 1, 2023. There are remaining tasks and funding that will require an extension of the contract period to May 31, 2023.

STAFF RECOMMENDATION

Approve the contract extension with Alta Science and Engineering as presented.

PROPOSED ACTIONS

ACTION: Approve the contract extension with Alta Science and Engineering Inc.

FISCAL IMPACT

PERSONNEL IMPACT

ATTACHMENTS

1. Third Amendment for Alternative Water Supply Alta contract

**THIRD AMENDMENT TO AGREEMENT FOR PROFESSIONAL
SERVICES FOR PALOUSE GROUNDWATER BASIN ALTERNATIVE
WATER SUPPLY PROJECT BETWEEN CITY OF MOSCOW, IDAHO
AND ALTA SCIENCE AND ENGINEERING, INC.**

THIS THIRD AMENDMENT TO AGREEMENT FOR PROFESSIONAL SERVICES FOR PALOUSE GROUNDWATER BASIN ALTERNATIVE WATER SUPPLY PROJECT BETWEEN CITY OF MOSCOW, IDAHO AND ALTA SCIENCE AND ENGINEERING, INC. (hereinafter "Third Amendment"), is made and entered into this _____ day of _____, 2023, by and between City of Moscow, Idaho, a municipal corporation of the State of Idaho, 206 East Third Street, Moscow, Idaho, 83843 (hereinafter "CITY"), and Alta Science and Engineering, 220 E 5th St #325, Moscow, Idaho, 83843 (hereinafter "CONSULTANT").

W I T N E S S E T H:

WHEREAS, CITY contracted with CONSULTANT for completion of consulting services for Palouse Groundwater Basin Alternative Water Supply Project (hereinafter "Project") on October 9, 2020, see Attachment "A" (hereinafter "Agreement"); and

WHEREAS, the Project Schedule in Agreement stated a final completion of Project on or before December 31, 2021; and

WHEREAS, Project has not been completed according to the Project Schedule; and

WHEREAS, the Agreement provides for modification upon written agreement signed by the Parties (Section XII) as well as allowing for an extension (Section VI); and

WHEREAS, the Parties executed an Amendment to the Agreement on May 12, 2022, providing for a final completion date of August 31, 2022, see Attachment "B" (hereinafter "Amendment"); and

WHEREAS, the Parties executed Second Amendment to the Agreement on September 14, 2022, providing for a final completion date of March 1, 2023, see Attachment "C" (hereinafter "Second Amendment"); and

WHEREAS, the Parties intend to modify the Agreement again through this Third Amendment to accommodate the public outreach phase of the project;

NOW, THEREFORE, it is agreed, for and in consideration of the mutual covenants and promises between the Parties hereto, as follows:

CONSULTANT shall be granted a time extension with the expectation that final completion of Project shall be on or before May 31, 2023. All other terms and conditions of the Agreement and subsequent Amendments shall remain in full force and effect.

IN WITNESS WHEREOF, said CONSULTANT and CITY have caused this Third Amendment to be executed on the day and year first above written.

CONSULTANT

CITY

City of Moscow, Idaho

By: _____
Derek Forseth, CEO
Alta Science and Engineering, Inc.

By: _____
Arthur D. Bettge, Mayor

ATTEST

Laurie M. Hopkins, City Clerk

Approved As To Form:

Mia Bautista, City Attorney

ACKNOWLEDGMENT

STATE OF _____)
) ss:
County of _____)

On this _____ day of _____, 2023, before me, a Notary Public in and for said State, appeared Derek Forseth, known to me to be the person named above and acknowledged that they executed the foregoing document as the duly authorized representative for Alta Science and Engineering, Inc.

Notary Public for _____
Residing at _____
My commission expires: _____

Attachment A

**AGREEMENT FOR PROFESSIONAL SERVICES
FOR PALOUSE GROUNDWATER BASIN ALTERNATIVE WATER
SUPPLY PROJECT BETWEEN CITY OF MOSCOW, IDAHO AND ALTA
SCIENCE AND ENGINEERING, INC.**

THIS AGREEMENT FOR PROFESSIONAL SERVICES FOR PALOUSE GROUNDWATER BASIN ALTERNATIVE WATER SUPPLY PROJECT BETWEEN CITY OF MOSCOW, IDAHO AND ALTA SCIENCE AND ENGINEERING (hereinafter "Agreement"), is made and entered into this 9th day of October, 2020, by and between City of Moscow, Idaho, a municipal corporation of the State of Idaho, 206 East Third Street, Moscow, Idaho, 83843 (hereinafter "CITY"), and Alta Science and Engineering, 220 E 5th St #325, Moscow, Idaho, 83843 (hereinafter "CONSULTANT").

WITNESSETH:

WHEREAS, CITY intends to contract with CONSULTANT for completion of consulting services for Palouse Groundwater Basin Alternative Water Supply Project (hereinafter "Project"); and

WHEREAS, CITY intends to hire CONSULTANT for project management services to further refine the water supply alternatives identified in the *Palouse Groundwater Basin Water Supply Alternatives Analysis Report* and help position PBAC to provide a presentation to the Idaho Water Resource Board (IWRB) that meets the Board's expectations for Project;

NOW, THEREFORE, it is agreed, for and in consideration of the mutual covenants and promises between the Parties hereto, as follows:

SECTION I: THE PROJECT

CONSULTANT shall provide professional services for Project as outlined in this Agreement in accordance with the terms and conditions of this Agreement for the preparation and completion of consulting services.

SECTION II: QUALIFIED ESTIMATES OF COST

The estimates of cost for Project herein are to be prepared by CONSULTANT through exercise of their professional experience and judgment in applying presently available cost data; but it is recognized that CONSULTANT has no control over cost of labor and materials, or over competitive bidding procedures and market conditions. Nothing in this Agreement shall serve to release or relieve CONSULTANT from exercising the skill, care, and professional judgment exercised by a similarly situated professional organization. CITY acknowledges that CONSULTANT makes no warranty, express or implied, as to the accuracy of such opinions as compared to bid or actual costs.

2020-067

PROFESSIONAL SERVICES AGREEMENT – PALOUSE GROUNDWATER BASIN ALTERNATIVE WATER SUPPLY PROJECT
ALTA SCIENCE AND ENGINEERING, INC.

PAGE 1 OF 7

SECTION III: COMPENSATION

- A. CONSULTANT shall perform all work necessary to complete Project for an amount not to exceed one hundred forty-nine thousand nine hundred ninety-five dollars (\$149,995).
- B. Other Considerations Regarding Fees and Costs.

CONSULTANT shall provide monthly invoices for the work completed which shall be reviewed by CITY. The determination of percent of Project work completed shall be made by CITY.

SECTION IV: SCOPE OF WORK and CONSULTANT RESPONSIBILITIES

CONSULTANT shall complete the entire work on Project. Such work shall be conducted in a good and workmanlike manner which meets or exceeds industry standards.

CONSULTANT shall report progress no less than once every one (1) month to PBAC.

Project Management

Project administration and management, including regular coordination with PBAC on project updates, etc. The general scope of work includes:

- Facilitation of project meetings and other activities in order to refine and identify a viable alternative or set of alternatives for Idaho Department Water Resource (hereinafter "IDWR") funding consideration.
- Work closely with PBAC and other contracted consultants and help support related and ongoing research, including water supply alternatives data gap work.
- Identify interim steps for each alternative to break (scalable) the alternatives into smaller segments.
- Assimilate LEAP Analysis findings and ongoing SEG outreach. Provide updated information and ensure SEG stays current on water supply alternatives. Help address community interests and issues/concerns.
- Identify required tasks and milestones needed to reach Idaho Water Resource Board deliverables, which include:
 - Have an alternative selected or combination of alternatives (or specific action steps identified to do so)
 - Price tag
 - Demonstration that we have done work to gain community support
 - Identification of (other) funding resources and matching dollars
- Evaluate and determine unknown work/tasks and advise PBAC on other necessary actions/steps required to meet PBAC's goal.
- Monthly email progress reports available for review at regularly scheduled PBAC meetings.

Deliverables

- Regular communication and coordination with PBAC.

- A final summary report and presentation including conclusions and next steps will be provided to PBAC upon completion of this project and no later than December 2021. Project funding will be provided by PBAC. PBAC will function as the lead organization for the project, UI will act as contract administrator, and IDWR and Ecology will provide technical assistance, if necessary. Funding for this project is contingent upon continuing sponsoring entity fiscal year (July-June) funding allocations.
- CONTRACTOR will identify a project manager for this work who will reside locally or be available to travel to the Basin approximately once per quarter and present a progress report or oral presentation at a regular PBAC meeting. The project manager is expected to be available by phone or in-person at monthly PBAC progress meetings in order to provide regular updates.
- PBAC reserves the right to add additional tasks related to the pursuit and refinement of an Alternative Water Supply Project.

SECTION V: CITY RESPONSIBILITIES

CITY, at no extra charge to CONSULTANT, shall provide requested documents relevant to the Project, if available.

SECTION VI: PROJECT SCHEDULE

CONSULTANT shall achieve final completion of Project on or before December 31, 2021. In the event of unavoidable delays beyond CONSULTANT's control, CONSULTANT, upon concurrence by CITY, shall be granted a reasonable extension. The length of extensions due to such delays shall be as determined by CITY. CITY shall be notified of such delays or potential delays within two (2) working days of CONSULTANT's knowledge of such delays.

SECTION VII: INDEPENDENT CONTRACTOR

The contracting Parties warrant by their signatures that no employer/employee relationship is established between CONSULTANT and CITY by the terms of this Agreement. It is understood by the Parties hereto that CONSULTANT is an independent contractor and, as such, neither CONSULTANT nor any officer, employee, or agent of CONSULTANT, if any, are employees of CITY for purposes of tax, retirement system, or social security (FICA) withholding.

SECTION VIII: TERMINATION

A. Termination of Agreement.

This Agreement may be terminated by CONSULTANT upon thirty (30) days written notice, should CITY fail to substantially perform in accordance with its terms through no fault of CONSULTANT. CITY may terminate this Agreement upon thirty (30) days written notice without cause and without further liability to CONSULTANT except as designated by this

section. In the event of termination, CONSULTANT shall be paid for services performed to termination date, including direct expenses and including a percentage of the fixed fee based upon the work completed.

B. Termination of Project.

If any portion of Project covered by this Agreement shall be suspended, abated, abandoned, or terminated, CITY shall pay CONSULTANT for the services rendered to the date of such suspended, abated, abandoned, or terminated work; the payment to be based, insofar as possible, on the amounts established in this Agreement or, where the Agreement cannot be applied, the payment shall be based upon a reasonable estimate as mutually agreed upon between the Parties as to the percentage of the work completed.

SECTION IX: INSURANCE

A. CONSULTANT's Errors and Omissions Insurance.

In performance of professional services, CONSULTANT will use that degree of care and skill ordinarily exercised under similar circumstances by members of the consulting profession; and no other warranty, either expressed or implied, is made in connection with rendering CONSULTANT's services. Should CONSULTANT or any of CONSULTANT's agents or employees be found to have been negligent in the performance of professional services from which CITY sustains damage, CONSULTANT has obtained Errors and Omissions Insurance in the amount of Five Hundred Thousand Dollars (\$500,000), and said insurance shall be held active for a two (2) year (minimum) period from the date of completion of PROJECT. CITY shall receive notice of any pending termination of said insurance within five (5) days of first notice to CONSULTANT.

B. CONSULTANT's Additional Insurance.

CONSULTANT shall maintain Automobile Insurance and Statutory Workmen's Compensation Insurance coverage, Employer's Liability, and Comprehensive General Liability Insurance coverage. The Comprehensive General Liability Insurance shall have a minimum limit of Five Hundred Thousand Dollars (\$500,000) per claim and One Million Dollars (\$1,000,000) aggregate, and CONSULTANT shall cause CITY to be named as an additional insured under said policy.

SECTION X: HOLD HARMLESS/INDEMNIFICATION

In addition to other rights granted CITY by this Agreement, CONSULTANT shall defend, indemnify, and hold harmless CITY, its officers, agents, and employees, from and against any and all losses, lawsuits, actions, claims, judgments for damages, or any injuries or damages received or sustained by any person, persons, or property, and losses, expenses and other costs including litigation costs and attorney's fees arising out of, resulting from, or in connection with the acts and/or any performances, activities, errors or omissions by CONSULTANTS or its subcontractors; or on account of or in consequence of any neglect in safeguarding the work; or because of any act or omission, neglect, or misconduct of CONSULTANT or its subcontractors; or because of any claims or amounts recovered from any infringements of patent, trademark or copyright; or from

any claims or amounts arising or recovered under the Workmen's Compensation Act or any other law, ordinance, order, or decree.

SECTION XI: CONFLICT OF INTEREST

CONSULTANT covenants that it presently has no interest and will not acquire any interest, direct or indirect, in the Project which would conflict in any manner or degree with the performance of its services hereunder. CONSULTANT further covenants that, in performing this Agreement, it will employ no person who has any such interest. Should any conflict of interest arise during the performance of this Agreement, CONSULTANT shall immediately disclose such conflict to the Project Manager (Palouse Basin Aquifer Committee).

SECTION XII: ENTIRE AGREEMENT, MODIFICATION, AND ASSIGNABILITY

This Agreement and the exhibits hereto contain the entire Agreement between the Parties, and no statements, promises, or inducements made by either Party, or agents of either Party are valid or binding unless contained herein. This Agreement may not be enlarged, modified or altered except upon written agreement signed by the Parties hereto. CONSULTANT shall not subcontract, transfer, sell, or assign its rights (including the right to compensation) or duties under this Agreement, without the prior written consent and express authorization of CITY.

SECTION XIII: LICENSES AND ADHERENCE TO LAW REQUIRED

CONSULTANT represents that they possess the skill and experience necessary and all licenses required to perform the services under this Agreement. CONSULTANT further agrees to comply with all applicable Federal, State and Local Statutes and Regulations in the performance of the services hereunder, and such laws and regulations are hereby made part of this Agreement and shall be adhered to at all times. Violation of any of these Statutes or Regulations by CONSULTANT shall be deemed material and shall subject CONSULTANT to termination of this Agreement for cause. No pleas of misunderstanding or ignorance on the part of CONSULTANT will, in any way, serve to modify the provisions of this requirement. CONSULTANT and its surety shall defend, hold harmless, and indemnify CITY and its employees, agents, and representatives, against any claim or liability arising from or based on the violation of any such laws, codes, ordinances, or regulations, whether by CONSULTANT, CONSULTANT's officers, agents, employees, or its subcontractors.

SECTION XIV: NON-DISCRIMINATION

It is illegal under the U.S. Federal law to discriminate against an employee, either intentionally or through disparate impact, on account of race, color, gender, religion, sex, national origin, physical or mental disability, age, marital or familial status, sexual orientation, and gender expression or identity. CONSULTANT shall not discriminate against any employee or applicant for employment. CONSULTANT's action under this Section shall include, but not be limited to, the following: employment, upgrading, demotion, transfer, recruitment or recruitment advertising, layoff or termination, rates of pay or other forms of compensation and selection for training, including internship. CONSULTANT agrees to post in conspicuous places, available to

employees and other applicants for employment, notices setting forth the provisions of this non-discrimination Section.

SECTION XV: LEGAL FEES

In the event either Party incurs legal expenses to enforce the terms and conditions of this Agreement, the prevailing Party is entitled to recover reasonable attorney's fees and other costs and expenses, whether the same are incurred with or without lawsuit.

SECTION XVI: JURISDICTION, VENUE AND NONWAIVER

This Agreement shall be construed in accordance with and shall be subject to the laws of the State of Idaho. The venue of any such action shall be the Second Judicial District of the State of Idaho in and for Latah County. Failure of CITY to exercise any of the rights under this Agreement, or breach thereof, shall not be deemed to be a waiver of such a right, or a waiver of any subsequent breach.

SECTION XVII: SPECIAL WARRANTY

CONSULTANT warrants that nothing of monetary value has been given, promised, or implied as remuneration of inducement to enter into this Agreement. CONSULTANT declares that no improper personal, political or social activities have been used or attempted in an effort to influence the outcome of the competition, discussion, or negotiation leading to the award of this Agreement. Any such activity by CONSULTANT shall make this Agreement null and void. CONSULTANT further warrants that all materials and goods supplied under this Agreement shall be of good merchantable quality and that all services will be performed in a good and workmanlike manner. CONSULTANT acknowledges that it will be liable for any breach of this warranty.

SECTION XVIII: COMMUNICATION

Such communications as are required by this Agreement shall be satisfied by mailing or by personal delivery to the Parties at the following address:

Contractor:	Alta Science and Engineering, Inc	City:	City of Moscow
	Derek Forseth, CEO		Tyler Palmer, Deputy City Supervisor
	220 E. Fifth Street, Suite 325		206 East Third Street
	Moscow, Idaho 83843		P O Box 9203
			Moscow, Idaho 83843

SECTION XIX: NON-APPROPRIATION

This Agreement is contingent upon CITY receiving the necessary funding to cover the obligations of CITY. In the event that such funding is not received or appropriated, then, and in that event, CITY's obligations under this Agreement shall cease and each Party shall be released from further performance under this Agreement without any liability to the other Party.

SECTION XX: APPROVAL REQUIRED AND SEVERABILITY

This Agreement shall not become effective or binding until approved by the City of Moscow. If any part of this Agreement is held unenforceable, the remaining portions of this Agreement will, nevertheless, remain in full force and effect.

SECTION XXI: EXECUTION

IN WITNESS WHEREOF, said CONSULTANT and CITY have caused this Agreement to be executed on the day and year first above written.

CONSULTANT

By: [Signature]
Derek Forseth, CEO
Alta Science and Engineering, Inc.

CITY

City of Moscow, Idaho

By: [Signature]
Bill Lambert, Mayor



[Signature]
Laurie M. Hopkins, City Clerk


Approved As To Form:

[Signature]
Mia Bautista, City Attorney

ACKNOWLEDGMENT

STATE OF Idaho
County of Latah ss:

On this 13th day of October, 2020, before me, a Notary Public in and for said State, appeared Derek Forseth known to me to be the person named above and acknowledged that he executed the foregoing document as the duly authorized representative for Alta Science and Engineering Inc

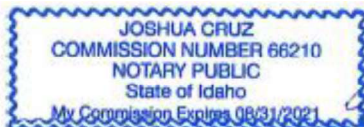

[Signature]
Notary Public for Idaho
Residing at 222 E Troy Rd Moscow ID 83843
My commission expires: 8/31/2021

PROFESSIONAL SERVICES AGREEMENT – PALOUSE GROUNDWATER BASIN ALTERNATIVE WATER SUPPLY PROJECT
ALTA SCIENCE AND ENGINEERING, INC.

PAGE 7 OF 7

Attachment B

**AMENDMENT TO AGREEMENT FOR PROFESSIONAL SERVICES
FOR PALOUSE GROUNDWATER BASIN ALTERNATIVE WATER
SUPPLY PROJECT BETWEEN CITY OF MOSCOW, IDAHO AND ALTA
SCIENCE AND ENGINEERING, INC.**

THIS AMENDMENT TO AGREEMENT FOR PROFESSIONAL SERVICES FOR PALOUSE GROUNDWATER BASIN ALTERNATIVE WATER SUPPLY PROJECT BETWEEN CITY OF MOSCOW, IDAHO AND ALTA SCIENCE AND ENGINEERING (hereinafter "Amendment"), is made and entered into this 12th day of May, 2022, by and between City of Moscow, Idaho, a municipal corporation of the State of Idaho, 206 East Third Street, Moscow, Idaho, 83843 (hereinafter "CITY"), and Alta Science and Engineering, 220 E 5th St #325, Moscow, Idaho, 83843 (hereinafter "CONSULTANT").

WITNESSETH:

WHEREAS, CITY contracted with CONSULTANT for completion of consulting services for Palouse Groundwater Basin Alternative Water Supply Project (hereinafter "Project") on October 9, 2020, see Attachment "A" (hereinafter "Agreement"); and

WHEREAS, the Project Schedule in Agreement stated a final completion of Project on or before December 31, 2021; and

WHEREAS, Project has not been completed according to the Project Schedule; and

WHEREAS, the Agreement provides for modification upon written agreement signed by the Parties (Section XII) as well as allowing for an extension (Section VI); and

WHEREAS, the Parties intend to modify the Agreement through this Amendment;

NOW, THEREFORE, it is agreed, for and in consideration of the mutual covenants and promises between the Parties hereto, as follows:

CONSULTANT shall be granted an extension with the expectation that final completion of Project shall be on or before August 31, 2022. All other terms and conditions of the Agreement shall remain in full force and effect.

IN WITNESS WHEREOF, said CONSULTANT and CITY have caused this Agreement to be executed on the day and year first above written.

CONSULTANT

By: [Signature]
Derek Forseth, CEO
Alta Science and Engineering, Inc.

CITY

City of Moscow, Idaho

By: [Signature]
Arthur D. Bettge, Mayor




ATTEST
[Signature]
Laurie M. Hopkins, City Clerk

Approved As To Form:
[Signature]
Mia Bautista, City Attorney

ACKNOWLEDGMENT

STATE OF Idaho)
County of Latah) ss:

On this 11th day of May, 2022, before me, a Notary Public in and for said State, appeared Derek Forseth, known to me to be the person named above and acknowledged that he executed the foregoing document as the duly authorized representative for Alta Science and Engineering, Inc.

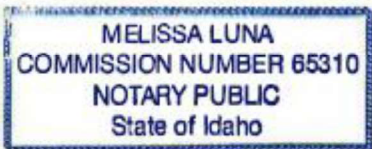

[Signature]
Notary Public for Idaho
Residing at 731 E 1st St, Moscow ID
My commission expires: 04/01/27

Attachment C

SECOND AMENDMENT TO AGREEMENT FOR PROFESSIONAL SERVICES FOR PALOUSE GROUNDWATER BASIN ALTERNATIVE WATER SUPPLY PROJECT BETWEEN CITY OF MOSCOW, IDAHO AND ALTA SCIENCE AND ENGINEERING, INC.

THIS SECOND AMENDMENT TO AGREEMENT FOR PROFESSIONAL SERVICES FOR PALOUSE GROUNDWATER BASIN ALTERNATIVE WATER SUPPLY PROJECT BETWEEN CITY OF MOSCOW, IDAHO AND ALTA SCIENCE AND ENGINEERING (hereinafter "Second Amendment"), is made and entered into this 14th day of September, 2022, by and between City of Moscow, Idaho, a municipal corporation of the State of Idaho, 206 East Third Street, Moscow, Idaho, 83843 (hereinafter "CITY"), and Alta Science and Engineering, 220 E 5th St #325, Moscow, Idaho, 83843 (hereinafter "CONSULTANT").

WITNESSETH:

WHEREAS, CITY contracted with CONSULTANT for completion of consulting services for Palouse Groundwater Basin Alternative Water Supply Project (hereinafter "Project") on October 9, 2020, see Attachment "A" (hereinafter "Agreement"); and

WHEREAS, the Project Schedule in Agreement stated a final completion of Project on or before December 31, 2021; and

WHEREAS, Project has not been completed according to the Project Schedule; and

WHEREAS, the Agreement provides for modification upon written agreement signed by the Parties (Section XII) as well as allowing for an extension (Section VI); and

WHEREAS, the Parties executed an Amendment to the Agreement on May 12, 2022, providing for a final completion date of August 31, 2022, see Attachment "B" (hereinafter "Amendment"); and

WHEREAS, the Parties intend to modify the Agreement again through this Second Amendment to accommodate the public outreach phase of the project;

NOW, THEREFORE, it is agreed, for and in consideration of the mutual covenants and promises between the Parties hereto, as follows:

It has been determined that the public outreach costs of the Project are more than anticipated. CITY agrees to pay CONSULTANT additional monies not to exceed Fifty Thousand Dollars (\$50,000) to cover this expense. CONSULTANT shall be granted a time extension with the expectation that final completion of Project shall be on or before March 1, 2023. All other terms and conditions of the Agreement shall remain in full force and effect.

IN WITNESS WHEREOF, said CONSULTANT and CITY have caused this Agreement to be executed on the day and year first above written.

CONSULTANT

By: 
Derek Forseth, CEO
Alta Science and Engineering, Inc.

CITY

City of Moscow, Idaho

By: 
Arthur D. Bettge, Mayor

ATTEST


Laurie M. Hopkins, City Clerk

Approved As To Form:



Mia Bautista, City Attorney

ACKNOWLEDGMENT

STATE OF Idaho)
) ss:
County of Latah)

On this 13th day of September, 2022, before me, a Notary Public in and for said State, appeared Derek Forseth, known to me to be the person named above and acknowledged that he executed the foregoing document as the duly authorized representative for Alta Science and Engineering, Inc.

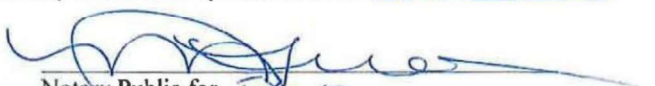


Notary Public for Idaho
Residing at 721 E. 18th St, Moscow, ID
My commission expires: 04/01/2027

COMMITTEE STAFF REPORT

DATE: Tuesday, February 21, 2023



RESPONSIBLE STAFF

Erik Peterson, Senior Engineering Technician,
Nate Suhr, Staff Engineer

ADDITIONAL PRESENTER(S)

OTHER RESOURCES

AGENDA ITEM TITLE

Lincoln South of Public Sewer Project - Bid Results & Contract Award - Nate Suhr

DESCRIPTION

The Lincoln South of Public Project includes the removal of eight inch concrete sanitary sewer pipe on North Lincoln Street and Public Avenue for the purposes of replacing sanitary sewer pipe experiencing root intrusion and also to reroute the sewer pipe onto the public right of way. The base bid consists of the removal and replacement of sanitary sewer service pipe, the removal and installation of sanitary sewer manholes, reconnection of existing sanitary sewer services, the paving of all removed asphalt roadway, placement of asphalt tailings on similar roadway, and the operation of a temporary bypass pump to allow connection of the new sanitary system to the existing without disruption of sewer service.

The City published an advertisement for bids on January 14, 2023. The Engineer's Estimate for construction was \$411,405.00.

Bids were opened on January 31, 2023, at which five (5) bids were received. The bids ranged from \$352,426.00 to \$461,990.00. Of those bids, the lowest responsive bid received was submitted by Big Sky Corporation with a bid of \$352,426.00. A bid analysis is included in the packet.

STAFF RECOMMENDATION

Accept the low bid from Big Sky Corporation, award the contract in the amount of \$352,426.00, and authorize staff approval of construction change orders in an amount not to exceed 10% (\$35,242.60) of the contract amount.

PROPOSED ACTIONS

ACTION: Accept the bid from Big Sky Corporation, award the contract in the amount of \$352,426.00, and authorize staff approval of construction change orders in an amount not to exceed 10% of the contract amount.

FISCAL IMPACT

Funds for the Lincoln South of Public Sewer Project will be expended from Sewer Main Program (330-230-770-45).

PERSONNEL IMPACT

Engineering Division staff will administer construction contract and inspection.

ATTACHMENTS

1. Lincoln South of Public - Bid Tabulation
2. Lincoln South of Public Sewer Project - Construction Agreement_final with attachments

Lincoln South of Public Sewer Project - 2023 Bids Opened 1/31/2023						LOW BIDDER													
				Engineers Estimate		Bid From: Big Sky Corporation		Bid From: Western Construction Lewiston		Bid From: Stewart Contracting		Bid From: LaRiviere Inc		Bid From: Germer Construction		Low Bidder Breakdown			
Item No.	Item Description	Qty.	Unit	Unit Price	Amount	Price	Total	Price	Total	Price	Total	Price	Total	Price	Total	Difference	%		
Preparation																			
1	Mobilization	1	LS	\$42,000.00	\$42,000.00	\$47,000.00	\$47,000.00	\$40,000.00	\$40,000.00	\$60,000.00	\$60,000.00	\$108,888.00	\$108,888.00	\$35,402.00	\$35,402.00	\$5,000.00	111.90%		
2A	Remove / Dispose Bituminous Surface	450	SY	\$12.00	\$5,400.00	\$13.00	\$5,850.00	\$33.00	\$14,850.00	\$10.00	\$4,500.00	\$18.00	\$8,100.00	\$8.00	\$3,600.00	\$450.00	108.33%		
2B	Remove / Dispose Sanitary Manhole	3	EA	\$2,500.00	\$7,500.00	\$2,250.00	\$6,750.00	\$3,000.00	\$9,000.00	\$3,664.00	\$10,992.00	\$1,030.00	\$3,090.00	\$2,850.00	\$8,550.00	\$750.00	90.00%		
2C	Remove / Dispose 6" Concrete Sanitary Pipe	168	LF	\$25.00	\$4,200.00	\$12.00	\$2,016.00	\$19.00	\$3,192.00	\$44.00	\$7,392.00	\$25.00	\$4,200.00	\$14.00	\$2,352.00	\$2,184.00	48.00%		
2D	Remove / Dispose 8" Concrete Sanitary Pipe	93	LF	\$30.00	\$2,790.00	\$19.00	\$1,767.00	\$65.00	\$6,045.00	\$44.00	\$4,092.00	\$28.00	\$2,604.00	\$14.00	\$1,302.00	\$1,023.00	63.33%		
Sanitary																			
3A	8" PVC Sanitary Pipe (Class A Backfill)	152	LF	\$105.00	\$15,960.00	\$78.00	\$11,856.00	\$150.00	\$22,800.00	\$108.00	\$16,416.00	\$92.00	\$13,984.00	\$126.00	\$19,152.00	\$4,104.00	74.29%		
3B	8" PVC Sanitary Pipe (Class D Backfill)	310	LF	\$145.00	\$44,950.00	\$119.00	\$36,890.00	\$150.00	\$46,500.00	\$108.00	\$33,480.00	\$116.00	\$35,960.00	\$166.50	\$51,615.00	\$8,060.00	82.07%		
3C	8" PVC Sanitary Pipe (Class F Backfill)	495	LF	\$145.00	\$71,775.00	\$130.00	\$64,350.00	\$140.00	\$69,300.00	\$108.00	\$53,460.00	\$125.00	\$61,875.00	\$203.00	\$100,485.00	\$7,425.00	89.66%		
4	4" PVC Sanitary Pipe (Class A Backfill)	450	LF	\$84.50	\$38,025.00	\$68.00	\$30,600.00	\$60.00	\$27,000.00	\$90.00	\$40,500.00	\$55.00	\$24,750.00	\$57.00	\$25,650.00	\$7,425.00	80.47%		
5	Reconnect Existing Sewer Service	11	EA	\$2,500.00	\$27,500.00	\$1,350.00	\$14,850.00	\$2,700.00	\$29,700.00	\$3,000.00	\$33,000.00	\$954.00	\$10,494.00	\$1,625.00	\$17,875.00	\$12,650.00	54.00%		
6	Sanitary Sewer Manhole (4' Diameter)	5	EA	\$6,500.00	\$32,500.00	\$6,050.00	\$30,250.00	\$7,000.00	\$35,000.00	\$8,000.00	\$40,000.00	\$5,520.00	\$27,600.00	\$7,035.00	\$35,175.00	\$2,250.00	93.08%		
Roadway																			
7	3/4" (-) Crushed Rock Base	88	TON	\$35.00	\$3,080.00	\$50.00	\$4,400.00	\$85.00	\$7,480.00	\$45.00	\$3,960.00	\$35.00	\$3,080.00	\$34.00	\$2,992.00	\$1,320.00	142.86%		
8	1 -1/4" (-) Crushed Rock Base	118	TON	\$35.00	\$4,130.00	\$64.00	\$7,552.00	\$50.00	\$5,900.00	\$45.00	\$5,310.00	\$35.00	\$4,130.00	\$35.00	\$4,130.00	\$3,422.00	182.86%		
9	Hot Mix Asphalt Patching	104	TON	\$200.00	\$20,800.00	\$305.00	\$31,720.00	\$250.00	\$26,000.00	\$305.00	\$31,720.00	\$234.00	\$24,336.00	\$220.00	\$22,880.00	\$10,920.00	152.50%		
10	Subgrade Separation Geotextile	460	SY	\$3.50	\$1,610.00	\$3.00	\$1,380.00	\$4.00	\$1,840.00	\$5.00	\$2,300.00	\$3.00	\$1,380.00	\$4.00	\$1,840.00	\$230.00	85.71%		
11	Reclaimed Asphalt Installation	105	SY	\$7.00	\$735.00	\$17.00	\$1,785.00	\$50.00	\$5,250.00	\$35.00	\$3,675.00	\$6.50	\$682.50	\$88.00	\$9,240.00	\$1,050.00	242.86%		
Traffic																			
12	Traffic Control	1	LS	\$28,000.00	\$28,000.00	\$12,000.00	\$12,000.00	\$12,000.00	\$12,000.00	\$25,000.00	\$25,000.00	\$7,618.00	\$7,618.00	\$2,950.00	\$2,950.00	\$16,000.00	42.86%		
Other Items																			
13	Abandonment of Concrete Pipe	3	EA	\$750.00	\$2,250.00	\$630.00	\$1,890.00	\$2,500.00	\$7,500.00	\$1,200.00	\$3,600.00	\$821.00	\$2,463.00	\$1,195.00	\$3,585.00	\$360.00	84.00%		
14	Bypass Pumping	1	LS	\$28,000.00	\$28,000.00	\$8,800.00	\$8,800.00	\$15,000.00	\$15,000.00	\$15,000.00	\$15,000.00	\$8,938.00	\$8,938.00	\$77,195.00	\$77,195.00	\$19,200.00	31.43%		
15	Separation of Potable and Non-Potable Pipelines	6	EA	\$1,300.00	\$7,800.00	\$1,900.00	\$11,400.00	\$3,400.00	\$20,400.00	\$4,000.00	\$24,000.00	\$1,342.00	\$8,052.00	\$2,575.00	\$15,450.00	\$3,600.00	146.15%		
16A	Inlet Protection (Inlet Grate)	2	EA	\$300.00	\$600.00	\$60.00	\$120.00	\$200.00	\$400.00	\$400.00	\$800.00	\$346.00	\$692.00	\$610.00	\$1,220.00	\$480.00	20.00%		
16B	Inlet Protection (Straw Wattle)	150	LF	\$12.00	\$1,800.00	\$8.00	\$1,200.00	\$15.00	\$2,250.00	\$ 17.00	\$ 2,550.00	\$6.50	\$975.00	\$9.00	\$1,350.00	\$600.00	66.67%		
	Materials Testing	8	TEST	\$250.00	\$2,000.00		\$0.00		\$0.00		\$0.00		\$0.00		\$0.00	\$2,000.00	0.00%		
17	Force Account	1	LS	\$20,000.00	\$20,000.00	\$18,000.00	\$18,000.00	\$18,000.00	\$18,000.00	\$18,000.00	\$18,000.00	\$18,000.00	\$18,000.00	\$18,000.00	\$18,000.00	\$2,000.00	90.00%		
18	Contingency	1	LS	\$39,000.00	\$39,000.00		\$0.00		\$0.00		\$0.00		\$0.00		\$0.00	\$39,000.00	0.00%		
				TOTAL	\$452,405.00	TOTAL	\$352,426.00	TOTAL	\$425,407.00	TOTAL	\$439,747.00	TOTAL	\$381,891.50	TOTAL	\$461,990.00	\$99,979.00	77.90%		
										Contractor's Bid Total		\$442,747.00							

**CONSTRUCTION AGREEMENT
FOR LINCOLN SOUTH OF PUBLIC SEWER PROJECT
BETWEEN CITY OF MOSCOW, IDAHO
AND BIG SKY ID, CORP.**

THIS CONSTRUCTION AGREEMENT FOR LINCOLN SOUTH OF PUBLIC SEWER PROJECT BETWEEN CITY OF MOSCOW, IDAHO, AND BIG SKY ID, CORP. (hereinafter "Agreement"), dated this ____ day of _____, 2023, by and between City of Moscow, Idaho, a municipal corporation of the State of Idaho, 206 East Third Street, Moscow, Idaho, 83843 (hereinafter "CITY"), and Big Sky ID, Corp., 10063 N Navion Drive, Hayden, ID 83835 (hereinafter "CONTRACTOR"):

W I T N E S S E T H:

WHEREAS, pursuant to the invitation of CITY, extended through an "Invitation to Bid" see Attachment 'A', CONTRACTOR submitted a Bid Proposal containing an offer invited by said invitation; and

WHEREAS, CITY has determined that said offer was the lowest responsive Bid Proposal; and

WHEREAS, CITY has accepted CONTRACTOR's Bid Proposal;

NOW THEREFORE, the Parties to this Agreement, in consideration of the mutual covenants and stipulations set out, agree as follows:

**ARTICLE 1.
CONTRACT DOCUMENTS**

The Contract Documents which comprise the entire Agreement between CITY and CONTRACTOR concerning the work to be performed, are this Agreement, pages one (1) through seven (7), and the following:

1. Drawings, Specifications and Proposal, Attachment 'A' for: Lincoln South of Public Sewer Project, consisting of 130 pages;
2. Bid Proposal of CONTRACTOR, dated January 31st, 2023, see Attachment 'B', consisting of 9 pages;
3. Performance and Payment Bonds and Insurance Certificates;
4. Addenda, if applicable, Attachment 'C', consisting of 5 pages; and
5. Change Orders, which may be delivered or issued after the effective date of this Agreement.

There are no Contract Documents other than those listed in Article 1. This Agreement may only be amended by change order as provided in the General Conditions of Attachment 'A'.

ARTICLE 2. WORK

CONTRACTOR shall complete the entire work as specified, indicated and required under the Contract Documents, contained herein under Article 1. for CITY project (hereinafter "Project") titled:

"Lincoln South of Public Sewer Project"

ARTICLE 3. CONTRACT TIME/SUBSTANTIAL COMPLETION

The work to be performed pursuant to this Agreement shall start no earlier than April 1, 2023 and shall be substantially completed no later than August 25, 2023. The work shall be completed within Sixty (60) calendar days from the commencement of work, unless adjustment of the Agreement time is made in accordance with the provisions of the Contract Documents. CONTRACTOR shall begin work in conformance with the Contract Documents.

CONTRACTOR and CITY recognize that time is of the essence and that CITY will suffer financial loss if the Project is not completed within the time specified above, unless approved extensions thereof are permitted in accordance with Article 12 of the General Conditions. The Parties also recognize the delays, expense, and difficulties involved in proving, in a legal or arbitration proceeding, the actual loss suffered by CITY if the Project is not completed on time. Accordingly, instead of requiring any such proof, CITY and CONTRACTOR agree that as liquidated damages for delay (but not as a penalty), CONTRACTOR shall pay CITY One Half of One Percent (0.005%) of the Contract Sum for each day that expires after the time specified above for Substantial Completion until the Project is substantially complete. After Substantial Completion, if CONTRACTOR shall neglect, refuse, or fail to complete the remaining Project within the Time of Completion or by any proper extension thereof granted by CITY, CONTRACTOR shall pay CITY One Half of One Percent (0.005%) of the Contract Sum for each day that expires after the time specified above for completion, until the Project is completed and ready for final payment.

ARTICLE 4. CONTRACT SUM

CITY shall pay CONTRACTOR for completion of the Work in accordance with the Contract Documents in current funds in the amount of Three Hundred Fifty-Two Thousand Four Hundred Twenty-Six Dollars (\$352,426.00), as submitted by CONTRACTOR. In no event shall Contract amount exceed CONTRACTOR's bid amount of Three Hundred Fifty-Two Thousand Four Hundred Twenty-Six Dollars (\$352,426.00), unless otherwise authorized by CITY by written agreement. Said Contract Sum shall be paid in accordance with the Contract Documents.

ARTICLE 5. INDEPENDENT CONTRACTOR

The Parties warrant by their signatures that no employer-employee relationship is established between CONTRACTOR and CITY by the terms of this Agreement. It is understood by the Parties hereto that CONTRACTOR is an independent contractor and, as such, neither CONTRACTOR

nor CONTRACTOR's employees, agents, representatives or subcontractors, if any, are employees of CITY for purposes of tax, retirement system, or social security (FICA) withholding.

ARTICLE 6. SCOPE OF SERVICES

CONTRACTOR shall perform all work required by the Contract Documents. All work shall be completed in accordance with the specifications and plans established for this Project.

ARTICLE 7. HOLD HARMLESS/INDEMNIFICATION

In addition to other rights granted CITY by the Contract Documents, CONTRACTOR agrees to indemnify, defend, and hold harmless CITY, its officers, agents, employees, and engineers, from and against any and all losses, lawsuits, actions, claims, judgments for damages, or any injuries or damages received or sustained by any person, persons, or property, and losses, expenses, and other costs, including litigation costs and attorney's fees, arising out of, resulting from, or in connection with the acts and/or any performances, activities, errors or omissions by CONTRACTOR, CONTRACTOR's servants, agents, officers, employees, representatives, guests, business invitees or its subcontractors; or on account of or in consequence of any neglect in safeguarding the work; or through use of unacceptable materials in constructing the work; or because of any claims or amounts recovered from any infringements of patent, trademark or copyright; or from any claims or amounts arising out of or recovered under the Workmen's Compensation Act or any other law, ordinance, order, or decree.

ARTICLE 8. CONFLICT OF INTEREST

CONTRACTOR covenants that it presently has no interest and will not acquire any interest, direct or indirect, in the Project, which would conflict in any manner or degree with the performance of CONTRACTOR's services hereunder. CONTRACTOR further covenants that, in performing this Agreement, CONTRACTOR will employ no person who has any such interest. Should any conflict of interest arise during the performance of this Agreement, CONTRACTOR shall immediately disclose such conflict to the CITY.

ARTICLE 9. ENTIRE AGREEMENT, MODIFICATION AND ASSIGNABILITY

This Agreement and the exhibits hereto contain the entire Agreement between the Parties, and no statements, promises, or inducements made by either Party, or agents of either Party are valid or binding unless contained herein. This Agreement may not be enlarged, modified or altered except upon written agreement signed by the Parties hereto. CONTRACTOR may not subcontract or assign its rights (including the right to compensation) or duties arising hereunder, other than as provided within the Contract Documents, without the prior written consent and express authorization of CITY.

ARTICLE 10.
LICENSES AND ADHERENCE TO LAW REQUIRED

CONTRACTOR represents that it possesses the skill and experience necessary and all licenses required to perform the services under this Agreement. CONTRACTOR further agrees to comply with all applicable Federal, State and Local statutes and regulations in the performance of the services hereunder, and are hereby made a part of this Agreement and shall be adhered to at all times. Violation of any of these statutes or regulations by CONTRACTOR shall be deemed material and shall subject CONTRACTOR to termination of this Agreement for cause. No pleas of misunderstanding or ignorance on the part of CONTRACTOR will, in any way, serve to modify the provisions of this requirement. CONTRACTOR and its surety shall indemnify, defend and hold harmless CITY and its employees, agents, engineers and representatives against any claim or liability arising from or based on the violation of any such laws, codes, ordinances, or regulations, whether by CONTRACTOR, CONTRACTOR's employees, or its subcontractors.

Anti-Boycott Against Israel Act. CONTRACTOR certifies it is not currently engaged in, and will not for the duration of the Agreement engage in, a boycott of goods and services from Israel or territories under its control. Failure to comply with I.C. 67-2346 will result in this Agreement being void as against public policy.

ARTICLE 11.
EMPLOYMENT DISCRIMINATION

It is illegal under the U.S. Federal law to discriminate against an employee, either intentionally or through disparate impact, on account of race, color, gender, religion, sex (including pregnancy), national origin, physical or mental disability, age, marital or familial status, sexual orientation, and gender expression or identity. CONTRACTOR shall not discriminate against any employee or applicant for employment. CONTRACTOR's action under this Section shall include, but not be limited to, the following: employment, upgrading, demotion or transfer, recruitment or recruitment advertising, layoff or termination, rates of pay or other forms of compensation and selection for training, including apprenticeship. CONTRACTOR agrees to post in conspicuous places, available to employees and other applicants for employment, notices setting forth the provisions of this non-discrimination Section.

ARTICLE 12.
LEGAL FEES

In the event either Party incurs legal expenses to enforce the terms and conditions of this Agreement, the prevailing Party is entitled to recover reasonable attorney's fees and other costs and expenses, whether the same are incurred with or without a lawsuit.

ARTICLE 13.
JURISDICTION, VENUE AND NONWAIVER

It is agreed that this Agreement shall be construed under and governed by the laws of the State of Idaho. In the event of litigation concerning it, it is agreed that proper venue shall be the District Court of the Second Judicial District of the State of Idaho, in and for the County of Latah. Failure

of CITY to exercise any of the rights under this Agreement, or breach thereof, shall not be deemed to be a waiver of such right or a waiver of any subsequent breach.

ARTICLE 14. SPECIAL WARRANTY

CONTRACTOR warrants that nothing of monetary value has been given, promised or implied as remuneration or inducement to enter into this Agreement. CONTRACTOR declares that no improper personal, political or social activities have been used or attempted in an effort to influence the outcome of the competition, discussion, or negotiation leading to the award of this Agreement. Any such activity by CONTRACTOR shall make this Agreement null and void. CONTRACTOR further warrants that all materials and goods supplied under this Agreement shall be of good merchantable quality and that all services will be performed in a good workmanlike manner. CONTRACTOR acknowledges that it will be liable for any breach of this warranty.

ARTICLE 15. COMMUNICATIONS

Such communications as are required by this Agreement shall be satisfied by mailing or by personal delivery to the Parties at the following address:

CONTRACTOR:

Big Sky ID, Corp.
Jeremy Tripp
10063 N Navion Drive
Hayden, ID 83835

CITY:

City of Moscow
Engineering Division
206 East Third Street
P O Box 9203
Moscow, Idaho 83843

ARTICLE 16. NON-APPROPRIATIONS

This Agreement is contingent upon CITY receiving the necessary funding to cover the obligations of CITY. In the event that such funding is not received or appropriated, then, and in that event, CITY's obligations under this Agreement shall cease and each Party shall be released from further performance under this Agreement without any liability to the other Party, and CONTRACTOR shall be entitled to receive just and equitable compensation for any work satisfactorily completed hereunder.

ARTICLE 17. APPROVAL REQUIRED AND SEVERABILITY

This Agreement shall not become effective or binding until approved by CITY. If any part of this Agreement is held unenforceable, the remaining portions of the Agreement will, nevertheless, remain in full force and effect.

**ARTICLE 18.
EXECUTION**

IN WITNESS WHEREOF, said CONTRACTOR and CITY have caused this Agreement to be executed on the day and year first above written.

I Jeremy Tripp, certify under penalty of perjury pursuant to the law of the State of Idaho, that I am an authorized agent to bind Big Sky ID, Corp. to this Agreement.

CONTRACTOR:

Big Sky ID, Corp.

CITY:

City of Moscow, Idaho

By: Jeremy Tripp

Arthur D. Bettge, Mayor

ATTEST:

Laurie M. Hopkins, City Clerk

Approved as to Form:

Mia Bautista, City Attorney

ACKNOWLEDGMENT

STATE OF _____)
_____) ss.
COUNTY OF _____)

On this _____ day of _____, 2023, before me, a Notary Public in and for said State, appeared Jeremy Tripp, known to me to be the person named above and acknowledged that they executed the foregoing document as the duly authorized representative for Big Sky ID, Corp..

Notary Public for the State of _____
Residing at _____
My commission expires _____



COMMUNITY DEVELOPMENT ENGINEERING DIVISION

**DRAWINGS, SPECIFICATIONS AND
PROPOSAL FOR:**

**LINCOLN SOUTH OF PUBLIC SEWER PROJECT-
2023**

CITY OF MOSCOW PROJECT NO. 101-021

CITY OF MOSCOW, IDAHO

**Community Development
Engineering Division
Moscow, Idaho 83843
(208) 883-7034**

Plans, Specifications and Proposal

LINCOLN SOUTH OF PUBLIC SEWER PROJECT- 2023

CITY OF MOSCOW PROJECT NO. 101-021



**CITY ENGINEER:
SCOTT BONTRAGER, P.E.**

TABLE OF CONTENTS

INVITATION TO BID.....	1
CONSTRUCTION AGREEMENT.....	Error! Bookmark not defined.
INSTRUCTION TO BIDDERS.....	13
IB-1. INTENT OF PLANS AND SPECIFICATIONS	13
IB-2. PLANS, SPECIFICATIONS, AND ADDITIONAL INFORMATION	13
IB-3. EXAMINATION OF PLANS, SPECIFICATIONS, AND SITE	13
IB-4. PREPARATION AND DELIVERY OF PROPOSAL	13
IB-5. PROPOSAL GUARANTY	14
IB-6. RETURN OF PROPOSAL GUARANTY	14
IB-7. QUALIFICATIONS OF BIDDER.....	14
IB-8. AWARD OF CONTRACT	15
IB-9. FAILURE TO EXECUTE CONTRACT	15
IB-10. NONDISCRIMINATION IN EMPLOYMENT	15
IB-11. WAGE RATES.....	16
IB-12. CONTRACTOR FOR PUBLIC WORKS TO PAY OR SECURE TAXES AGREEMENT	16
IB-13. PERFORMANCE PERIOD	16
IB-14. CONSIDERATION OF MULTIPLE DIVISIONS OF WORK.....	16
IB-15. ALTERNATES.....	17
IB-16. SUBCONTRACTORS TO BE LISTED ON BID	17
GENERAL CONDITIONS.....	18
GC-1. COMPLIANCE	18
GC-2. DEFINITIONS	18
GC-3. PLANS AND SPECIFICATIONS AND ADDITIONAL DRAWINGS.....	19
GC-4. ALTERATION OR MODIFICATION OF CONTRACT DOCUMENTS.....	20
GC-5. INVESTIGATION BY BIDDERS	20
GC-6. NON-DISCRIMINATION	20
GC-7. INTERPRETATION OF THE SPECIFICATIONS.....	20
GC-8. CONTRACTS.....	20
GC-9. QUANTITIES FURNISHED BIDDERS.....	24
GC-10. MAJOR CHANGES	25
GC-11. EXTRA WORK.....	26
GC-12. MONTHLY PAYMENTS	26
GC-13. TIME OF COMPLETION/LIQUIDATED DAMAGES	27
GC-14. ABANDONMENT OF WORK	28
GC-15. AUTHORITY OF ENGINEER	29
GC-16. PERFORMANCE AND PAYMENT BONDS	30
GC-17. INSURANCE/CITY TO BE NAMED AS ADDITIONAL INSURED	30
GC-18. PATENT ROYALTIES AND PROCESS FEES	31
GC-19. CONTRACTOR RESPONSIBLE FOR WORK.....	31
GC-20. USE OF COMPLETED PORTION	32
GC-21. SIGNATURES.....	32
GC-22. ORDERS TO BEGIN WORK	33
GC-23. ORDER OF WORK.....	33
GC-24. EFFICIENCY OF OPERATION/LICENSING.....	33
GC-25. PROTECTION OF WORK AND PROPERTY	33
GC-26. RESPONSIBILITY FOR SAFETY	34
GC-27. GUARDS AND BARRICADES.....	34
GC-28. EXISTING TRAFFIC SIGNS AND FACILITIES	34
GC-29. MAINTAINING POSTAL SERVICE.....	35
GC-30. EMERGENCY WORK	35
GC-31. SUPERVISION OF WORK.....	35
GC-32. CORRECTION AND COMPLETION OF WORK.....	35
GC-33. SUBSTITUTES CLAUSE	36

GC-34.	DETAILED BREAKDOWN OF CONTRACT PRICE	37
GC-35.	CONTRACTOR'S RESPONSIBILITY FOR UTILITY PROPERTIES AND SERVICE	37
GC-36.	STREET CLEANUP DURING CONSTRUCTION	38
GC-37.	CLEANUP	38
GC-38.	PROOF OF TAX PAYMENT.....	38
GC-39.	HOLD HARMLESS REQUIREMENT	38
GC-40.	JURISDICTION AND DISPUTE RESOLUTION	39
GC-41.	PERMITS AND LICENSES	39
GC-42.	ENVIRONMENTAL MATTERS.....	40
GC-43.	NO THIRD PARTY BENEFICIARIES.....	40
GC-44.	COMPLIANCE WITH GRANT CONDITIONS.....	40
ENGINEERING SPECIFICATIONS.....		41
ES-1.	SCOPE OF WORK.....	41
ES-2.	TRAFFIC CONTROL/R.O.W. USE PERMITS	41
ES-3.	MATERIALS	43
ES-4.	REMOVALS AND DISPOSALS	43
ES-5.	EARTHWORK	44
ES-6.	SUBGRADE SEPARATION GEOTEXTILES.....	45
ES-7.	CRUSHED ROCK BASE.....	46
ES-8.	SOFT SPOT REPAIR.....	48
ES-9.	WATERING.....	49
ES-10.	WEIGHING.....	49
ES-11.	CONCRETE	50
ES-12.	CONCRETE CONSTRUCTION REQUIREMENTS	52
ES-13.	CONCRETE CURB.....	56
ES-14.	CONCRETE SIDEWALK	57
ES-15.	SUPERPAVE HOT MIX ASPHALT	60
ES-16.	CEMENT CONCRETE PAVEMENT.....	62
ES-17.	ADJUSTMENT OF GATE VALVE BOXES, MONUMENTS, CATCH BASINS, CATCH INLETS, AND MANHOLES	66
ES-18.	MANHOLES AND CATCH BASINS	67
ES-19.	TRENCH EXCAVATION AND BACKFILL	70
ES-20.	PIPE	77
ES-21.	GATE VALVES AND VALVE BOXES	85
ES-22.	FIRE HYDRANTS.....	86
ES-23.	STORM AND SANITARY CONNECTIONS	89
ES-24.	STREET / ALLEY CUT REPAIR.....	91
ES-25.	EROSION AND SEDIMENT CONTROL	91
ES-26.	STORMWATER RUNOFF CONTROL	91
ES-27.	IMPORTED TOPSOIL	91
ES-28.	SEEDING.....	91
ES-29.	TREE TRIMMING.....	92
ES-30.	INSPECTION	93
ES-31.	WORKMANSHIP AND CLEAN UP	93
ES-32.	MOBILIZATION.....	94
SPECIAL PROVISIONS		95
SCOPE		95
GENERAL.....		95
SP-1.	MOBILIZATION.....	96
SP-2.	REMOVALS AND DISPOSALS	97
SP-3.	8" PVC SANITARY PIPE.....	100
SP-4.	6" PVC SANITARY PIPE.....	Error! Bookmark not defined.
SP-5.	4" PVC SANITARY PIPE.....	101
SP-6.	RECONNECT EXISTING SEWER SERVICE.....	102
SP-7.	SANITARY SEWER MANHOLE (4' DIAMETER)	102
SP-8.	3/4" (-) CRUSHED ROCK BASE.....	102

SP-9.	1-1/4" (-) CRUSHED ROCK BASE	103
SP-10.	HOT MIX ASPHALT PATCHING	104
SP-11.	SUBGRADE SEPARATION GEOTEXTILE	104
SP-12.	ASPHALT TAILING INSTALLATION	106
SP-13.	TRAFFIC CONTROL	106
SP-14.	ABANDONMENT OF CONCRETE PIPE.....	107
SP-15.	BYPASS PUMPING	108
SP-16.	INLET PROTECTION.....	109
SP-17.	FORCE ACCOUNT.....	110
APPENDIX		113

INVITATION TO BID

The City of Moscow, Idaho is accepting sealed bids to be submitted to the Community Development Building (Engineering Division) at 504 South Washington Street, Moscow, Idaho 83843, and clearly marked “**Bid Enclosed –LINCOLN SOUTH OF PUBLIC SEWER PROJECT- 2023**” until **2:00 p.m.**, prevailing local time, **Tuesday, January 30, 2023**, for the following project:

LINCOLN SOUTH OF PUBLIC SEWER PROJECT- 2023

At **2:15 p.m. on the same day**, all proposals will be publicly opened and read aloud in the Community Development Building, Main Floor Conference Room, at 504 South Washington Street, Moscow, ID 83843.

This project consists of, but is not limited to, the removal and installation of sanitary manholes of varying depth, the abandonment of sanitary sewer main, the removal of sanitary sewer main, and the installation of 8, 6, and 4” PVC sanitary sewer main. The installation of new sanitary sewer main includes, but is not limited to, the reconnection of existing sanitary sewer services, the installation of sanitary sewer service pipe, the paving of all removed asphalt roadway, placement of asphalt tailings on similar roadway, and the operation of a temporary bypass pump to allow connection of the new sanitary system to the existing without disruption of sewer service. All work shall be completed as shown on the construction plans and as described in these specifications.

Complete digital Project Manual and Project Plans, may viewed and downloaded at questcdn.com **via the link** provided on The City of Moscow Website at: www.ci.moscow.id.us – click on “Business” / “Bid Opportunities” / “Lincoln Public Sewer”

Once on the Quest site, you may download the digital plan documents for a **non-refundable free of \$22.00**. The Quest project number is **8368789**. Please contact QuestCDN.com at 952-233-1632 or info@questcdn.com for assistance in free membership registration, downloading, and working with digital project information.

IMPORTANT – All communication about this project, including addenda **will only be issued via QuestCDN, and only to those firms listed on the Plan Holder’s List.**

The Contract Documents may also be examined at the City of Moscow Haddock Building (Engineering Division), 504 South Washington Street, Moscow, ID 83843.

Questions should be directed to Brittany Luft, City of Moscow Engineering Division, 504 South Washington Street, Moscow, ID, via Email only at: bluft@ci.moscow.id.us

Any objections to the contents or terms of the Specifications shall be raised three (3) days prior to bid opening or it shall be deemed to have been waived.

The City reserves the right to reject any and all Bid Proposals, to waive any formality in the Bidding Contract Documents and to make selection to the lowest responsive, responsible and qualified Bidder as it may best serve the interest of the Owner.

Brittany Luft, Deputy City Clerk

Publish Dates: January 14, 2023 & January 21, 2023

BID PROPOSAL

TO: Mayor and City Council
City of Moscow, Idaho

Date: _____

This proposal is submitted as an offer by the undersigned to enter into contract with the City of Moscow, Idaho as represented by the City Council, hereinafter referred to as the 'CITY' for LINCOLN SOUTH OF PUBLIC SEWER PROJECT- 2023, (hereinafter "Project"), specified herein and which construction documents are on file with the City Engineer, Haddock Building, Moscow, Idaho, and which are a condition hereof with the same force and effect as though they were attached hereto. The offer is conditioned on the following declarations as to the facts, intention and understanding of the undersigned and the agreement of the CITY to the terms and prices herein submitted.

1. All Project specifications and drawings examined by the undersigned and their terms and conditions are hereby agreed to.
2. The undersigned certifies that he/she has received or made himself/herself aware of any and all existing site conditions that may affect the proposed work.
3. It is understood that the contract drawings may be supplemented by additional drawings and specifications in explanation and elaboration of the contract drawings and it is agreed that such supplemental drawings, when not in conflict with those referred to in paragraph 1 above, will have the same force and effect as if attached hereto and that when received they will be considered a part of the contract.
4. The undersigned will furnish separate performance and payment bonds in the full amount of the contract price.
5. The cash, certified check, bid bond, or cashier's check accompanying this proposal shall be forfeited to the City of Moscow to the extent of 5% of the amount bid if the undersigned shall fail or refuse to execute the contract, furnish performance and payment bonds, and insurance certificate as required by the specifications within the time limit therein after notification that the said proposal is accepted, all in accordance with the provisions of this proposal and the specifications.
6. The undersigned further agrees that CITY shall have the right to accept or reject any bid which rejection or acceptance is deemed to be in the best interest of CITY.
7. The undersigned agrees to order all necessary equipment and materials within a period of three (3) days after Notice to Proceed has been issued by the Engineer.

8. The undersigned, as a bidder, acknowledges that Addenda Number _____ through _____ have been delivered to him/her and have been examined as part of the contract documents.
9. The undersigned agrees to complete all work embraced in the contract within the time limitations set forth in paragraph IB-13 of the Instruction to Bidders.
10. The undersigned holds Idaho Public Work's License Number _____.
11. The undersigned proposes to use the following sub-contractors in the performance of meeting the contract requirements. Information herein must comply with Idaho Code Section 67-2310 and IB-16:

<u>Subcontractors</u>	<u>Trade Specialty</u>	<u>Idaho Public Works License No.</u>	<u>\$ Amount</u>
a. _____			
b. _____			
c. _____			
d. _____			
e. _____			

12. The undersigned proposes to furnish labor, materials, equipment and services of all kinds required for LINCOLN SOUTH OF PUBLIC SEWER PROJECT- 2023 as described in the specifications, including all appurtenant work, all as required by the specifications and this proposal for the prices in accordance with the completed schedule contract prices as follows:

BID SCHEDULE

<u>No.</u>	<u>Item Description</u>	<u>Quantity & Unit</u>	<u>Unit Price</u>	<u>Total Price</u>
1.	Mobilization	1 LS	\$	\$
2A.	Remove / Dispose Bituminous Surface	450 SY	\$	\$
2B.	Remove / Dispose Sanitary Manhole	3 EA	\$	\$
2C.	Remove / Dispose 6" Concrete Sanitary Pipe	168 LF	\$	\$
2D.	Remove / Dispose 8" Concrete Sanitary Pipe	93 LF	\$	\$
3A.	8" PVC Sanitary Pipe (Class A Backfill)	152 LF	\$	\$
3B.	8" PVC Sanitary Pipe (Class D Backfill)	310 LF	\$	\$
3C.	8" PVC Sanitary Pipe (Class F Backfill)	495 LF	\$	\$
4.	4" PVC Sanitary Pipe (Class A Backfill)	450 LF	\$	\$
5.	Reconnect Existing Sewer Service	11 EA	\$	\$
6.	Sanitary Sewer Manhole (4' Diameter)	5 EA	\$	\$
7.	¾" (-) Crushed Rock Base	88 TON	\$	\$
8.	1 ¼" (-) Crushed Rock Base	118 TON	\$	\$
9.	Hot Mix Asphalt Patching	104 TON	\$	\$
10.	Subgrade Separation Geotextile	460 SY	\$	\$
11.	Asphalt Tailing Installation	105 SY	\$	\$
12.	Traffic Control	1 LS	\$	\$
13.	Abandonment of Concrete Pipe	3 EA	\$	\$
14.	Bypass Pumping	1 LS	\$	\$
15.	Separation of Potable and Non-potable Pipelines	6 EA	\$	\$
16A.	Inlet Protection (Inlet Grate)	2 EA	\$	\$
16B.	Inlet Protection (Straw Wattle)	150 LF	\$	\$

17.	Force Account	1 LS	\$ 18,000.00	\$ 18,000.00
-----	---------------	------	--------------	--------------

Bid Total	\$
------------------	----

Firm Name of Bidder

Signature of Bidder

Official Title

Bidders Mailing Address

Public Works License No.

State of Incorporation if Incorporated

SEAL (if incorporated)

Dated at _____

This ____ day of _____, 2023

**CONSTRUCTION AGREEMENT
FOR LINCOLN SOUTH OF PUBLIC SEWER PROJECT- 2023
BETWEEN CITY OF MOSCOW, IDAHO
AND COMPANY**

THIS CONSTRUCTION AGREEMENT FOR **LINCOLN SOUTH OF PUBLIC SEWER PROJECT- 2023** BETWEEN CITY OF MOSCOW, IDAHO, AND **COMPANY** (hereinafter "Agreement"), dated this ____ day of _____, 2023, by and between City of Moscow, Idaho, a municipal corporation of the State of Idaho, 206 East Third Street, Moscow, Idaho, 83843 (hereinafter "CITY"), and **Company Name and Address** (hereinafter "CONTRACTOR"):

W I T N E S S E T H:

WHEREAS, pursuant to the invitation of CITY, extended through an "Invitation to Bid" see Attachment 'A', CONTRACTOR submitted a Bid Proposal containing an offer invited by said invitation; and

WHEREAS, CITY has determined that said offer was the lowest responsive Bid Proposal; and

WHEREAS, CITY has accepted CONTRACTOR's Bid Proposal;

NOW THEREFORE, the Parties to this Agreement, in consideration of the mutual covenants and stipulations set out, agree as follows:

**ARTICLE 1.
CONTRACT DOCUMENTS**

The Contract Documents which comprise the entire Agreement between CITY and CONTRACTOR concerning the work to be performed, are this Agreement, pages one (1) through **six (6)**, and the following:

1. Drawings, Specifications and Proposal, Attachment 'A' for: **LINCOLN SOUTH OF PUBLIC SEWER PROJECT- 2023**, consisting of **number of pages**;
2. Bid Proposal of CONTRACTOR, dated **date**, 2023, see Attachment 'B', consisting of **number of pages**;
3. Performance and Payment Bonds and Insurance Certificates;
4. Addenda, if applicable, Attachment 'C', consisting of **number of pages**; and
5. Change Orders, which may be delivered or issued after the effective date of this Agreement.

There are no Contract Documents other than those listed in Article 1. This Agreement may only be amended by change order as provided in the General Conditions of Attachment 'A'.

**ARTICLE 2.
WORK**

CONTRACTOR shall complete the entire work as specified, indicated and required under the Contract Documents, contained herein under Article 1. for CITY project (hereinafter “Project”) titled:

“LINCOLN SOUTH OF PUBLIC SEWER PROJECT- 2023”

ARTICLE 3. CONTRACT TIME/SUBSTANTIAL COMPLETION

The work to be performed pursuant to this Agreement shall be substantially completed on or before Date, or other time considerations, unless adjustment of the Agreement time is made in accordance with the provisions of the Contract Documents. CONTRACTOR shall begin work in conformance with the Contract Documents.

CONTRACTOR and CITY recognize that time is of the essence and that CITY will suffer financial loss if the Project is not completed within the time specified above, unless approved extensions thereof are permitted in accordance with Article 12 of the General Conditions. The Parties also recognize the delays, expense, and difficulties involved in proving, in a legal or arbitration proceeding, the actual loss suffered by CITY if the Project is not completed on time. Accordingly, instead of requiring any such proof, CITY and CONTRACTOR agree that as liquidated damages for delay (but not as a penalty), CONTRACTOR shall pay CITY One Half of One Percent (0.5%) of the Contract Sum for each day that expires after the time specified above for Substantial Completion until the Project is substantially complete. After Substantial Completion, if CONTRACTOR shall neglect, refuse, or fail to complete the remaining Project within the Time of Completion or by any proper extension thereof granted by CITY, CONTRACTOR shall pay CITY One Half of One Percent (0.5%) of the Contract Sum for each day that expires after the time specified above for completion, until the Project is completed and ready for final payment.

ARTICLE 4. CONTRACT SUM

CITY shall pay CONTRACTOR for completion of the Work in accordance with the Contract Documents in current funds in the amount of Dollar Amount (\$000.00), as submitted by CONTRACTOR. In no event shall Contract amount exceed CONTRACTOR’s bid amount of Dollar Amount (\$000.00), unless otherwise authorized by CITY by written agreement. Said Contract Sum shall be paid in accordance with the Contract Documents.

ARTICLE 5. INDEPENDENT CONTRACTOR

The Parties warrant by their signatures that no employer-employee relationship is established between CONTRACTOR and CITY by the terms of this Agreement. It is understood by the Parties hereto that CONTRACTOR is an independent contractor and, as such, neither CONTRACTOR nor CONTRACTOR’s employees, agents, representatives or subcontractors, if any, are employees of CITY for purposes of tax, retirement system, or social security (FICA) withholding.

ARTICLE 6.

SCOPE OF SERVICES

CONTRACTOR shall perform all work required by the Contract Documents. All work shall be completed in accordance with the specifications and plans established for this Project.

ARTICLE 7. HOLD HARMLESS/INDEMNIFICATION

In addition to other rights granted CITY by the Contract Documents, CONTRACTOR agrees to indemnify, defend, and hold harmless CITY, its officers, agents, employees, and engineers, from and against any and all losses, lawsuits, actions, claims, judgments for damages, or any injuries or damages received or sustained by any person, persons, or property, and losses, expenses, and other costs, including litigation costs and attorney's fees, arising out of, resulting from, or in connection with the acts and/or any performances, activities, errors or omissions by CONTRACTOR, CONTRACTOR's servants, agents, officers, employees, representatives, guests, business invitees or its subcontractors; or on account of or in consequence of any neglect in safeguarding the work; or through use of unacceptable materials in constructing the work; or because of any claims or amounts recovered from any infringements of patent, trademark or copyright; or from any claims or amounts arising out of or recovered under the Workmen's Compensation Act or any other law, ordinance, order, or decree.

ARTICLE 8. CONFLICT OF INTEREST

CONTRACTOR covenants that it presently has no interest and will not acquire any interest, direct or indirect, in the Project, which would conflict in any manner or degree with the performance of CONTRACTOR's services hereunder. CONTRACTOR further covenants that, in performing this Agreement, CONTRACTOR will employ no person who has any such interest. Should any conflict of interest arise during the performance of this Agreement, CONTRACTOR shall immediately disclose such conflict to the CITY.

ARTICLE 9. ENTIRE AGREEMENT, MODIFICATION AND ASSIGNABILITY

This Agreement and the exhibits hereto contain the entire Agreement between the Parties, and no statements, promises, or inducements made by either Party, or agents of either Party are valid or binding unless contained herein. This Agreement may not be enlarged, modified or altered except upon written agreement signed by the Parties hereto. CONTRACTOR may not subcontract or assign its rights (including the right to compensation) or duties arising hereunder, other than as provided within the Contract Documents, without the prior written consent and express authorization of CITY.

ARTICLE 10. LICENSES AND ADHERENCE TO LAW REQUIRED

CONTRACTOR represents that he possesses the skill and experience necessary and all licenses required to perform the services under this Agreement. CONTRACTOR further agrees to comply with all applicable Federal, State and Local statutes and regulations in the performance of the services hereunder, and are hereby made a part of this Agreement and shall be adhered to at all times. Violation of any of these statutes or regulations by CONTRACTOR shall be deemed material and shall subject CONTRACTOR to termination of this Agreement for cause. No pleas of misunderstanding or ignorance on the part of CONTRACTOR will, in any way, serve to modify the provisions of this requirement. CONTRACTOR and its surety shall indemnify, defend and hold harmless CITY and its employees, agents, engineers and representatives against any claim or liability arising from or based on the violation of any such laws, codes, ordinances, or regulations, whether by CONTRACTOR, CONTRACTOR's employees, or its subcontractors.

Anti-Boycott Against Israel Act. CONTRACTOR certifies it is not currently engaged in, and will not for the duration of the Agreement engage in, a boycott of goods and services from Israel or territories under its control. Failure to comply with I.C. 67-2346 will result in this Agreement being void as against public policy.

ARTICLE 11. EMPLOYMENT DISCRIMINATION

It is illegal under the U.S. Federal law to discriminate against an employee, either intentionally or through disparate impact, on account of race, color, gender, religion, sex (including pregnancy), national origin, physical or mental disability, age, marital or familial status, sexual orientation, and gender expression or identity. CONTRACTOR shall not discriminate against any employee or applicant for employment. CONTRACTOR's action under this Section shall include, but not be limited to, the following: employment, upgrading, demotion or transfer, recruitment or recruitment advertising, layoff or termination, rates of pay or other forms of compensation and selection for training, including apprenticeship. CONTRACTOR agrees to post in conspicuous places, available to employees and other applicants for employment, notices setting forth the provisions of this non-discrimination Section.

ARTICLE 12. LEGAL FEES

In the event either Party incurs legal expenses to enforce the terms and conditions of this Agreement, the prevailing Party is entitled to recover attorney's fees and other costs and expenses, whether the same are incurred with or without a lawsuit.

ARTICLE 13. JURISDICTION, VENUE AND NONWAIVER

It is agreed that this Agreement shall be construed under and governed by the laws of the State of Idaho. In the event of litigation concerning it, it is agreed that proper venue shall be the District Court of the Second Judicial District of the State of Idaho, in and for the County of Latah. Failure of CITY to exercise any of the rights under this Agreement, or breach thereof, shall not be deemed to be a waiver of such right or a waiver of any subsequent breach.

**ARTICLE 14.
SPECIAL WARRANTY**

CONTRACTOR warrants that nothing of monetary value has been given, promised or implied as remuneration or inducement to enter into this Agreement. CONTRACTOR declares that no improper personal, political or social activities have been used or attempted in an effort to influence the outcome of the competition, discussion, or negotiation leading to the award of this Agreement. Any such activity by CONTRACTOR shall make this Agreement null and void. CONTRACTOR further warrants that all materials and goods supplied under this Agreement shall be of good merchantable quality and that all services will be performed in a good workmanlike manner. CONTRACTOR acknowledges that it will be liable for any breach of this warranty.

**ARTICLE 15.
COMMUNICATIONS**

Such communications as are required by this Agreement shall be satisfied by mailing or by personal delivery to the Parties at the following address:

CONTRACTOR:

Company Name
Authorized Agent
Street Address
City, State Zip

CITY:

City of Moscow
Division
206 East Third Street
P O Box 9203
Moscow, Idaho 83843

**ARTICLE 16.
NON-APPROPRIATIONS**

This Agreement is contingent upon CITY receiving the necessary funding to cover the obligations of CITY. In the event that such funding is not received or appropriated, then, and in that event, CITY's obligations under this Agreement shall cease and each Party shall be released from further performance under this Agreement without any liability to the other Party, and CONTRACTOR shall be entitled to receive just and equitable compensation for any work satisfactorily completed hereunder.

**ARTICLE 17.
APPROVAL REQUIRED AND SEVERABILITY**

This Agreement shall not become effective or binding until approved by CITY. If any part of this Agreement is held unenforceable, the remaining portions of the Agreement will, nevertheless, remain in full force and effect.

**ARTICLE 18.
EXECUTION**

IN WITNESS WHEREOF, said CONTRACTOR and CITY have caused this Agreement to be executed on the day and year first above written.

I **Name**, certify under penalty of perjury pursuant to the law of the State of Idaho, that I am an authorized agent to bind **Company** to this Agreement.

CONTRACTOR:

Company Name

CITY:

City of Moscow, Idaho

By: **Authorized Agent**

Arthur D. Bettge, Mayor

ATTEST:

Laurie M. Hopkins, City Clerk

Approved as to Form:

Mia Bautista, City Attorney

ACKNOWLEDGMENT

STATE OF _____)
) ss.
COUNTY OF _____)

On this _____ day of _____, 2023, before me, a Notary Public in and for said State, appeared **Authorized Agent**, known to me to be the person named above and acknowledged that they executed the foregoing document as the duly authorized representative for **Company Name**.

Notary Public for the State of _____
Residing at _____
My commission expires _____

INSTRUCTION TO BIDDERS

IB-1. INTENT OF PLANS AND SPECIFICATIONS

- A. It is the intention of these specifications to provide for careful, thorough and workmanlike construction procedure in the installation of material and equipment and in the manufacture or delivery of such materials and equipment. The bidder to whom the contract is awarded shall furnish all the material, equipment and labor necessary to complete said contract in accordance with all of its terms and conditions. All contracts shall be awarded subject to those instructions to bidders.
- B. The plans and specifications shall be considered and used together; anything appearing as a requirement of either shall be accepted as applicable to both even though not stated therein or shown. All specifications and notes appearing on the plans shall have the same force and effect as though they were repeated herein.

IB-2. PLANS, SPECIFICATIONS, AND ADDITIONAL INFORMATION

- A. Plans and Specifications are on file in the office of the City Engineer. Copies of same may be obtained electronically from www.questcdn.com for a non-refundable fee of \$22.00. Additional information relative to same may be obtained from the office of the City Engineer.

IB-3. EXAMINATION OF PLANS, SPECIFICATIONS, AND SITE

- A. Bidders shall satisfy themselves by personal examination of the plans, specifications, and site of the proposed improvement, and by any other examinations and investigation which they may desire to make, as to the accuracy of the estimate of quantities, the nature of the soil, conditions of the project site, and difficulties to be encountered.

IB-4. PREPARATION AND DELIVERY OF PROPOSAL

- A. Bids shall be prepared and submitted upon the "Proposal" form supplied by the Engineer. Each and every blank provided for in the "Proposal" shall be filled in with ink or typing. Proposals, which are incomplete or submitted on an unauthorized form, may be rejected as informal.
- B. After the date and hour set for the opening of the bids, no bidder may withdraw his/her proposal unless award of contract is delayed for a period exceeding the time limits described in IB-8, AWARD OF CONTRACT.
- C. If discrepancies exist between the Unit Prices and the Total Price or Bid Total amount, the CITY will use the Unit Prices and calculate a corrected Bid Total.
- D. The CITY reserves the right to reject any or all bids, any or all schedules or to accept the bid or schedule deemed to be in the best interest of the CITY.

IB-5. PROPOSAL GUARANTY

- A. Each proposal must be accompanied by cash, a certified check, bid bond, or cashier's check in an amount not less than five percent (5%) of the total amount bid. This guaranty or "Good faith token" will be held until the successful bidder has, within ten (10) days from the date of notification of award of contract, executed the contract and furnished approved separate performance and payment bonds, each in an amount equal to one hundred percent (100%) of the amount of the contract. There shall also be submitted with the surety bonds, evidence of public liability insurance coverage in amounts not less than those specified in the general specifications included herein.

IB-6. RETURN OF PROPOSAL GUARANTY

- A. Immediately after the bid prices have been compared, the Clerk will return the guaranties accompanying such proposals as in the CITY's judgment will not be considered in awarding the contract. All other proposal guaranties will be held until the contract and other legal requirements the successful bidder must execute, furnish and/or comply with, have been completed, after which they will be returned to the respective bidders whose proposals they accompany.

IB-7. QUALIFICATIONS OF BIDDER

- A. The CITY desires that this project shall be built by a contractor who is competent and adequately financed. The CITY may request the Bidder to submit a written statement to show experience in construction work of this character as an indication of qualification and business standing. If required, the Bidder may make his/her statement in such form as may seem appropriate; said statement shall be notarized.
- B. This public works project is not financed in whole or in part by federal-aid funds. Bid proposals will be accepted from those contractors only (prime contractors, subcontractors and/or specialty contractors) who, prior to the bid opening, hold current licenses as public works contractors in the State of Idaho.
- C. The prime contractor shall submit with his/her proposal a list of the subcontractors and their license numbers.
- D. The successful bidder, in addition to listing the names and addresses of subcontractors in his bid, shall, within seven (7) days after opening of the bids, notify the Engineer in writing of the names of all major equipment and material suppliers proposed for the principal parts of the work, and for such others as the Engineer may direct, and shall not employ any subcontractors, (or purchase any equipment), to which the Engineer or CITY may, within a reasonable time, object to as incompetent or undesirable.

IB-8. AWARD OF CONTRACT

- A. The contract will not be awarded until the CITY is satisfied the successful bidder is reasonably familiar with the class of work upon which he/she has submitted a proposal and has the necessary capital and tools to satisfactorily perform the same. The CITY may request and the bidder must provide the CITY with a current balance sheet and a list of tools owned by the bidder.
- B. Within thirty (30) days after the opening of the proposals the CITY will accept one of the proposals or reject all bids. The award will be made upon the basis of the proposal that, in the CITY's judgment, will serve the best interest of the CITY.
- C. The contract will not be awarded until the bidder has obtained an appropriate Idaho public works license from the Idaho Public Works Contractors State License Board. Subcontractors are also subject to this requirement.

IB-9. FAILURE TO EXECUTE CONTRACT

- A. In the event the successful bidder fails to furnish approved performance and payment bonds, execute the contract and comply with all other pertinent legal requirements within ten (10) days after notification by the Engineer of the award of contract, the certified check, bank draft, money order of bid bond will be forfeited to the CITY as liquidated damages. The amount of any such damages will be five percent (5%) only of the total bid submitted. Any excess amount that may have been included in the "good faith token" will be returned to the bidder. The next best proposal will then be considered the successful bid and, at the discretion of the City, be awarded the contract.

IB-10. NONDISCRIMINATION IN EMPLOYMENT

- A. The Contractor will not discriminate against any employee or applicant for employment because of race, color, religion, sex, national origin, age, or disability. The Contractor will take action, if necessary, to ensure that applicants are employed, and treated during such employment, without regard to their race, color, religion, sex, national origin, age, or disability. Such action shall include, but not be limited to, the following: employment, upgrading, demotion, or transfer; rates of pay or other forms of compensation; and selection for training, including apprenticeship.
- B. The Contractor shall comply with City Ordinance No. 2013-06 Gender Anti-Discrimination in Housing, Employment & Public Accommodations.
- C. In the event the successful bidder fails to furnish approved performance and payment bonds, execute the contract and comply with all other pertinent legal requirements within ten (10) days after notification by the Engineer of the award of contract, the certified check, bank draft, money order of bid bond will be forfeited to the CITY as liquidated damages. The amount of any such damages will be five percent (5%) only of the total bid submitted. Any excess amount that may have been included in the "good faith token" will be returned

to the bidder. The next best proposal will then be considered the successful bid and, at the discretion of the City, be awarded the contract.

IB-11. WAGE RATES

- A. Contractors are not required to pay prevailing wages on this Project. Prevailing wages no longer are required on Public Works projects in Idaho.

IB-12. CONTRACTOR FOR PUBLIC WORKS TO PAY OR SECURE TAXES AGREEMENT

- A. The contractors, in consideration of securing the business of erecting or construction public works in this State, recognizing that the business in which he/she is engaged is of a transitory character, and that in the pursuit thereof, his/her property used therein may be without the State when taxes, excises, or license fees to which he/she is liable become payable, agrees:
1. To pay promptly when due all taxes, (other than real property), excises and license fees due to the State, its subdivisions, and municipal quasi-municipal corporations therein, accrued or accruing during the term of this contract, whether or not the same shall be payable at the end of such term;
 2. That if the said taxes, excises, and license fees are not payable at the end of said term, but liability, for the payment thereof exists, even though the same constitute liens upon his/her property, to secure the same to the satisfaction of the respective officers charged with the collection thereof; and
 3. That, in the event of his/her default in the payment or securing of such taxes, excises, and license fees, to consent that the department, officer, board, or taxing unit entering into this contract may withhold from any payment due him/her hereunder the estimated amount of such accrued and accruing taxes, excises, and license fees for the benefit of all taxing units to which said contractor is liable.

IB-13. PERFORMANCE PERIOD

- A. This work shall start no earlier than April 1, 2023 and shall be substantially completed no later than August 25, 2023. The work shall be completed within Sixty (60) calendar days from the commencement of work, unless adjustment of the Agreement time is made in accordance with the provisions of the Contract Documents.

IB-14. CONSIDERATION OF MULTIPLE DIVISIONS OF WORK

- A. The bidder shall submit a proposal for all divisions, if applicable. Considerations of proposals for each division of work shall be made separately (i.e. one bidder may be awarded one division; another bidder may be awarded one of the other divisions).

IB-15. ALTERNATES

- A. If an alternative bid schedule is included, the bidder must submit a bid for each item in the alternate bid schedule. Low bid will be based upon the combined total price of the alternate(s) that the owner elects to use plus the base bid. If the owner elects to use an alternate(s), the amount of the contract will be the amount of the base bid modified in accordance with the amount of the alternate(s). An alternate may be additive to the scope of work described by the base bid items or may be substituted for the base bid item. Unit prices for alternate items will receive the same consideration for award as unit prices for base bid items.

IB-16. SUBCONTRACTORS TO BE LISTED ON BID

- A. All bidders shall comply with Idaho Code Section 67-2310. **Failure to comply with Idaho Code Section 67-2310 shall render such bid unresponsive and void.** Information provided pursuant to this section must be current and correct as of the date of the submission of the bid. Do not use the term "mechanical" when identifying any work to be performed on this project.
- B. The name, address, Idaho Public Works License Number and bid amount for each subcontractor to be utilized on the project must appear on the bid. Every subcontractor intending to perform plumbing work, and/or heating and air conditioning work, and/or electrical work must include its name, address, and Idaho Public Works License Number which allows it to perform such work, and bid amount for each of the following areas: plumbing work, heating and air conditioning work, electrical work. If a subcontractor intends to perform work in more than one of these specialties, such a subcontractor must list its name, address, Idaho Public Works License Number, and bid amount more than once (i.e., for each of the following subject areas: plumbing work, heating and air conditioning work, electrical work). It is helpful, but not mandatory, that each subcontractor includes its specialty construction category numbers, if any, with its submission of its Idaho Public Works License Number.
- C. Every contractor intending to perform its own plumbing work, and/or heating and air conditioning work, and/or electrical work, must include its name, address, and Idaho Public Works License Number which allow it to perform such work for each of the following areas: plumbing work, heating and air conditioning work, electrical work. A contractor does not need to list the amount of the bid for plumbing work, heating and air conditioning work, or electrical work which it intends to perform.
- D. Subcontractors, Equipment and Material: The successful bidder, in addition to listing the names and addresses of subcontractors in his/her bid, shall, within seven (7) days after opening of the bids, notify the Engineer in writing of the names of all major equipment and material suppliers proposed for the principal parts of the work, and for such others as the Engineer may direct, and shall not employ any subcontractors, (or purchase any equipment), to which the Engineer or CITY may within a reasonable time object to as incompetent or undesirable.

GENERAL CONDITIONS

GC-1. COMPLIANCE

- A. The Contractor shall observe and comply with all Federal, State, and Local laws, codes, ordinances, and regulations, including all licensing and permit requirements which, in any manner, apply to the work being performed under this contract. No pleas of misunderstanding or ignorance on the part of the Contractor will in any way serve to modify the provisions of this requirement. The Contractor and his/her surety shall indemnify and save harmless CITY and its employees, agents and representatives against any claim or liability arising from or based on the violation of any such laws, codes, ordinances, or regulations, whether by himself/herself, his/her employees, or his/her subcontractors.
- B. All work shall be completed in accordance with the specifications and plans established for this project.

GC-2. DEFINITIONS

Architect	The Project Architect, if such is designated by the Contract Documents.
Assistant Parks and Recreation Director	The City Parks & Facilities Manager of Moscow, Idaho, and/or engineers and inspectors acting under his/her orders; their authority being limited to the particular duties to which they are assigned
Attorney	The City Attorney of Moscow, Idaho.
City	The City of Moscow, Latah County, Idaho ("CITY"), a municipal corporation existing under and by virtue of the laws of the State of Idaho. Action herein designated as taken by the CITY is to be considered the acts of the Council acting through the Mayor and Clerk.
City Engineer	The City Engineer of Moscow, Idaho, resident engineers and inspectors acting under his/her orders; their authority being limited to the particular duties to which they are assigned.
Clerk	The duly appointed City Clerk of the City of Moscow, Idaho.
Contract Documents	These generally consist of the plans, specifications, agreement, performance bond, payment bond and proof of various types of insurance, including all modifications thereof incorporated in the documents before their execution. These are identified in the Contract.

Contractor	The person, persons, firm, partnership, corporation or other entity contracting to do the work under these specifications. The term also includes the Contractor's agents or employees.
Council	The duly elected Council of the City of Moscow, Idaho.
Engineer	The Project Engineer, if such is designated by the Contract Documents.
Subcontractor	The person, persons, firm, corporation or other entity performing work under contract with the "Contractor" but subject, in such performance, to all the requirements of the 'Contract Documents' insofar as they are pertinent.
Bid/Proposal	The written document which is required to be signed by the bidder and which contains the formal statement of price or prices to be paid by the City for the performance required.

GC-3. PLANS AND SPECIFICATIONS AND ADDITIONAL DRAWINGS

- A. The plans for this improvement and the specifications accompanying them shall be considered as a whole, and anything shown or called for in one (1) and omitted in the other is as binding as if called for or shown by both. Figure dimensions shall be in all cases used in preference to scale dimensions. The intention of the documents is to include all labor and materials, equipment and transportation necessary for the proper execution of the work. Materials or work described in words so applied having a well-known technical or trade meaning shall be held to refer to such recognized standards.
- B. The Engineer shall furnish to the Contractor the necessary plans and specifications required for the execution of the work at no additional cost. The Engineer shall furnish with reasonable promptness, additional instructions, by means of drawings or otherwise, necessary for the proper execution of the work.
- C. The Contractor shall submit with such promptness as to cause no delay in his/her own work or in that of any other Contractor, copies of all shop drawings and schedules required for the work of various trades as required by the Engineer, and the Engineer shall pass upon them with reasonable promptness, making desired corrections relating to effects on design. The Contractor shall make any corrections required by the Engineer, file with him/her such corrected copies as the Engineer shall direct, and furnish such other copies as may be needed. The Engineer's approval of such drawings or schedules shall not relieve the Contractor from responsibility for deviation from drawings or specifications, unless he/she has in writing called the Engineer's attention to such deviation at the time of submission, nor shall it relieve him/her from responsibility for errors of any sort in shop drawings or schedules.

- D. The Contractor shall keep one (1) copy of all drawings and specifications on the work, in good order, available to the Engineer, CITY, and its representatives.

GC-4. ALTERATION OR MODIFICATION OF CONTRACT DOCUMENTS

- A. No alteration or modification of the terms and conditions of the Contract Documents, except by written change order as provided herein, will be binding unless outlined in detail in a separate written addendum, and then only when properly signed and attested by the Contractor, CITY, and the Engineer.

GC-5. INVESTIGATION BY BIDDERS

- A. The instructions to bidders cover the general scope of this investigation under the article entitled "Examination of the Plans, Specifications and Site". Bidders are specifically instructed to faithfully examine and investigate the entire bid prices submitted on their proposals. No bidder may, without the consent of CITY, withdraw his/her proposal or claim damages or extra compensation by reason of any error or omission made by said bidder in preparing his/her proposal.

GC-6. NON-DISCRIMINATION

- A. The Contractor shall not discriminate against any employee or applicant for employment on the basis of race, color, religion, sex, national origin, age, or disability.
- B. The Contractor shall comply with City Ordinance No. 2013-06 Gender Anti-Discrimination in Housing, Employment & Public Accommodations.

GC-7. INTERPRETATION OF THE SPECIFICATIONS

- A. In the event the specifications and plans are deficient or not clearly expressed, the parties submitted proposals hereunder must apply to the Engineer for the required information or explanation before the bids are submitted.
- B. The request for such explanation or interpretation shall be made in writing and the person submitting the request will be responsible for its prompt delivery. Such interpretation or explanation will be given by the Engineer in writing and a copy will be filed in the office of the City Clerk. CITY will not be responsible for any other explanation or interpretation of the plans and specifications. After submission of bids, no bidder shall claim any misunderstanding in or to the nature of the amount of work to be performed or attempt to hold CITY or any person responsible for any error or omission that may have been made by the bidder.

GC-8. CONTRACTS

- A. Contract Form
1. A copy of the construction agreement form is included in these documents.
- B. Execution of Agreement

1. Within ten (10) days after receiving properly prepared Contract Documents from CITY, the successful bidder shall sign the Agreement. Work shall be started upon written notice to proceed from the Engineer.

C. Subcontracts

1. The Contractor agrees that he/she is as fully responsible to CITY for the acts and omissions of his/her subcontractors and of persons either directly or indirectly employed by them, as he/she is for the acts and omissions of persons directly employed by him/her, and that the Contractor shall hold CITY harmless for any activities of such subcontractors and shall indemnify and defend CITY from damages and claims of whatever nature relating or resulting to the activities of such subcontractors.
2. Relations of Contractor and Subcontractor: The Contractor agrees to bind every subcontractor to the terms of the construction contract, the information to bidders, the general conditions, the plans, and the specifications as far as applicable to his/her work, including the following provisions of this article. Nothing in this section shall create any obligation on the part of CITY to pay to or to see to the payment of any sums to any subcontractor.

a. The Contractor shall bind every subcontractor to the following:

- (1) To be bound to the Contractor by the terms of the Contract Documents, and to assume toward him/her all the obligations and responsibilities that he/she, by those documents, assumes toward the CITY. Nothing contained in the Contract Documents shall create any contractual relation between any subcontractor and CITY.
- (2) To submit to the Contractor applications for payment in such reasonable time as to enable the Contractor to apply for payment. The Engineer shall, on request, furnish to any subcontractor, wherever practical, evidence of the amounts certified on his/her account.
- (3) To make all claims for extras, for extension of time and for damages for delays or otherwise, to the Contractor in the manner provided in the general conditions for like claims by the Contractor upon the CITY, except that the time for making claims for extra cost is one (1) week from the date such claim arises.

b. The Contractor agrees:

- (1) To be bound to the subcontractor by all the obligations that CITY assumes to the Contractor under the Contract Documents.
- (2) To pay the subcontractor for conforming work, upon the payment of certificates, if issued under the terms of payments for the work, the

amount allowed to the Contractor on account of the subcontractor's work to the extent of the subcontractor's interest therein.

- (3) To pay the subcontractor for conforming work, upon the payment of certificates, if issued otherwise than as in (2) so that at all times his/her total payments shall be as large in proportion to the value of the work done by him/her as the total amount certified to the Contractor is to the value of the work done by him/her.
- (4) To pay the subcontractor for conforming work to such extent as may be provided by the Contract Documents or the subcontract if either of these provides for earlier or larger payments than the above.
- (5) To pay the subcontractor for conforming work on demand on his/her work or materials as far as executed and fixed in place, less retained percentage, at the time the certificate should be issued, even though the Engineer fails to issue it for any cause not the fault of the subcontractor.
- (6) To make no demands for liquidated damages or penalty for delay in any sum in excess of such amount as may be specifically named in the subcontract.
- (7) That no claim for services rendered or material furnished by the Contractor to the subcontractor shall be valid unless written notice thereof is given by the Contractor to the subcontractor during the first ten (10) days of the calendar month following that in which the claim originated.
- (8) To give the subcontractor an opportunity to be present and to submit evidence in any hearing involving his/her rights.
- (9) To pay each subcontractor for satisfactory performance of its contract no later than twenty (20) calendar days from receipt of each payment the Contractor receives from CITY. The Contractor shall return retainage to each Subcontractor within twenty (20) calendar days after the Subcontractor's work is satisfactorily completed.
- (10) To certify with each estimate payment to subcontractors has been made within the prescribed time frames. The certification will be made on forms provided by CITY, and returned within twenty (20) calendar days of receiving the estimate payment.

D. CITY's Right to Terminate Agreement - If the Contractor:

1. Fails to begin work within a reasonable time after the effective date of "Notice to Proceed," or

2. Fails to supply sufficient skilled workmen or suitable materials or equipment to complete the work within the time limits specified; or
3. Performs the work unsuitably or neglects or refuses to remove materials or to re-perform such work which is not in accordance with the plans and specifications; or
4. Discontinues the prosecution of the work for more than ten (10) days; or
5. Fails to resume work which has been discontinued within a reasonable time after notice to do so; or
6. Fails to make prompt payments to subcontractors or for labor, materials, or equipment; or
7. Disregards laws, ordinances, or the instruction of the Engineer; or
8. Becomes insolvent or is declared bankrupt, or commits any act of bankruptcy or insolvency; or
9. Makes an assignment for the benefit of creditors; or
10. Is guilty of a substantial violation of any provisions of the Agreement; in any such event(s), CITY, upon recommendation of the Engineer that sufficient cause exists to justify such action may, without prejudice to any other right or remedy, give notice to the Contractor and his/her surety of such delay, neglect, or default. If the Contractor or his/her surety, within a period of ten (10) days after such notice, does not proceed in accordance therewith, then CITY shall have full power and authority, without violating the Agreement, to take the prosecution of the work from the Contractor. CITY may appropriate or use any or all materials and equipment on the grounds as may be suitable and acceptable and may enter into an Agreement for the completion of said contract according to the terms and provisions thereof, or use such other methods as may be required for the completion of the contract in an acceptable manner.
11. Costs and charges incurred by CITY, together with the cost of completing the work under the Agreement, will be deducted from any moneys due or which may become due the Contractor. If such expense exceeds the sum which would have been payable under the Agreement, then the Contractor and its surety shall be liable and shall pay to CITY the amount of such excess.

E. Contractor's Right to Stop Work or Terminate Agreement:

1. If the work should be stopped pursuant to lawful order of a court of competent jurisdiction, or pursuant to lawful order of other public authority having jurisdiction, for a period of three (3) months, through no act or fault of the Contractor or of anyone employed by him/her, or if the Engineer should fail to issue any certificate for payment within twenty-two (22) days after it is due, or if CITY should fail to pay to the Contractor within twenty-two (22) days of its maturity and

presentation, any sum certified by the Engineer or awarded by the court, then the Contractor may, upon twenty-two (22) days' notice to CITY and Engineer, stop work or terminate this Agreement or recover from CITY payment for all work executed and any loss sustained upon any plant or materials and reasonable profit and damages.

F. Assignment:

1. The Contractor shall not assign this contract or sublet or subcontract any portion of it without the prior written consent of CITY nor shall the Contractor assign any moneys due or to become due to him/her hereunder, without the prior written consent of CITY. Any such assignment or sublet without such prior written consent shall be null and void and shall be a ground for termination for cause of this contract by CITY.

GC-9. QUANTITIES FURNISHED BIDDERS

A. Unit Price Contract. The estimates of quantities are only approximate and are for the purpose of comparing bids. CITY reserves the right to increase or decrease individual items in such amount as may be in CITY'S sole judgment, to CITY'S best interests depending upon conditions encountered or observed during the Project. It shall be CONTRACTOR'S responsibility to satisfy itself as to the accuracy of the estimates. The Contractor will be paid for the actual quantities of work finally installed or performed at the applicable unit prices stated in his/her proposal.

1. The unit price of an item of Unit Price Contract shall be subject to reevaluation and adjustment under the following conditions:
 - i. If the total cost of a particular item of Unit Price Contract amounts to fifteen percent (15%) or more of the total Contract Price at the time of award and the variation in the quantity of that particular item of Unit Price Contract performed by CONTRACTOR differs by more than twenty-five percent (25%) from the estimated quantity of such item indicated in the Bid Form; and
 - ii. If there is no corresponding adjustment with respect to any other item of Work; and
 - iii. If CONTRACTOR thinks that CONTRACTOR has incurred additional expense as a result thereof; or if the CITY thinks that the quantity variation entitles the CITY to an adjustment in the unit price, either the CITY or CONTRACTOR may demand a Change in Contract Price. Such Change in Contract Price shall be based upon any increase or decrease in costs due solely to the variation above one hundred twenty-five percent (125%) or below seventy-five percent (75%) of the estimated quantity. If the quantity variation is such as to cause an

increase in Contract Time necessary for completion, CONTRACTOR may request an extension of Contract Time for the Delay in completion resulting from performing the quantity in excess of one hundred twenty-five percent (125%) of the estimated quantity. If the parties are unable to agree on the effect of any such variation in the quantity of unit price work, either the CITY or CONTRACTOR may make a claim for an adjustment in the Contract Price and/or Contract Time in accordance with the General Conditions.

Items identified as contingency items will be paid at the unit price regardless of variation in quantity of that particular item of Unit Price Work performed by CONTRACTOR.

- B. Lump Sum Contract. The Contractor shall include in the contract sum all allowances named in the Contract Documents and shall cause the work so covered to be performed for such sums as the Engineer may direct, the contract sum being adjusted in conformity therewith. The Contractor declares that the contract sum includes such sums for expenses and profit on account of cash allowances as he/she deems proper. No demand for expenses or profit other than those included in the contract sum shall be allowed. The Contractor shall not be required to employ for any such work persons whom he/she has reasonable objection.

GC-10. MAJOR CHANGES

- A. If unforeseen conditions require a substantial change in the dimensions of a structure, location of underground utilities, or major variation of a similar nature from the original plans, such change shall be covered by a change order. The change order is to set forth in complete detail the nature of the change and reasons therefore, including compensation to be paid and time allotted the Contractor. The change order shall also detail whether the change constitutes an addition or reduction with respect to the original contract costs. Should additional or supplemental drawings be required, they will be furnished by the Engineer providing the Engineer determines the change is warranted.
- B. During the progress of the work, if subsurface or latent physical conditions are encountered at the site differing materially from those indicated in the contract or if unknown physical conditions of an unusual nature, differing materially from those ordinarily encountered and generally recognized as inherent in the work provided for in the contract, are encountered at the site, the party discovering such conditions shall promptly notify the other party in writing of the specific differing conditions before they are disturbed and before the affected work is performed.
- C. Upon written notification, the Engineer will investigate the conditions, and if it is determined that the conditions differing materially and cause an increase or decrease in the cost or time required for the performance of any work under the contract, and adjustment, excluding loss of anticipated profits, will be made and the contract modified in writing accordingly. The Engineer will notify the Contractor of the determination whether or not an adjustment of the contract is warranted.

- D. No contract adjustment which results in a benefit to the Contractor will be allowed unless the Contractor has provided the required written notice.

GC-11. EXTRA WORK

- A. CITY shall have the right to issue written change orders to Contractor within the general scope of the work without the consent of the Contractor and without notice to any surety of the Contractor. If for any reason extra work is ordered by CITY and the compensation for such extra work cannot be agreed upon in advance, such work will be paid for at the actual cost of the labor, materials, and field supervision required, with the addition of not to exceed a total of fifteen percent (15%) to cover general overhead and profit (including subcontractor's general overhead and profit), use of small tools, payment of insurance and medical aid, taxes, and all other costs in connection therewith. If a fixed sum or unit prices can be agreed upon for any extra work that may be ordered, such sum and prices, together with a description of the work, shall be made a part of the written order. Such orders will be prepared by the Engineer in triplicate, with one (1) copy to CITY, one (1) to the Contractor and one (1) retained by the Engineer.
- B. If during the progress of the work, the Contractor believes he/she is entitled to extra compensation for performing certain phases or items, any and all such claims must be promptly presented to CITY and the Engineer. Unless such claim is presented in writing within fifteen (15) days after it occurs, CITY may, at its discretion, reject the claim. CITY shall specifically reject claims of this nature that have been withheld by the Contractor for more than thirty (30) days.

GC-12. MONTHLY PAYMENTS

- A. The Contractor shall file a monthly request for payment with the Engineer on the 20th day of each month for all work completed to the 20th day of the month. If monthly requests for payment are not received as stated, the CITY shall have the right to withhold payment for that month. The Engineer shall review Contractor's monthly requests for payment on the first day of the month for all work completed to the 20th day of the preceding month, and shall certify such requests for payment. Progress payments will be made by the CITY for all work completed to the 20th day of the preceding month and duly certified by the Engineer, on or before the 10th day of each month in cash or interim warrants. These payments will be equal to ninety-five percent (95%) of the total amounts of the certified requests for payment. The CITY shall retain five (5) percent of the total amount owing the Contractor after the contract has been completed and accepted by the CITY for a minimum period of thirty (30) days. Should any liens or claims be filed during the retention period, the retained percentage will be held until a satisfactory agreement is reached between the CITY, the Contractor, and the Contractor's surety. Before final payment will be made by the CITY, Contractor agrees that it shall furnish the CITY with satisfactory evidence that all persons, including subcontractors, that have performed work or furnished materials pursuant to this Agreement and are entitled to a lien for their work or materials under the laws of the State of Idaho have been fully paid or are no longer entitled to such lien, and the Contractor shall file with the Clerk a notarized affidavit to that effect. Final payment will not be made until CITY has received a tax release from the Idaho State Tax Commission per GC-38.
- B. Progress payments for materials shall be considered eligible only if the materials are jobsite, and accurate, clearly detailed invoices from the material supplier are furnished. The ownership of these materials shall, upon payment from CITY to the Contractor, be vested

in the City, and such materials may not be removed from the jobsite without written authorization of the Engineer.

- C. CITY may, but is not obligated to, withhold any payments to the Contractor, in addition to retained percentage, in such an amount or amounts as may be necessary to cover:
1. Payments that may be earned or due for just claims or labor or materials furnished in and about the work;
 2. Defective and/or condemned and/or non-conforming work or materials not remedied;
 3. Failure of the Contractor to make proper payments to a subcontractor;
 4. Reasonable doubt that this contract can be completed for the balance then unpaid;
 5. Damages to another Contractor where there is evidence thereof;
 6. Payments that cover all taxes, excises and license fees due the State and its taxing entities whether or not these moneys are yet due and payable.
- D. CITY shall have the right, but not the obligation, to disperse and shall have the right to act as agent for the Contractor for the limited purpose of dispersing such funds as have been withheld pursuant to this paragraph to the party or parties who are entitled to payment there from. In the event CITY elects to disperse such funds, CITY shall render to the Contractor a proper accounting of all such funds dispersed on behalf of the Contractor. Nothing herein shall create in such party or parties entitled to payment a cause of action against CITY for failure to exercise its rights pursuant to this section. Contractor further agrees that no cause of action shall accrue on behalf of the Contractor as a result of CITY's exercise of such right to disperse.

GC-13. TIME OF COMPLETION/LIQUIDATED DAMAGES

- A. The date of completion for this Agreement shall be defined by the Instruction to Bidders included in the Contract Documents. Contractor agrees that time is of the essence in the performance of this Agreement, and that failure to complete this Agreement by such date will result in financial injury to CITY. Contractor further agrees that failure to complete this Agreement by such date shall subject Contractor to payment of liquidated damages to CITY. The Contractor also recognizes the delays, expense and difficulties involved in proving in a legal proceeding of the actual loss suffered by CITY occasioned by failure to complete the work on time. Accordingly, instead of requiring such proof, CITY and the Contractor agree that as liquidated damages for delay (but not as a penalty) the Contractor shall pay to CITY the sum of one-half of one percent (0.005) of the Agreement amount, including change orders, will be deducted by CITY for each and every calendar day that the date of final completion is delayed. Should such deductions exceed the outstanding amount of the Agreement, the Contractor and its surety shall be liable for the excess.
- B. The Contractor herewith specifically waives claims for damages for any hindrance or delay. Contractor shall be granted extensions of time for which liquidated damages will not be claimed by CITY for the following reasons:

1. A delay caused the Contractor by any suit or other legal action against CITY (except a legal action instituted by the Contractor) regarding this Project shall entitle the Contractor to an equivalent extension of time unless the period of such delay exceeds ninety (90) days. When such period is exceeded, CITY will, upon request by the Contractor in writing, either negotiate a termination of the Agreement or grant a further extension of time, whichever shall be agreed.
 2. Time lost by inclement weather, causing suspension of work, will entitle the Contractor to an extension equivalent to the total time so lost, whether it be a single continuous period or the accumulated total of several periods. Inclement weather is defined as that which, in the opinion of the Engineer, would seriously affect the progress of the work or the quality of the work.
 3. Should unforeseen conditions require the performance under a change order, or work more complex or difficult than that originally specified and shown on the plans, and such work, in the Contractor's opinion, requires more time to execute than the proportional increase in dollar value, the Contractor shall state to CITY and Engineer, in writing prior to the performance of such work, his/her estimate of the added time required for such work. CITY may, if such estimate be reasonable, allow an added extension proportionate to the increase in the dollar value of the work.
- C. If the performance of all or any portion of the work is suspended or delayed by the Engineer for an unreasonable period of time (not originally anticipated, customary, or inherent to the construction industry) and the Contractor believes that additional compensation and/or contract time is due as a result of such suspension or delay, the Contractor shall submit to the Engineer in writing a request for adjustment within seven (7) calendar days of receipt of the notice to resume work. The request shall set forth the reasons and support for such adjustment.
- D. Upon receipt, the Engineer will evaluate the Contractor's request. If the Engineer agrees that the cost and/or time required for the performance of the Agreement has increased as a result of such suspension and the suspension was caused by condition beyond the control of and not the fault of the Contractor, its suppliers, or subcontractors at any approved tier, and not caused by weather, the Engineer will make adjustment as provided (excluding profit) and modify the Agreement in writing accordingly. The Engineer will notify the Contractor of the determination whether or not an adjustment of the Agreement is warranted.
- E. No Agreement adjustment will be allowed unless the Contractor has submitted the request for adjustment within the time prescribed.
- F. No Agreement adjustment will be allowed under this clause to the extent that performance would have been suspended or delayed by any other cause, or for which an adjustment is provided for or excluded under any other term of condition of this Agreement.

GC-14. ABANDONMENT OF WORK

- A. If the Contractor abandons the work for a period of twenty (21) days for any cause other than failure of CITY to make monthly payments, or refuses to comply with the provisions of the plans and specifications, CITY shall have the right to notify the Contractor's surety

and require said surety to complete the work in accordance with the aforesaid plans and specifications. In the event no liens or claims have been filed and CITY fails to make progress payments, the Contractor may then, at his/her option, cease operations until payments are resumed by notifying CITY of his/her intention to cease operations for this cause. Should the Contractor abandon the work, fail or refuse to complete the work embraced in this contract, or fail to pay just claims for labor and materials, CITY reserves the right to charge against the Contractor, and Contractor agrees to pay, all legal, engineering, or other costs caused by such abandonment, failure or refusal. The Contractor agrees that such legal costs shall also include CITY's costs of defending any suits in connection with such abandonment, failure or refusal and nonpayment of claims wherein CITY is made a co-defendant.

GC-15. AUTHORITY OF ENGINEER

- A. The Engineer shall decide questions which may arise as to the quality and acceptability of materials furnished and work performed, and as to the manner of performance and rate of progress of the work; questions which may arise as to the interpretation of the plans and specifications; and questions as to the satisfactory and acceptable fulfillment of the terms of the Agreement.
- B. The Engineer, including his/her employees and agents, shall at all times have access to the work wherever it is in preparation or progress and the Contractor shall provide proper facilities for such access and for inspection. Inspections by the Engineer shall be promptly made. If any work should be covered up without approval or consent of the Engineer, it shall be uncovered, if required by the Engineer, for examination. The costs associated with the uncovering of such non-approved work shall be the responsibility of Contractor and shall not be charged to CITY.
- C. Reexamination of questioned work may be ordered by the Engineer and if so ordered the work must be uncovered by the Contractor. If such work be found in accordance with the plans and specifications, CITY shall pay the cost of the reexamination and replacement. If such work is found not in accordance with the plans and specifications, the Contractor shall pay such costs.
- D. If the performance of all or any portion of the work is suspended or delayed by the Engineer for an unreasonable period of time (not originally anticipated, customary, or inherent to the construction industry) and the contractor believes that additional compensation and/or Agreement time is due as a result of such suspension or delay, the Contractor shall submit to the Engineer in writing a request for adjustment within seven (7) calendar days of receipt of the notice to resume work. The request shall set forth the reasons and support for such adjustment.
- E. Upon receipt, the Engineer will evaluate the Contractor's request. If the Engineer agrees that the cost and/or time required for the performance of the Agreement has increased as a result of such suspension and the suspension was caused by conditions beyond the control of and not the fault of the Contractor, its suppliers, or sub-contractors at any approved tier, and not caused by weather, the Engineer will make an adjustment and modify the Agreement in writing accordingly. The Engineer will notify the Contractor of the determination whether or not an adjustment of the Agreement is warranted.
- F. In making the Agreement adjustment a markup for profit will only be allowed on changed or extra work caused by the delay or suspension. No profit will be allowed on any other delay or suspension costs including, but not limited to, standby costs or extended indirect

costs. Payment for changed and extra work will be made in accordance with section GC-11.

- G. No contract adjustment will be allowed unless the Contractor has submitted the request for adjustment within the prescribed time.

GC-16. PERFORMANCE AND PAYMENT BONDS

- A. The Contractor shall execute a separate performance bond and payment bond, each in penal amounts at least equal to one hundred percent (100%) of the of the full Agreement price, such bonds to be executed by a corporate bonding company (surety) licensed to do business in the State of Idaho and which is acceptable to CITY. Such corporate bonding company (surety) shall be required to be named on the current list of "Surety Companies Acceptable on Federal Bonds" as published in the Treasury Department Circular Number 570. The premiums of such bonds shall be paid by Contractor. The performance bond shall be conditioned upon the Contractor's faithful performance of all the covenants and Agreements on the part of the Contractor to be kept and performed at the times and in the manner set forth in the Agreement, including the repair or replacement where required, or the cost of repair or replacement, of all work performed under the terms of this Agreement. The payment bond shall be conditioned upon the payment to all persons, including subcontractors, who have, and fulfill, contracts for performing labor and furnishing materials in the prosecution of the work provided for in such Agreement, provided that every such payment bond shall be construed, regardless of its language, as incorporating within its provisions the obligation to pay those persons who furnish labor or materials as stated in the Contract Documents.
- B. Such bonds shall remain in full force and effect during the term of this Agreement and during the terms of any warranty required by the specifications and shall be held in the custody of CITY. The current power of attorney for the persons who sign for the surety company shall be attached to the bond. The power of attorney shall be sealed and certified with a "first hand signature" by an officer of the surety. A facsimile signature shall not be acceptable to CITY.
- C. If, at any time, a surety on any such bond is declared as bankrupt or loses its right to do business in the State of Idaho or is removed from the list of surety companies accepted on Federal bonds, the Contractor shall, within ten (10) days after notice from CITY to do so, substitute an acceptable bond (or bonds) in such form and sum signed by such other surety or sureties as may be satisfactory to CITY. The expense of such replacement bonds shall be borne by the Contractor. No further payments by CITY pursuant to this Agreement shall be deemed due nor shall be made until the new surety or sureties shall have furnished an acceptable bond to CITY.

GC-17. INSURANCE/CITY TO BE NAMED AS ADDITIONAL INSURED

- A. The Contractor shall not commence work until he/she has obtained all insurance required under this section or until he/she has satisfied CITY in this respect; nor shall he/she allow any subcontractor to commence work until such subcontractor has also obtained such required insurance applicable to such subcontractor's work. The Contractor shall maintain such required insurance coverage throughout the term of this Agreement as will hold CITY harmless and shall indemnify CITY for any losses arising out of the Contractor's operations, including any contingent liability arising there from. The cost of such insurance shall be borne by the Contractor. The Contractor shall furnish copies of all insurance

policies and/or certificates of insurance to CITY at the time of execution of this Agreement. Each policy shall include a provision to the effect that it shall not be subject to cancellation, or reduction in the amounts of its liabilities, or any other material change, until notice has been given in writing to CITY and the Engineer not less than fifteen (15) days prior to such action. Contractor shall further cause CITY to be named as an additional insured on all applicable insurance policies.

- B. The Contractor shall take out and maintain during the term of this Agreement, statutory worker's compensation insurance for all employees who will work on this Project, and if any work is subcontracted, the Contractor shall require the subcontractor similarly to provide such insurance for all of the latter's employees unless they are included under the protection afforded by the Contractor.
- C. The Contractor shall take out and maintain during the term of this Agreement comprehensive public and general liability insurance. The comprehensive public and general liability insurance shall have, at a minimum, a coverage limit of at least FIVE HUNDRED THOUSAND DOLLARS (\$500,000.00) per occurrence, and ONE MILLION DOLLARS (\$1,000,000.00) aggregate. Policies containing deductible clauses will not be acceptable.
- D. The Contractor shall take out and maintain, during the term of this Agreement, builders' risk insurance which shall be written in completed value form, shall protect the Contractor and CITY against 'all-risks' of direct physical loss to buildings, structures, equipment and materials to be used in providing, performing or completing the project. This insurance shall be written with limits not less than the insurable value of the project at completion. This insurance shall include coverage while equipment or materials are in warehouses, during installation, during testing, and after the project is completed, but prior to final payment.
- E. Contractor's Responsibility for Materials. The Contractor shall be responsible for all materials and work performed until final acceptance by CITY.
- F. Contractor shall require all subcontractors to maintain the above referenced insurance requirements and shall verify that such requirements have been met by requiring all subcontractors to provide certification therefore.

GC-18. PATENT ROYALTIES AND PROCESS FEES

- A. The Contractor shall furnish CITY a license or licenses for the use of any process or processes in connection with this Project. The Contractor shall include in the unit price bid any patent royalties or license fees for equipment installed or construction methods used.

GC-19. CONTRACTOR RESPONSIBLE FOR WORK

- A. The Contractor shall be responsible for all work until its acceptance by CITY.

- B. The Contractor shall be responsible for all quality control including but not limited to tests and inspections; correction, removal of defective work.

1. Tests and Inspections

- a. Contractor shall give Engineer timely notice of readiness of the Work for all required inspections, tests, or approvals and shall cooperate with inspection and testing personnel to facilitate required inspections or tests.
- b. Contractor shall employ an independent testing laboratory or testing agency and shall be responsible for arranging and shall pay for all specified tests, inspections, and approvals (including tests, inspections, and approvals to be paid for on a cash allowance basis) required for CITY's and Engineer's acceptance of the Work at the site except: costs incurred in connection with tests or inspections as otherwise specifically provided in the Contract Documents.
- c. If Laws or Regulations of any public body having jurisdiction require any Work (or part thereof) specifically to be inspected, tested, or approved by an employee or other representative of such public body, Contractor shall assume full responsibility for arranging and obtaining such inspections, tests, or approvals, pay all costs in connection therewith, and furnish Engineer the required certificates of inspection or approval.
- d. Contractor shall be responsible for arranging and obtaining and shall pay all costs in connection with any inspections, tests, or approvals required for Owner's and Engineer's acceptance of materials or equipment to be incorporated in the Work; or acceptance of materials, mix designs, or equipment submitted for approval prior to Contractor's purchase thereof for incorporation in the Work. Such inspections, tests, or approvals shall be performed by organizations acceptable to City and Engineer.
- e. If any Work (or the work of others) that is to be inspected, tested, or approved is covered by Contractor without written concurrence of Engineer, it must, if requested by Engineer, be uncovered for observation.
- f. Uncovering Work as provided in paragraph e. above shall be at Contractor's expense unless Contractor has given Engineer timely notice of Contractor's intention to cover the same and Engineer has not acted with reasonable promptness in response to such notice.

GC-20. USE OF COMPLETED PORTION

- A. CITY reserves the right to use and occupy any portion of the improvement which has been completed sufficiently to permit use and/or occupancy, and such use and/or occupancy shall not be construed as an acceptance of the work as a whole or any part thereof. Any claims which CITY may have against the Contractor shall not be deemed to have been waived by such use and/or occupancy.

GC-21. SIGNATURES

- A. A proposal made by a corporation shall be signed and sealed by the legally authorized officers of said corporation. If awarded the Agreement, the Agreement shall also be executed by proper authorized officers and be affixed with the corporate seal. If a proposal

or Agreement is signed by an agent, such agent shall furnish satisfactory written evidence of the agent's authority to sign as the legal representative of the bidder. An authorized partner of a co-partnership may sign the Agreement subject to the approval of the Attorney, who may, at his/her discretion, require each and every member of the co-partnership to sign the Agreement.

GC-22. ORDERS TO BEGIN WORK

- A. The successful bidder shall not begin work until after the Agreement has been executed and the surety bond and insurance has been approved by the Attorney. The order for the Contractor to begin work shall be issued by the Engineer by a written "Notice to Proceed".

GC-23. ORDER OF WORK

- A. The Agreement period and time of completion will be as set forth in the Instruction to Bidders included in the Contract Documents.
- B. GC-13 "Time of Completion/Liquidated Damages" of the General Conditions shall apply to interim as well as final completion dates.
- C. The specific details of the order of work will be established by the Engineer before construction begins. Before the successful bidder is authorized to begin work, he/she shall attend a pre-construction conference with the Engineer. At this time the successful bidder shall present a written schedule for the entire Project, specifying the beginning and completion dates for each phase of work. Once approved by the Engineer, this schedule shall be adhered to by the Contractor and he/she shall employ the necessary work force and equipment to maintain such schedule. Contractor further agrees that the approval by the Engineer of such schedule shall not create any liability to the Engineer or CITY for Contractor's means, methods, sequences, techniques or site safety.

GC-24. EFFICIENCY OF OPERATION/LICENSING

- A. The work embraced in this Project shall be started at the earliest possible date after issuance of the Notice to Proceed, and shall be prosecuted regularly and without interruption thereafter, unless otherwise directed by the Engineer. The Contractor shall furnish work force and equipment sufficient to accomplish full completion of the work within the time specified in the proposal and Agreement. The Contractor shall at all times employ efficient and experienced workers. Contractor shall also require and verify that all workers and subcontractors are licensed in accordance with law and/or regulation.

GC-25. PROTECTION OF WORK AND PROPERTY

- A. The Contractor shall exercise particular care in protecting surrounding buildings, structures, trees, and property from injury during the demolition and construction operation, and shall be responsible for their protection and shall repair or compensate the CITY thereof for any damage which may result from such demolition and construction operations. The expense of such compensation or repair shall be borne by Contractor, and shall not be the responsibility of CITY.
- B. The Contractor shall exercise particular care in protecting trees, located on private or public property, from injury during the demolition and construction operations. If the Contractor's duties under this Agreement shall cause any damage, mutilation, or destruction whatsoever, of any tree, due to Contractor's need to remove, top, excavate, fill, or compact the roots of

such tree, or by the placement or storage of any materials which are hazardous to trees, near such tree, the Contractor shall:

1. Inform the Engineer in writing of such need; and
 2. Plot the location of such tree on the site plan which is the subject of this Agreement; and
 3. Comply with all permit requirements as set forth in the Community Forest Ordinance, Moscow City Code §5-8-1 et seq.
- C. Any utilities damaged by the Contractor shall be repaired by the Contractor and the Contractor shall be responsible to maintain temporary service until such damage is repaired. The expense of such repair and/or temporary service shall be borne by Contractor, and shall not be the responsibility of CITY.
- D. The Contractor shall provide and maintain temporary sidewalks, warning lights, barricades and other preventive means to safeguard pedestrian and vehicular traffic around the construction, as deemed necessary by CITY.
- E. During all construction operations, the Contractor shall construct and maintain such facilities as may be required to provide access by all property owners to their property. No person shall be cut off from access to his/her residence or place of business unless the Contractor has made a special arrangement with the affected persons.
- F. Construction operations and parking of vehicles shall be confined to areas designated by CITY. Contractor shall consult the proper traffic regulatory authorities regarding the routing of trucks and other vehicles, and shall follow the direction of such authorities.
- G. Any structures, tanks, mechanisms or equipment damaged by the Contractor shall be repaired at the Contractors expense. Any fines or penalties incurred by CITY as a result of any damages to the facilities shall be paid or mitigated by the Contractor.

GC-26. RESPONSIBILITY FOR SAFETY

- A. The Contractor shall be responsible for the safety of his/her work, equipment, and materials until the finished project is accepted by CITY.

GC-27. GUARDS AND BARRICADES

- A. The Contractor shall erect and maintain such barricades, detour signs and warning lights as will effectively mark any hazards or detours and the Contractor shall be liable for any damage occasioned by his/her acts or negligence, or the acts or negligence of his/her employees, agents or subcontractors, and shall indemnify CITY and the Engineer against loss and/or liability for any such damage, acts or negligence. Traffic signs shall be in accordance with the standards presented in the most current edition of the "Manual on Uniform Traffic Control Devices".

GC-28. EXISTING TRAFFIC SIGNS AND FACILITIES

- A. Existing traffic and street name signs which will interfere with construction shall be removed by the Contractor and stored in a safe place. These signs shall not be removed until the Contractor has obtained the consent of the traffic regulatory authorities having jurisdiction and until the necessary measures have been taken to safeguard traffic after the signs have been removed. Preservation and maintenance of the signs shall be the sole responsibility of the Contractor. As soon as sign location no longer interferes with work, the Contractor shall reset all such signs at locations indicated by the traffic regulatory authorities having jurisdiction, in cooperation with the Engineer and Streets Department. All costs incurred in work outlined above shall be considered as incidental to the construction contract, and shall be borne by Contractor.

GC-29. MAINTAINING POSTAL SERVICE

- A. Postal service shall be maintained in accordance with instructions of the U.S. Post Office Department. The Contractor shall be responsible for moving mail boxes to temporary locations designated by the Post Office Department, and at completion of the work he/she shall replace them in locations and in condition satisfactory to the Post Office Department.
- B. It will be the Contractor's responsibility to contact the U.S. Post Office Department for their requirements in maintenance of postal service and to follow those requirements.
- C. In cases where posts upon which the box or boxes are fastened are in such condition that they cannot be reset, the Contractor shall furnish posts for this purpose at his/her own expense.
- D. All costs incurred in work outlined above shall be considered as incidental to the construction contract, and shall be borne by Contractor.

GC-30. EMERGENCY WORK

- A. The Contractor will not be allowed added compensation for any emergency work performed on Sundays or legal holidays unless such work is ordered in writing by the Engineer.

GC-31. SUPERVISION OF WORK

- A. During the progress of the work, the Contractor shall employ a competent superintendent and any necessary assistants at the job site. The superintendent shall not be changed except with the approval of the Engineer (or upon the order of the Engineer should the superintendent be or become unsatisfactory to the Engineer) unless the superintendent proves to be unsatisfactory to the Contractor and ceases to be in his/her employ. The superintendent shall represent the Contractor in the Contractor's absence and all directions given to him/her shall be as binding as if given to the Contractor. Important directions shall be so confirmed on written request in each case.
- B. The Contractor shall give efficient supervision to the work, using his/her best skill and attention. He/she shall carefully study and compare all drawings, specifications and other instructions and shall at once report to the Engineer any error, inconsistency or omission which he/she may discover, but he/she shall not be held responsible for their existence of discovery.

GC-32. CORRECTION AND COMPLETION OF WORK

A. Correction of Work before Final Payment:

1. The Contractor shall promptly remove from the premises all materials condemned by the Engineer as failing to conform to the Agreement, whether incorporated in the work or not, and shall re-execute any work condemned by the Engineer as failing to conform to the Agreement, and the Contractor shall promptly replace such non-conforming materials and re-execute such non-conforming work in accordance with the Agreement, such costs of replacement and re-execution to be borne by Contractor at no additional expense to CITY.
2. If the Contractor does not re-execute such non-conforming work and/or remove and replace such non-conforming materials within a reasonable time, fixed by written notice of the Engineer, then and in that event, CITY may remove them and may store the material at the expense of the Contractor. If the Contractor does not pay the expenses of such removal within ten (10) days' time thereafter, CITY may, upon ten (10) days' written notice, sell such materials at auction or at private sale and shall account to Contractor for the net proceeds thereof, after deducting all the costs and expenses of such removal, storage, sale and repair. Nothing contained herein shall relieve the Contractor from his/her responsibility to perform the work in accordance with the Contract Documents, nor to reduce the liability of the Contractor to replace such non-conforming materials or re-execute such non-conforming work.

B. Correction of Work after Final Payment:

1. Neither the final certificate, nor payment, nor any provision in the Contract Documents shall relieve the Contractor of responsibility for faulty and/or non-conforming materials or workmanship and unless otherwise specified, he/she shall remedy any defects due thereto and pay for any damage to other work resulting therefrom, which shall appear within a period of one (1) year from the date of final acceptance. CITY shall give notice of observed defects with reasonable promptness.

C. Deductions for Uncorrected Work:

1. If the Engineer and CITY deem it inexpedient to correct work injured or done not in accordance with the Agreement, an equitable deduction from the Agreement price and/or extended warranty shall be made therefore.

GC-33. SUBSTITUTES CLAUSE

- A. In order to establish a basis or quality, certain processes, types of machinery and equipment, kinds of material, may be specified on the plans or herein, by designating a manufacturer by name and referring to his/her brand or product designation. It is not the intent of these specifications to exclude other processes, equipment or materials or a type and quality equal to those designated.
- B. The materials, products and equipment described in the bidding documents establish a standard or required function, dimension, appearance and quality to be met by any proposed substitution.

- C. Approval of alternate and equal specified equipment and material will be only by addenda issued by the Engineer at least five (5) days prior to bid opening. Requests for approval of alternate equipment and materials manufacturers must come from the manufacturer or bidder at least ten (10) days prior to bid opening. All such requests must be accompanied by drawings and specifications in sufficient detail to allow the Engineer to determine whether or not the equipment and materials proposed is equal to that specified. The determination as to whether or not the proposed substitute equals that specified, shall rest solely with the City, based upon the opinion of the Engineer. The burden of proof of the merit of the proposed substitute shall be upon the proposer.
- D. No extra compensation will be allowed the Contractor for any changes required to adopt the substitute equipment; therefore, the Contractor's proposal, including the approved alternate, shall include all costs for any modifications to the plans such as structural and foundation changes, additional piping or changes in piping, electrical changes, or any other modifications which may be necessary or required for approval and adoption of the proposed alternate equipment.

GC-34. DETAILED BREAKDOWN OF CONTRACT PRICE

- A. The Contractor shall, within ten (10) days after receipt of this notice to proceed, submit a complete breakdown of all lump sum bid items showing the value assigned to each part of the work, including an allowance for profit and overhead. Upon acceptance of the breakdown of the contract price by the Engineer, it shall be used as the basis for all requests for payment.

GC-35. CONTRACTOR'S RESPONSIBILITY FOR UTILITY PROPERTIES AND SERVICE

- A. Certain utilities and structures which are expected to be adjacent to or encountered in the work are shown on the plans. It is known that there are discrepancies and omissions in the locations and quantities of existing utilities and structures shown. Those shown are for the convenience of the Contractor only, and no responsibility is assumed by either the City or the Engineer for their accuracy or completeness.
- B. It is the Contractor's responsibility to notify "CALL BEFORE YOU DIG" at nationwide #811 prior to excavating and to comply with Idaho Code Section 55-2207 and all other applicable laws and regulations regarding the protection of underground utilities.
- C. At points where the Contractor's operations could cause damage which might result in considerable expense, loss, and inconvenience when his/her operations are adjacent to or near a railway, telephone, television, power, oil, gas, water, sewer, irrigation, or other private or municipal systems, the operations shall be suspended until all arrangements necessary for the protection thereof have been made by the Contractor.
- D. The Contractor shall notify all utility offices which are affected by the construction operation at least forty-eight (48) hours in advance of such construction. Under no circumstances shall the Contractor expose any utility without first requesting permission from and being granted to do so from the affected agency. Once permission has been granted, Contractor shall locate, if necessary, and expose all existing underground utilities in advance of any trenching operation. Hand digging shall be required within twenty-four (24) inches of a marked utility.

- E. The Contractor shall protect all other poles from damage. If interfering power poles, telephone poles, guy wires, or anchors are encountered, Contractor shall notify the Engineer and the affected utility company at least forty eight (48) hours in advance of construction operations to permit the necessary arrangements to be made with the affected utility company for protection or relocation of the interfering structure.
- F. The Contractor shall be solely and directly responsible to the CITY and operators of such properties for any damage, injury, expense, loss, inconvenience, delay, suits, actions, or claims, of any character brought because of any injuries or damage which may result from the carrying out of the work to be done under the Agreement. Contractor shall hold harmless, indemnify and defend CITY from any such claims.
- G. In the event of interruption to domestic water, sewer, storm drain, or to other utility services as a result of accidental breakage, or as a result of being exposed or unsupported, the Contractor shall promptly notify the proper authority. After such notification, the Contractor shall cooperate with said authority in restoration of service as promptly as possible and the Contractor shall bear all costs of repair. In no case shall interruption of any water or utility service be allowed to exist beyond working hours unless prior approval is received from the Engineer.
- H. In the event the Contractor encounters utility lines that interfere with trenching, the Contractor may, by obtaining prior written approval of the appropriate utility company, cut the service, dig through and restore the service with similar and equal materials at the Contractor's expense.

GC-36. STREET CLEANUP DURING CONSTRUCTION

- A. The Contractor shall clean all spilled dirt, gravel, or other foreign material caused by the construction operations from all streets and roads at the conclusion of each day's work.

GC-37. CLEANUP

- A. The Contractor shall at all times during the work keep the premises clean and orderly. He/she shall promptly remove all waste materials and rubbish. All directions from the Engineer and all authorized public officials having jurisdiction over health and safety shall be obeyed.

GC-38. PROOF OF TAX PAYMENT

- A. The Contractor shall, within ten (10) days after receipt of the Notice of Award, furnish the Idaho State Tax Commission with a completed State of Idaho Form WH-5, PUBLIC WORKS CONTRACT REPORT (https://tax.idaho.gov/forms/EFO00168_05-27-2020.pdf). Copies of the form may be obtained from CITY, or from the Idaho State Tax Commission.
- B. The Contractor shall furnish evidence that he/she has paid all state and local taxes which have become due and payable and that he/she has secured payment of state and local taxes which have accrued, but which are not due. CITY shall not make final payment to Contractor until a tax release (https://tax.idaho.gov/forms/EFO00234_05-27-2020.pdf) from the Idaho State Tax Commission has been received by CITY.

GC-39. HOLD HARMLESS REQUIREMENT

- A. In addition to other rights granted CITY by the Contract Documents, the Contractor shall indemnify and save harmless CITY, its officers and employees, from all suits, actions, or claims of any character brought because of any injuries or damages received or sustained by any person, persons, or property on account of the operations of the Contractor or his/her subcontractors; or on account of or in consequence of any neglect in safeguarding the work; or through use of unacceptable materials in constructing the work; or because of any act or omission, neglect, or misconduct of the Contractor or his/her subcontractors; or because of any claims or amounts recovered from any infringements of patent, trademark or copyright; or from any claims or amounts arising or recovered under the Workmen's Compensation Act or any other law, ordinance, order or decree.

GC-40. JURISDICTION AND DISPUTE RESOLUTION

- A. Either CITY, or Contractor, may request mediation of any Claim submitted to Engineer for a decision before such decision becomes final and binding. A mediator with a background in construction litigation shall be selected by mutual agreement. In the event the parties cannot mutually agree upon a mediator, the Trial Court Administrator for the Second Judicial District shall submit a list of three (3) mediators to the parties. Each party will be allowed to strike one (1) of the listed mediators, Contractor proceeding first and CITY second. The remaining person shall then be the mediator. Costs of the mediation shall be borne equally by the parties.
- B. CITY and Contractor shall participate in the mediation process in good faith. The process shall be concluded within sixty (60) days of filing of the request.
- C. If the Claim is not resolved by mediation, Engineer's action or denial shall become final and binding thirty (30) days after termination of the mediation unless, within that time period, CITY or Contractor:
1. agrees with the other party to submit the Claim to another dispute resolution process; or
 2. gives written notice to the other party of the intent to file an action in the Second Judicial District of the State of Idaho which court, the parties agree, is the court with jurisdiction to hear the dispute. The action must then be filed not later than sixty (60) days after substantial completion of the Project.

GC-41. PERMITS AND LICENSES

- A. The Contractor shall obtain and pay for all permits and licenses, including but not limited to the following:
- B. Those required by the Moscow City Code, such as:
- | | |
|------------------------------|----------------|
| Community Forestry Ordinance | §5-8-1 et seq. |
| Building Code | §7-1-1 et seq. |
| Plumbing Code | §7-1-2 et seq. |

Electrical Code	§7-1-3 et seq.
Gas Code	§7-1-4 et seq.
Contractor Licensing Ordinance	§7-16-1 et seq.

- C. Those required by the Idaho Code or other State Law.
- D. Those required by the Code of Federal Regulations or other Federal Law.

GC-42. ENVIRONMENTAL MATTERS

- A. Contractor shall comply with all statutes and regulations regarding environmental matters, including, but not limited to, matters of health, safety, exposure, disposal, reporting, mitigation, etc.

GC-43. NO THIRD PARTY BENEFICIARIES

- A. No claim as a third party beneficiary under this Agreement by any person other than Contractor shall be made or shall be valid against CITY, and CITY shall not be liable for or be held to pay any money to such person.

GC-44. COMPLIANCE WITH GRANT CONDITIONS

- A. Contractor shall comply with all conditions of, and all laws applicable to, and all policies, practices and procedures of the City applicable to, any federal, state or local grant received by the City or Contractor at any time with respect to this contract or with respect to the provision, performance or completion of the work.

ENGINEERING SPECIFICATIONS

ES-1. SCOPE OF WORK

The scope of work for the project is as set forth in the project specific plans and specifications.

The intent of the contract is to provide for the construction and completion in every detail of the work described.

The City reserves the right to make, at any time during the progress of the work, such changes in quantities and such alterations in the scope of work as are necessary to satisfactorily complete the project and the Contractor shall perform the work as altered. Compensation for change in scope of work will be in accordance with the project specific contract documents.

Unless otherwise noted, all labor, materials, and equipment necessary for the execution and completion of the work shall be furnished by the Contractor.

ES-2. TRAFFIC CONTROL/R.O.W. USE PERMITS

2.1 Traffic Control

- A. The Contractor shall obey all rules, laws, ordinances and regulations of all traffic regulatory authorities having jurisdiction regarding the closing or barricading of public streets. Work shall not begin until the proper permits have been acquired and all required traffic control devices are in place.
- B. **Prior to commencement of work, the Contractor shall submit to the Engineer for review, Traffic Control Plan(s) created by an *ATSSA or ESC certified Traffic Control Supervisor*. The plan shall be consistent with requirements detailed in the current edition of the Manual of Uniform Traffic Control Devices and shall include identification of detour routes for pedestrians. All traffic control devices shall be MUTCD approved, and installed and maintained by *ATSSA or ESC certified Traffic Control Technicians*. In the event where flagging is required to control traffic flow around a work zone, all flaggers shall have a *current ATSSA or ESC flagging card*.**

Traffic control plans for work within State of Idaho highway right-of-way must also be approved by the Idaho Transportation Department.

- C. The work shall be carried out so as to cause a minimum of dislocation of normal commercial pursuits. Traffic must be kept open on roads and/or streets where no detour is possible. The Contractor shall, in addition to other requirements contained herein, without further notification or other order, provide, erect, and maintain at all times during the progress or temporary suspension of the work, barricades, fences, signs, flaggers, or other protection in accordance with the most current

edition of the "Manual on Uniform Traffic Control Devices" and shall provide, keep, and maintain such danger lights, signals, and flaggers, as may be necessary or ordered by the Engineer and/or traffic regulatory authorities having jurisdiction to ensure the safety of the public as well as those engaged in connection with the work. All barricades and obstructions shall be protected by signal lights which shall be suitably distributed across and along the roadway and which shall be kept burning from one hour before sunset until one hour after sunrise and at other times as vision is obscured by fog, smoke, or dust.

- D. The Contractor shall promptly reopen streets and driveways to the public after construction work requiring their closure is completed, and all safety issues have been resolved. Local traffic shall be provided access to private properties at all times, except during necessary stages of construction when it is impractical to carry on the construction and maintain traffic simultaneously, such as for the placing of asphalt concrete pavement, placing and curing of Portland cement pavement, and deep sewer excavation which prohibits safe travel of vehicular traffic. No private driveway may be closed except as provided here-in, or unless permission is given the Contractor by the owner of the property affected. Emergency traffic such as police, fire, and disaster units shall be provided reasonable access at all times. The Contractor shall be solely responsible for any damages which may result from failure to provide such reasonable access.
- E. The Contractor shall take every precaution to protect pedestrian, bicycle and vehicular traffic. Whenever, in the opinion of the Engineer, the Contractor has not provided sufficient or proper safety precautions and safeguards, he/she shall do so immediately, and to whatever extent the Engineer directs at no additional cost to the City. Should the City Engineer deem it necessary to augment the traffic control devices and the Contractor be unresponsive or unwilling to do so, the Contractor will be charged the customary rental rate and force account charges for the required personnel to bring the site into compliance with the MUTCD.

2.2 Right of Way Use Permits

- A. All street and sidewalk closures require a City issued Street Closure Permit.
- B. Work within public right of way requires a City issued Right of Way use permit.
- C. Work within State of Idaho highway right-of-way requires an Idaho Transportation Department (ITD) permit. These permits must be obtained through the City; not directly from ITD.

2.3 Payment: Traffic Control

Traffic control will be paid for as incidental to other bid items if there is no specific bid item for traffic control included in the proposal; OR, as a lump sum amount if traffic control is included as

a separate pay item in the proposal. Lump Sum price for traffic control includes furnishing, installing and maintaining the required devices to comply with MUTCD requirements.

ES-3. MATERIALS

All materials shall be new, free of defects, manufactured in the USA, and shall be furnished and installed according to the manufacturer's specifications.

ES-4. REMOVALS AND DISPOSALS

The Contractor shall be responsible for all removals indicated on the Plans and in the Specifications, and as may be necessary to complete the work in accordance with the true intent and meaning of the drawings and the details.

The Contractor shall patch, repair, and/or replace all existing work immediately adjacent to the newly constructed areas, or where removals are made, so that such adjacent work is left in the same state as their original condition. Such applications specifically shall apply to private driveways with the intent that all such driveways will be left with a smooth consistent and constant grade constructed of the same material and to the same specifications as originally used in constructing the driveway.

When salvageable material is to remain Contracting Agency property, the Specifications will identify the material and describe how the Contractor shall remove it and where it will be stored. Any material not named in the Specifications as Contracting Agency property will become the property of the Contractor and shall be removed from the project.

The Contractor may dispose of waste material in Contracting Agency-owned sites if the Specifications or the Engineer permits it. Otherwise, the Contractor shall arrange to dispose of waste at no expense to the Contracting Agency.

The Contractor shall acquire all permits and approvals required for the use of the disposal site. The cost of any such permits and approvals shall be included in the Bid prices for other Work.

The Contractor shall provide the Engineer the location of all disposal sites to be used and also provide copies of the permits and approvals for such disposal sites before any waste is hauled off the project.

The Contractor shall protect, indemnify, and save harmless the Contracting Agency from any damages that may arise from the Contractor's activities in making these arrangements. Any action required to satisfy any permit and/or any approval requirements in a Contractor-provided disposal site shall be performed by the Contractor at no additional expense to the Contracting Agency.

Removals and disposals will be paid by lump sum or unit price:

The price shall include all costs incurred to remove and dispose of the items bid including labor and equipment and other incidental costs.

ES-5. EARTHWORK

5.1 Excavation

All excavation shall be unclassified, except that which is required for the installation of pipe (storm, sanitary, water, drain), which is classified as trench excavation.

This work shall consist of excavation and disposal of all material, not being removed under some other item, which is encountered within the limits of the work necessary for the construction in accordance with the Specifications and in reasonably close conformity with the lines, grades, or thicknesses shown on the plans, or established by the Engineer.

This work shall include all excavation performed under this item regardless of the material encountered.

This work shall include the removal and disposal of any structure or any miscellaneous obstructions which are visible or are indicated on the plans which encroach upon or otherwise obstruct the work and for which a separate bid is not taken.

This work shall also include the preparation of the subgrade when the subgrade is not on a fill section. Subgrade elevation shall be below the gravel base elevation of pavement as indicated on the plans, and shall conform to the crown of the finished pavement surface. All depressions or ruts containing water shall be drained, as arranged with the Engineer. The entire surface shall be bladed to remove inequalities and secure a uniform surface. Line and grade stakes will be provided once by the Engineer, or his representative. The Engineer, or his representative, will set one set of stakes at fifty (50) foot intervals and at closer intervals where necessary. The subgrade shall be brought to a firm unyielding surface, true to line, grade, and cross section, by rolling and processing with equipment generally used for this purpose and acceptable to the Engineer. All soft, spongy, or yielding spots, which may be ordered to be removed by the Engineer, shall be entirely removed and replaced with geotextile and suitable rock material and thoroughly compacted to the satisfaction of the Engineer.

5.2 Structural Fill

This work shall consist of furnishing and placing selected material in one or more courses to form a stable roadbed in accordance with these specifications and in conformity with the Plans.

Structural fill (also 'Borrow' or 'Embankment') may consist of naturally occurring sand, sand gravel, sand and rock mixtures, decomposed granites, and native loess or clays. Sand and rock mixtures shall contain sufficient sand to fill the voids of the larger gravel and stone to permit the required compaction. All borrow must be obtained from designated or

approved sources. Structural fill shall be free of roots, bark, topsoils or other organic materials.

The surface upon which the structural fill is to be placed shall conform to the established lines and grades and shall be smooth and uniform, having been cleared of all vegetation, roots, stumps, topsoil, and foreign material.

The Contractor shall use necessary precautions in loading borrow to assure reasonable uniformity in grading.

Borrow shall be compacted with modern, efficient, compacting equipment satisfactory to the Engineer.

Embankment shall be placed in successive horizontal layers not exceeding eight (8) inches in loose thickness. All embankment shall be compacted to at least ninety-five (95) percent of the maximum density in accordance with AASHTO T-99. At all locations that are inaccessible to a roller, the embankment shall be brought up in horizontal layers and compacted thoroughly with mechanical tampers. The horizontal layers shall not exceed eight (8) inches in loose thickness. The compacting equipment may be of any type provided they are capable of compacting each lift of the material to the specified density.

5.3 Payment

The accepted quantities of EXCAVATION will be paid for by the per cubic yard unit price or by lump sum. The quantity of excavation, as listed on the proposal or measured in the field, shall be used to compute the final payment, exclusive of any extra work ordered by the Owner or his representatives, as provided under Section GC-11, Extra Work.

The accepted quantities of STRUCTURAL FILL will be paid for by per cubic yard unit price or by lump sum. The unit price per cubic yard shall include all materials, labor, equipment and other costs incidental to furnishing and placing the borrow as herein specified and as shown on the plans.

ES-6. SUBGRADE SEPARATION GEOTEXTILES

6.1 Materials

Geotextile shall be Type II, nonwoven or woven, as set forth in **Section 718.07 – Subgrade Separation Geotextile Property Requirements** of the latest edition of the Idaho Transportation Department's Standard Specifications for Highway Construction.

6.2 Construction Requirements

Geotextile shall be furnished and installed in accordance with **Section 640 – Construction Geotextiles** of the latest edition of the Idaho Transportation Department's Standard Specifications for Highway Construction.

6.3 Payment

Geotextile will be paid for on the basis of unit price, per square yard, furnished and installed.

ES-7. CRUSHED ROCK BASE

7.1 Description

This work shall consist of furnishing and placing one or more courses of aggregate on a prepared surface in accordance with these Specifications and in reasonably close conformity with the lines, grades, thicknesses and typical sections shown on the Plans and/or established by the Engineer.

The Contractor shall make their own arrangements for obtaining crushed rock base material and shall designate the source of same in ample time to permit sampling and testing by the Engineer.

7.2 Aggregate

A. 3/4" (-) Aggregate shall conform to the following gradation:

Sieve Size	Percent Passing
1 inch	100
¾ inch	90 – 100
No. 4	40 – 65
No. 8	30 – 50
No. 200	3 – 9

The sand equivalent shall not be less than 30 if 5 percent or more of the material passes the No. 200 sieve. Sand equivalent will not be required if less than 5 percent passes the No. 200 sieve.

B. 1-1/4" (-) Aggregate shall conform to the following gradation:

Sieve Size	Percent Passing
1-1/2 inch	100
1 inch	90 – 100
½ inch	60 – 80
No. 4	35 – 60
No. 8	25 – 50
No. 30	10 – 30
No. 200	2 – 9

The sand equivalent shall not be less than 30 if 5 percent or more of the material passes the No. 200 sieve. Sand equivalent will not be required if less than 5 percent passes the No. 200 sieve.

7.3 Test Methods

Tests shall be made in accordance with the following applicable standard methods:

Field determination of density of soil in-place and percent compaction.	Idaho T-74
---	------------

Compaction standard for coarse granular materials by use of the vibratory spring-loaded compactor.	Idaho T-74
--	------------

Moisture density relations using a 5.5 lb. rammer and 18-inch drop, method A or C.	AASHTO T-99
--	-------------

Nuclear method for the determination of percent compaction in place density and moisture content of soils and aggregates.	WAQTC TM7
---	-----------

7.4 Placing

Prior to placing base rock, the excavated subgrade will be graded smooth and compacted to the satisfaction of the Engineer. Geotextile fabric shall then be placed upon the full width of the compacted subgrade. The geotextile fabric shall be as specified in Specification ES-6. Joints between sections of fabric shall overlap a minimum of 2 feet along longitudinal joints and a minimum of 6 feet at end joints.

If the required compacted depth of the base course exceeds 8.0 inches, the base shall be constructed in two or more layers of approximate equal thickness.

7.5 Mixing

Unless otherwise specified, the Contractor shall mix the base course by any one or a combination of the three methods specified below:

Stationary Plant Method. The aggregate and water shall be mixed in an approved mixer. Water shall be added during the mixing operation in an amount necessary to facilitate compaction. After mixing, the base material shall be placed on the roadbed by means of an approved aggregate spreader.

Travel Plant Method. After the material for each layer of base course has been placed through an aggregate spreader or windrow sizing device, the base shall be uniformly mixed by a traveling

mixing plant. During the mixing, water shall be added in an amount necessary to facilitate compacting.

Road Mix Method. After material for each layer of base course has been placed, the materials shall be mixed by motor graders or other approved equipment until the mixture is uniform throughout. During the mixing, water shall be added in an amount necessary to facilitate compaction.

7.6 Shaping and Compaction

After each layer has been spread it shall be compacted for its full width. The choice of compaction equipment will be left to the Contractor. Compaction shall continue until not less than 95% of the standard density is attained as determined by AASHTO T-99.

At the request of the Contractor, the Engineer, or his representative, will set one set of stakes at fifty (50) foot intervals and at closer intervals where necessary.

All soft, spongy, or yielding spots which may be ordered repaired by the Engineer, shall be repaired in accordance with Specification ES-8.

7.7 Payment

The accepted quantities of CRUSHED ROCK BASE will be paid for by the unit price per ton. The unit price per ton shall include all materials, labor, equipment and other costs incidental to furnishing and placing the crushed rock, as herein specified and as shown on the plans.

Weight slips, in duplicate form, shall accompany each load of crushed rock to the construction site. Upon delivery of the material, one copy of the weight slip will be given to the Engineer, or his representative, and one copy will remain with the truck driver, before the material is unloaded. Under no conditions will any weight slips be accepted by the Engineer, or his representative, after the material is unloaded from the vehicle. It shall be the responsibility of the Contractor to give the Engineer ample advance notice of the time when such material shall arrive at the job site, in order to assure the presence of the Engineer, or his representative, at the job site during delivery of the material. The weight slips will be the only basis of determination of pay quantity for this item.

ES-8. SOFT SPOT REPAIR

8.1 Materials

Geotextile shall be Type II, nonwoven or woven as per Specification ES-6. Crushed Rock Base shall be 1-1/4" (-) crushed basalt per Specification ES-7.

8.2 Construction Requirements

All soft spots in the subgrade shall be called to the attention of the Inspector prior to placing the geotextile fabric. The Inspector shall determine where additional excavation is necessary and instruct the Contractor on such over excavation.

All soft, spongy, pumping or yielding areas will be ordered by Engineer to be repaired as herein described:

1. Remove subgrade to a depth of one foot below design subgrade elevation.
2. Add Subgrade Separation Geotextile to the bottom of the excavated area. This layer of geotextile will be in addition to that required for the entire subgrade area.
3. Backfill the area with Crushed Rock Base (95% min. compaction) to subgrade design elevation.

Dispose of the excavated material per Specification ES-4.

The Contractor shall cooperate with the City in determining the areas that require Soft Spot Repair by furnishing a loaded dump truck and operator to roll over the entire subgrade area and, with the assistance of a City representative, locate and mark all soft spots.

8.3 Payment

SOFT SPOT REPAIR will be paid for on the basis of unit price, per square yard, complete, in-place; including excavation, base aggregate and geotextile.

The Engineer may determine that excavation in excess of the one-foot depth may be required to accomplish the repair; in such instance's compensation will be adjusted proportionately.

ES-9. WATERING

Bulk water furnished to contractors for the construction of City funded projects will be provided at NO cost to the contractor. Bulk water furnished to contractors for purposes other than the construction of City funded projects must be purchased from the City. All bulk water use by contractors will be metered and paid for under rates and fees established by the City's most current adopted fee schedule and pursuant to City Code.

ALL BULK WATER WILL BE FURNISHED IN ACCORDANCE WITH THE CITY OF MOSCOW'S 'BULK WATER USE POLICY'.

Contractors shall coordinate ALL water usage with the Moscow Water Department.

ES-10. WEIGHING

Weighing equipment for the weighing of crushed stone surfacing materials, bituminous construction, etc., shall consist of and conform to Section 109, of the latest edition, of the Idaho

Transportation Departments Standard Specifications for Highway Construction, and amendments thereto. In any event, the scales shall be tested and sealed, at the expense of the Contractor, as set forth in the Standard Specifications listed above. Weight slips in duplicate form shall accompany each load of crushed rock or asphalt to the construction site.

ES-11. CONCRETE

11.1 General

Portland cement concrete shall conform to Section 502 of the latest edition of the Idaho Transportation Department Standard Specifications for Highway Construction, and amendments thereto, and as follows:

Portland cement concrete shall be composed of Portland cement, fine aggregate, coarse aggregate and water, proportioned and mixed in accordance with these specifications. Unless otherwise provided, the Portland cement concrete shall be Idaho Transportation Department Class 40B having a minimum unit compressive strength at 28 days age of 4,000 psi. Class 40B concrete shall have 6 sacks of cement per cubic yard of concrete and an air entrainment content of 6.5 percent, plus or minus 1.5 percent. The slump shall be a maximum of five (5) inches and shall not vary more than one (1) inch from the average.

11.2 Portland Cement

Portland cement shall conform to AASHTO M-85, Type I or II and shall contain no more than 0.60 percent total alkali. Type III can be used with prior approval of the Engineer.

Unless otherwise permitted, the product of only one mill or any one brand and type of Portland cement shall be used on any single pour.

11.3 Aggregates

Aggregates shall be reasonably free from wood, roots, bark, soft or disintegrated pieces, or other deleterious matter. Blend sand may be approved for use to correct deficiencies in the grading sizes, provided the combination meets the specification requirements for the class of material being produced.

Fine aggregate for concrete shall conform to the following gradation:

<u>Sieve Size</u>	<u>Percent Passing</u>
3/8 inch	100
No. 4	95 – 100
No. 16	45 – 80
No. 50	10 – 30
No. 100	2 – 10
No. 200	0 – 4

Sand equivalent shall be a minimum of 70.
 Fineness modulus to be between 2.50 and 3.10 (AASHTO M-6).

The amount of deleterious substances shall not exceed the following limits:

	Percent by Weight Maximum
Clay lumps	1.0
Coal & lignite	1.0
Material to be reasonably free of shale, alkali, mica, coated grains, & soft flaky particles.	

Organic impurities shall not exceed those specified in AASHTO T-21. Mortar making properties shall conform to AASHTO T-71 or ASTM C87.

Coarse aggregate for concrete shall conform to the following gradations for coarse aggregate size No. 3:

Sieve Size	Percent Passing
1 1/2 inch	100
1 inch	95 – 100
1/2 inch	25 – 60
No. 4	0 – 10
No. 8	0 – 5

The amount of deleterious substances shall not exceed the following limits:

	Percent by Weight (Maximum)
Coal & lignite	1.0
Clay lumps	0.5
Material to be reasonably free of shale, alkali, mica, coated grains, & soft flaky particles.	

11.4 Water

Water for concrete shall be obtained from any source of potable water. Sources of non-potable water shall be approved before use.

11.5 Curing Compound

The curing compound shall be a liquid membrane-forming curing compound conforming to AASHTO M-148 Type I, with a fugitive dye and shall be applied to all finished concrete surfaces immediately after the concrete has set.

11.6 Air Entraining Admixture

Air entraining admixture shall conform to AASHTO M-154.

ES-12. CONCRETE CONSTRUCTION REQUIREMENTS

12.1 Mixing and Delivery

- A. Concrete shall be mixed and delivered by means of any of the following:
 - 1. Mixed complete in a stationary mixer and the mixed concrete transported to the point of delivery in agitating equipment or in non-agitating equipment when approved. (Known as central-mixed concrete.)
 - 2. Mixed completely in a truck mixer at the batching plant or while in transit. (Known as transit mixed concrete.)
 - 3. Mixed completely in a truck mixer at the point of delivery following the addition of mixing water. (Known as truck mixed concrete.)
 - 4. Mix partially in a stationary mixer and the mixing completed in a truck mixer. (Known as shrink-mixed concrete.)
- B. Truck mixers and truck agitators shall be operated within the rated capacity and at a speed of rotation for mixing or agitating as designated by the manufacturer of the equipment.
- C. When a stationary mixer is used for the complete mixing of the concrete, the mixing time for mixers having a capacity of 10 cubic yards or less shall be 60 seconds minimum. For 10 or more yards capacity, the mixing time shall be approved. Mixing time shall be measured from the time all cement and aggregates are in the drum. The batch shall be so charged into the mixer that some water will enter in advance of cement and aggregates and all water shall be in the drum by the end of the first one-fourth (1/4) of the specified mixing time.
- D. For shrink-mixed concrete, the mixing time in the stationary mixer may be reduced to a minimum of 30 seconds. Mixing shall be completed in a truck mixer by not less than 50 or more than 100 revolutions of the drum or blades at mixing speed. The batch volume shall not exceed 70 percent of the gross volume of the drum.
- E. When a truck mixer is used for complete mixing each batch of concrete shall be mixed for not less than 70 nor more than 100 revolutions of the drum or blades at mixing speed. Additional mixing, if any, shall be at agitating speed.

- F. When a truck mixer or agitator is used for transporting concrete that has been completely mixed in a stationary mixer, mixing during transport shall be at the agitating speed.
- G. Unless otherwise approved, when a truck mixer or agitator is used for transporting concrete, the concrete shall be delivered to the site of the work and discharged completely within 1-1/2 hours or before the drum has been revolved 300 revolutions, whichever comes first, after the introduction of the cement to the aggregates. In hot weather or under conditions contributing to quick stiffening of the concrete, a time less than 1-1/2 hours may be directed. When a truck mixer is used for the complete mixing of the concrete, the mixing operation shall begin within 30 minutes after the cement has been intermingled with the aggregates. If additional mixing water is required to replace evaporated mixing water to maintain the specified slump and is added with the permission of the Engineer, a minimum of 20 revolutions of the truck mixer drum at mixing speed shall be required before discharge of any concrete.

Tests for consistency may be made at approximately the beginning, the midpoint, and the end of the load. If the results vary by more than the tolerance specified below, the mixer or agitator shall not be used until the condition is corrected.

<u>When Average Slump is</u>	<u>Tolerance</u>
3 inches or less	1/2 inch
More than 3 inches	1 inch

- H. Central mixing concrete may be transported in suitable non-agitating equipment. The bodies of such equipment shall be smooth, watertight metal containers.

12.2 Re-tempering

Concrete shall be mixed only in such quantities as are required for immediate use and shall be used while fresh before initial set has taken place. Any concrete having initial set before placing and finishing shall be wasted and not used for the work. No re-tempering of concrete (remixing with water or other materials) will be allowed, unless otherwise approved by the Engineer, and in no instance shall concrete be re-tempered at a rate in excess of 1 gallon of water per 1 cubic yard of concrete remaining in the truck.

12.3 Placing Concrete

General. Concrete shall not be placed until forms have been checked and approved by the Engineer. The forms shall be clean of all debris before concrete is placed. Concrete shall be placed so as to avoid segregation of the materials and the displacement of the reinforcement. Care shall be taken to fill each part of the form by depositing the concrete as near the final position as possible. After initial set of the concrete, the forms shall not be jarred and no strain shall be placed on the ends of projecting reinforcement.

12.4 Cold Weather Concreting

Heating and Placing Concrete. Before any concrete is placed, all snow and frost shall be completely removed. Concreting operations shall meet the following requirements when the ambient temperature falls below 40 degrees F.

To achieve adequate curing, the temperature of the concrete shall be maintained above 50°F during the entire curing period or 7 days, whichever is greater. The concrete temperature shall not be allowed to fall below 35°F during this time. Prior to placing concrete in cold weather, the Contractor shall provide a written procedure for cold weather concreting to the Engineer. The procedure shall detail how the Contractor will adequately cure the concrete and prevent the concrete temperature from falling below 35°F. Extra protection shall be provided for areas especially vulnerable to freezing (such as exposed top surfaces, corners and edges, thin sections, and concrete placed into steel forms). Concrete placement will only be allowed if the Contractor's cold weather protection plan has been approved by the Engineer.

The Contractor shall furnish concrete that will have a temperature of at least 50 degrees F and not more than 80 degrees F at the time of placing. Heating equipment shall heat all the materials uniformly. Such heating shall prevent the occurrence of non-uniform moisture contents or contamination in the aggregates. Aggregates shall be heated in a manner such that frozen lumps, ice and snow are eliminated. The average temperature of an individual batch of aggregate shall not exceed 150 degrees F.

The Contractor is solely responsible for protecting concrete from inclement weather during the entire curing period. Permission given by the Engineer to place concrete during cold weather will in no way ensure acceptance of the Work by the Contracting Agency. Should the concrete placed under such conditions prove unsatisfactory in any way, the Engineer shall still have the right to reject the Work although the plan and the Work were carried out with the Engineer's permission.

12.5 Placing in Hot Weather

The temperature of the concrete shall not exceed 80 degrees F at the time of placement. When the combination of ambient air temperature, concrete temperature, humidity and wind is such that rapid evaporation of moisture from the concrete surface will take place, the Contractor shall take measures to slow the evaporation to tolerable limits. Such measures may include, but not limited to, erecting sun shades or placing at night or early morning. Ice may be used as a part of the mixing water providing it has completely melted by the time mixing is completed.

12.6 Finishing Concrete

If, in the judgment of the Engineer, rock pockets are of such extent or character as to materially affect the strength of the structure or to endanger the life of the steel reinforcement, he/she may declare the concrete defective and require the removal and replacement of that portion of the structure affected. All holes and depressions shall be cleaned, thoroughly wetted, and filled with cement mortar composed of one part of cement to two parts of sand. All fins caused by form joints and other projections shall be removed above ground line. The resulting surfaces shall be

reasonably smooth and uniform in texture and color. After the concrete is placed, it shall be struck off with a template or a vibrating screen. Concrete shall be finished to an even surface by means of both longitudinal and transverse floats. The use of power trowels will not be permitted.

When concrete sidewalk has hardened sufficiently the surface shall be given a broom finish. The broom shall be of an approved type. The stroke shall be perpendicular to the centerline with adjacent strokes, slightly overlapped. The finish shall be free from porous spots, irregularities, depressions, small pockets or rough spots.

12.7 Curing Concrete

Concrete surfaces shall be kept completely and continuously moist until a curing method is applied. Curing compound shall not be applied to concrete surfaces before the finishing has been acceptably completed and shall not be applied to construction joints or to the inside faces of joints to be sealed with silicone joint sealer. The curing compound shall not be applied during rainfall.

Prior to completion of the curing period, if any membrane surface is marred or damaged by scuffing and wear, the Engineer may require an immediate application of the same type membrane or water cure for the remainder of the cure period.

Membrane forming curing compounds shall be thoroughly mixed before use and agitated during application to prevent settling of the suspended solids. The membrane must be uniformly applied.

Membrane forming curing compounds shall be applied to the finished concrete immediately after the bleed water or free-water sheen leaves the surface of the finished concrete surface.

The curing compound shall be a liquid membrane curing compound conforming to AASHTO M-148 Type I. Curing compound shall be applied under pressure, at the rate of application as directed, and shall be at least 1 gallon per 200 square feet for each application. All concrete cured by this method shall receive two applications of the curing compound for a total minimum coverage of 1 gallon per 100 square feet. The first coat shall be applied immediately after stripping the forms and/or acceptance of the concrete finish. If the surface under the forms has dried the concrete shall be thoroughly wet with water and the curing compound applied just as the surface film of water disappears. The second application shall be applied after the first application has set. During curing operations all unsprayed exposed surfaces shall be kept wet with water.

Should the film become damaged from any cause, within 10 days, the damaged portion shall be repaired immediately with additional compound.

If this curing compound is applied to construction joints, it shall be removed by sandblasting before fresh concrete is placed against them.

All membrane forming curing compounds shall be accompanied by a Manufacturer's Certificate of Compliance and shall be approved by the Engineer, prior to its use.

12.8 Correction of Work After Completion of Construction – Two Year Warranty

The contractor/person installing the concrete shall be responsible for faulty and/or non-conforming materials or workmanship for a period of two (2) years from the date of the initial installation; he/she shall remedy any defects due thereto. The City shall give notice of observed defects with reasonable promptness.

Surface scaling (or spalling) of the new concrete surface will be the fundamental consideration for determining non-conforming workmanship and materials requiring remediation. Scaled surfaces exceeding 5% (randomly dispersed or concentrated) per twenty (20) square feet of concrete surfacing area will be considered defective and shall be replaced. Manner and method as well as configuration of the area requiring replacement will be as directed and approved by the City Engineer. All replacement of concrete shall be as per City standards and at the Contractor's expense.

ES-13. CONCRETE CURB

13.1 General

All concrete curb shall conform to the City of Moscow Standard Drawings, the Plans, and Specifications. Concrete for curbs shall conform to the requirements of ES-11 and ES-12 of these specifications.

13.2 Forms

Curb forms shall be set to line and grade as designated; securely staked, and so constructed as to result in finished lines true to the dimensions and shapes shown on the plans.

Forms shall be of wood or metal, straight and free from warp, and of sufficient strength to resist springing while placing concrete. Where a section must be constructed on a curve, straight lengths of the section shall be short enough that the middle ordinate to the curve, from the face of that section, does not exceed one-half (1/2) inch or the section shall be continuously curved.

13.3 Joints

Expansion joints (or thru joints) shall be provided at intervals of forty-eight (48) feet throughout the length of the curb and at the junction of straight curb and radii and at either end of a driveway or alley section. Pre-formed joint fillers of one-half (1/2) inch or three-eighths (3/8) inch thickness will be placed in expansion joints.

Contraction joints (or "Dummy Joints") shall be constructed every sixteen (16) feet. These joints shall be 1/8-inch minimum thickness and constructed to a minimum depth of 1-1/2 inches by scoring with a tool which will leave the corners rounded and destroy aggregate interlock.

13.4 Construction Requirements

- A. Dimensions. All curbs, unless otherwise specified, shall be in accordance with dimensions conforming to one of the types shown on City of Moscow Standard Drawings as specified by the approved project plans.
- B. Consistency. All Class A curb (cast in place) shall be of good plastic consistency and shall have a slump of three (3) inches and shall be tested by the Engineer according to the provisions of AASHTO T-119.

All Class C curb (extruded) shall meet the requirements for Class A curb, except for the amount of slump which may vary according to the conditions of the concrete mix and the extrusion equipment used. Under no circumstances however, shall the finished curb vary more than one-half (1/2) inch from the design elevation, and not more than ten (10) percent from the dimensions shown in the City of Moscow Standard Drawings and Specifications. Class C curbs will not require expansion joints.

13.5 Finishing

While the concrete is still green, the top and front face, or other exposed portions of the curb, shall be troweled to produce a uniform even surface then given a fine brush finish with brush strokes parallel to the long axis of the curb. Form marks and other irregularities shall be removed. The edges of the curb shall be rounded with an edger. Honeycombed areas in the back of the curb, that in the opinion of the Engineer are not detrimental to the curb, need not be patched.

13.6 Curing

Immediately after finishing, the concrete shall be cured in accordance with the requirements of ES-12.7.

13.7 Backfilling

All curb shall be backfilled as described herein. If sidewalk or concrete pavers are to be constructed behind the curb, all backfill material shall be 3/4" minus crushed aggregate. If the area behind the curb is to be lawn or planted area, the top 16 inches shall be topsoil. All denuded areas shall be fertilized, re-sown with grass seed and covered with mulch as specified in Sections ES-27 and ES-28.

13.8 Payment

The accepted quantities of curb will be paid for by the unit price per linear foot. Compacted aggregate base under the curb and curb and gutter pan at catch basin locations will be considered incidental to the unit price for the curb. The unit price per linear foot shall include all materials, labor, equipment and other costs incidental to constructing concrete curb as herein specified and as shown on the Plans and special drawings.

ES-14. CONCRETE SIDEWALK

14.1 General

All concrete sidewalk, including driveways, shall conform to the City of Moscow Standard Drawings, Contract Plans, and Specifications. Concrete for sidewalks shall conform to the requirements of ES-11 and ES-12 of these specifications.

14.2 Gravel Base

Sidewalk shall be constructed on a compacted base of (3/4) inch minus crushed rock; base aggregate shall be placed on compacted, non-pumping subgrade. The crushed rock shall have the following gradation:

<u>Sieve Size</u>	<u>Percent Passing</u>
1 inch	100
3/4 inch	90 – 100
No. 4	40 – 65
No. 8	30 – 50
No. 200	3 – 9

The sand equivalent shall not be less than 30 if 5 percent or more of the material passes the No. 200 sieve. Sand equivalent will not be required if less than 5 percent passes the No. 200 sieve.

The total thickness of the gravel base shall be at least six (6) inches, compacted, in-place.

The gravel base shall be graded, rolled, tamped, or otherwise compacted to ninety-five (95) percent of the maximum density determined in accordance with AASHTO T-99.

The gravel base shall be thoroughly sprinkled with water before the concrete is placed.

All cost for furnishing and placing gravel base for sidewalks shall be included in the unit price bid on the bid proposal form for constructing concrete sidewalks. No additional compensation will be made for this gravel base.

14.3 Construction requirements

- A. Dimensions. Sidewalk width, thickness, and reinforcement shall be as shown on the City of Moscow Standard Drawings.

Sidewalk shall have a cross slope of between 1% and 2%, unless otherwise approved by the Engineer.

- B. Forms. Side forms shall be rigid and shall bear full length on the compacted gravel base and shall be the full depth of the finished walk. Forms shall be well staked, braced or otherwise rigidly held to true line and grade and shall rest upon stakes driven into the ground at intervals sufficient to provide rigid support. If metal forms are used they shall be of a type satisfactory to the Engineer.

- C. Placing and Finishing Concrete. SLUMP SHALL NOT EXCEED FIVE (5) INCHES. The concrete shall be spread uniformly between the forms and thoroughly consolidated and leveled with an approved strike board. Expansion joints of premolded joint material one-half (1/2) inch thick or three-eighths (3/8) inch thick may be constructed through the sidewalk at intervals of twenty (20) feet. Expansion joints may also be located where new sidewalk meets existing concrete, unless otherwise approved by the Engineer. Where applicable, joints in sidewalks and curb shall coincide.

After the concrete has been thoroughly consolidated and leveled it shall be bull floated to eliminate high and low spots and to embed large aggregate. The concrete shall then be allowed to harden properly before jointing, edging, and brooming is completed.

Contraction joints shall be tooled into the concrete every four feet for four-foot-wide sidewalk and five feet for five-foot-wide sidewalk, shall be 3/8 inch minimum in depth, and shall be perpendicular to the direction of the walk. All joints shall then be edged with a 3/8-inch radius edger and the sidewalk edges shall be tooled with a one-half (1/2) inch radius edger.

After edging and jointing has been completed the concrete shall be smoothed with wood or metal hand floats. The floated surface shall then be coarse broomed uniformly in a transverse direction with a fiber hair brush or an approved type.

The placing and furnishing of all sidewalk shall be performed under the control of the Engineer, or his representative, and the tools shall meet with his approval.

The contractor shall keep a person at the job site for a minimum of four hours following the concrete surface brooming operation for the purpose of both preventing and repairing any damaged surfacing to the newly placed concrete. Concrete left unattended, if damaged or defaced shall be replaced at contractor expense.

- D. Curing. Curing shall be performed by applying a sealing compound conforming to AASHTO M-148 Type I to the surface of the concrete immediately after it has set sufficiently to permit such application. Curing shall conform to Section ES-12.7.
- E. Backfill. After removal of the forms, the area behind the sidewalks shall be backfilled and compacted with at least sixteen (16) inches of topsoil level with the sidewalk and curb. Less than 16 inches of topsoil may be approved where new sidewalk is being constructed along older streets. The topsoil shall be raked or otherwise leveled, taking care to break up large dirt clods and remove large stones. All denuded areas shall be fertilized, resown with grass seed and covered with mulch as specified in Sections ES-27, ES-28.

14.4 Payment

The accepted quantities of concrete sidewalk will be paid for by the unit price per square yard. The unit price per square yard shall include all materials, labor, equipment, and other costs

incidental to construction of concrete sidewalk, including aggregate base, as herein specified and as shown on the Plans and special drawings.

ES-15. SUPERPAVE HOT MIX ASPHALT

15.1 Hot Mix Asphalt

The Hot Mix Asphalt (HMA) pavement shall be placed in lifts to the thickness as specified on the Contract Plans and as required by the Standard Construction Drawings.

PAVEMENT THICKNESS SPECIFIED BY CITY OF MOSCOW DOCUMENTS (STANDARD DRAWINGS, STANDARD SPECIFICATIONS ETC.) SHALL MEAN THE FULLY COMPACTED, IN-PLACE DEPTH.

The materials of which the asphaltic concrete is composed shall be of such sizes and grading that, when proportioned and mixed together, they will produce a uniformly graded mixture, which when tested by means of laboratory screens, will conform to the requirements in the following table. The percentages of refer to the completed HMA mixture. All percentages shall be computed on the basis of weight. Screens and sieves used for determining the percentages of the different sizes of aggregate shall have square openings.

3/4" Superpave HMA Pavement CL SP-2 (Base Course)

<u>Sieve Size</u>	<u>Percent Passing</u>
1 inch	100
3/4 inch	90 – 100
1/2 inch	90 max
3/8 inch	52 – 80
No. 8	23 – 49
No. 200	2.0 – 8.0

1/2" Superpave HMA Pavement CL SP-2 (Surface Course)

<u>Sieve Size</u>	<u>Percent Passing</u>
3/4 inch	100
1/2 inch	90 – 100
3/8 inch	90 max
No. 8	28 – 58
No. 200	2.0 – 10.0

Superpave hot mix asphalt paving shall conform to the requirements, of the latest edition, of the Idaho Standards for Public Works Construction and amendments thereto. A copy of said specifications is available at the office of the City Engineer. Paving asphaltic cement used will be PG58-22 or PG58-28, or an approved equal, and shall conform to the specifications, of the latest edition, of the Washington State Department of Transportation Standard Specifications for Road, Bridge, and Municipal Construction and amendments thereto.

Section 405, of the latest edition, of the Idaho Transportation Department Standard Specifications for Highway Construction and amendments thereto, shall apply as to the items of "Weather Limitations, Hauling Equipment, Pavers, Rollers, Mixing Plant, Spreading and Finishing, Joints, Rolling, Surface Smoothness."

An Hveem or Super Pave Mix Design shall be submitted with associated "Job Mix Formula" (JMF) for approval, if required by the City Engineer.

15.2 Rolling and Compaction

Rolling and compaction of the asphaltic concrete mat shall be done in accordance, with the latest edition, of the Idaho Transportation Department Standard Specifications for Highway Construction and amendments thereto.

Compaction shall be achieved, as per Section 810, of the latest edition of the Idaho Standards for Public Works Construction and amendments thereto. A copy of said specifications is available at the office of the City Engineer.

The cost of the rolling and compaction shall be included in the price of furnishing and placing superpave hot mix asphalt pavement.

15.3 Tack Coat

Tack coat shall be applied at all edges where the new asphaltic surface joins the existing pavement and shall be applied in accordance with Section 401, of the latest edition, of the Idaho Transportation Department Standard Specifications for Highway Construction and amendments thereto.

15.4 Payment

The accepted quantities of superpave hot mix asphalt pavement will be paid for by the unit price per ton or per square yard. The unit price shall include all materials, labor, equipment, and other costs incidental to furnishing and placing the superpave hot mix asphalt pavement herein specified and as shown on the plans.

Weight slips in duplicate form shall accompany each load of superpave hot mix asphalt pavement to the construction site. Upon delivery of the material, one copy of the weight slip will be given to the Engineer, or his representative, and one copy will remain with the truck driver before the material is unloaded. Under no conditions will any weight slips be accepted by the Engineer, or

his representative, after the material is unloaded from the vehicle. It shall be the responsibility of the Contractor to give the Engineer ample advance notice of the time when such material shall arrive on the job site in order to assure the presence of the Engineer, or his representative, at the job site during delivery of the material. The weight slips will be the only basis of determination of pay quantity for this item.

ES-16. CEMENT CONCRETE PAVEMENT

16.1 General

Portland cement concrete shall conform to Section ES-11, of these Specifications except as modified by the following sections and subsections.

16.2 Aggregates

Aggregates shall possess such characteristics of shape and size that concrete, prepared from a mixture of fine and coarse material in the proportions specified, will be of satisfactory workability in the opinion of the Engineer. Regardless of compliance with all other provisions of these specifications, if the concrete is not of a workable character or when finished does not exhibit a proper surface, either the fine or the coarse aggregate or both shall be rejected or altered as required by the Engineer.

- A. Fine aggregate shall consist of sand or other inert materials, or combinations thereof approved by the Engineer, having hard, strong, durable particles free from adherent coating. Fine aggregate shall be thoroughly washed to remove clay, loam, alkali, organic matter or other deleterious matter.

Fine aggregate with more than the maximum percentage passing any sieve may be accepted provided the mix proportions are adjusted to produce concrete having the same net water-cement ratio, slump and workability. Any resulting increase in the cement content shall be at the expense of the Contractor. Under no circumstances shall the fine aggregate, which has a grading finer than that permitted under Section 703, of the latest edition, of the Idaho Transportation Department Standard Specifications for Highway Construction, and amendments thereto, be used in paving concrete.

Fine aggregate shall develop in the mortar strength test, at an age of 7 days, a compressive strength of not less than ninety (90) percent of the strength of a mortar prepared with the same cement (AASHTO T-71 or ASTM C-87).

- B. Coarse aggregate shall consist of gravel, crushed stone or other inert material or combinations, thereof approved by the Engineer, having hard, strong, durable pieces free from adherent coatings. Coarse aggregate shall be thoroughly washed to remove clay, loam, bark, sticks, alkali, organic matter, or other deleterious material.

Coarse aggregate containing more than the maximum percentage passing any screen may be accepted provided the mix proportions are adjusted to produce concrete having the same

net water-cement ratio, slump and workability. Any resulting increase in the cement content shall be at the expense of the Contractor.

Coarse aggregate shall not be used, under any circumstances in paving concrete, when the amount by weight passing the screens exceeds the following:

3/4" square opening.....70%
3/8" square opening.....30%

- C. Properties of concrete aggregate shall be determined in accordance with the following methods of test:
1. Amount of Material Finer than No. 200 Sieve in Aggregates: ASTM Designation C-117.
 2. Organic Impurities: AASHTO T-113.
 3. Flexural Strength of Concrete: AASHTO T-104.
 4. Percentage of Particles of Less than 1.95 Specific Gravity: AASHTO T-150.
 5. Clay Lumps in Aggregates: AASHTO T-112.
 6. Abrasion of Coarse Aggregate by Use of the Los Angeles Machine; AASHTO T-96.

16.3 Curing and Protection

- A. Curing and protection shall conform to the specifications of Section 703, of the latest edition, of the Idaho Standards for Public Works Construction and amendments thereto. A copy of said specifications is available at the office of the City Engineer.

16.4 Joint Fillers and Sealants

- A. Joint fillers and sealants shall conform to the specifications of Section 705, of the latest edition, of the Idaho Standards for Public Works Construction and amendments thereto. A copy of said specifications is available at the office of the City Engineer.

16.5 Air-Entrained Concrete

Air-entrained concrete shall be used, as per ES-11, unless otherwise provided for in the Special Provisions. Either air-entrained Portland cement or an air-entraining admixture shall be added at the mixer.

The volume of air in freshly mixed concrete shall conform to that specified in the table which follows:

AIR CONTENT OF FRESHLY MIXED CONCRETE

Maximum Size of Coarse Aggregate (Inches)	Air Content (Percent by Volume)
--	------------------------------------

1-1/2, 2, and 3	5 ± 1
3/4 and 1	6 ± 1
3/8 and 1/2	7-1/2 ± 1

If the measured air content is found above or below the values contained in the table, the Contractor shall immediately make changes in mixing or materials as will be necessary to comply with the requirements for air content.

If an air-entraining agent is used, it shall be introduced at the nominal rate of one fluid ounce per sack of cement, but the rate shall be varied if necessary to comply with the requirements for air content.

An automatic dispenser accurate to 10%, which will introduce into the mixing water the specified amount of air-entraining agent for each cycle of mixing, shall be connected to the mixer.

Aggregates shall be adjusted to compensate for increased yield resulting from air-entrainment so that the specified amount of cement is contained in each cubic yard of concrete. Adjustment shall be made by decreasing the weight of fine aggregates only, unless otherwise directed by the Engineer.

Other Admixtures: Calcium chloride or any other admixture for any purpose other than air-entrainment may be added only upon the approval of the Engineer and under his supervision.

16.6 Reinforcing Steel

Reinforcing steel shall consist of round or square deformed bars or wire mesh. Square twisted bars shall not be used.

- A. Deformed steel bars for concrete reinforcement sizes No. 3 through 11 shall conform to the requirements of ASTM A-615M, Billet Steel Bars for Concrete Reinforcement, Grade 60, except as noted on the plans and except that the bars shall be made only by the open-hearth process or the electric furnace process.

The form of the deformed bars shall conform to ASTM A-706M, Minimum Requirements for Deformations of Deformed Steel Bars for Concrete Reinforcement.

Deformed bars size No. 14 and size No. 18 for concrete reinforcement shall conform to the requirements of ASTM A-615M, Special Large Size Deformed Billet Steel Bars for Concrete Reinforcement Intermediate Grade.

- B. Wire mesh for concrete reinforcement shall conform to the requirements of the standard specifications of AASHTO M-55, Welded Steel Wire Fabric for Concrete Reinforcement. All wire mesh shall be of an approved kind and quality of manufacture.

- C. Tie bars shall be free from rust, loose mill scale, dirt, grease or other defects affecting the strength or bond with the concrete.

16.7 Measurement of Materials

The fine aggregate and each size of coarse aggregate shall be measured by weighing. Corrections shall be made for variations in weight of material due to moisture content and specific gravity. The quantities of aggregates used in each batch shall be such that the cement can be measured in full sacks unless it is weighted in bulk.

Fine and coarse aggregate shall be proportioned by weight, except that if the project is small, then volumetric proportioning may be used with permission of the Engineer. In proportioning, the unit of measure for cement will be by the sack, ninety-four (94) pounds.

Weights of fine and coarse aggregate are based on a bulk specific gravity, saturated surface dry, of 2.67. When volume measurements are used, one cubic foot of sand shall be taken as equivalent to 100 pounds of sand and one cubic foot of gravel shall be taken as equivalent to 105 pounds of gravel. Corrections must be made for contained moisture in the aggregates and variations in specific gravity.

Concrete mixes shall be proportioned to the satisfaction of the Engineer. The proportion of aggregate may be altered to give better workability only upon written approval of the Engineer.

16.8 Re-tempering

Concrete shall be mixed only in such quantities as are required for immediate use and shall be used while fresh before initial set has taken place. Any concrete having initial set before placing and finishing shall be wasted and not used for the work. No re-tempering of concrete (remixing with water or other materials) will be allowed.

16.9 Construction of Portland Cement Concrete Pavement

Construction of Portland cement concrete pavement shall conform to the requirements of Section 705, of the latest edition, of the Idaho Standards for Public Works Construction and amendments thereto. A copy of said specifications is available at the office of the City Engineer. Concrete pavement batches shall meet the requirements of Section 703, of these Standard Specifications.

Concrete batch proportions shall be approved by the Engineer and any subsequent changes to the approved batch must be made in writing by the Engineer.

16.10 Payment

The accepted quantities of Portland cement concrete pavement will be paid for by the unit price per square yard. The unit price per square yard shall include all materials, labor, equipment and other costs incidental to furnishing and placing the Portland cement concrete pavement herein specified and as shown on the plans.

Batch slips in triplicate form shall accompany each load of concrete for pavement delivered to the construction site. Upon delivery of the material, one copy of the batch slips will be given to the Engineer, or his representative, and one to the Contractor. Delivery of concrete shall mean discharged from the mixer truck and all water added to the mix shall be added to the batch slip. It shall be the responsibility of the Contractor to give the Engineer ample advance notice of the time when such material shall arrive at the job site in order to assure the presence of the Engineer, or his representative, at the job site during material delivery. The batch slips may be used for the determination of cross section conformity.

1. All catch basins shall be separated from the pavement and curb by boxing out around basin. Expansion joint material shall extend completely through curb and slab. Manhole castings within the pavement limits shall be boxed in like manner except when telescoping type castings are used.
2. When a joint falls within 5 feet of, or contacts, basins, manholes or other structures, shorten one or more panels either side of opening to permit joint to fall on round structures and at or between corners of rectangular structures.
3. All transverse joints must extend through curbs and must be continuous across pavement, except tied transverse construction joints. Expansion joints will not be required except at structures or as shown on the plans.
4. Transverse sawed joints to be a + 15' o.c. as shown on drawings. Joints at 60' to be sawed the same day as placement. Intermittent joints at 15' to be sawed next day after placement. Longitudinal joints shall be sawed prior to permitting traffic on the pavement.

ES-17. ADJUSTMENT OF GATE VALVE BOXES, MONUMENTS, CATCH BASINS, CATCH INLETS, AND MANHOLES

Gate valve boxes, catch basins, catch inlets, monument casings, and manholes shall be adjusted to the grade, as established by the Engineer. Valve boxes, casings, rings and covers shall be reset in a careful and workmanlike manner to conform to the new grade. Special care shall be exercised in all operations in order not to ~~damage~~ the structures, equipment or water mains. Any damage occurring to the manholes, catch basins, gate valves, monuments, water meters or water mains, due to the contractor's operation, shall be repaired at the contractor's expense. Any masonry adjustment shall be made by using pre-cast risers, ~~bricks, concrete blocks, poured concrete~~, HDPE Cretex Pro-Ring or City approved equal.

The Contractor shall notify the appropriate utility company, in advance, if gas valve boxes need to be adjusted, so the utility company personnel can do so, in a timely manner.

The Contractor shall notify the City Water Department, in advance, if water meter boxes need to be adjusted, so the Water Department personnel can do so, in a timely manner.

Location of valve boxes, catch basins and manholes on the plans is approximate only. They will be accurately located and referenced by the Engineer, or his representative, whenever possible. Manhole lids and catch basin and monument covers and valve box lids shall, preferably, be set to grade following the final application of asphaltic concrete. During paving operations, tops of manholes, monuments, catch basins and valve box lids shall be covered with building paper, diesel oil, or other suitable material to prevent sticking of asphalt to the metal lids.

Where excavation is necessary to adjust the grade of manholes, catch basins, monuments, or valve boxes, the backfill shall be carefully placed and tamped by hand.

Payment for adjustment of manholes, catch basins, gate valves, and monuments will be made according to the unit price for each unit adjusted:

The unit price bid shall include all costs incurred in furnishing materials and labor necessary to adjust the particular units to grade.

ES-18. MANHOLES AND CATCH BASINS

18.1 General

Catch basins, catch inlets, and manholes shall be precast reinforced concrete units, furnished and installed in accordance with the project plans, these Standard Specifications, and the Standard Drawings.

Completed catch basins and manholes including ring shall be capable of withstanding, with a reasonable margin of safety, a concentrated load of 20,000 pounds.

Backfill shall be placed in horizontal layers no more than 6 inches thick with each layer compacted to 95 percent of the maximum density or as approved by the Engineer.

18.2 Precast Reinforced Concrete Manholes, Catch Basins, and Catch Inlets

Precast reinforced manholes, catch basins, and catch inlets sections shall conform to AASHTO M-199, ASTM C-478 and ASTM C-433 and as shown on the Standard Construction Drawings.

- A. Base Sections. Base shall be placed on a well graded dewatered granular bedding course. The bedding course shall be firmly tamped and made smooth and level to assure uniform contact and dimensions shall conform to the standard drawings. If the base is cast in place, the concrete shall conform, to the latest edition, of the Idaho Transportation Department Standard Specifications for Highway Construction Class 30 concrete. Where water is encountered at the site all cast in place bases shall be placed on a one-piece waterproof membrane so as to prevent any movement of water into the fresh concrete.
- B. Joints. All lift holes and all joints between precast elements shall be first filled with an asphaltic fiber material then finished smooth with mortar. The fiber shall be Ramneck brand or approved equal.

- C. Steps. Not required.
- D. Workmanship and Finish. Cones and sections shall be substantially free from fractures, large and deep cracks and surface roughness. In precast sections where loops have been provided in lieu of lift holes, the loops shall be removed flush with the inside wall surface after the manhole or catch basin has been completed. No sharp cut-off protrusions will be permitted. If concrete spalling occurs as a result of loop removal, the spalled area shall be restored in workmanship manner to a uniform smooth surface with mortar.

18.3 Rings and Lids

Rings and lids shall be cast iron and shall conform to the Standard Drawings. Castings shall conform to the requirements of ASTM A-48 Class 138 and shall be free of porosity shrink cavities, cold shuts or cracks, or any surface defects which would impair serviceability.

18.4 Sanitary Sewer Manholes

- A. General. Sanitary sewer manholes shall be constructed according to Plans, Standard Drawings and Specifications. All sanitary manholes shall be constructed of precast reinforced concrete sections.

The Contractor may construct a channel through the manhole by either running sewer pipe through the bottom of the manhole, pouring concrete around the pipe and breaking out the upper half of the pipe; or by pouring concrete in the bottom of the manhole and forming a channel through the manhole by hand.

- B. Basis of Payment. Sanitary sewer manholes will be paid for according to the unit price per each or per vertical foot.

The unit price bid shall include all cost incurred in furnishing materials, labor, excavation, installing the manholes in place including the asphaltic coating on the outside of the manhole and the manhole rings and lids, and backfilling.

- C. Water tightness

1. SANITARY SEWER MANHOLES SHALL BE CONSTRUCTED WATERTIGHT. All visible leaks (infiltrating subsurface water) shall be sealed; sealing shall be accomplished by a manner and method, in the opinion of the Engineer, that constitutes permanency. Leaks that cannot be sealed by Contractor shall be sealed either by the pressure grouting method (injected chemical sealants) or the interior surface coating method, utilizing a firm specializing in such services, at the Contractor's expense. Less than four minor drips in a single manhole will be considered negligible and will not require sealing.

2. Hydrostatic Testing.

- a. All sanitary sewer manholes constructed in areas where subsurface water may, in the opinion of the Engineer, pond around them shall be hydrostatically tested in accordance with this specification.
- b. Prior to testing, the manhole shall be completely constructed and all inlet and outlet pipes shall be plugged. The Contractor shall fill the manhole to the top with water. Four hours minimum after the manhole has been filled, the Contractor shall refill the manhole to the original water level and commence the test for a minimum 2-hour period. The leakage rate shall not exceed 0.2 gallons per hour per foot of test head above the pipe invert elevation. Manholes which fail the test shall be repaired and re-tested until they pass.
- c. Manholes tested by the exfiltration method shall have all infiltrating water sealed prior to beginning the exfiltration test.

18.5 Storm Sewer Manholes

- A. General. Storm sewer manholes shall be constructed according to the Plans, Standard Drawings and Specifications. Storm sewer manholes shall be precast reinforced concrete, unless otherwise approved by the Engineer.

All pipe extending into catch basins shall be trimmed within 1"-2" of the inside wall surfaces and shall be neatly grouted inside and out and watertight.

- B. Basis of Payment. Storm sewer manholes will be paid for according to the unit price per each or per vertical foot.

The unit price bid shall include all costs incurred in furnishing materials, labor, excavation, installing manholes in place including the manhole rings and lids, and backfilling.

18.6 Catch Basins and Catch Inlets

- A. General. Catch basins and catch inlets shall be constructed according to the Plans, Standard Drawings and specifications. Catch basins shall be precast reinforced concrete per WSDOT TYPE 1, catch inlets shall be WSDOT CONCRETE INLET - unless otherwise approved by the Engineer.

All pipe extending into basins and inlets shall be trimmed within 1"-2" of the inside wall surfaces shall be neatly grouted inside and out and watertight

Lids, grates, and risers shall be centered over the basin or inlet; unless specifically allowed otherwise.

- B. Payment. Catch basins will be paid for by the unit price per each.

The unit price shall include all cost incurred in furnishing materials, labor, excavation, installing catch basins in place including the catch basin rings and lids, and backfilling.

18.7 Risers

- A. Risers for height adjustment shall be as per WSDOT's standard for the precast unit being furnished.

ES-19. TRENCH EXCAVATION AND BACKFILL

19.1 Scope

This section covers the work necessary for the trench excavation and backfill above the pipe zone. Pipe zone backfill is included under the specification for the pipe.

19.2 Type of Backfill

The class of backfill to be used above the pipe zone shall be as set forth on the Plans or as given in the project Special Provisions and if not specifically set forth in project documents then as required by the "use" description given herein. The right is reserved to modify the use, location, and quantities of the various types of backfill, during construction, as the Engineer considers being in the best interest of the Owner.

Trench backfill, above the pipe zone, shall be as follows:

1. Class A Backfill. Use in landscaping and agricultural type areas where lawn sod, shrubs, topsoil, fences, and other landscape items are either being replaced or are anticipated.
2. Class B Backfill. Use within existing or proposed gravel parking lots – not within gravel streets or alleys.
3. Class C Backfill. Use in areas where asphalt pavement, concrete, curb, sidewalk, gravel surfacing, landscaping and agricultural use is not anticipated, present or future.
4. Class D Backfill. Use in existing gravel streets and alleys, existing gravel roadway shoulders and in areas where asphalt pavement, concrete, curb, and sidewalk is existing or anticipated in the future.
5. Class E Backfill. Use in lieu of Class D Backfill in new streets when specifically allowed by the City Engineer.
6. Class F Backfill. Use within and immediately adjacent to existing asphalt paved streets, alleys, driveways, and parking lots.

19.3 Excavation and Backfill for Fire Hydrants

Excavation and backfill for fire hydrants shall be included in the unit price payment for Fire Hydrants (See ES-22).

19.4 Trench Excavation

Trench excavation shall be classified as common excavation or rock excavation and shall include whatever materials are encountered to the depths as shown or as directed by the Engineer.

Common Excavation. Common excavation is defined as the removal of all material which is not classified as rock excavation.

Rock Excavation. Rock excavation shall conform to all specifications of Section 302, of the latest edition, of the Idaho Standards for Public Works Construction and amendments thereto. A copy of said Specifications is available at the office of the City Engineer.

19.5 Materials

- A. Foundation Stabilization. Materials for foundation stabilization shall be 3/4 inch minus crushed rock with reasonable even gradation from coarse to fine and free from excessive dirt or other foreign material.
- B. Granular Material. Granular backfill shall be 3/4 inch minus crushed basalt conforming to ES-7.
- C. Imported Topsoil. Imported topsoil shall possess friability and a high degree of fertility. It shall be free of clods, roots, gravel and other inert material. It shall be free of quack grass, horsetail and other noxious vegetation and seed. Should such regenerative material be present in the soil, it shall be the responsibility of the Contractor to remove all such growth, both surface and root, which may appear in the planting within one year following acceptance of the job, at his own expense, and in a manner satisfactory to the Owner.
- D. Compaction Equipment. Compaction equipment shall be of suitable type and adequate to obtain the amount of compaction specified. Compaction equipment shall be operated in strict accordance with the manufacturer's instructions and recommendations and shall be maintained in such condition that it will deliver the manufacturer's rated compactive effort.

19.6 Workmanship

- A. Clearing. Do not remove existing trees or tree limbs over 2 inches in diameter, whether on public or private property, unless they are within 4 feet of the pipe centerline without permission from the Engineer. All such work shall conform to the City's Community Forestry ordinance. The Contractor shall bear all costs of disposing of trees, stumps, brush, roots, limbs, and other waste materials from clearing operations. Material shall be disposed of in such a manner as to meet all requirements of state, county and local regulations regarding health, safety and public welfare.
- B. Obstructions. This term refers to obstructions which may be removed and do not require replacement. Obstructions within the trench area or adjacent thereto such as tree roots, stumps, abandoned piling, buildings and concrete structures, logs, rubbish and debris of all

types shall be removed without additional compensation from the Owner. The Engineer will, if requested, make changes in the trench alignment to avoid major obstructions; if such alignment changes can be made within the perpetual easement and right-of-way and without adversely affecting the intended function of the facility.

The contract amount will be adjusted accordingly for any cost changes resulting from such alignment modifications.

Dispose of obstructions removed from the excavation in accordance with section ES-4.

- C. Utility Repairs. Any and all underground utility damaged in any way during trench excavation shall be repaired and properly backfilled, by the Contractor, at no cost to the City. The repair shall be as approved by the City – NO EXCEPTIONS.
- D. Removal and Replacement of Topsoil. In all cases where trenches cross lawns, garden areas, pasture lands, cultivated fields, or other areas on which reasonable topsoil conditions exist; first remove the topsoil for a depth of 10 inches for the full width of the trench to be excavated. Stockpile this topsoil to one side of the right-of-way and do not mix with the remaining excavated material. Replace the topsoil in the top 10 inches of the backfilled trench. In lieu of stockpiling the top 10 inches of soil, “Imported Topsoil” from borrow pits may be substituted in the top 8 inches. Maintain the finished grade of the topsoil, over the center line of the trench, level with the immediate area bordering the trench, until acceptance of final seeding. Correct all damage to adjacent topsoil caused by trenching or pipe laying operations by removal of all rock, gravel, clay, and any other foreign materials from the surface and by regrading the additional topsoil as required.
- E. Pavement, Curb and Sidewalk Removal. Cut (full depth) all asphaltic concrete or Portland Cement concrete pavements (regardless of the thickness), and all curbs and sidewalks prior to excavation of the trenches with an approved pavement saw, hydrohammer or other approved pavement cutter. Removal of street surfacing for excavations shall comply with the Specifications and Standard Drawing for Street/Alley Curb Repair. Pavement and concrete materials removed shall be hauled from the site and not used for trench backfill.
- F. Trench Width. Minimum width of trenches in which pipe is to be laid shall be 18 inches greater than the inside diameter of the pipe except by permission of the Engineer.

The maximum clear width at the top of the trench will not be limited, except in cases where excess width of excavation would cause damage to adjacent structures or property.

In all cases, confine trench widths to dedicated rights-of-way for public thoroughfares or within areas for which construction easements have been obtained.

- G. Grade. Carry the bottom of the trench to the lines and grades shown, or as established by the Engineer, with proper allowance for pipe thickness and for pipe base or special bedding, when required. If the trench is excavated below the required grade, correct any part of the trench excavated below the grade, at no additional cost to the Owner, with gravel of the

type specified for pipe zone material. Place the gravel over the full width of trench in compacted layers, not exceeding 6 inches deep, to the established grade with allowance for the pipe base or special bedding.

- H. OSHA Compliance. All trench excavation and backfill shall conform to the latest published OSHA regulations, NO EXCEPTIONS.
- I. Location of Excavated Materials. During trench excavation, locate the excavated material within the construction easement or right-of-way or specified working area so that the excavated material will not obstruct private or public traveled roadways or streets. It shall be the contractor's responsibility to conform with the federal, state and local codes governing the safe loading of all trenches with excavated material.
- J. Removal of Water. Provide and maintain ample means and devices which will promptly remove and dispose of all water entering the trench excavation during the time the trench is being prepared for the pipe laying, during the laying of pipe, and until the backfilling of the pipe zone has been completed. These provisions shall apply during the lunch hour as well as overnight.

Dispose of the water in an approved manner without damage to adjacent property.

Drainage of trench waste through the pipeline, under construction, is prohibited.

- K. Foundation Stabilization. When, in the opinion of the Engineer, the existing material in the bottom of the trench is unsuitable for supporting the pipe, excavate below the flow line of the pipe, as directed by the Engineer, and backfill the trench to the subgrade of pipe base with approved material. Place the material over the full width of the trench in compacted layers, not exceeding 6 inches deep, to the established grade.
- L. Backfill in Pipe Zone. Pipe zone backfill is included in the Specification for the pipe.
- M. Trench Backfill Above Pipe Zone. Do not push the backfill material into the trench in such a way as to permit free fall of the material into the open trench, until at least 2 feet of cover is provided over the pipe. Under no circumstances allow sharp, heavy pieces of material to drop directly onto the pipe or the tamped material around the pipe. Do not use backfill material of consolidated masses larger than 1 cubic foot.
- N. Classes of Backfill.
Trench backfill shall comply with the City's Standard Construction Drawings and as follows:
 - 1. Class A Backfill
Backfill the trench, above the pipe zone, with approved excavated trench material to within 10 inches of final surface grade. Compact the entire trench depth in suitable lifts with a vibratory compactor, pneumatic or gasoline powered tampers,

or hydraulic hammers. Determine the method and type of equipment and amount of compaction required to prevent subsequent settlement.

Where Class A backfill is specified replace topsoil in the top 10 inches of the trench. Compact and rake to match the ground surface adjacent to the trench.

Maintain the surface of the backfilled trench level with the existing grade until the entire project is accepted by the Owner. Any subsequent settlement of the finished surfacing during the warranty period shall be considered to be a result of improper or insufficient compaction and shall be promptly repaired by the Contractor at no cost to the Owner.

2. Class B Backfill

Backfill the trench, above the pipe zone, with approved excavated trench material to within 6 inches of final surface grade. Compact the entire trench depth in suitable lifts with vibratory compactors, pneumatic or gasoline power tampers, or hydraulic hammers. Determine the method and type of equipment and the amount of compaction required to prevent subsequent settlement. Place and compact granular material in the top 6 inches.

Maintain the surface of the backfilled trench level with the existing grade by additions of granular backfill material, as specified, until final surface replacement is completed or the entire project is accepted by the Owner. Any subsequent settlement of the finished surface, during the warranty period, shall be considered to be a result of insufficient compaction and shall be promptly repaired by the Contractor at no cost to the Owner.

3. Class C Backfill

After the completion of the backfilling of the pipe zone, the excavated trench material may be pushed back into the trench by mechanical means.

In all locations where Class C backfill is used, the Contractor shall make his own estimate of the amount of backfill material required at the trench, so that after normal settlement has occurred, the finished surface will meet the existing grade. Neatly windrow the material over the trench and remove all excess. Any excess or deficiency of backfill material, which becomes apparent after settlement within the warranty period, shall be corrected by regrading, disposing of excess material or adding additional material where required. Remove rocks larger than 2 inches from the upper 8 inches of backfill.

4. Class D Backfill

Backfill the entire trench, above the pipe zone, with granular backfill material. Compact the entire trench depth to 95 percent density in 6 inch lifts with mechanical, vibrating or impact tampers. Determine the method and type of equipment and amount of compaction required to prevent subsequent settlement.

Maintain the surface of the backfilled trench level with the existing grade with crushed rock backfill material until final surface replacement is completed or the entire project is accepted by the Owner. Any subsequent settlement of the finished surface during the warranty period shall be considered to be a result of insufficient compaction and shall be promptly repaired by the Contractor at no cost to the Owner.

5. Class E Backfill

Class E trench backfill is to be used only where a new paved street is going to be constructed above the installed pipe.

The width of the trench, above the pipe zone, may be increased beyond the required specifications for pipe zone width, as described in the City of Moscow Standard Drawing #15, but shall not be less than (6) six feet.

Approved native excavated material may be used for backfill above the pipe zone in this widened trench. Compaction for all trench backfill, above the pipe zone, shall be 95% minimum of AASHTO T-99. All native backfill shall be placed in (6) six inch maximum lifts and method of compaction shall be only by a (5) five foot minimum wide sheepsfoot roller. Density testing frequency, for this approved native excavated material, will be in excess of that required for the Class 'D' crushed basalt backfill.

6. Class F Backfill

Backfill the trench, above the pipe zone, with granular material to within 4 inches of the finished surface.

Compact the entire trench, above the pipe zone, in six (6) inch maximum lifts with vibratory compactors, pneumatic or gasoline power tampers, or hydraulic hammers to a minimum 95 percent standard density. The top 4 inches of the trench is to have smooth cut edges before being backfilled with two equal lifts of asphaltic concrete patching mix.

7. Subsurface Drain Backfill

Backfill the entire trench to within 10 inches of the final surface grade or to the street subgrade, as applicable, with crushed or naturally occurring granular material from approved sources.

The material shall be washed, if necessary, to render the particles free from clay. It shall contain not more than 1% of clay lumps or other decomposed material. It shall conform to the following requirements for grading:

Sieve Size	Percent Passing
3"	100
2.5"	95 – 100

3/4"	50 – 80
1/4"	30 – 60
No. 8	20 – 50
No. 30	8 – 30
No. 50	3 – 12
No. 200	0 – 1.2

* All percentages are by weight.

That portion of the gravel backfilled for drains retained on a 1/4" square sieve shall not contain more than 0.05% by weight of wood waste.

Compaction, above the pipe zone, shall be accomplished by the use of mechanical, vibrating or impact tampers. Determine the method and type of equipment to use and amount of compaction required to prevent subsequent settlement.

Maintain the surface of the backfilled trench level with the existing grade by additions of granular backfill material as specified until final surface replacement is completed or the entire project is accepted by the Owner. Any subsequent settlement of the finished surface, during the warranty period, shall be considered to be a result of insufficient compaction and shall be promptly repaired by the Contractor at no cost to the Owner.

- O. Maintenance of Excavated Trench. Maintain the excavated trench between any two successive valved sections of pipeline or as specified in the project Special Provisions until the following operations have been completed, to the satisfaction of the Engineer, for waterline construction: Service connections have been installed, including pressure tap; valves, valve boxes, hydrants and thrust blocks installed, hydrostatic or air testing, sterilization, cleanup and restoration of all physical features, utilities restored to their original condition, or better, and in general, all work required between the two line valves accomplished with the exception of repaving.
- P. Maintenance of Trench Backfill. This maintenance shall include, but not be limited to, the addition of crushed rock backfill material to keep the surface of the backfilled trenches reasonably smooth and free from excessive ruts and potholes and suitable for normal traffic flow.

Trenches backfilled within existing paved streets shall be temporarily surfaced with 2.5 inches of cold mix asphalt pavement; which temporary cold mix surfacing shall be placed within one day of completion of trench backfilling. This temporary patch shall be installed and maintained smooth until the permanent hot mix patch is installed. Under certain circumstances, this requirement may be waived by the City Engineer.

No additional payment will be made for the maintenance of the trench backfill prior to completion of the work outlined above, and the trench backfill maintenance and shall be considered as incidental to that item of work.

- Q. Disposal of Excess Excavation. All excess excavation not required or suitable for backfill shall be disposed of in a waste area arranged by the Contractor.
- R. Drainage Culverts. Replace, in like kind, drainage culverts which are removed or damaged. If the pipe is damaged during removal, dispose of it and furnish and install new pipe. Dispose of culvert pipe that is in too poor condition to reuse because of age or physical conditions. Repair drainage pipes with manufactured fittings only; encase Ferncos in concrete.
- S. Blasting. Blasting shall conform to all specifications of Section 302, of the latest edition, of the Idaho Standards for Public Works Construction and amendments thereto. A copy of said specifications is available at the office of the City Engineer.

19.7 Payment

Payment for trench excavation and backfill will be as specified for main line pipe as follows:

- A. Trench Excavation and Backfill. Payment for trench excavation and backfill shall be included in the price per linear foot of the respective pipe stated in the Contractor's bid proposal.

Payment for trench excavation and the respective backfill shall constitute full compensation for all work specified and incidental to the price per linear foot of the respective pipe.

Pipe zone backfill is specified under Section ES-20.

- B. Rock Excavation. Rock excavation shall be measured for payment as the actual quantity of rock removed within the approved limits.

ES-20. PIPE

20.1 Storm Sewer Pipe

Mains, 4-inch to 15-inch: SDR 35 PVC ASTM D 3034, gasketed.

Mains, 18-inch to 36-inch: Solid wall PVC ASTM F 679 or HDPE (High Density Polyethylene) AASHTO M 294, smooth-walled interior, silt-tight.

Culvert Pipe: Corrugated Steel Pipe and Pipe Arches conforming to AASHTO M 36, 2-2/3" x 1/2 corrugations. Round pipe shall be 16 gage minimum; arch pipe shall be 12 gage minimum.

Storm Sewer Service Laterals: SDR 35 PVC ASTM D-3034, except as follows: where a service lateral crosses a water main or a water service line with less than 18 inches of clearance between the two pipes the sanitary sewer service lateral pipe shall be un-jointed

PVC pressure water pipe, either Schedule 40 PVC or Class 160 PVC ASTM D-2241 for distance nominally ten feet each side of the crossing. This pressure water pipe shall be joined to standard SDR 35 PVC pipe at both ends with FERNCO couplers having stainless steel shear ring bands.

20.2 Sanitary Sewer Pipe

All sanitary sewer pipe shall be a minimum of eight (8) inch diameter except sewer to house connections which shall be a minimum of four (4) inch diameter.

Mains, 8-inch diameter and larger: SDR 35 PVC ASTM D-3034.

Service Laterals: SDR 35 PVC ASTM D-3034, except as follows: where a service lateral crosses a water main or a water service line with less than 18 inches of clearance between the two pipes the sanitary sewer service lateral pipe shall be un-jointed PVC pressure water pipe, either Schedule 40 PVC or Class 160 PVC ASTM D-2241 for distance nominally ten feet each side of the crossing. This pressure water pipe shall be joined to standard SDR 35 PVC pipe at both ends with FERNCO couplers having stainless street shear ring bands.

20.3 Perforated Subsurface Drain Pipe

- A. General. A perforated roadway underdrain system may be shown on the Plans and shall be furnished and installed as herein described in these Specifications, as shown on the City's Standard Construction Drawings and as shown on the Plans.

Laterals will generally be connected to the collector at 60° angles. The terminal end of each lateral will be sealed with a plug. All connections between pipe sections and branches are to be water tight.

The pipe shall be wrapped with a filtering sock.

Perforated Subsurface Drain Pipe that is corrugated on the inside will not be allowed.

Perforated pipe and fittings will not be dumped into the trench. All pipe shall be inspected prior to lowering into the trench and if necessary cleaned of any material tending to plug the perforations of the pipe.

Pipe shall be laid with the perforations at the bottom, per manufacturer's instructions.

Gravel backfill for drains shall be as defined under Section ES-19.

- B. Types of Pipe. Perforated subsurface drain pipe as indicated on the plans and standard drawings shall be one of the following types of pipe or as approved by the Engineer:
- Perforated Corrugated Plastic Pipe
 - Perforated Solid Wall Plastic Pipe

1.Perforated Corrugated Plastic Pipe

This pipe shall be Advanced Drainage System (ADS) N-12 pipe or approved equal. The pipe shall be 4" in diameter, having at least two (2) rows of perforations parallel to the axis of the pipe. The pipe and fittings shall meet the requirements of AASHTO M-252 Type S (corrugated outside-SMOOTH INSIDE). The joints shall be gasketed non-water tight joints (Soil tight per AASHTO section 26); Gaskets may be architectural weather stripping material per ASTM D-1056 or rubber per ASTM F-477.

2. Perforated Solid Wall Plastic Pipe

This pipe shall be Advanced Drainage System (ADS) pipe or approved equal. The pipe shall be 4" in diameter, having at least two (2) rows of perforations parallel to the axis of the pipe. The pipe and fittings shall meet the requirements of AASHTO M-252. The joints shall be gasketed non-water tight joints (Soil tight per AASHTO section 26); Gaskets may be architectural weather stripping material per ASTM D-1056 or rubber per ASTM F-477.

20.4 Water Pipe & Ductile Iron Fittings

- A. Joints. Pipe joints shall be push-on joints except where specifically shown or detailed otherwise.
- B. Mechanical Joint Fittings. Three-inch through sixteen inch mechanical joint ductile iron fittings shall be Tyler SSB Class 350 ductile iron fittings, or an approved equal, and shall conform to ANSI/AWWA C-111
- C. Flanged Ductile Iron Fittings. Flanged fittings shall conform to ANSI/AWWA C-110 and shall be faced and drilled to 125-pound ANSI. The fittings shall be 125 PSI rated working pressure and cement-mortar lined to same thickness specified for pipe.
- D. Mechanical Couplings. Mechanical couplings, not a part of the pipe itself, shall be ductile iron couplings with long solid sleeves and be Mechanical Joint Class 350. Mechanical couplings shall mean straight couplings, transition couplings, reducing couplings, and flanged coupling adapters.
- E. Ductile Iron Pipe. All ductile iron pipe shall be centrifugally cast of 60-42-10 iron and shall conform to ANSI / AWWA C-151. Thickness class or classes shall be 51(minimum). The pipe shall be cement mortar lined and seal coated in accordance with ANSI / AWWA C-104. The rubber ring gaskets shall be suitable for the specified pipe sizes and pressure and shall conform to applicable parts of the latest federal specification ANSI / AWWA C-111, and shall be furnished by the pipe manufacturer. A nontoxic vegetable soap lubricant shall be supplied with the pipe in sufficient quantities for installing the pipe.

- F. Polyvinyl Chloride (PVC) Pressure Pipe. All PVC pressure pipe shall conform to pressure Class 150 AWWA C-900 or pressure Class 165 AWWA C-905. All pipe shall be push-on joints with one gasket bell end.
- G. Tapping Sleeves. All tapping sleeves shall be ROMAC “SST” Stainless Steel as per ASTM A-240, Type 304 and Type 304L or an approved equal.

20.5 Pipe Laying

Pipes shall be laid in straight lines at uniform rates of grade as shown on the plans.

Proper preparation of foundation, placement of foundation material where required, and placement of pipe zone material below the pipe shall precede the installation of all sewer, water and culvert pipe. This shall include necessary leveling of the native trench bottom or the top of the foundation material as well as placement and compaction of required pipe zone material, below the pipe, to a uniform grade so that the entire length of pipe will rest firmly on a well compacted material, so the backfill material around the pipe will be placed in a manner to meet requirements specified under backfilling.

Water pipe delivered for construction shall be handled so as to minimize entrance of foreign material. When pipe laying is not in progress as, for example, at the close of a day's work, all openings in the pipeline shall be closed by water-tight plugs. Joints of all pipe in the trench shall be completed before work is stopped. If water accumulates in the trench, the plugs shall remain in place until the trench is dry.

If dirt that, in the opinion of the Engineer, will not be removed by flushing enters the pipe, the interior of the pipe shall be cleaned and swabbed as necessary with a 5% hypochlorite disinfecting solution.

- A. Backfill at the Pipe Zone. The pipe zone shall be considered to include the full width of the excavated trench from the bottom of the trench (a minimum of 4 inches under the pipe) to a point 12 inches above the top outside surface of the barrel of the pipe.

Particular attention must be given to the area of the pipe zone from the flow line to the center line of the pipe to ensure that firm support is obtained to prevent any lateral movement of the pipe during the final backfilling of the pipe zone.

Backfill the area of the pipe zone from the bottom to the horizontal center line of the pipe with “imported pipe zone material.” Hand place the material around the pipe in 6 inch layers and thoroughly hand tamp with approved tamping bars supplemented by “walking in” and slicing with a shovel.

All material, within the pipe zone, shall be hand tamped and done in such a manner as to not change the grade of the pipe (particularly gravity pipe).

- B. Joints. In making the joints on the pipe care shall be exercised to clean all dirt, rock or other foreign matter completely from the inside of the bells and the outside of the spigots. The pipe shall be forced tightly in place with a bar or mechanical puller of a type approved by the Engineer. When the pipe is aligned it shall be supported by placing sufficient backfill material alongside and carefully tamped into place as described under Section 20.5.A.

When two different types of gravity pipe are joined together, a Fernco coupler may be used, upon approval of the Engineer. The completed connection shall be supported, in such a manner, as to maintain established line and grade and shall be encased, on all sides, with a minimum of four (4) inches of concrete. The concrete shall extend a minimum of two (2) feet on each side of the coupler.

Lubricant for water pipe gaskets shall be supplied by the pipe manufacturer.

- C. Caps and Connections. Caps for pipe branches, stubs, or other open ends which are not to be immediately connected shall be made of an approved material and shall be secured in a place with a joint comparable to the main line joint, or stoppers may be of an integrally cast breakout design. Caps of the type recommended by the pipe's manufacturer shall be used.
- D. Imported Pipe Zone Material. Granular material for pipe zone backfill shall be 3/4" minus crushed rock unless otherwise specified. The material shall meet the specifications, of the latest edition, of the Idaho Transportation Department Standard Specifications for Highway Construction and amendments thereto.
- E. Water Main Location and Separation. The location and separation of the water and non-potable water main pipes, both horizontal and vertical, shall meet the most current requirements of IDAPA 58.01.08 – Idaho Rules for Public Drinking Water Systems.
- F. Permissible Deflection at Joints - Water Pipe. Wherever it is necessary to deflect pipe from a straight line, either in the vertical or horizontal plane, to avoid obstructions or where long radius curves are permitted, the amount of deflection allowed shall not exceed the values in the following table:

*MAXIMUM DEFLECTION PERMITTED (18 FOOT LENGTH PIPE)

Bell and Spigot		Mechanical Joint		Push-on Joint	
Diameter (Inches)	Max. & Min. Deflection Angle (Degrees)	Deflection (Inches)	Max. Deflection Angle (Degrees)	Deflection (Inches)	
6	7-07	27	5	19	
8	5-21	20	5	19	
10	5-21	20	5	19	
12	5-21	20	5	19	

14	3-35	13 ½	3	11
16	3-35	13 ½	2	11
18	3-00	11	3	11
20	3-00	11	3	11
24	2-23	9	3	11

*The maximum deflection shall be whichever is less, the table or that recommended by pipe manufacturer.

G. Anchorage (water pipe)

1. Limiting Pipe Diameter and Degree of Bend

On all pipelines 6 inches in diameter or larger, securely anchor by suitable thrust blocking all tees, plugs, caps, and bends where unbalanced forces exist, as directed by the Engineer.

2. Thrust Blocking

Provide thrust blocks as required by the Standard Construction Drawings. The concrete mix shall have a compressive strength of not less than 2500 psi. Place blocking between the undisturbed ground and the fitting to be anchored; plastic sheathing to be placed between the concrete and fitting. The bearing surface shall be as shown or as directed by the Engineer. Place the blocking so that the pipe and fitting joints will be accessible to repairs, unless otherwise shown.

3. Metal Tie Rods

Metal tie rods, if specifically required by the Plans or the Engineer, shall be used in conjunction with thrust block. The rods, nuts and washers shall be coated with a rust resistant coating. (A product intended for such use.)

20.6 Pipe Testing and T. V. Inspection

A. Sanitary Sewer Pipe. The finished sanitary sewer shall be tight against leakage from either the inside or the outside of the pipe.

All wyes, tees, and stubs shall be plugged with flexible jointed caps, or acceptable alternate, securely fastened to withstand the internal test pressure. Such plugs or caps shall be readily removable, and their removal shall provide a socket suitable for making a flexible jointed lateral connection or extension.

Exfiltration testing of the sanitary sewer pipe will be conducted by the Contractor, under the supervision of the Engineer, or his representative, after the sewer line is backfilled. The Contractor shall notify the Engineer at least twenty-four (24) hours in advance of his intention to pressure test the line.

If the test indicates that there is excessive leakage in the line the Contractor shall make repairs, at his own expense, and take such corrective action as may be required by the Engineer.

T.V. inspection of the sanitary and storm sewer pipe will be conducted by the City after the pipe has been backfilled and the manholes are accessible.

1. Exfiltration Test (Using Air)

The Contractor shall plug all openings in the pipe and supply necessary metering equipment and hoses for the test and a blower or compressor with adequate capacity to perform the test.

Immediately following the pipe cleaning, the pipe installation shall be tested with low pressure air. Air shall be slowly supplied to the plugged pipe installation until the internal air pressure reaches four (4) pounds per square inch greater than the average back pressure of any ground water that may submerge the pipe as determined by the Engineer.

At least two minutes shall be allowed for temperature stabilization before proceeding further. The inspector will then accurately determine the time of loss of one (1) psi. This time interval shall not be less than the time interval determined in the following formula.

$$T = 0.0109 D^2 L$$

T = time in seconds

D = nominal inside diameter of pipe in inches

L = length of pipe in feet

Failure to meet or exceed the computed time interval for the loss of one (1) psi will be cause for rejection of the sewer pipe.

All repairs necessary to meet these requirements and/or testing will be at the expense of the Contractor.

The maximum length of sewer pipe, for the above tests, shall be the distance between consecutive manholes. Any section of sewer pipe, between any two manholes that does not meet the above requirements, shall be rejected.

2. T.V. Inspection

T.V. inspection, (by the City), of the newly installed sanitary and storm sewer pipes will be required, preferably, before the placement of asphalt on the roadway. It shall be the responsibility of the Contractor to give the Engineer ample advance notice of the time when this inspection is to be performed to assure the timely scheduling of the City's personnel and equipment.

Any and all imperfections (i.e. sags in the pipe invert, joints not fully seated, offset joints, poor manhole entries and exits, etc.) found in the installation of the pipe shall be immediately repaired by the Contractor at no cost to the City. Such repairs shall be as allowed and directed by the City Engineer.

B. Water Pipe

All new watermain shall pass City standard pressure testing and bacteriological testing. Pressure testing, flushing, disinfection, and bacteriological testing shall be performed by the City Water Department. All testing, flushing, and disinfecting materials and labor costs of the City's must be paid by the Contractor. It is the Contractor's responsibility to repair all leaks. The test pressure shall be 1-½ times the working pressure of the pipe per AWWA standards. The bacteriological test criteria shall be as follows: one test showing "absence" of coliform bacteria (<1) and a standard plate count of less than 100. The Contractor shall be responsible for all excavation and back fill necessary to allow the City Water Department access to the new main for the City to furnish, install, and remove all corporation stops necessary to test, chlorinate, and bacteriological sample the new main as required. This includes backfill and trench surfacing once and then returning to the site to re-excavate and re-backfill (including cold mix patching) any corporation stops that remain in the main during disinfecting and sampling procedure. Where connections are made to existing mains the fitting and pipe shall be thoroughly cleaned and spray disinfected with 150(+) ppm chlorine solution immediately prior to their installation and such procedure shall be witnessed by a representative of the City; such operations by the contractor require the City to be notified a minimum of 48 hours in advance. The 48 hour notice is necessary to allow the City crew to notify customers of the water outage. The contractor shall be responsible for coordinating and cooperating with the City Water Department for testing, flushing, and disinfecting activities.

20.7 Plugging Existing Pipe

Where shown in the Plans or where designated by the Engineer, existing pipes shall be plugged on the inlet end for a distance of 2 diameters with commercial concrete. Care shall be used in placing the concrete in the pipe to see that the opening of the pipe is completely filled and thoroughly plugged.

20.8 Basis of Payment

- A. Storm Sewer Pipe. The accepted quantities of storm sewer pipe will be paid for by the unit price per linear foot and shall include all costs incidental to furnishing and laying pipe, as herein described, including furnishing and installing lock bands at each joint and all pipe zone material.
- B. Sanitary Sewer Pipe. The accepted quantities of sanitary sewer pipe will be paid for by the unit price per linear foot and shall include all costs incidental to furnishing and laying pipe. The cost of furnishing all pipe zone material is also included in this item.

- C. Perforated Sub-Surface Drain Pipe. The accepted quantities of subsurface drain pipe will be paid for by the unit price per linear foot and shall include all costs incidental to furnishing and laying pipe, as herein described, including all angle branches, plugs, pipe connectors, and all pipe zone material.
- D. Water Pipe & Ductile Iron Fittings. Payment for main line water pipe, including fittings, thrust blocks and couplings will be made at the unit price per linear foot.
- E. Plugging existing pipes will be measured per each, for each plug installed, for pipe diameters up to and including 36 inches. The concrete for plugging pipes in excess of 36 inches in diameter will be measured by the cubic yard. Computations for corrugated metal pipes will be based on the nominal diameter.

The measurement for payment will be the field measured centerline length of the pipe in place within the limits shown. Laying lengths of valves, fittings and couplings will be included. Payment for fittings, couplings and thrust blocks shall be considered incidental to the cost of the respectively-sized pipe.

Payment for valves will be made at a per each unit price.

ES-21. GATE VALVES AND VALVE BOXES

21.1 Scope

This section covers the work necessary for furnishing and installing the gate valves and valve boxes, complete.

21.2 Materials

- A. Gate Valves (all sizes). Valves shall be ductile iron AMERICAN FLOW CONTROL SERIES 2500 resilient seated valves, or an approved equal, and shall open when the stem is rotated counterclockwise. Unless otherwise shown, valves shall have 2-inch square wrench nut. Valve ends and valve sizes shall be shown. Valves shall conform to ANSI / AWWA C-509.
- B. Valve Boxes. Valve boxes for valves 12" in size and smaller shall be Buffalo 2-piece slip - type, cast iron with 5-1/4-inch shaft, and shall be TYLER 6855 series of appropriate length for the installation, or approved equal. Valve boxes for valves over 12" in size shall be Buffalo 3-piece sliding type cast iron with 5-1/4-inch shaft and shall be TYLER 6855 series of appropriate length for the installation or approved equal. The word "Water" shall be cast into the top of the lids. Extension pieces, if required, shall be the manufacturer's standard type for use with the valve boxes.
- C. Extension stems for valve operators. Where the depth of the opening nut is more than 4.5 feet, standard operating extensions shall be provided to bring the operating nut to a point

3.5 feet below the surface of the ground or pavement. The extension stem shall be constructed of steel (and coated).

21.3 Workmanship

- A. Valves. Before installation, the valves shall be thoroughly cleaned of all foreign material, and shall be inspected for proper operation for both opening and closing, and to verify that the valves seat properly. Valves shall be installed so that the stems are vertical, unless otherwise directed by the Engineer. Jointing shall conform to AWWA C-600 or AWWA C-603, whichever is applicable. Valves shall be installed in accordance with "Standard Details". Joints shall be tested with the adjacent pipeline. If joints leak during the test, valves shall be disconnected and reconnected, and the valve and/or the pipeline retested.

Faces of flanges shall be cleaned thoroughly before flanged joint is assembled. After cleaning, the gasket shall be inserted and the nuts tightened uniformly around the flange. If flanges leak under test, the nuts shall be loosened, the gasket reset or replaced, the nuts retightened, and the valve and/or pipeline retested.

Valves on all service connections and stubouts, 4 inch and larger, shall be mechanical joint and shall be restrained with coated tie rods.

- B. Valve Boxes. Center the valve boxes and set plumb over the wrench nuts of the valves. Set valve boxes so that they do not transmit shock or stress to the valves. Set the valve box covers flush with the surface of the finished pavement as shown, or such other level as may be ordered by the Engineer. Cut extensions to the proper length so that the valve box does not ride on the extension when set at grade.

Backfill shall be the same as specified for the adjacent pipe. Place backfill around the valve boxes and thoroughly compact to a density equal to that specified for the adjacent trench and in such a manner that will not damage or displace the valve box from proper alignment or grade. Misaligned valve boxes shall be excavated, plumbed, and backfilled at the Contractor's expense.

Valve boxes shall be clean prior to final project acceptance.

21.4 Payment

Payment for gate valves furnished and installed, complete, with valve boxes will be by the unit prices per each. Payment for the gate valves and valve boxes shall constitute full compensation for the work as specified under this section.

Payment for gate valves and valve boxes furnished and installed as auxiliary valves on hydrants shall be included in the unit price for hydrants.

ES-22. FIRE HYDRANTS

22.1 Scope

This section covers the work necessary for furnishing and installing the fire hydrants, complete, and the work necessary for the removal of existing hydrants.

22.2 Materials

- A. Low Pressure Hydrants. Hydrants to be Corey pattern with nominal 5-1/4 inch main valve opening with 6 inch bottom connections. Equip with two 2-1/2 inch hose nozzles and one 4-1/2 inch pumper port with a 5 inch Storz hose nozzle. The Storz nozzle shall be an integral part of the fire hydrant and must be furnished by the manufacturer or authorized distributor designated by the manufacturer. Storz adapters will not be accepted. Operating nut shall be equipped with O-ring seals and shall open when turned to the left or counterclockwise. Hydrants shall be of the break-flange or safety-top type. Hydrants shall conform to AWWA C-502, and these Specifications. The depth of bury will generally be 5 feet; and as required to accommodate site conditions. Nozzle threads shall be American National Standard. The hydrant isolation valve shall be attached to the tee at the main and all of the piping shall be restrained from the tee to the hydrant with flanged fittings, retaining glands (mega lugs, etc.) or tie rods as approved by the City Engineer. Hydrants shall be factory painted or may be painted by the contractor using a high quality industrial enamel high intensity red paint above the ground line; spray can paint will not be allowed.
- B. Manufacturer, "Model": Waterous, "Pacer" or Mueller, "Centurion"
- C. Base Block. Solid precast concrete pier block having nominal dimensions of 8-inch thickness by 15-inch square base.
- D. Drain Rock. Washed 1-1/2 inch crushed rock or graded river gravel free of organic matter, sand, loam, clay, and other small particles that will tend to restrict water flow through the gravel.
- E. Concrete for Thrust Blocking. City Standard per ES-11.
- F. Thrust Ties. 3/4 inch diameter steel rods and Duc-Lugs as manufactured by Stellar Corporation, Columbus, Ohio, or approved equal. Rods shall have rust resistant protective coating.
- G. Auxiliary Gate Valve. See City Standard ES-21.

22.3 Workmanship

Construction and installation shall conform to the detail on the Plans and to provisions of Sections 11 and 12 of AWWA C-600, except where otherwise specified.

- A. Location and Position. Locate as shown or directed so as to provide complete accessibility and minimize possibility of damage from vehicles or injury to pedestrians. A 3-foot clear space shall be provided and maintained around the circumference of the hydrant or as approved by the Engineer. Where hydrants are subject to impact by a motor vehicle, guard posts other approved means shall be provided as approved by the Engineer. Improperly located hydrants shall be disconnected and relocated, at the Contractor's expense.

When placed behind the curb, set hydrant barrel so that the face of the pumper or hose nozzle cap will be 2 feet from the back of the curb. When set in lawn space between curb and sidewalk, or between sidewalk and property line, let no portion of the hydrant or nozzle cap be within 12 inches of the sidewalk.

Set all hydrants plumb and nozzles parallel with, or at right angles to the curb, with the pumper nozzle facing the curb. Set hydrants so that safety flange is a minimum of 3 inches and maximum of 6 inches above finished ground or sidewalk level to clear bolts and nuts, and as directed.

- B. Excavation. Do not carry below sub-base grade. Replace over-excavated areas with gravel, and hand tamp to provide firm foundation.
- C. Base Block. Place on firm level sub-base to assure uniform support.
- D. Installation of Hydrants. Place hydrant carefully on base block to prevent the base block from breaking. After hydrant is in place and connected to the pipeline, place temporary blocks to maintain the hydrant in a plumb position during subsequent work.
- E. Drain Rock. Place gravel around base block and hydrant bottom after hydrant has been blocked in place. Drain gravel shall be not less than 6 inches above hydrant drain opening. Do not connect drainage system to sewer.
- F. Concrete Thrust Blocking. Place after hydrant is blocked in its final position and hydrant is joined to pipe. Concrete thrust block shall have a minimum of 4 square feet of bearing area against undisturbed earth. Restraint devices such as flanged fitting, mega lugs, or tie rods may be used in lieu of thrust blocks if approved by the City Engineer.
- G. Bury Depth and Thrust Ties. The ground surface around fire hydrants shall be as follows:
1. Behind the hydrant: The ground surface shall be a minimum of 4.5 feet above the hydrant base (as measured from 'level') for a distance of at least 10 feet behind the back of the hydrant. The City Engineer may approve a lesser bury requirement if thrust ties consisting of two $\frac{3}{4}$ inch coated steel tie rods connecting the hydrant to the valve and the main are utilized. All earthen fill behind hydrants for a minimum distance of 10 feet shall be compacted full depth to a minimum of 95% of AASHTO T99 proctor value.
 2. Sides of the hydrant: The ground surface shall be a minimum of 4.5 feet above the hydrant base (as measured from 'level') for a distance of at least 6 feet from the

centerline of the hydrant barrel. All earthen fill at the sides of the hydrant for a minimum distance of 6 feet shall be compacted full depth to a minimum of 95% of AASHTO T99 proctor value.

3. Front of the hydrant (towards the main): 4.0 foot minimum cover over the hydrant lateral pipe shall be maintained – as shown on the City of Moscow Standard Construction Drawings.

Payment for existing fire hydrant removal will be made at the unit price stated in the Contractor's bid proposal for each hydrant removed, as covered herein and on the plans.

- H. Existing Fire Hydrant Removal. Remove fire hydrants on existing city mains as shown on the plans and as directed by the Engineer. The hydrants shall remain the property of the City of Moscow and shall be stockpiled, for the City, at a location to be determined. Care shall be taken so as not to damage the hydrants during removal, transporting, or stockpiling.

22.4 Payment

Payment for fire hydrants furnished and installed will be by unit price per each. Payment for fire hydrants shall constitute full compensation for all work specified under this section, and shall include the auxiliary gate valve and connecting pipe from the main line to the valve, and all trench excavation and backfill from the main to the hydrant.

Payment for existing fire hydrant removal will be made at the per each unit price.

ES-23. STORM AND SANITARY CONNECTIONS

23.1 Materials

- A. Sewer house connections, where required on the plans or ordered by the Engineer, shall be a minimum of four (4) inch diameter pipe. The pipe shall conform to Specification ES-8.2, except that it shall be green in color.
- B. Pipe zone material, unless otherwise specified, shall be 3/4 inch minus pea gravel, crushed rock, pea gravel, or clean sand.

23.2 Workmanship

- A. The sewer house connections shall be branched from the main sewer line by a Y branch on new mains; by a ROMAC style "CB" saddle on existing sewer mains. Branches shall be placed where indicated on the plans or as ordered by the Engineer, and shall be installed, at a point, above the centerline of the sanitary sewer main.
- B. ROMAC style "CB" saddles shall be furnished and installed by the City and paid for by the contractor.

- C. Sanitary sewer services shall not be connected to manholes.
- D. Maximum deflection permissible with any one fitting shall not exceed 45 degrees and shall be accomplished with long-radius curves or bends. Short-radius elbows or curves will not be permitted except by approval of the Engineer.
- E. Provide ends of all sewer house connection lines with standard watertight plugs, suitably braced to prevent blowoff during internal hydrostatic or air testing. With all plugs in place, test the sanitary sewer lines in accordance with ES-20.6.
- F. After the line has been tested by the Contractor and accepted by the Engineer, the Contractor shall furnish and install an approved marker, as per City of Moscow Standard Drawings, to identify the ends of the sewer stubs. The marker shall be wrapped with detectable sewer tape.
- G. Conform to applicable portions of Section ES-19 and Section ES-20.2.
- H. Backfill the pipe zone with granular pipe zone material, hand-placed simultaneously on both sides of the pipe for the full trench width and hand-tamped with approved tamping bars supplemented by 'walking in' and slicing with a shovel.
- I. Backfill, above the pipe zone, shall conform to applicable portions of Section ES-19. Do not backfill sewer house connection pipe until inspected and approved by the Engineer.
- J. All denuded areas shall be fertilized, re-sown with grass seed and covered with mulch as specified in Sections ES-27 and ES-28.
- K. Install as per the Standard Construction Drawings.
- L. Separation of storm and sanitary sewer service laterals from water mains and water service lines shall conform to the requirements of Idaho Drinking Water Standards.

23.3 Basis of Payment

- A. Trench excavation and backfill, required under this item, will be paid for as incidental to the price per linear foot of pipe stated in the Contractor's bid proposal. Payment for that item shall constitute full compensation for all work connected with excavation and backfill.
- C. Sewer house connection pipe, in place, will be paid for on the unit price per linear foot for the appropriate size of pipe stated in the Contractor's bid proposal. Payment for this item shall constitute full compensation for all materials and work required to install the sewer house connection pipe, complete, including trench excavation and backfill. The length of the house connection will be based on the total length of pipe installed, including all fittings, measured along the pipe center line.

ES-24. STREET / ALLEY CUT REPAIR

All excavations in to existing City street paving shall be repaired in accordance with the City's adopted STREET / ALLEY CUT REPAIR policy and as per Standard Construction Drawing entitled STREET /ALLEY CUT REPAIR.

ES-25. EROSION AND SEDIMENT CONTROL

All construction in the City involving earthwork shall comply with all of the requirements of City Code Section 7-1-4 pertaining to Erosion and Sediment Control and the City of Moscow EROSION AND SEDIMENT CONTROL STANDARDS adopted by resolution.

The Contractor shall implement appropriate erosion control eliminating sediment transport to City infra-structure and private property. The Contractor shall pay all costs associated with sediment removal from City infra-structure, private property or environmental remediation.

All sediment control devices shall be installed prior to any ground disturbing activity.

ES-26. STORMWATER RUNOFF CONTROL

All construction and development activity in the City shall comply with all of the requirements of City Code Section 5-15 STORMWATER RUNOFF CONTROL and including Moscow STORMWATER RUNOFF CONTROL STANDARDS adopted by resolution.

ES-27. IMPORTED TOPSOIL

27.1 General

Imported topsoil shall possess friability and a high degree of fertility. It shall be free of clods, roots, gravel and other inert material. It shall be free of quack grass, horsetail and other noxious vegetation and seed. Should such regenerative material be present in the soil, it shall be the responsibility of the Contractor to remove all such growth, both surface and root, which may appear in the planting within one year following acceptance of the job at his own expense and in a manner satisfactory to the Owner.

27.2 Payment

Payment for furnishing and placing imported topsoil shall be paid according to the unit price bid on the Contractor's bid proposal form or as noted as set forth in the Contract documents.

ES-28. SEEDING

28.1 Seed

Seed furnished shall be labeled; true as to variety; noxious weed-free; and meet all purity, germination specifications, and standards of the Federal Seed Act and Idaho State Seed Laws. The variety shall be as required to best satisfy the particular application - as approved by the City Engineer.

28.2 Application

Seed all cut and fill slopes and all other denuded areas where any earthwork has occurred. Seeding shall be done in accordance with Section 621 of the latest edition of the Idaho Transportation Department Standard Specifications for Highway Construction, including all amendments thereto.

28.3 Fertilizer

Fertilizer shall be commercial grade and used in the seeding application in accordance with Section 621 of the latest edition of the Idaho Transportation Department Standard Specifications for Highway Construction, including all amendments thereto.

28.4 Mulch

Mulch shall be used in the seeding operation and shall consist of furnishing and placing mulch in accordance with Section 621 of the latest edition of the Idaho Transportation Department Standard Specifications for Highway Construction, including all amendments thereto.

28.5 Seedbed Preparation

Preparing the surface area to be seeded is part of the seeding operation and shall be done in accordance with Section 621 of the latest edition of the Idaho Transportation Department Standard Specifications for Highway Construction, including all amendments thereto.

28.6 Payment

Seeding will be paid for as allowed and described in the project specific contract documents; which may include, but not limited to, the following methods of payment: unit price per unit area; lump sum amount; incidental to other item unit prices; included in a project lump sum amount.

ES-29. TREE TRIMMING

Any tree, within the construction area, whose branches, trunk or roots must be removed in order to complete the work, should be trimmed, as directed by the Engineer. All costs for such trimming shall be noted as set forth in the Contract documents. **ALL TREE TRIMMING SHALL CONFORM TO THE APPLICABLE SECTIONS OF THE COMMUNITY FORESTRY ORDINANCE.**

ES-30. INSPECTION

Work performed under this contract shall be inspected at various stages of progress. These inspections include, but shall not be limited to the following:

- A. After storm sewer lines, sanitary sewer lines, perforated drain lines and their structures are in place, but before any backfilling is started.
- B. Prior to and during the placement of all concrete. This inspection shall be requested when the forms are in place and ready to receive the concrete.
- C. After the street has been excavated and compacted, but before any crushed rock is placed.
- D. During the application and processing of the crushed rock base and after the crushed rock base has been placed and compacted, but before the prime coat is applied.
- E. After valve boxes, catch basins, manholes and monuments have been adjusted to the proper elevation.
- F. Prior to and during the placement of prime coat and tack coat.
- G. Prior to and during the placement of all superpave hot mix asphalt pavement.
- H. At the completion of the job, after all cleanup, backfilling and all other work is done and job is ready for final acceptance.

It shall be the responsibility of the Contractor to notify the Engineer, or his representative, when the various phases of the project are ready for inspection.

Request for inspection may be verbal but shall be given in sufficient time to allow the Engineer, or his representative, to arrange to be present as required. Failure to notify the Engineer, or his representative, of the inspections shall be sufficient ground to reject the uninspected work and cause its immediate removal.

All discrepancies, indicated by the inspector, shall be corrected by the Contractor and re-inspected before the next phase of operation is started. No claim shall be made for delays caused by correction of work found unacceptable to the inspector.

ES-31. WORKMANSHIP AND CLEAN UP

It is the intent and purpose of these Specifications and Plans to obtain good workmanship throughout with the completed work complying with the said Specifications and Plans and in full working order upon completion. Work will not be accepted until this result is obtained.

All debris or rubbish caused by the contractor's operations shall be removed and the areas occupied during such operation shall be left in a neat and presentable condition.

Any damage to private property shall be repaired, replaced in kind, as approved by the City Engineer or the Owner compensated as required by the General Specifications.

Upon the satisfactory completion of all work embraced in the contract and specifications, including the cleanup, together with full compliance with the requirements of the General Specifications the Engineer will, within fifteen (15) days after such completion and compliance, issue a certificate of completion to the Owner with two (2) copies to the Contractor.

ES-32. MOBILIZATION

This item shall consist of preparatory work and operations, including but not limited to, those necessary for the movement of personnel, equipment, supplies and incidentals to the project site; for the establishment of offices, buildings and other facilities necessary for the work on the project; for premiums on bond and insurance for the project; for all other work and operations which must be performed or costs incurred before beginning production work on the various contract items. Mobilization cost for subcontracted work shall be considered to be included in the prices bid by the prime Contractor.

The amounts to be allowed for mobilization in the partial payment to be made under the contract will be made as follows:

1. Sixty percent of the amount bid for mobilization will be paid on the first monthly progress estimate.
2. Forty percent of the amount bid for mobilization will be paid on the second monthly estimate providing that the contractor has initiated productive work on the project.

Mobilization will be measured and paid for by the Lump Sum as shown on the Contractor's Proposal

SPECIAL PROVISIONS

SCOPE

This project consists of, but is not limited to, the removal and installation of sanitary manholes and 8" sanitary pipe within existing sanitary sewer infrastructure for the purpose of re-routing the sanitary sewer main. This project will require the re-connection of eleven sanitary sewer services, many of which will require removal and installation of 4" sanitary service pipe to the newly re-routed sanitary main. Additionally, one 6" concrete laterals will require removal and replacement with 8" PVC pipe. The installation of new sanitary sewer main includes, but is not limited to, paving of all removed asphalt roadway, placement and compaction of asphalt tailings on compacted asphalt tailing surfaced roadway, and the operation of a temporary bypass pump to allow connection of the new sanitary system to the existing without disruption of sewer service. All work shall be completed as shown on the construction plans and as described in these specifications.

Note: All quantities are approximate, planned and actual quantities may vary.

GENERAL

All labor, materials, equipment, traffic control, and incidentals necessary for the completion of the work, as herein described in these specifications and as shown on the plans, shall be furnished by the Contractor. All work performed under this contract shall be completed in strict accordance with these SPECIAL PROVISIONS, ENGINEERING SPECIFICATIONS, CONTRACT PLANS, and the City of Moscow STANDARD CONSTRUCTION SPECIFICATIONS and DRAWINGS (**unless herein modified**). These SPECIAL PROVISIONS, the SCOPE OF WORK DESCRIPTION, and the CONTRACT PLANS have precedence over the City standards and Standard Drawings where not in agreement.

Traffic control must be in place prior to work commencing. Traffic control shall be in place any time a vehicle, piece of equipment or stockpile is in the roadway. The Contractor shall make no changes or modifications to the traffic control without prior approval from the Streets Supervisor or the Engineer.

It is the intent and purpose of these specifications and plans to obtain good workmanship throughout, with all work complying with these specifications. The project will not be considered substantially complete until all requirements of these specifications have been completed to the satisfaction of the Engineer.

It shall be the responsibility of the Contractor to notify the Engineer to request an inspection of the base material prior to beginning any paving or concrete operations. Failure to notify the Engineer shall be sufficient grounds to reject all uninspected work and cause its immediate removal. All discrepancies indicated by the Engineer shall be corrected by the Contractor, re-inspected and approved by the Engineer prior to acceptance of work and prior to payment. No claim shall be made for delays or compensation caused by correction of work found unacceptable by the Engineer, including noncompliance with ADA requirements.

All debris or rubbish generated by the Contractor's operations shall be removed and the areas occupied during such operation shall be left in a neat appearing condition. Any property, public or private, damaged by the Contractor shall be repaired to its original condition at the expense of the Contractor and approved by the Engineer.

All lawn areas damaged by the Contractor shall be repaired to the satisfaction of the Engineer. This work may include grading and sodding, as required. Any tree, within the construction area, whose branches, trunk or roots must be removed in order to complete the work, should be trimmed, as directed by the Engineer. All costs for such trimming shall be noted as set forth in the Contract documents. All tree trimmings shall conform to the applicable sections of the community forestry ordinance.

Curbs and sidewalk damaged by the Contractor during this project shall be replaced by the Contractor and constructed to ES-13 and ES-14 of the City's Standard Construction Specifications, respectively.

Items referred to on the project plans as "found pins" or "monuments" are land net corner or property corner monuments and shall be retained and protected until such time as the Engineer approves their removal. In some cases, the Contractor may be required to work around monuments. Removal of monuments not approved by the Engineer shall be replaced by a professional land surveyor at the expense of the Contractor.

Construction items that are not explicitly covered in these written specifications but are required to complete a functioning project shall not be misconstrued by the Contractor as not being a part of the scope of the work covered by the contract. Those items that are not specifically covered in these specifications, but are required by the CONTRACT PLANS, shall be constructed in accordance with the construction industry's highest standards.

The Contractor shall bring to the Engineer's attention any problems associated with any part of the design and/or construction of this project – as a consequence of design error, construction error, site conditions, or any other unanticipated construction variable. The Contractor and the Engineer will then jointly work out a solution to the problem.

SP-1. MOBILIZATION

This item shall consist of preparatory work and operations, including but not limited to, those necessary for the movement of personnel, equipment, supplies and incidentals to the project site; for the establishment of offices, buildings and other facilities necessary for the work on the project; for premiums on bond and insurance for the project; survey, geotechnical investigations and utility coordination, preparation of a construction schedule, furnishing and erecting field offices, laboratory, batch plants and other facilities necessary to undertake the Design-Build Work, security, badging and certification requirements, initial site personnel, sanitary facilities, development of site material and equipment requirements, preparing requisitions for all items and preparation of the procurement program, and for all other work and operations which must be performed or costs incurred before beginning production work on the various contract items.

Mobilization cost for subcontracted work shall be considered to be included in the prices bid by the prime contractor.

Measurement and Payment:

The amounts to be allowed for mobilization in the partial payment to be made under the contract will be made as follows:

1. Sixty percent of the amount bid for mobilization will be paid on the first monthly progress estimate.
2. Forty percent of the amount bid for mobilization will be paid on the second monthly estimate, providing that the contractor has initiated productive work on the project.

Measurement for MOBILIZATION shall be lump sum. Payment for this item shall be at the price shown on the Contractor's Proposal, according to the above guidelines, and shall include all materials, labor, equipment and incidentals to do the work for:

SP-1. MOBILIZATIONLS

SP-2. REMOVALS AND DISPOSALS

This item consists of furnishing the necessary materials, labor and equipment to: saw-cut, excavate, remove and dispose of: existing bituminous surface, concrete pavement, concrete sidewalks, concrete curbs, concrete pedestrian ramps, and other obstructions as required. All removals and disposals shall be in accordance with City of Moscow Engineering Specification ES-4.

The Contractor shall be responsible for all removals delineated by City staff as specified in plans, specifications, and contract documents, and as may be necessary to complete the work in accordance with the scope of the work and City Standards.

Sections of concrete to be removed shall be cleanly saw-cut perpendicular to the alignment of the adjacent competent curb or sidewalk. **Excavation and disposal of material necessary to accommodate the placement of six (6) inches of new, compacted crushed rock base beneath the new sidewalk, pedestrian ramps and vehicular approaches, and four (4) inches of new, compacted base rock beneath new curbs is considered incidental to the removal items.**

Curbs, sidewalks and street sections to be removed shall be saw-cut full depth, on smooth, straight lines as marked in the field. Saw cutting shall be considered incidental to this item. The concrete is to be removed and disposed of by the contractor. Location of a disposal site is the responsibility of the contractor.

All areas, on the street side of the curb, where asphalt surfacing has been removed shall be temporarily cold mix patched (min. 2.5" thick) or backfilled with crushed rock base flush with the existing asphalt surface the same day as excavation and backfill occurs. The temporary patch or backfill must then later be removed and replaced to match existing depth or with six (6) inch thick

hot mix patch, whichever is lesser. The hot mix patch shall be installed a minimum of three (3) days to a maximum of seven (7) days after pouring the concrete curb/sidewalk. Temporary patching or backfill shall be maintained to provide a smooth driving surface and protected by means of traffic cones until the time of replacement with the permanent hot mix asphalt patching. Temporary cold patching behind sidewalk is not required. All costs associated with the temporary patching or crushed rock base backfill shall be included in the removal items.

The contractor must notify the property owner at least 24 hours in advance of any impact to driveway access.

The Contractor shall be especially cognizant of apparent tree roots that will require caution during the performance of this work item and shall notify the Community Forestry Administrator, David Schott (208) 883-7098, upon encountering roots of 1" or greater diameter before cutting those roots.

A. REMOVE / DISPOSE OF BITUMINOUS SURFACE

This work shall consist of, but not limited to, the removal and disposal of bituminous surface. The removal shall be adjusted in accordance with the Project Plans, Engineering Specifications ES-4, and the Standard Drawings.

Existing bituminous surface to be removed shall be neatly saw-cut, removed, and disposed of in marked areas necessary to facilitate the construction of concrete curb, sidewalk, and pedestrian curb ramps. Saw cutting shall be considered incidental to this item.

The existing pavement shall be removed to a line at least 18-inches back of the firm banks of the trench (see Standard Construction Drawing 24) following temporary vehicle access and prior to final patching. Sections to be removed shall be cleanly saw-cut perpendicular to the existing curb alignment, and along painted removal lines located twenty-four (24) inches minimum from the curb line, as shown in the plans. When field conditions dictate, removal limits may be extended beyond twenty-four (24) inches to achieve ADA compliance. This item also covers any milling or removal of bituminous surface for the preparation of raised asphalt crosswalks. Location of a disposal site is the responsibility of the contractor.

Crushed rock must be placed along the edge of any vehicle or pedestrian approach affected by these removals to provide temporary vehicle access if needed to maintain local access. The contractor must notify the property owner at least 24 hours in advance of any impact to driveway access.

This item includes everything required to complete this work including, but not limited to labor, materials and equipment.

B. REMOVE / DISPOSE OF SANITARY MANHOLE

This work shall consist of, but not limited to, the removal and disposal of manhole regardless of the type (precast, poured in place, etc.), the material or depth. The removal

shall be adjusted in accordance with the Project Plans, Engineering Specifications ES-4, and the Standard Drawings.

Void space remaining after removal shall be filled and compacted with native soils or 3/4" (-) crushed rock as directed by the Engineer. Backfill of the immediate and surrounding areas disturbed by construction shall be topsoil as specified in these specifications, and shall be hand raked to conform to the adjacent properties. Topsoil shall be compacted to a density of between 85% and 90% of AASHTO T99. The Engineer must approve a method of compaction in advance. Fill materials, topsoil backfill, and labor shall be considered incidental to this item.

This item includes everything required to complete this work including, but not limited to labor, materials and equipment.

C. REMOVE / DISPOSE OF 6" CONCRETE SANITARY PIPE

This work shall consist of, but not limited to, the removal and disposal or crushing in place of existing six (6) inch concrete sanitary sewer main. Pipe removals are expected to occur during excavation for the new pipe installation. Existing services are expected to connect to this section of pipe, if an unlocated service is identified during removal immediately notify the Engineer before disconnection and removal. Any line crushed rather than removed shall be witnessed to the satisfaction, and with the approval of the Engineer. The removal shall be completed in accordance with the Project Plans, Engineering Specifications ES-4, and the Standard Drawings.

Disconnection, plugging, and removal of existing lateral services are considered incidental to this pay item.

This item includes everything required to complete this work including, but not limited to labor, materials, and equipment.

D. REMOVE / DISPOSE OF 8" CONCRETE SANITARY PIPE

This work shall consist of, but not limited to, the removal and disposal or crushing in place of existing eight (8) inch concrete sanitary main. Pipe removals are expected to occur during excavation for new pipe installation. If a service is identified during removal immediately notify the Engineer before disconnection and removal. Any line crushed rather than removed shall be witnessed to the satisfaction, and with the approval of the Engineer. The removal shall be completed in accordance with the Project Plans, Engineering Specifications ES-4, and the Standard Drawings.

Disconnection, plugging, and removal of existing lateral services are considered incidental to this pay item.

This item includes everything required to complete this work including, but not limited to labor, materials, and equipment.

Measurement and Payment:

Measurement for REMOVE / DISPOSE OF BITUMINOUS SURFACE shall be by the square yard as measured in the field. Measurement for REMOVE / DISPOSE OF MANHOLE shall be each as measured in the field. Measurement for REMOVE/DISPOSE 6" CONCRETE PIPE and REMOVE/DISPOSE 8" CONCRETE PIPE shall be by the linear foot as measured in the field. Payment shall include all costs incurred to remove and dispose of the item including labor, equipment and other incidental costs for each of the following bid items included on the Contractor's Bid Proposal:

SP-2. A. REMOVE / DISPOSE BITUMINOUS SURFACE SY

SP-2. B. REMOVE / DISPOSE MANHOLE EA

SP-2. C. REMOVE/DISPOSE 6" CONCRETE PIPE..... LF

SP-2. D. REMOVE/DISPOSE 8" CONCRETE PIPE..... LF

SP-3. 8" PVC SANITARY PIPE

This work shall consist of, but not limited to, the installation of eight (8) inch PVC sanitary sewer pipe. Materials shall consist of specified pipes, bends, bands, other approved fittings, specified backfill, and connections to complete the work. Pipe material shall be SDR 35 PVC or approved alternative. The pipe shall be set at specified depths as shown in the Project Plans. Three-quarter inch minus (3/4"-) crushed rock shall be laid and compacted to 95% of AASHTO T-99 maximum density four (4) inches underneath the pipe. Backfill trench with 95% compacted Three-quarter inch minus (3/4"-) crushed rock in lifts not to exceed six (6) inches of depth. Class A Backfill shall be used in areas where there is to be re-vegetation and some trench settlement may be tolerated. Class D Backfill shall be used in areas where asphalt pavement, concrete, curb, sidewalk, or gravel surfacing is expected or anticipated. Class F Backfill shall be utilized in trenches with existing pavement. The installation shall be adjusted in accordance with the Project Plans, Engineering Specifications ES-5, ES-7, ES-19, ES-20, ES-23, and the Standard Drawings.

This item includes everything required to complete this work including, but not limited to labor, materials, and equipment.

Measurement and Payment:

Installation of 8" PVC SANITARY PIPE (CLASS A BACKFILL), 8" PVC SANITARY PIPE (CLASS D BACKFILL), and 8" PVC SANITARY PIPE (CLASS F BACKFILL) shall be paid by the linear foot as measured in the field. Payment shall be as shown on the Contractor's Proposal

and shall include excavation, bedding, backfill, all materials, labor, equipment, and incidentals necessary to perform the work for:

SP-3. A. 8" PVC SANITARY PIPE (CLASS A BACKFILL) LF

SP-3. B. 8" PVC SANITARY PIPE (CLASS D BACKFILL) LF

SP-3. C. 8" PVC SANITARY PIPE (CLASS F BACKFILL) LF

SP-4. 4" PVC SANITARY PIPE (CLASS A BACKFILL)

This work shall consist of, but not limited to, the installation of four (4) inch PVC sanitary sewer pipe. Materials shall consist of specified pipes, bends, bands, other approved fittings, specified backfill, and connections to complete the work. Pipe material shall be SDR 35 PVC or approved alternative. The pipe shall be set at specified depths as shown in the Project Plans. Three-quarter inch minus (3/4"-) crushed rock must be laid and compacted to 95% of AASHTO T-99 maximum density four (4) inches underneath the pipe. Backfill trench with 95% compacted Three-quarter inch minus (3/4"-) crushed rock in lifts not to exceed six (6) inches of depth. The pipe must have a minimum gradient of two tenths (2/10) of a percent in order to produce a half-full pipe velocity of two (2) feet per second, unless otherwise approved by the Engineer. Class A backfill shall be used in landscaped areas, while Class F backfill shall be used beneath road and approach. Sanitary laterals shall include a clean-out as per the Standard Drawings and the Uniform Plumbing Code (UPC). Cleanouts shall be located at the edge of right of way or as directed by The Engineer. The installation shall be adjusted in accordance with the Project Plans, Engineering Specifications ES-5, ES-7, ES-19, ES-20, ES-23, and the Standard Drawings.

All disturbed areas and landscaping shall be returned to their original condition, fertilized, raked, and seeded as per ES-23, ES-27, and ES-28. **Grass seed, landscaping and/or shrubbery replacement, and labor is considered incidental to this pay item.**

This item includes everything required to complete this work including, but not limited to grass seed, labor, materials, and equipment.

Measurement and Payment:

Measurement for 4" PVC SANITARY PIPE (CLASS A BACKFILL) shall be by the linear foot as measured in the field, complete and including trench excavation and specified backfill. All bends, bands, fittings, grass seed, landscaping and shrubbery replacement, as well as any necessary removal of existing sanitary service lateral will be considered incidental to the installation of pipe. Measurement will be taken along the pipe centerline including bends and fittings. Payment shall include all materials, labor, equipment and incidentals necessary to do the described work for:

SP-4. 4" PVC SANITARY PIPE (CLASS A BACKFILL) LF

SP-5. RECONNECT EXISTING SEWER SERVICE

This work shall consist of, but not limited to, the reconnection of sanitary sewer services and pipe from the sewer main to the property line, the installation of a clean-out within the City right of way, placement of Electronic Marker Ball as provided by the City, and any required fittings. The installation shall be in accordance with Details 2 of the Project Plans, Engineering Specifications ES-19, ES-20, ES-23, and the Standard Drawings. Inverts of existing and new service lines must match.

Locator Balls shall be placed directly above the wye sewer service connection at a depth no greater than five feet.

This item includes everything required to complete this work including, but not limited to labor, materials, and equipment.

Measurement and Payment:

Measurement and payment for RECONNECT EXISTING SEWER SERVICE shall be paid per each. Payment shall be as shown on the Contractor's Proposal and shall include excavation, bedding, pipe, clean-out, backfill, and all materials, labor, equipment, and incidentals necessary to perform the work for:

SP-5. RECONNECT EXISTING SEWER SERVICE EA

SP-6. SANITARY SEWER MANHOLE (4' DIAMETER)

This work shall consist of, but not limited to, the installation of sanitary sewer manhole. The installation shall be adjusted in accordance with the Project Plans, Engineering Specifications ES18, ES-19, ES-23, and the Standard Drawings.

Steps shall not be installed in manhole.

This item includes everything required to complete this work including, but not limited to labor, materials and equipment.

Measurement and Payment:

SANITARY SEWER MANHOLE (4' DIAMETER) be paid per each as measured in the field. Payment shall be as shown on the Contractor's Proposal and shall include excavation, bedding, backfill, ring, risers, and cover and all materials, labor, equipment, and incidentals necessary to perform the work for:

SP-6. SANITARY SEWER MANHOLE (4' DIAMETER) EA

SP-7. 3/4" (-) CRUSHED ROCK BASE

This work shall consist of, but not limited to, the installation of crushed aggregate base not included under SP-3, SP – 4, and SP – 6 in these specifications. The installation shall be in accordance with the Project Plans, ES-7, and the Standard Drawings.

Prior to placing base rock, the excavated subgrade will be graded smooth and compacted to the satisfaction of the Engineer. The base shall be placed at a minimum depth of six **(6) inches** and compacted in six (6) inch maximum lifts. Compaction will be accomplished with approved rolling equipment and shall meet 95% of standard density as determined by AASHTO T-99.

This item is for road base only. Aggregate used for trench backfill is incidental to pipe installation.

This item includes everything required to complete this work including, but not limited to labor, materials, and equipment.

Measurement and Payment:

Measurement and payment for 3/4" (-) CRUSHED ROCK BASE shall be by the ton, as determined by weigh slips, at the thickness described above and as shown on the project plans. The Contractor shall be responsible for furnishing weigh slips to the Engineer upon delivery to the project. The unit price, per ton, shall include all materials, labor, equipment, and incidentals necessary to furnishing, placing and compacting:

SP-7. 3/4" (-) CRUSHED ROCK BASE TON

SP-8. 1-1/4" (-) CRUSHED ROCK BASE

This work shall consist of, but not limited to, the installation of crushed aggregate base not included under SP-3, SP-4, SP-5, and SP-7 in these specifications. **This item is to be placed at an eight (8) inch depth under the three-quarter inch minus (3/4"-) base rock layer for new HMA pavement.** Prior to placing base rock, the excavated subgrade will be graded smooth and compacted to the satisfaction of the Engineer. The base shall be placed and compacted in six (6) inch maximum lifts. Compaction will be accomplished with approved rolling equipment and shall meet 95% of standard density as determined by AASHTO T-99. Installation shall be in accordance with the Project Plans, Engineering Specifications ES-7, and the Standard Drawings.

This item includes everything required to complete this work including, but not limited to labor, materials and equipment.

Measurement and Payment:

1-1/4" (-) CRUSHED ROCK BASE shall be paid per ton as measured by field measurements. Payment shall be as shown on the Contractor's Proposal and shall include, all materials, labor, equipment, and incidentals necessary to perform the work for:

SP-8. 1-1/4" (-) CRUSHED ROCK BASETON

SP-9. HOT MIX ASPHALT PATCHING

This work shall consist of paving back removed bituminous surfaces with hot mix asphalt pavement as shown in the Contract Plans and in accordance with ES-15, and these Specifications. This work shall take place after the aggregate base grade and compaction adjacent to curb are approved by the Engineer. This item shall consist of minimum two lifts of 1/2" Superpave HMA pavement surface course as specified in ES-15. Each lift shall not exceed 3" of compacted depth.

Asphalt shall have a minimum compacted -thickness of four (4) inches.

Do not apply asphalt if the roadway surface or weather conditions can prevent proper construction. Apply an asphalt tack coat to existing asphalt surfaces and to the surface of each course constructed, except the final course. Apply tack coat to transverse and longitudinal joints and the contact surfaces of curbing, gutters, manholes or other structures. All objects adjacent to the areas to be tacked, including curbs, shall be adequately protected from over spray from the distributor. The Contractor shall satisfactorily repair any discolored surfaces.

Measurement and Payment:

Measurement for HOT MIX ASPHALT PATCHING shall be by the ton, as determined by weigh slips, and complete with all necessary compaction. The Contractor will be responsible for furnishing weigh slips to the Engineer upon delivery to the project. Payment shall include all costs incurred to construct this item including labor, materials, equipment, and other incidental costs for the following bid item included on the Contractor's Bid Proposal:

SP-9. HOT MIX ASPHALT PATCHINGTON

SP-10. SUBGRADE SEPARATION GEOTEXTILE

This work shall consist of furnishing and installing geotextile in accordance ES-6, with these specifications and in reasonable conformity to the details shown on the plans or as directed by the Engineer.

During periods of shipment and storage, the geotextile shall be placed in a dry place off the ground and protected from damage and shall be maintained in an opaque, heavy-duty protective covering.

Geotextile shall be Type II, nonwoven or woven, as set forth in Section 718.07 – Subgrade Separation Geotextile Property Requirements of the latest edition of the Idaho Transportation Department’s Standard Specifications for Highway Construction.

The area to be covered shall be graded to a smooth uniform condition free of obstacles, depressions, and debris. The geotextile shall be spread immediately ahead of the covering operation. The geotextile shall not be dragged on the ground or mishandled in any way. The geotextile shall be placed loosely and without wrinkles so that placement of the overlying material will not tear the geotextile. The geotextile shall be lapped or sewn, as specified, at the ends and sides of adjoining sheets. The cover material shall be placed on the geotextile in such a manner that a minimum of six (6) inches of material will be between the vehicle of equipment tires or tracks and the geotextile at all times.

Where geotextiles will be placed over soft ground, construction vehicles shall be limited in size and weight such that rutting in the initial lift above the geotextile is not greater than three inches deep, to prevent overstressing the geotextile. Turning of vehicles on the first lift above the geotextile will not be permitted. End-dumping the cover material directly on the geotextile will not be permitted. Compaction of the first lift above the geotextile over soft ground shall be limited to routing of placing and spreading equipment only. No sheep foot type equipment will be allowed on the first lift. Subsequent lifts will be closely observed during compaction. If any foundation failures occur during compaction operations, lightweight compaction equipment shall be used. Pegs, pins or the manufacturer’s recommended method shall be used as needed to hold the geotextile in place until the specified cover material is placed. Under no circumstances shall cover material be dropped on unprotected geotextile from a height greater than three feet above the surface of the geotextile.

The geotextile shall be covered with the specified cover material as soon as possible. Geotextiles which have not been ultraviolet stabilized shall not remain uncovered for longer than seven days. Ultraviolet stabilized material shall not remain exposed for longer than thirty (30) days.

Should the geotextile be torn or punctured or the overlaps or joints disturbed, as evidenced by visible geotextile damage, subgrade pumping, intrusion, or roadbed distortion, the backfill around the damaged or displaced area shall be removed and the damaged geotextile repaired or replaced by the Contractor at no cost to the Owner. The repair shall consist of a patch of the same type geotextile placed over the ruptured area. The patch shall overlap the existing fabric a minimum of eighteen (18) inches from the edge of the rupture.

Measurement and Payment:

SUBGRADE SEPERATION GEOTEXTILE will be measured to the nearest square yard of surface area actually covered. No separate measurement will be made for construction of laps, seams, joints or patches, unless the Engineer orders more than the specified lap, in which case the added lap width will be measured. Payment shall include all materials, labor, equipment and incidentals necessary to do the described work for:

SP-10. SUBGRADE SEPARATION GEOTEXTILE SY

SP-11. ASPHALT TAILING INSTALLATION

This work shall consist of paving back removed reclaimed asphalt surfaces with City provided asphalt tailings as shown in the Contract Plans and in accordance with ES-15, and these Specifications. Asphalt Tailings will be located at the City yard, at 650 North Van Buren. These tailings **will not** require the use of binder, and can be placed without the addition of binder or other rejuvenating or tackifying agent. Compaction will be accomplished with approved rolling equipment and to the satisfaction of the Engineer. This work shall take place after the aggregate base grade and compaction adjacent to curb are approved by the Engineer. This item shall consist of minimum one lift of Reclaimed Asphalt surface course as specified in ES-15. Each lift shall not exceed 4” of compacted depth.

Reclaimed asphalt surface shall match existing surface depth or have a minimum thickness of four (4) inches, whichever is greater.

Do not apply asphalt if the roadway surface or weather conditions can prevent proper construction.

Measurement and Payment:

Measurement for RECLAIMED ASPHALT INSTALLATION will be measured to the nearest square yard as measured in the field, and complete with all necessary compaction. Payment shall include all costs incurred to construct this item including labor, materials, equipment, haul from City yard and placement and other incidental costs for the following bid item included on the Contractor’s Bid Proposal:

SP-11. APSHALT TAILING INSTALLATION..... SY

SP-12. TRAFFIC CONTROL

This item shall consist of furnishing all necessary materials, labor, equipment and incidentals necessary to adequately sign, flag and direct vehicular traffic and pedestrians through or around the project. Traffic control must conform to the requirements of ES-2, the Manual on Uniform Traffic Control Devices (MUTCD), ITD’s Standard Specifications for Highway Construction, and these Specifications. Initiation of the traffic control plan will require five (5) days prior notification of the City.

Traffic control plan(s) must be approved by the Engineer prior to the commencement of any work. The Contractor can choose to adopt the Traffic Control Plans provided in the Plans or can supply their own Traffic Control Plans prepared by a Traffic Control Supervisor.

Approval of construction signing and flagging assignment must be made in the field by the Engineer prior to any paving operations.

A sufficient number of barricades and flashers shall be provided to warn of disturbed areas through the work zone. Signing plans must be prepared and approved for general access of local traffic during the evening as well. Local access points provided for and identified in the traffic control plans, furnished by the Contractor, must transition safely into the construction area and must be maintained by the Contractor. Appropriate advance warning must be provided on all approaches to the construction. Signing must be done in accordance with the latest edition of the MUTCD. When flagging is to be used, an adequate number of certified flaggers must be provided for each movement of traffic. The contractor shall have flagging vests and stop paddles on the job for use in flagging operations. The contractor must be prepared to provide unexpected signing if construction operations dictate the need. The contractor must also provide an individual to function as a contact for traffic control maintenance in evenings and weekends.

If at any time, required traffic control is not in place as shown in the traffic control plan(s), the City may immediately stop all work until adequate traffic control is in place.

The Contractor will be required to provide ingress and egress to driveways and side streets at all times, except for short-term closures needed to perform the work. Construction shall be scheduled such that parking areas and business entrances are accessible for all effected commercial enterprises.

Pedestrian traffic shall be closed to the project area. The contractor shall provide and place sidewalk closure and detour signage to adequately route pedestrian traffic around the site in a manner that minimizes “back-tracking” and additional walking distance. This will be included in the traffic control plan and must be approved by the engineer prior to beginning the work.

Traffic control devices shall be continuously maintained by the Contractor until the concrete has sufficiently cured and adjacent topsoil has been replaced to allow the safe return to normal use of the facility by the public.

Measurement and Payment:

Measurement and payment for TRAFFIC CONTROL shall be by the lump sum as shown on the Contractor’s Bid Proposal for all materials, labor, equipment, and incidental costs necessary to complete the work for:

SP-12. TRAFFIC CONTROL.....LS

SP-13. ABANDONMENT OF CONCRETE PIPE

This item shall consist of, but not limited to, the abandonment of concrete sanitary pipe. All work shall be completed in accordance with the Project Plans, Engineering Specifications, City of Moscow Standard Construction Drawings, and these Specifications.

Sections of pipe that are abandoned shall be plugged with commercial concrete or grout as specified by the Engineer. Concrete mix design and method of placement to be approved by the Engineer prior to placement. Where shown in the Plans or where designated by the Engineer, existing pipes shall be plugged at the inlet and outlet ends for a distance of 4 pipe diameters with commercial concrete. Care shall be used in placing the concrete in the pipe to see that the opening of the pipe is completely filled and thoroughly plugged.

Measurement and Payment:

Measurement for ABANDONMENT OF CONCRETE PIPE shall be per EA length of abandoned pipe as measured in the field. Payment shall be as shown on the Contractor's Proposal and shall include all materials, labor, equipment, and incidentals necessary to perform the work for:

SP-13. ABANDONMENT OF CONCRETE PIPE EA

SP-14. BYPASS PUMPING

This work consists of, but not limited to, the implementation of a temporary bypass pumping system for the sanitary sewer line. The purpose of bypass pumping is to prevent sewage overflows and provide reliable sewer service to the users of the sanitary sewer at all times. The Contractor shall maintain sewage flow in the construction area in order to prevent back-up and/or overflow into upstream pipe segments and laterals, adjacent ditches, storm sewers, and waterways. The installation shall be completed in accordance with the Project Plans, Engineering Specifications, ES-20, ES-21, ES-23, City of Moscow Standard Construction Drawings, ISPWC Division 500, and these Specifications.

The Contractor will be required to provide a written plan/sketch for implementation and sequencing of bypass pumping for review and approval of the Engineer prior to installation of the bypass system. The plan shall include sufficient detail to show the location, number and size of pumps, backup pump plans, the number, location, size and type of hoses and/or rigid piping, and the location of the downstream discharge. Show any special features where pipes or hoses cross roadways, drainage features, temporary trenches, support bridges, etc. Show temporary manholes, sumps, and connections required for bypass pumping. The plan shall also include an emergency response plan to be followed in the event of failure of the pumping and/or diversion system.

Flow levels will be regularly monitored to prevent unacceptable levels of sewage. The Contractor will be held responsible for any damage resulting from a failure to maintain design levels of flow.

This item includes everything required to complete this work including, but not limited to labor, materials, and equipment.

A plastic lining is required to cover the trench bottom and walls when there is a potential for sewage to spill into the trench area. The plastic coverings used to contain wastewaters, or used in secondary containment to prevent spills, shall be seamless to prevent infiltration and be a minimum of 10 mils thick.

Any sewage spills that occur during construction shall be cleaned and sterilized using an approved chemical solution to the satisfaction of the Engineer. All waste must be removed and properly disposed of immediately.

Measurement and Payment:

Measurement and payment for BYPASS PUMPING shall be by the lump sum as shown on the Contractor's Bid Proposal for all materials, labor, equipment, and incidental costs necessary to complete the work for:

SP-14. BYPASS PUMPINGLS

SP-15. SEPARATION OF POTABLE AND NON-POTABLE PIPELINES

This work consists of, but not limited to, the installation of non-potable pipeline in accordance with this Special Provision wherein the crossing of potable and non-potable pipelines is unavoidable. The installation non-potable pipeline shall be completed in accordance with the Project Plans, Engineering Specifications, ES-25, ES-26, City of Moscow Standard Construction Drawings, and these Specifications.

When the proposed sewer pipe crosses an existing water main or a water service line with 18 or more inches of vertical separation, then the non-potable pipeline joints must be as far as possible from the potable pipeline and the non-potable pipeline must be supported through the crossing to prevent settling.

Where the proposed sewer pipe crosses an existing water main or a water service line with less than 18 inches of vertical separation, then the non-potable pipeline shall be encased in a larger diameter, un-jointed, PVC pressure water pipe, either Schedule 40 PVC or Class 160 PVC ASTM D-2241 for distance nominally ten horizontal feet each side of the crossing as approved by Engineer. Use of hydraulic cementitious materials such as concrete, controlled density fill, and concrete slurry encasement is not allowed as a substitute for sleeving. If the potable pipeline is below the non-potable pipeline, the non-potable pipeline must also be supported through the crossing to prevent settling.

Water Main Location and Separation. The location and separation of the water and non-potable water main pipes, both horizontal and vertical, shall meet the most current requirements of IDAPA 58.01.08. – Idaho Rules for Public Drinking Water Systems.

Measurement and Payment:

SEPARATION OF POTABLE AND NON-POTABLE PIPELINES will be measured for each device furnished and installed on the project. Payment shall include all materials, labor, equipment, and incidentals necessary to perform the described work including installation, removal, maintenance, and disposal at an approved disposal site for:

SP-15. SEPARATION OF POTABLE AND NON-POTABLE PIPELINESEA

SP-16. INLET PROTECTION

This work consists of, but not limited to, the installation and maintenance of inlet protection below or above, or as a prefabricated cover at each inlet grate, as straw wattle, silt fence, or other inlet protection device prior to the beginning of any construction. The installation shall be completed in accordance with the Project Plans, Engineering Specifications, ES-25, ES-26, City of Moscow Standard Construction Drawings, and these Specifications.

Below inlet grate devices shall be prefabricated units specifically designed for inlet protection and shall remain securely attached to the drainage structure when fully loaded with sediment and debris, or at the maximum level of sediment and debris specified by the manufacturer.

Above inlet grate devices may be silt fence, sandbags, or prefabricated units specifically designed for inlet protection. The device shall remain securely in place around the drainage Structure under all conditions.

Inlet Grate Cover devices shall be prefabricated units specifically designed for inlet protection and have the following features:

1. Be a sewn geotextile fabric unit fitted to the individual grate and completely enclosing the grate.
2. Have built-in lifting devices to allow manual access of the stormwater system.

Check dams or functionally equivalent devices may be used as inlet protection devices with the approval of the Engineer.

Measurement and Payment:

INLET PROTECTION will be measured per each for each device furnished and installed on the project. No separate payment will be made in the event that inlet protections are transferred from existing inlets to new inlets. Payment shall include all materials, labor, equipment, and incidentals necessary to perform the described work including installation, removal, maintenance, and disposal at an approved disposal site for:

SP-16A. INLET PROTECTION (Inlet Grate Cover) EA

SP-16B. INLET PROTECTION (Straw Wattle) LF

SP-17. FORCE ACCOUNT

Perform work on a force account basis, if required by the contract or as directed. Record force account work on City-provided forms and submit at the end of each work day to allow immediate field verification. The Engineer will revise, as appropriate, the daily force account records and

provide duplicate report sheets to the Contractor for signature. Duplicate report sheets, signed by the Engineer and the Contractor, are the true record of force account work.

Satisfactory Evidence/Documentation.

The Engineer will not approve force account work payment before the Contractor submits an itemized cost statement for that work. The Engineer will review the itemized statement and approve payment for the cost the Engineer deems reasonable based on experience and prevailing market rates. The Engineer may request the Contractor to submit additional evidence to support the cost. Submit the following information in itemized statements for force account work:

1. For labor: name, classification, dates worked, daily hours, total hours, labor rate, and extended amount for each laborer and foreman.
2. For equipment: designation, dates used, daily hours, total hours of actual operation and standby, rental rate, and extended amount for each equipment unit. Include the manufacturer's name or trademark, model number, and manufacture year with the designation.
3. For material: quantities, cost, and extensions, including source recover fees, royalties, and use tax.
4. Transportation cost for material, free on board (FOB), to the project site.
5. Documentation showing payment for invoiced items, including work, material, and transportation.

If providing material from the Contractor's stock for force account work, submit a signed verification of the following:

1. Material was provided from the Contractor's stock.
2. Material quantity was used for the force account work.
3. Material and transportation costs represent the Contractor's actual cost, excluding overhead.

Measurement and Payment:

The City will pay for FORCE ACCOUNT work based on the reviewed and approved Contractor itemized cost statement. This payment is full payment for performing the force account work.

Labor:

The City will pay for laborer and foremen performing approved force account work.

The City will pay the wage rate or scale approved in writing before beginning work.

The City will pay an amount equal to 120 percent of the sum of the direct labor cost. This payment is broken down into field office overhead (5 percent), home office overhead (10 percent), and profit (5 percent) totaling the additional 20 percent above direct labor cost. The City will not pay for costs deemed unreasonable.

Material:

For materials approved and used in the work, the City will pay for material costs, including transportation costs, source recovery fees, royalties, and use or sales tax.

The City will pay the Contractor an additional 15 percent of this sum as pay for field office overhead, home office overhead, and profit.

Equipment.

The City will pay the Contractor for machinery or special equipment (other than small tools) on force account work as specified in this subsection. Obtain written approval of the rental rates established in this subsection before beginning the force account work.

The City will pay the Contractor an additional 10 percent of the hourly operated rate, calculated above, as pay for field office overhead, home office overhead, and profit.

APPENDIX

PROJECT DRAWINGS

INDEX TO SHEETS	
SHEET NO.	DESCRIPTION
1	VICINITY MAP
2	INDEX
3	PLAN & PROFILE 1
4	PLAN & PROFILE 2
5	PLAN & PROFILE 3
6	PLAN & PROFILE 4
7	STANDARD DETAILS 1
8	STANDARD DETAILS 2
9	STANDARD DETAILS 3
10	TRAFFIC CONTROL



CITY OF MOSCOW
LINCOLN SOUTH OF PUBLIC
SEWER PROJECT - 2023
PROJECT NO. 101-021

PROJECT
LOCATION

LEGEND	
WATER	
COMMUNICATION	
GAS	
POWER	
STORM SEWER	
EXISTING SEWER	
PROPOSED SEWER	
GRAVEL FILL	
PLANT MIX PATCHING	
RECLAIMED ASPHALT	
EXISTING MANHOLE	
PROPOSED MANHOLE	
STORM MANHOLE	
CATCH BASIN	
WATER VALVE	
FIRE HYDRANT	

GENERAL NOTES:

1. THE CONTRACTOR IS RESPONSIBLE FOR UNDERGROUND UTILITY LOCATES AND EXISTENT DEPTH VERIFICATION. CALL 811 AT LEAST TWO FULL BUSINESS DAYS PRIOR TO EXCAVATING.
2. ALL WORK SHALL BE IN ACCORDANCE WITH THESE PLANS AND THE PROJECT SPECIFICATIONS.
3. THE CONTRACTOR IS RESPONSIBLE FOR REMOVAL AND DISPOSAL OF ALL SPOILS MATERIALS.
4. INITIAL CONSTRUCTION STAKING WILL BE PROVIDED BY THE CITY OF MOSCOW FOR HORIZONTAL CONTROL. CONTRACTOR IS RESPONSIBLE FOR SETTING FORMS TO GRADE USING THE ELEVATIONS SHOWN IN THESE PLANS.
5. THE CONTRACTOR SHALL MAINTAIN ACCESS FOR RESIDENCES AND BUSINESSES SERVED BY AFFECTED STREETS AND SHALL COORDINATE AND COMMUNICATE ALL WORK SCHEDULING WITH THE AFFECTED RESIDENCES AND BUSINESSES.
6. THE CONTRACTOR SHALL COMPLETE THIS PROJECT AS EXPEDITIOUSLY AS POSSIBLE IN ORDER TO MINIMIZE THE IMPACT ON ADJACENT RESIDENCES AND BUSINESSES.
7. THE CONTRACTOR IS RESPONSIBLE FOR ALL TRAFFIC AND PEDESTRIAN CONTROL AND SHALL COMPLY WITH ALL OF THE REQUIREMENTS OF THE IDAHO TRANSPORTATION DEPARTMENT PERMIT AND THE MUTCD.

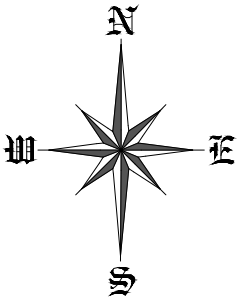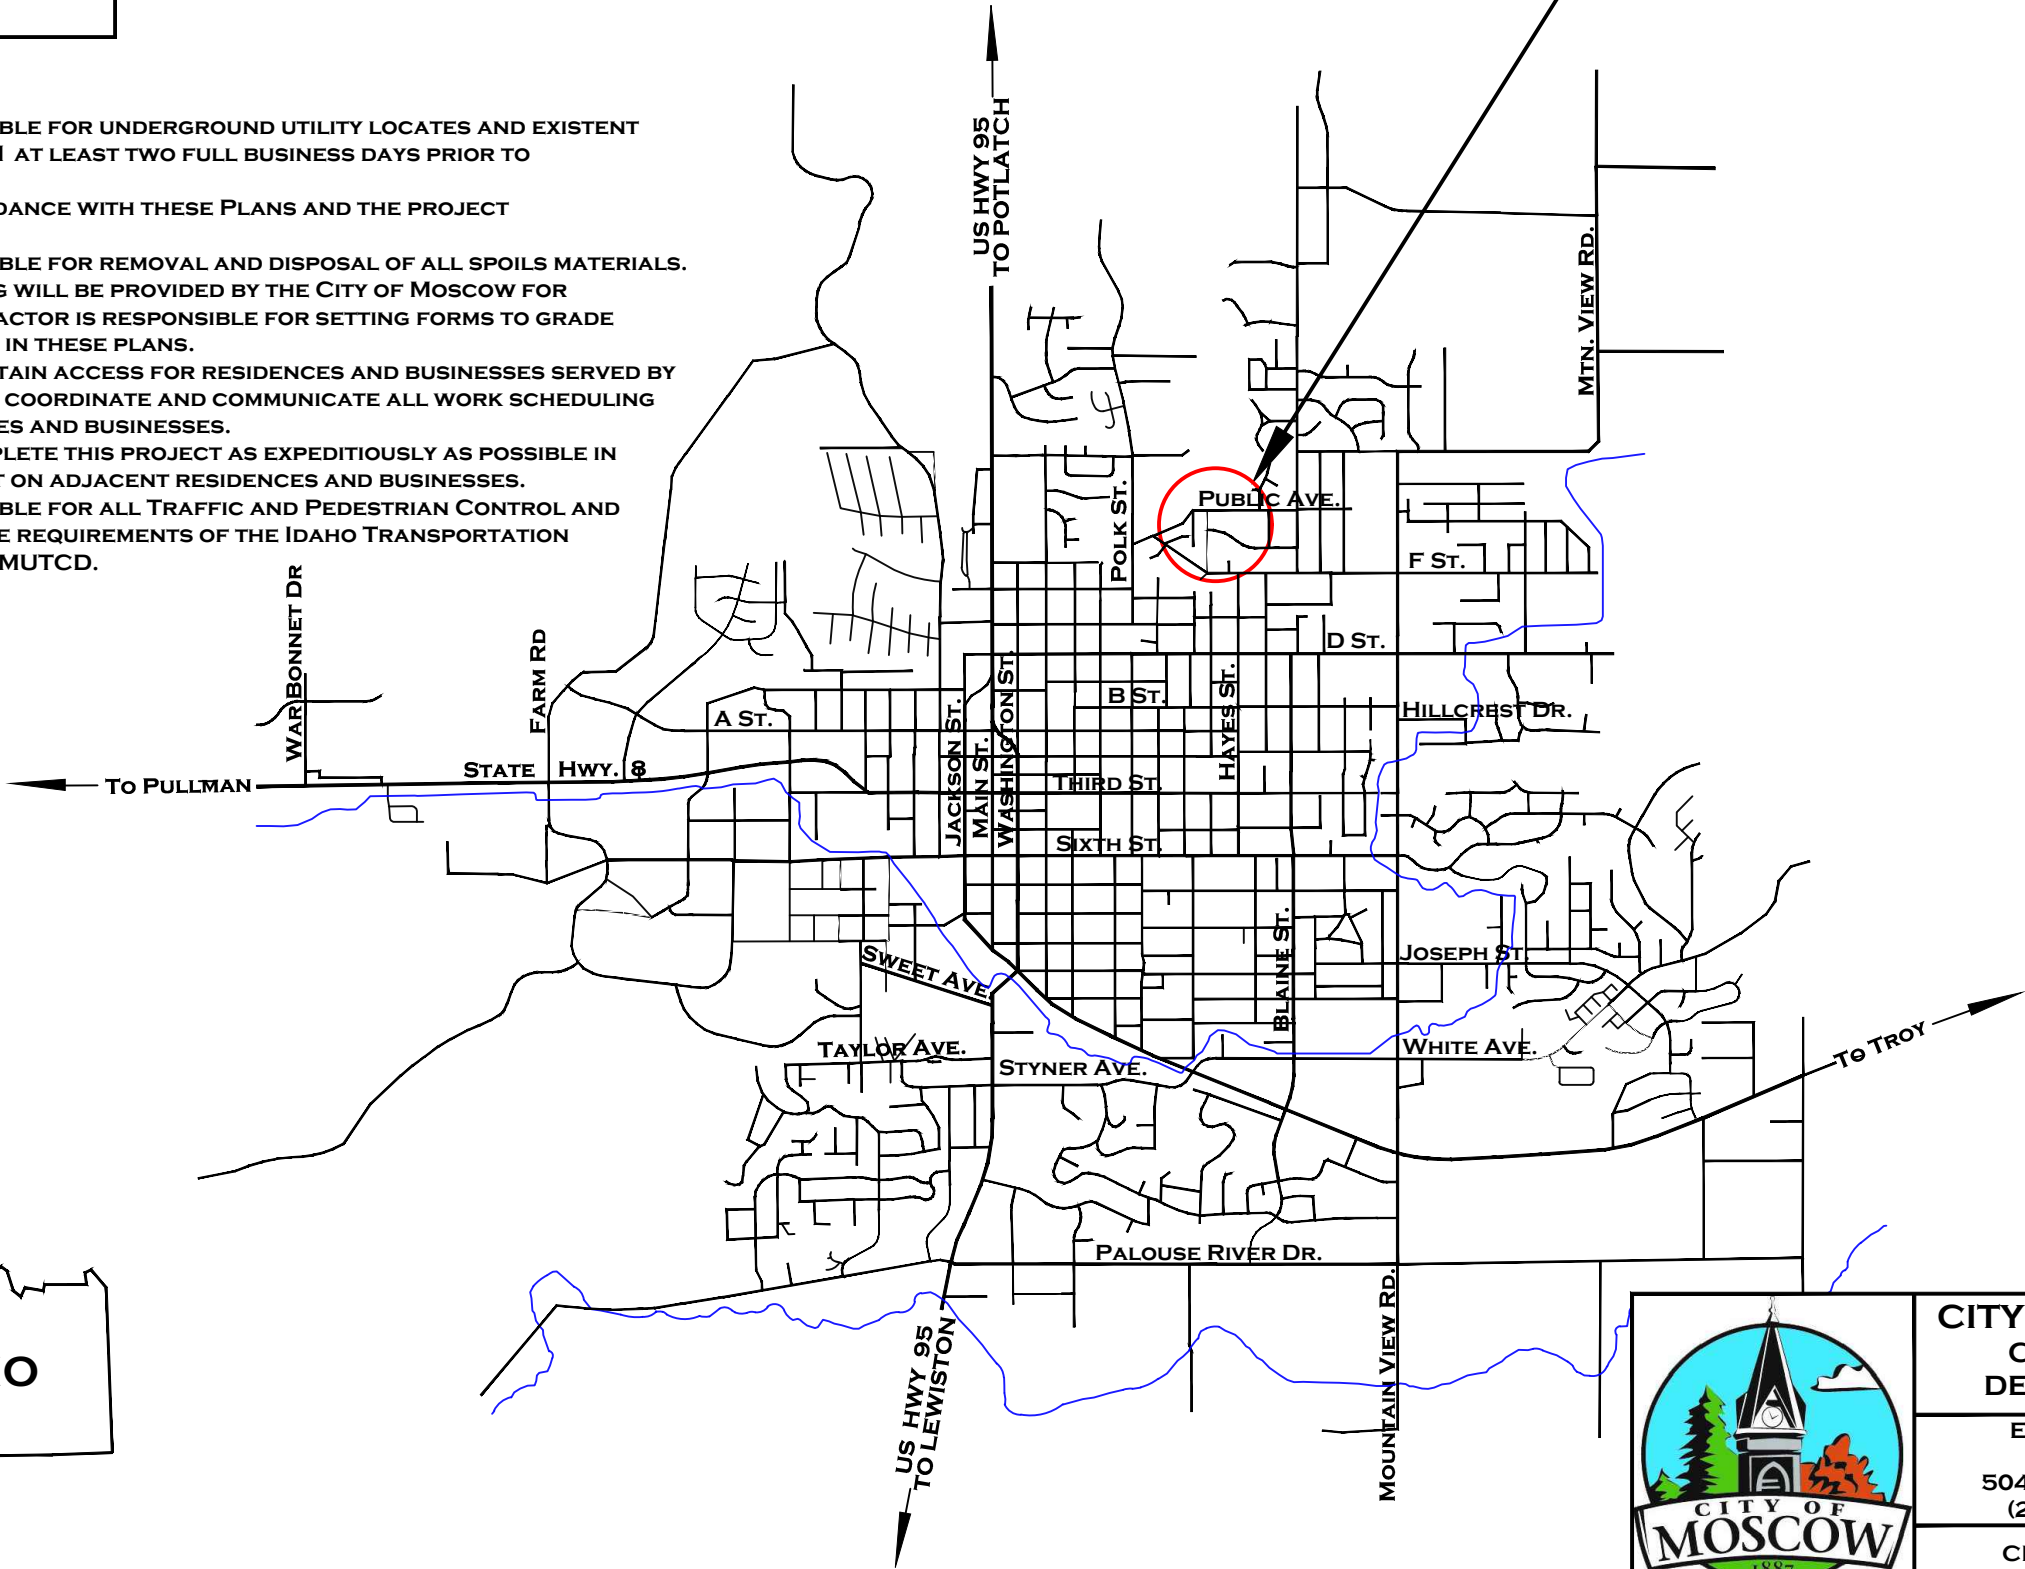


CITY OF MOSCOW
COMMUNITY
DEVELOPMENT

ENGINEERING
DIVISION
504 S. WASHINGTON
(208) 883-7034

CITY ENGINEER
SCOTT BONTRAGER

Original Signed By:
Brian Scott Bontrager
Date Original Signed:
01/10/2023
On File With:
City of Moscow
Engineering Division

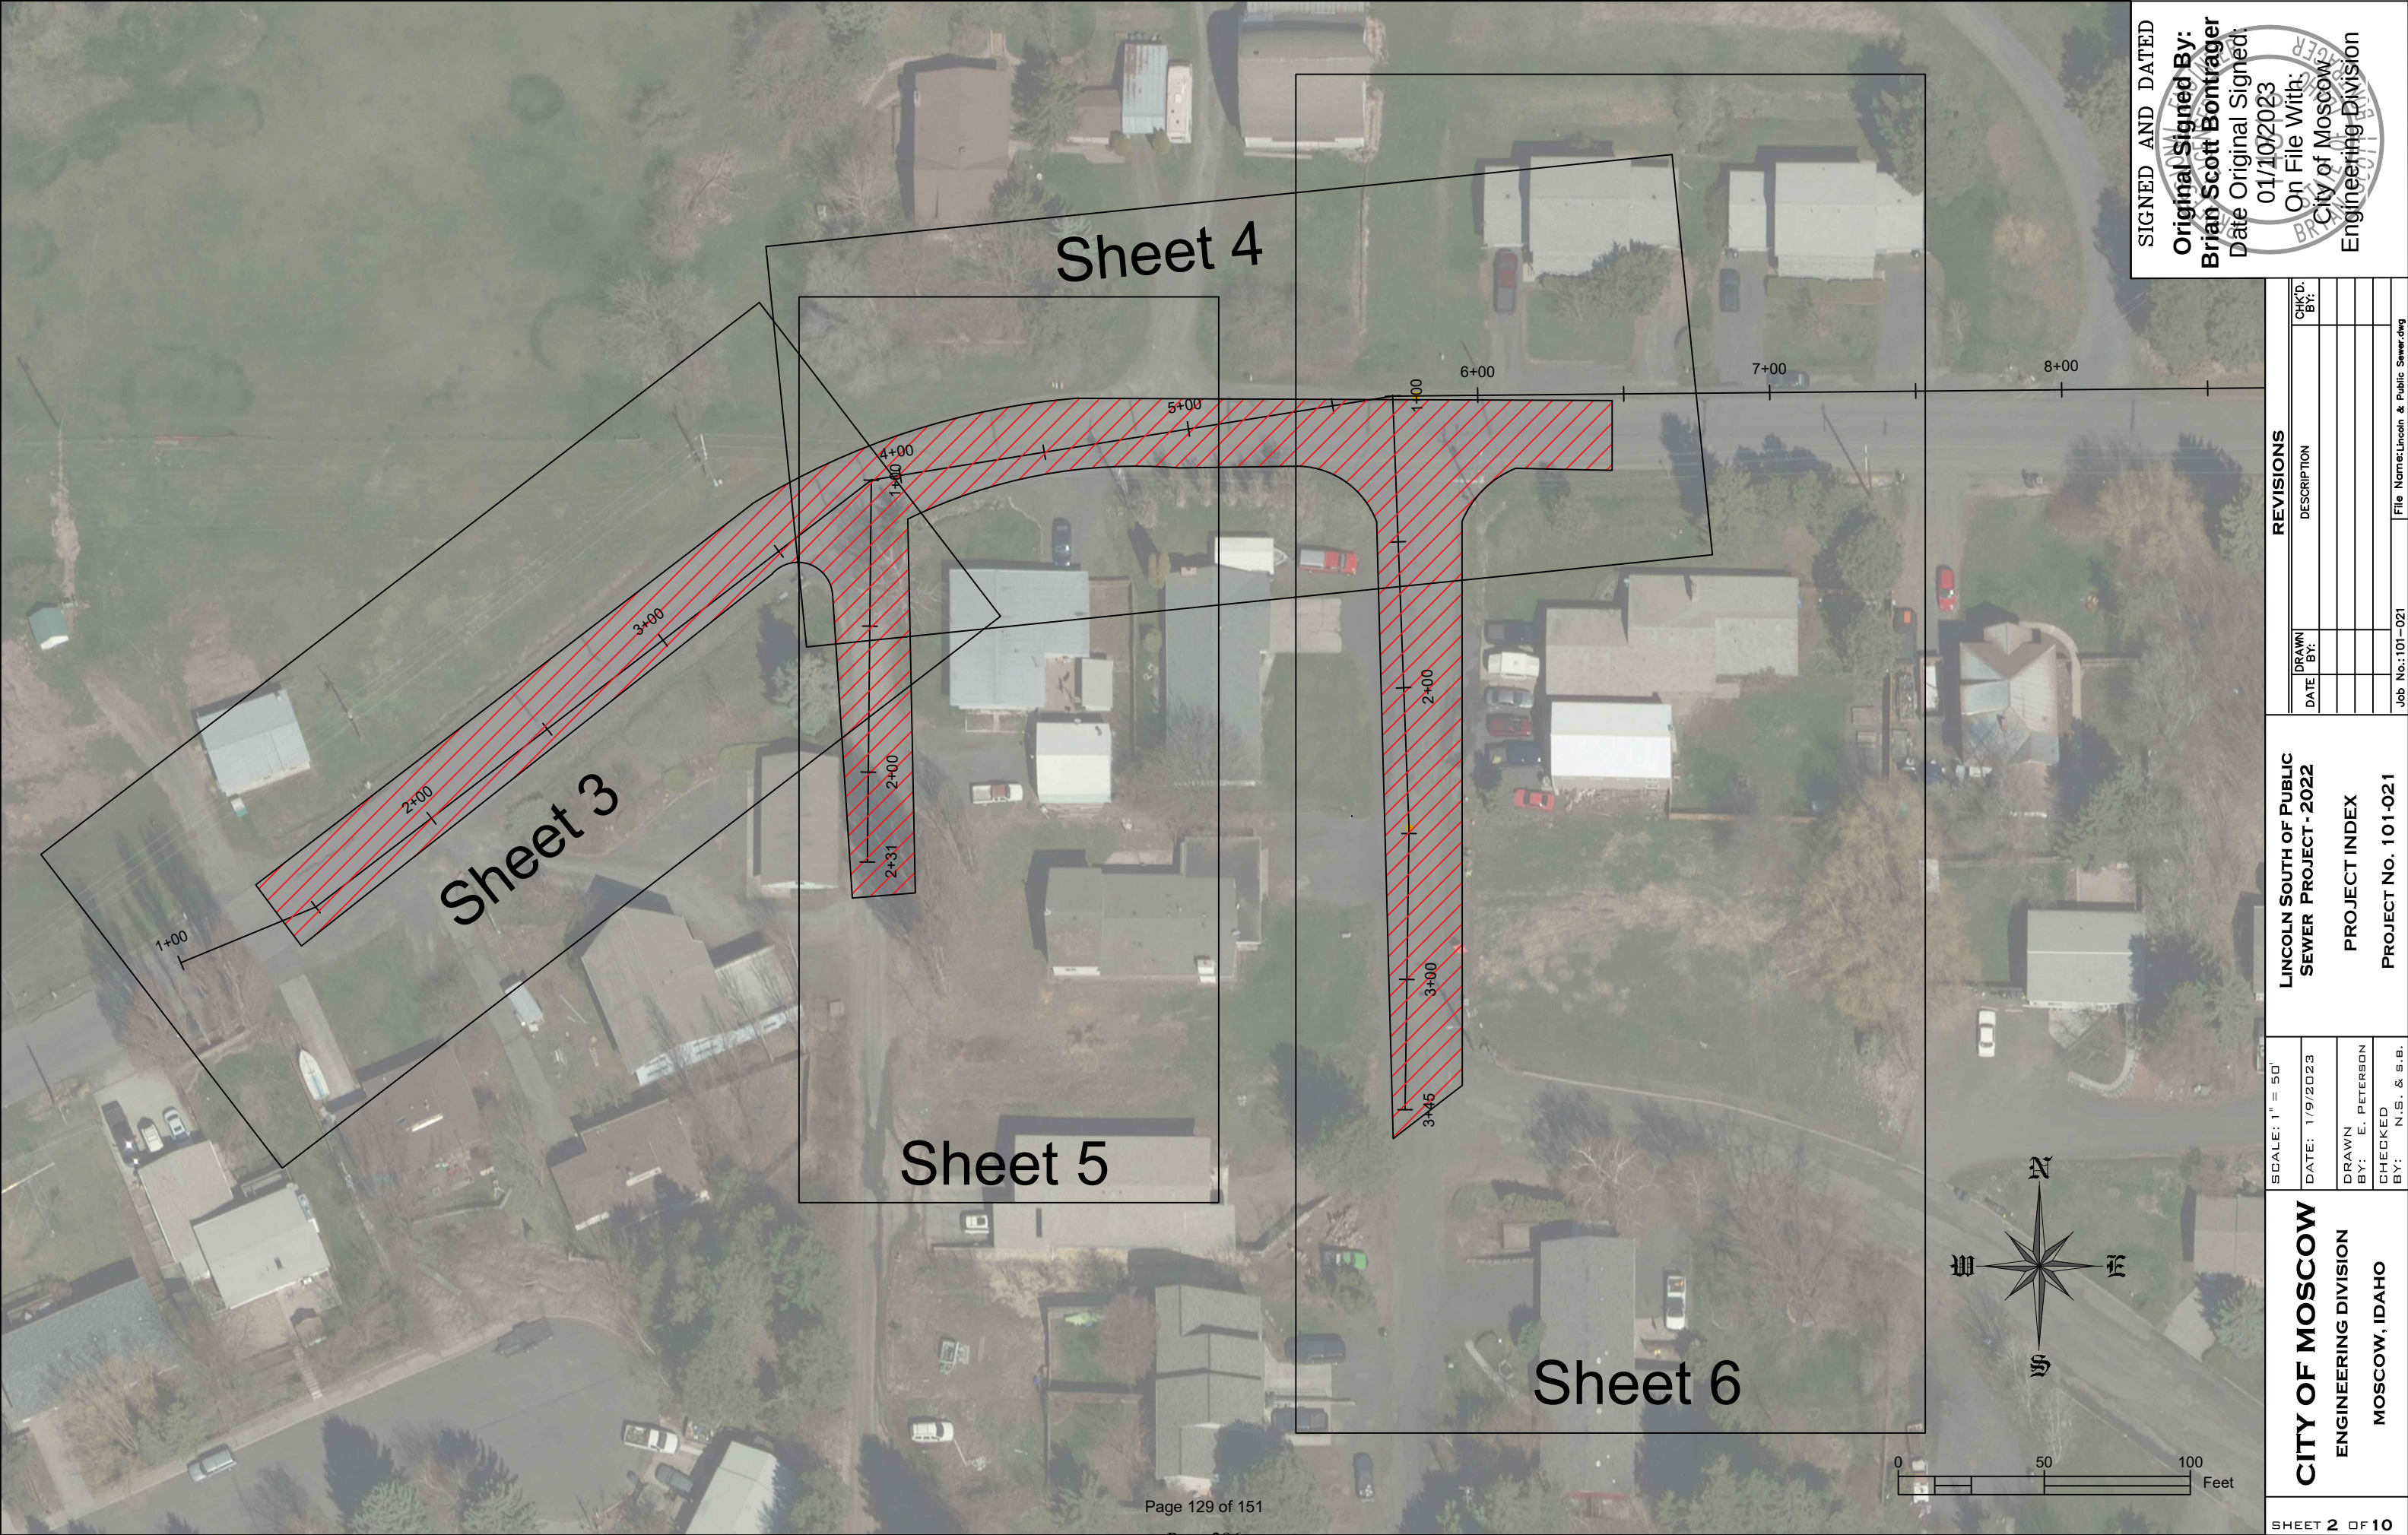

SIGNED AND DATED

Original Signed By:
Brian Scott Bontrager

Date Original Signed:
01/10/2023

On File With:
City of Moscow

Engineering Division

REVISIONS

DATE	DRAWN BY:	DESCRIPTION	CHK'D BY:
Job No.: 101-021			File Name: Lincoln & Public Sewer.dwg

LINCOLN SOUTH OF PUBLIC
SEWER PROJECT - 2022

PROJECT INDEX

PROJECT NO. 101-021

SCALE: 1" = 50'

DATE: 1/9/2023

DRAWN BY: E. PETERSON

CHECKED BY: N.S. & S.B.

CITY OF MOSCOW

ENGINEERING DIVISION

MOSCOW, IDAHO

SHEET 2 OF 10

Engineering Division

REVISIONS			CHK'D. BY:
DATE	DRAWN BY:	DESCRIPTION	
Job No.: 101-021			File Name: Lincoln & Public Sewer.dwg

**LINCOLN SOUTH OF PUBLIC
SEWER PROJECT - 2022**

PLAN & PROFILE 1

PROJECT No. 101-021



DATE: 1/9/2023
DRAWN BY: E. PETERSON
CHECKED BY: N.S. & S.B.



CITY OF MOSCOW

ENGINEERING DIVISION

Model 1, 2, 840

SHEET 3 OF 10

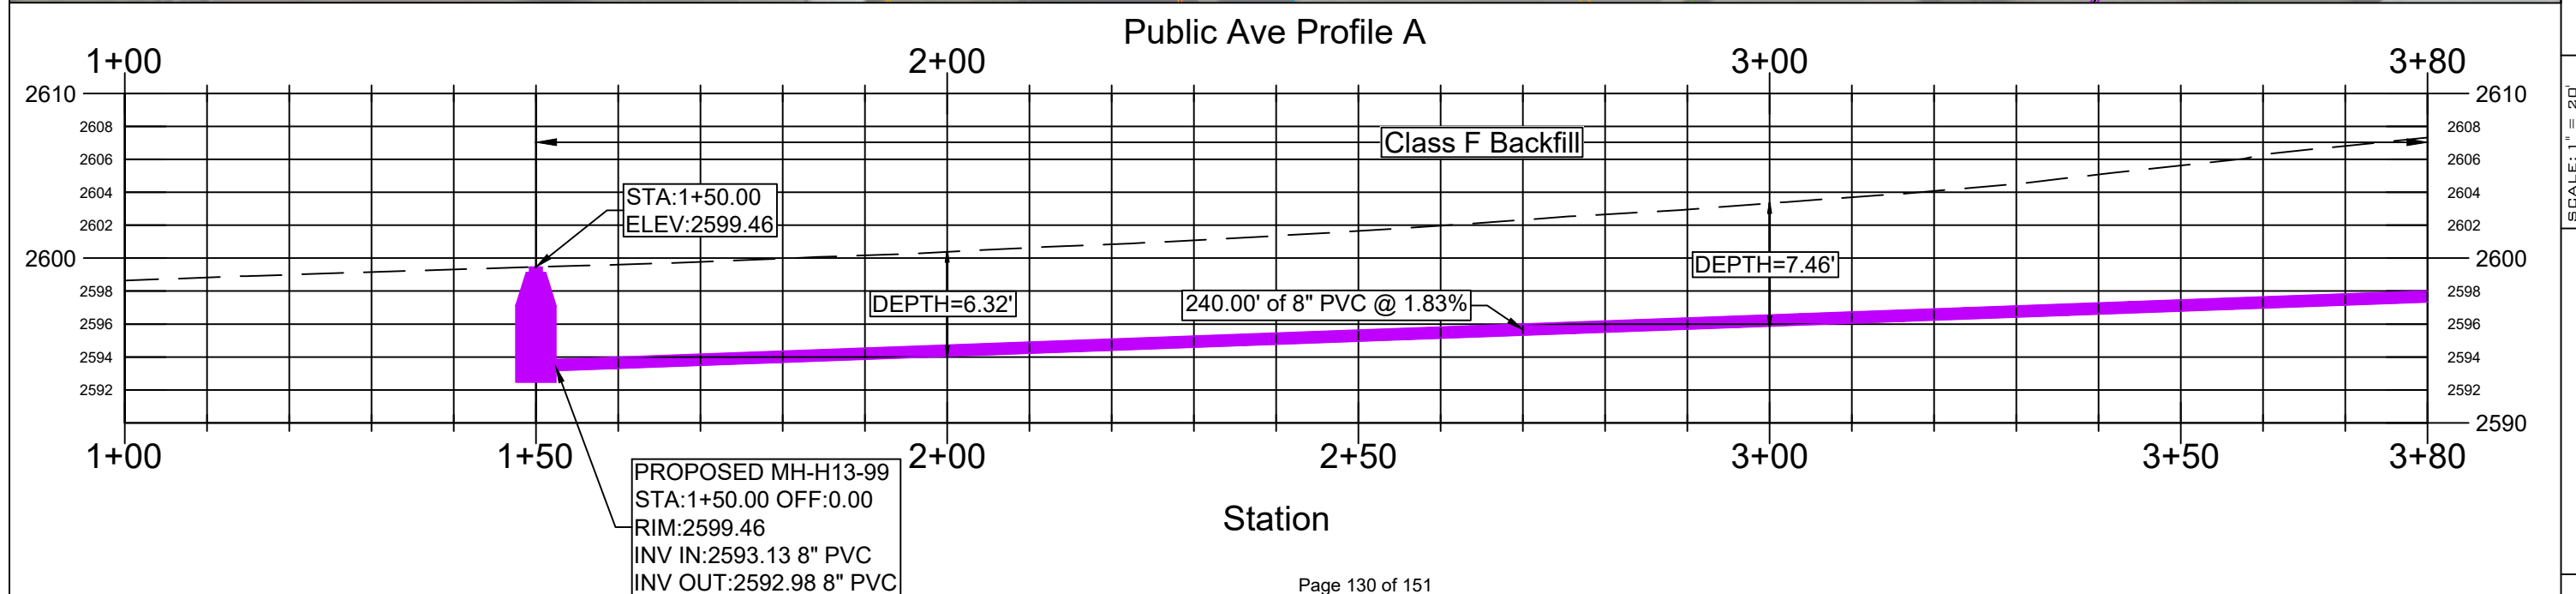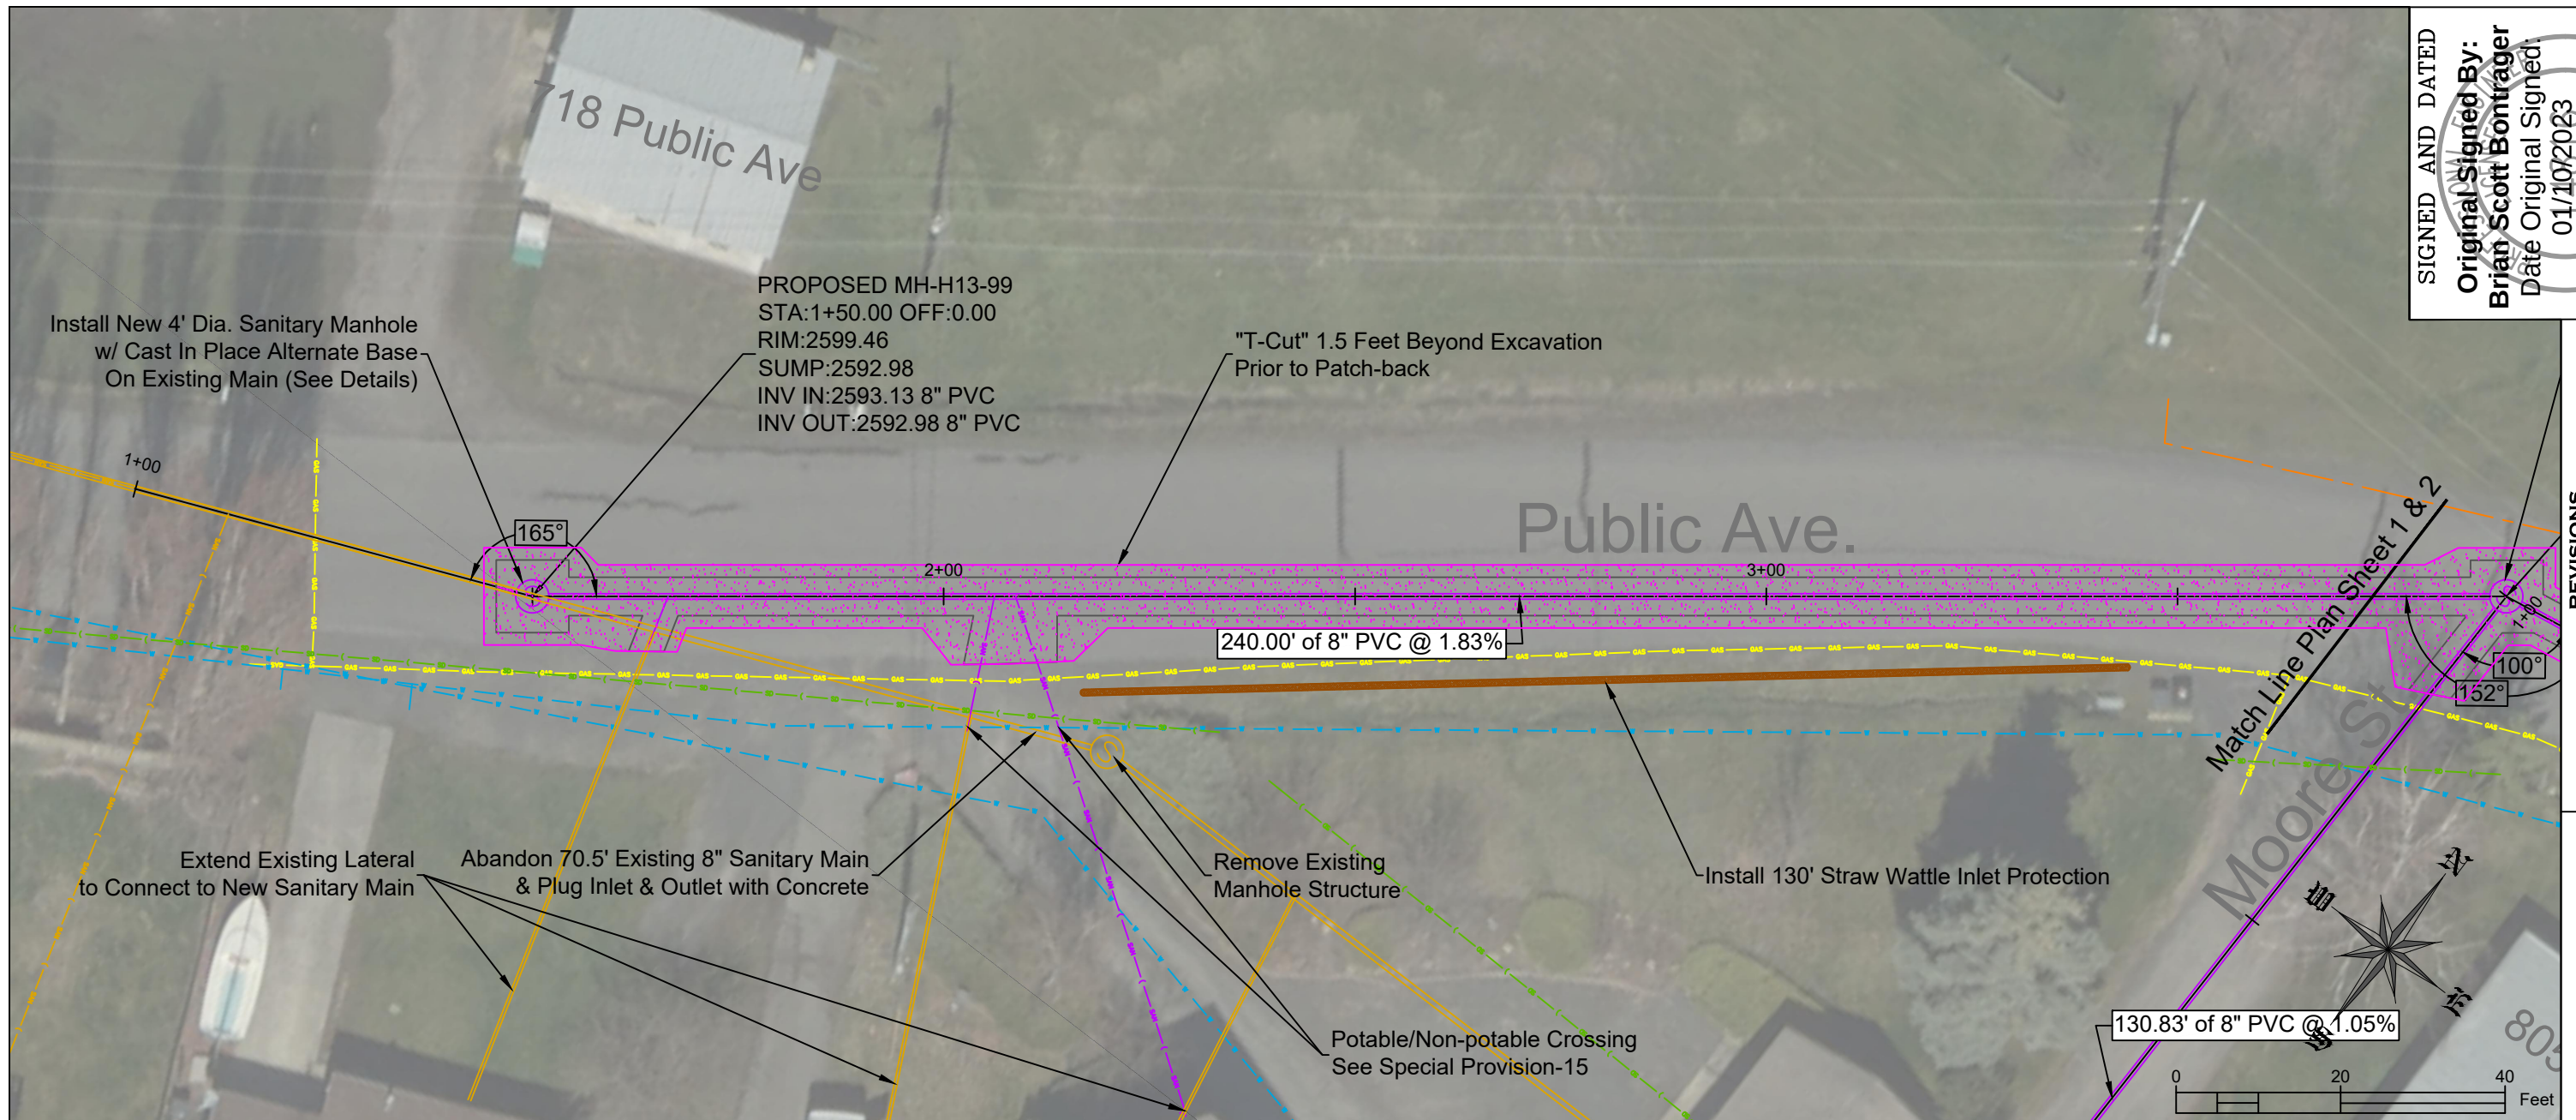

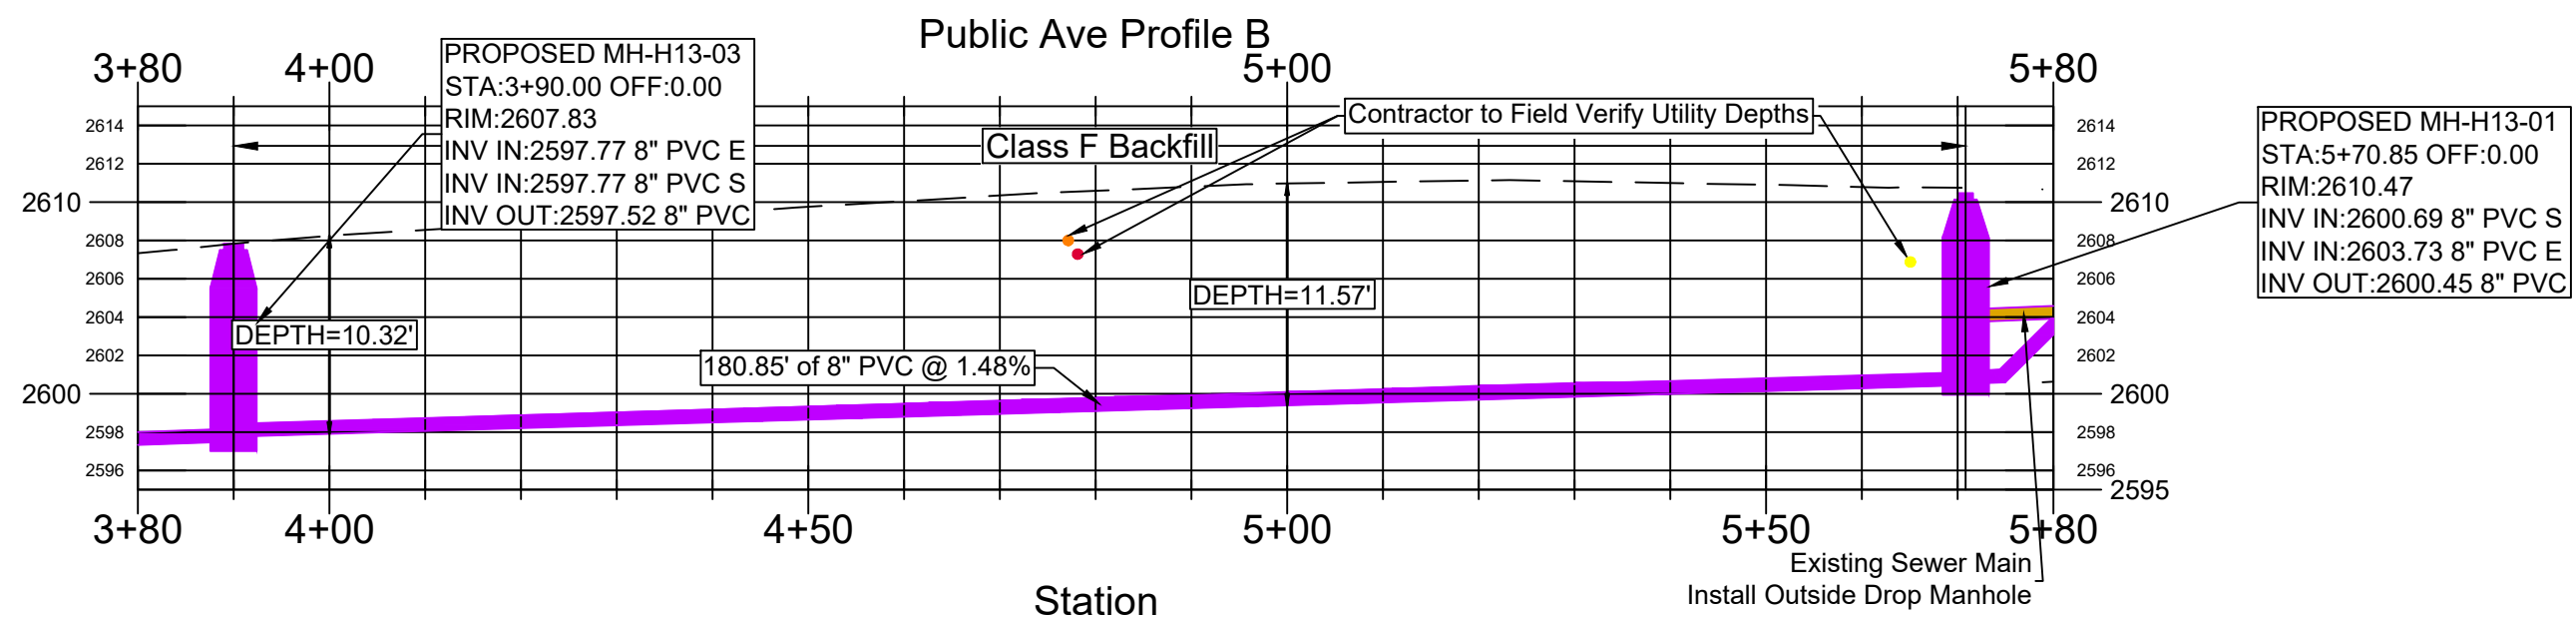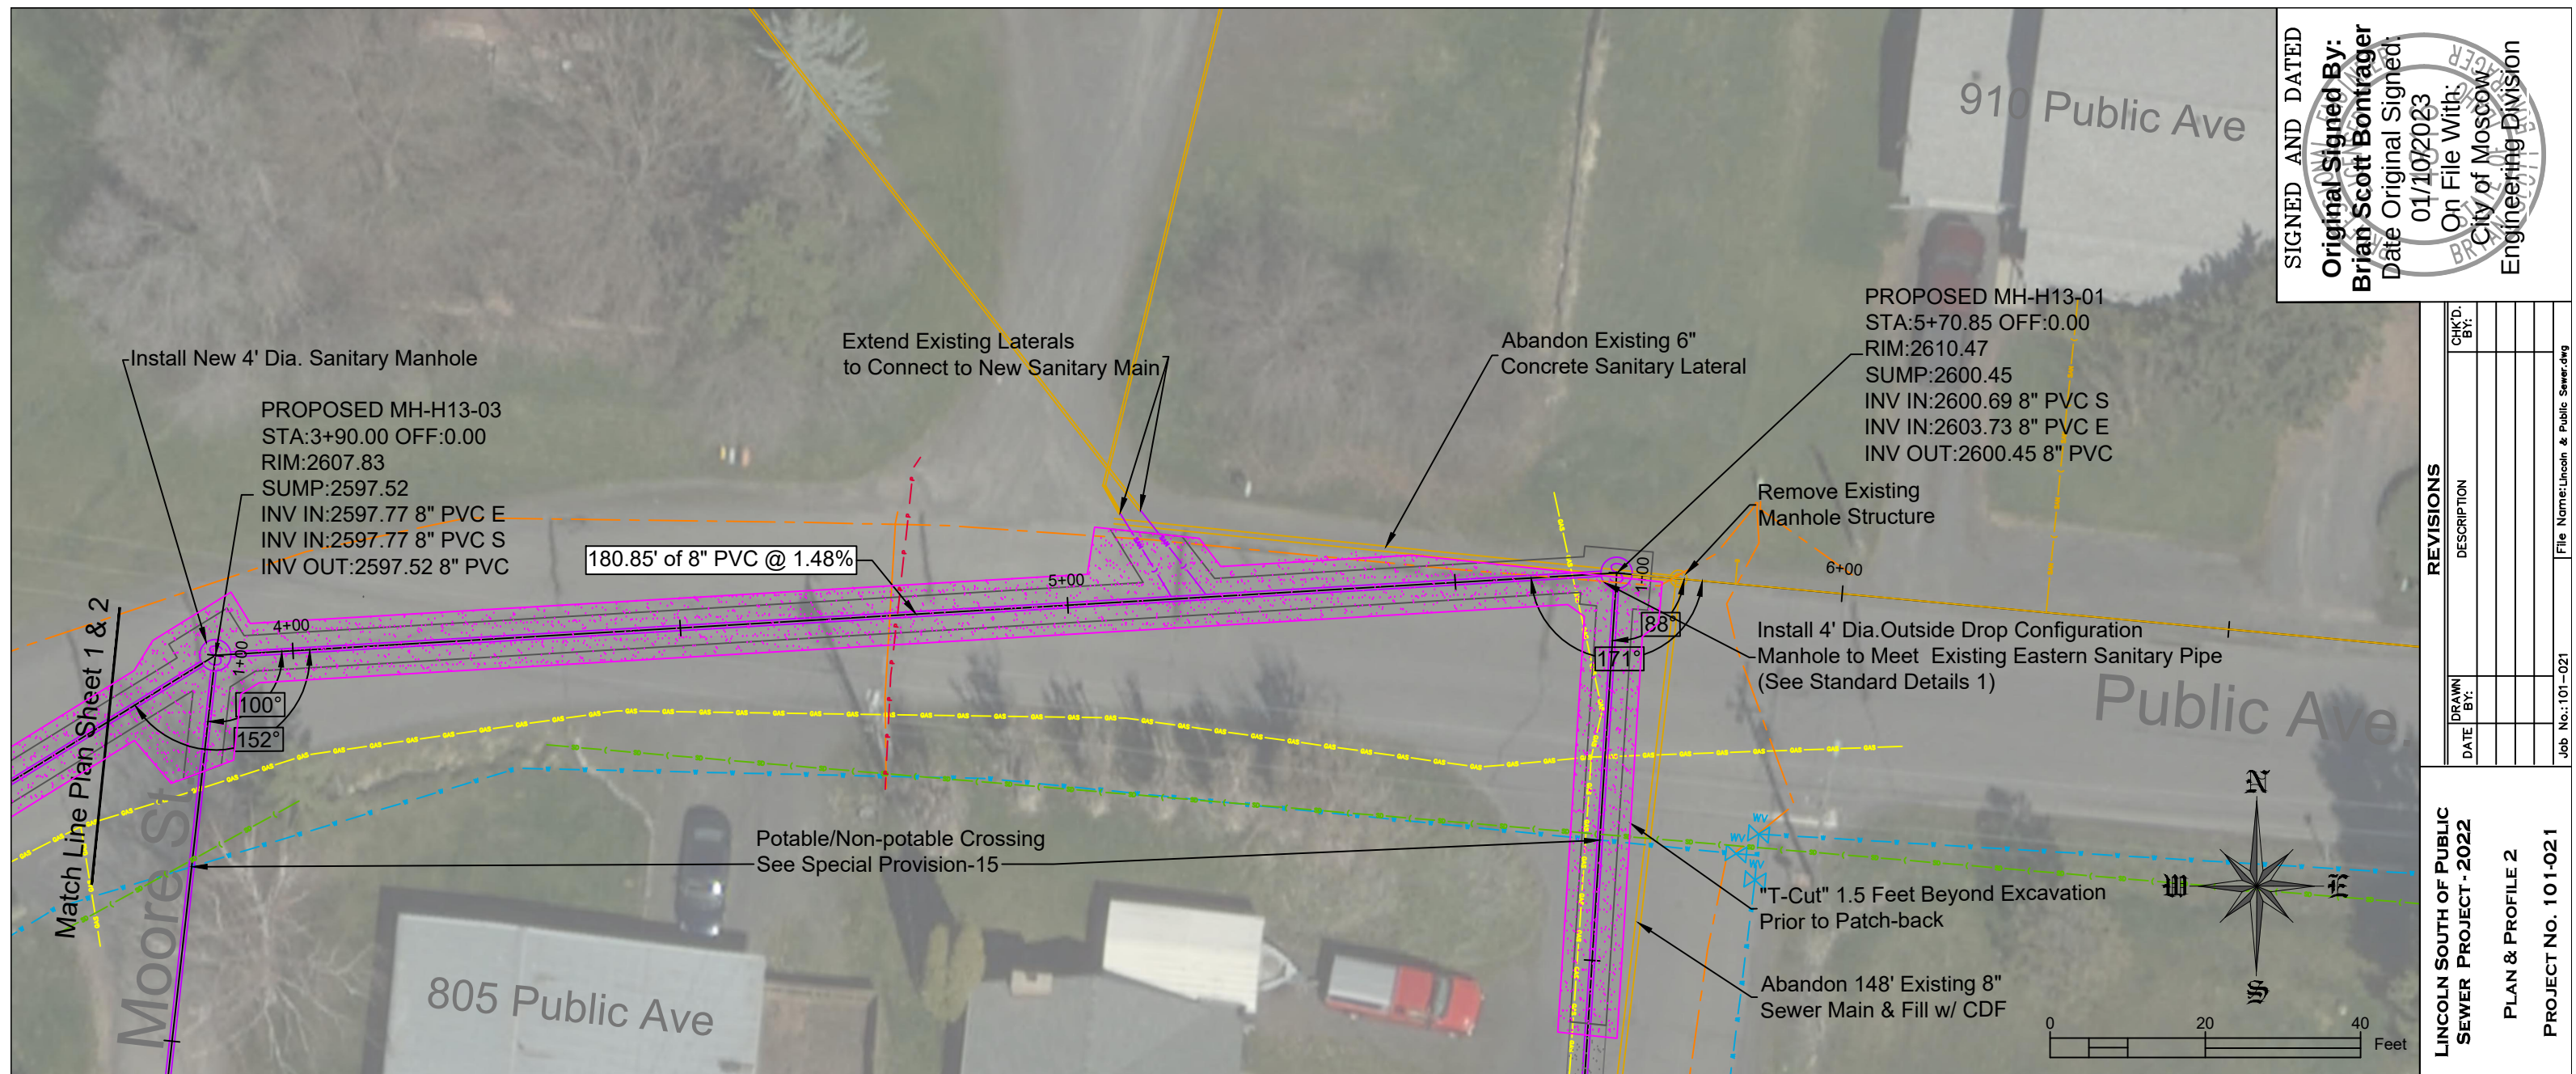



SIGNED AND DATED


Original Signed By:
Brian Scott Bontrager
Date Original Signed:
01/10/2023
On File With:
City of Moscow
Engineering Division

REVISIONS		
DATE	DRAWN BY:	DESCRIPTION
Job No.: 101-021		
File Name: Lincoln & Public Sewer.dwg		

LINCOLN SOUTH OF PUBLIC
SEWER PROJECT - 2022

PLAN & PROFILE 3

PROJECT NO. 101-021

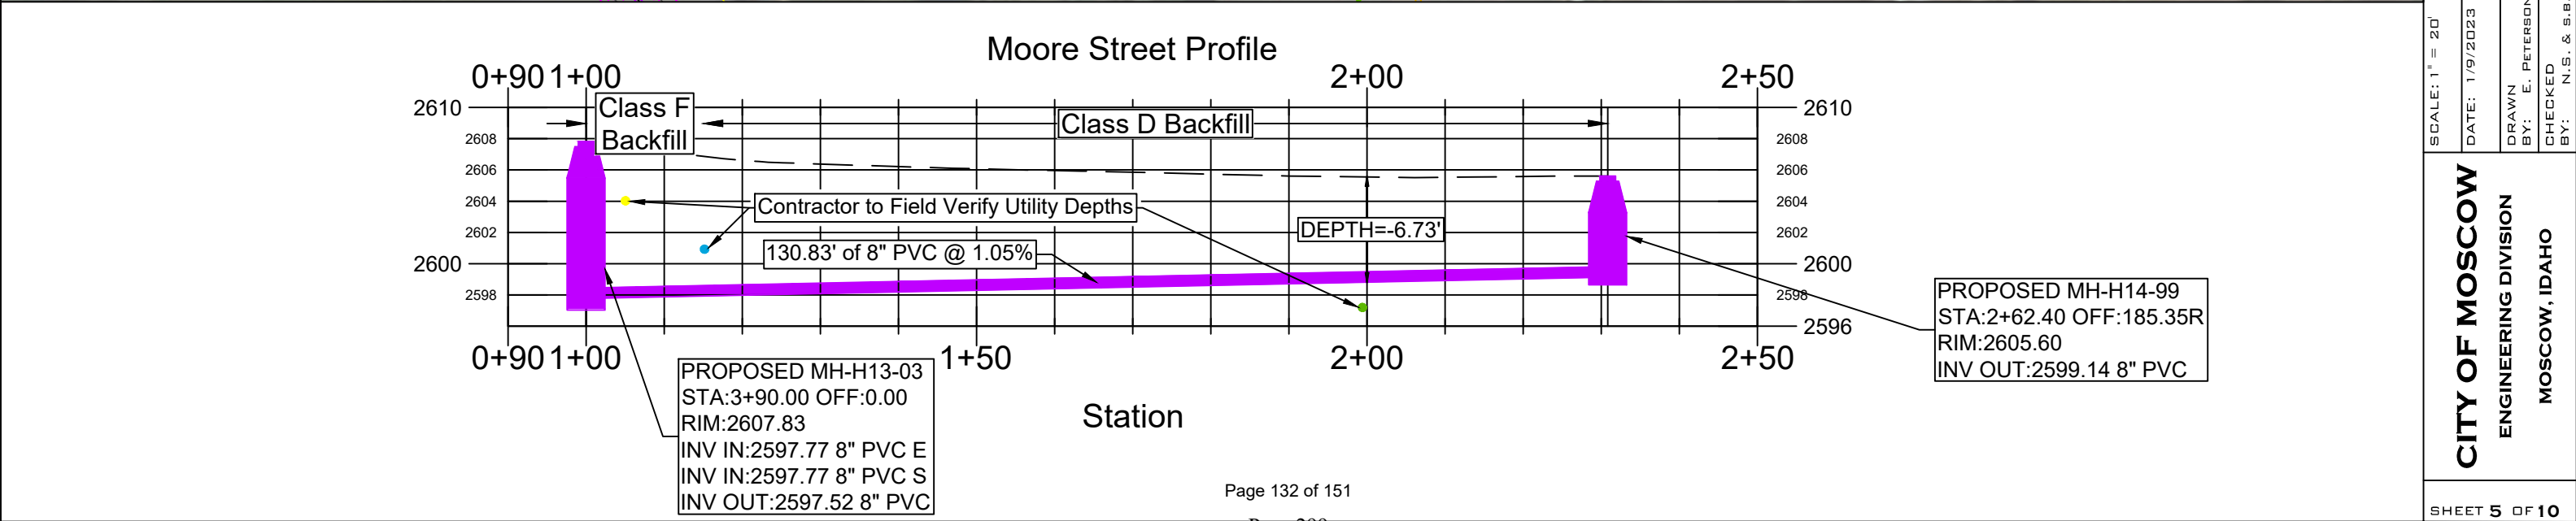

CITY OF MOSCOW
ENGINEERING DIVISION
MOSCOW, IDAHO


SCALE: 1" = 20'

DATE: 1/9/2023

DRAWN BY: E. PETERSON

CHECKED BY: N.S. & S.B.

SHEET 5 OF 10

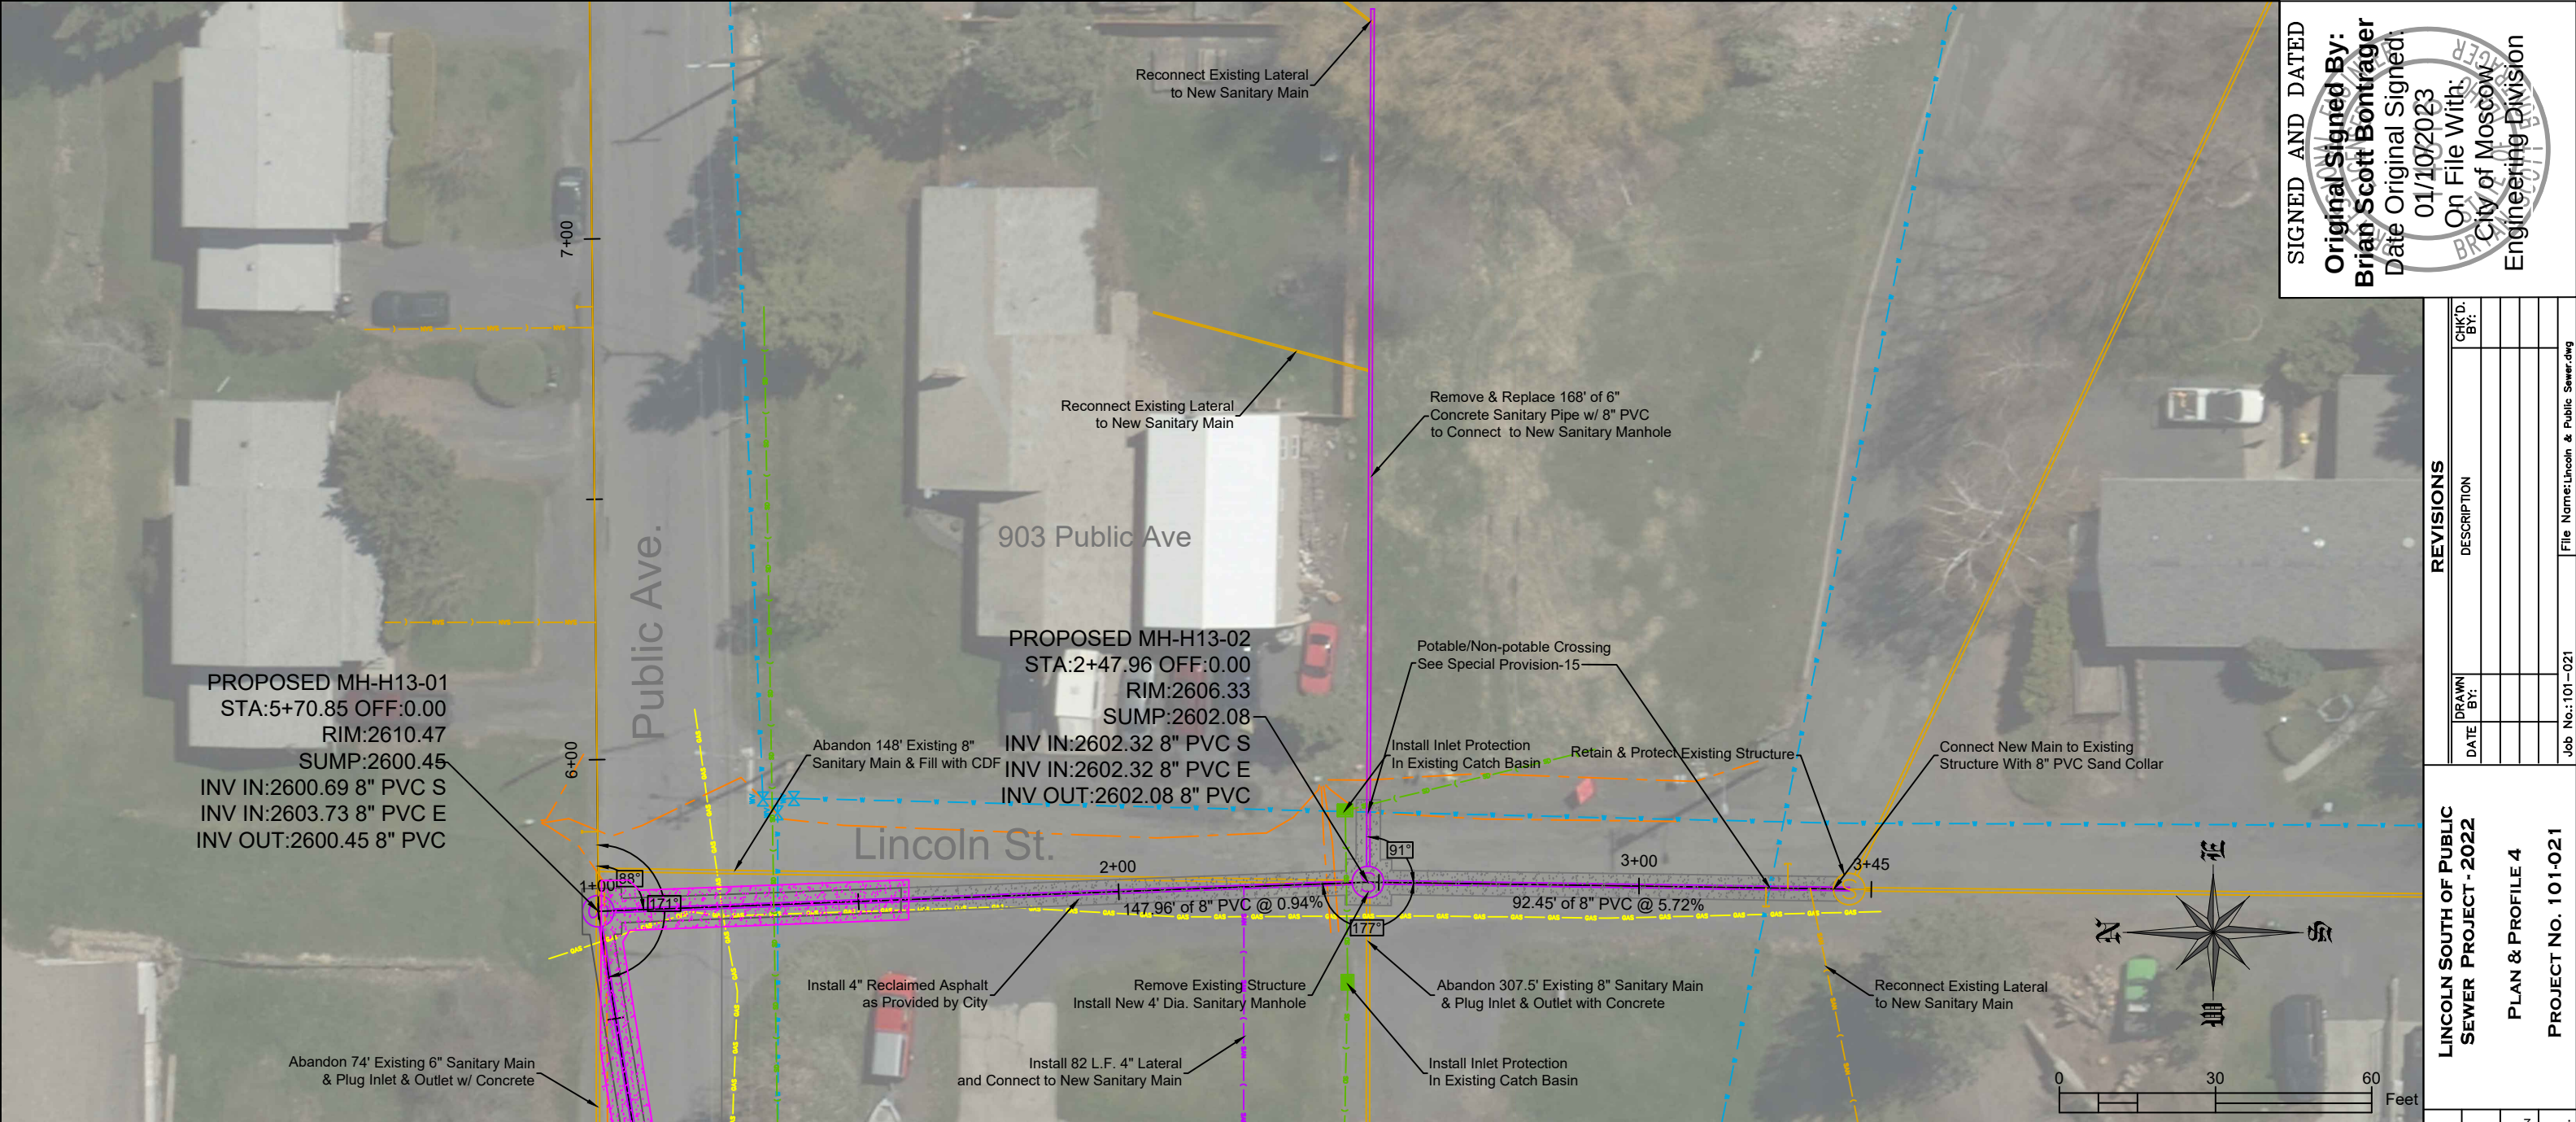

SIGNED AND DATED

Original Signed By:
Brian Scott Bontrager

Date Original Signed:
01/10/2023

On File With:
City of Moscow


Engineering Division

REVISIONS		DATE	DRAWN BY:	CHK'D BY:	DESCRIPTION
Job No.: 101-021					File Name: Lincoln & Public Sewer.dwg

LINCOLN SOUTH OF PUBLIC SEWER PROJECT - 2022

PLAN & PROFILE 4

PROJECT NO. 101-021

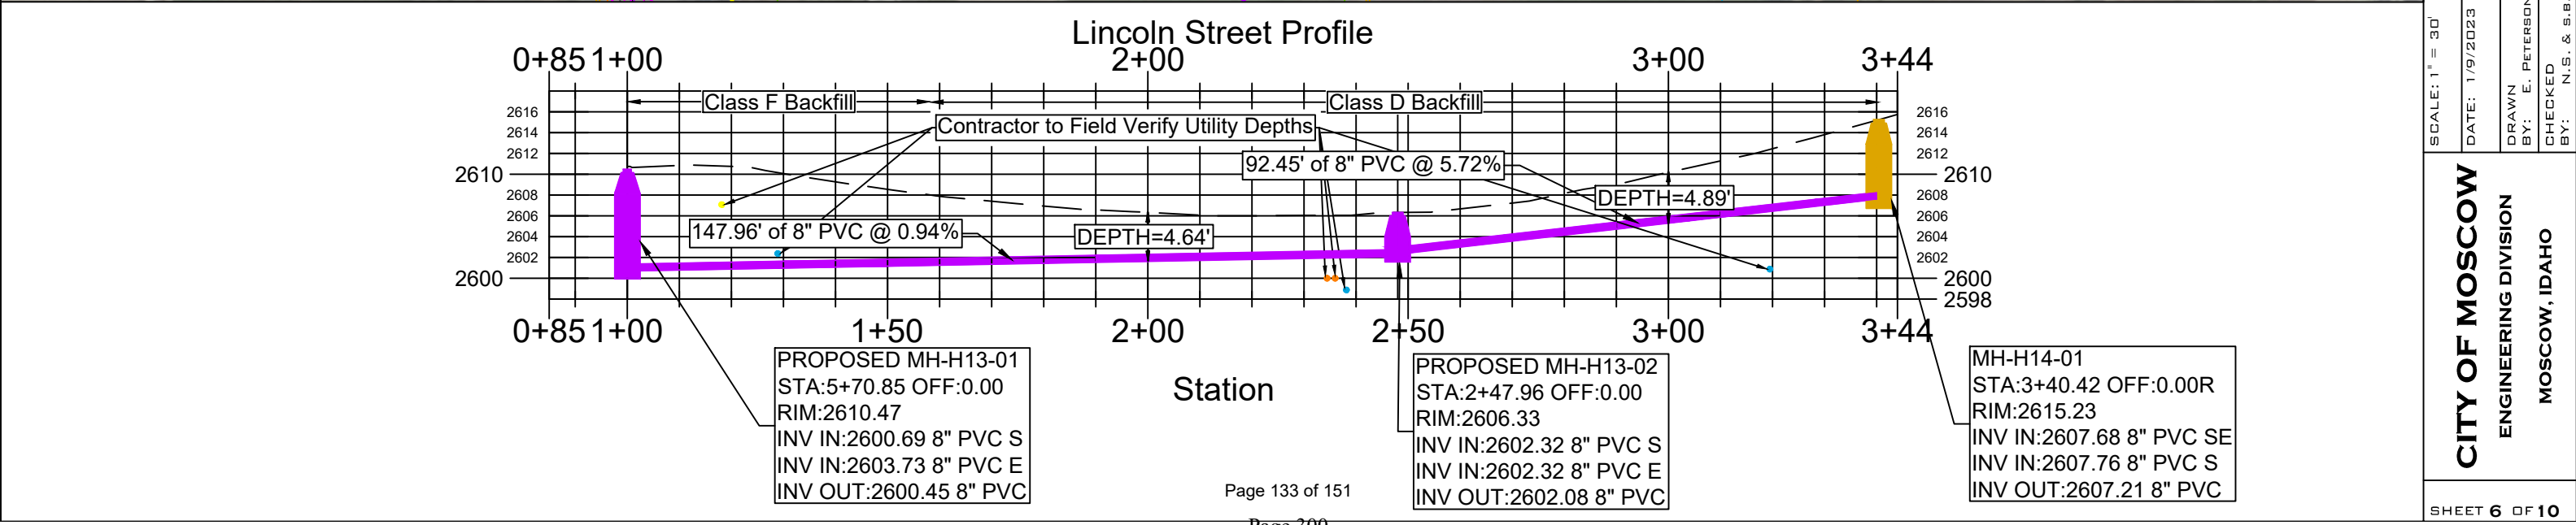


CITY OF MOSCOW

ENGINEERING DIVISION

MOSCOW, IDAHO


SHEET 6 OF 10

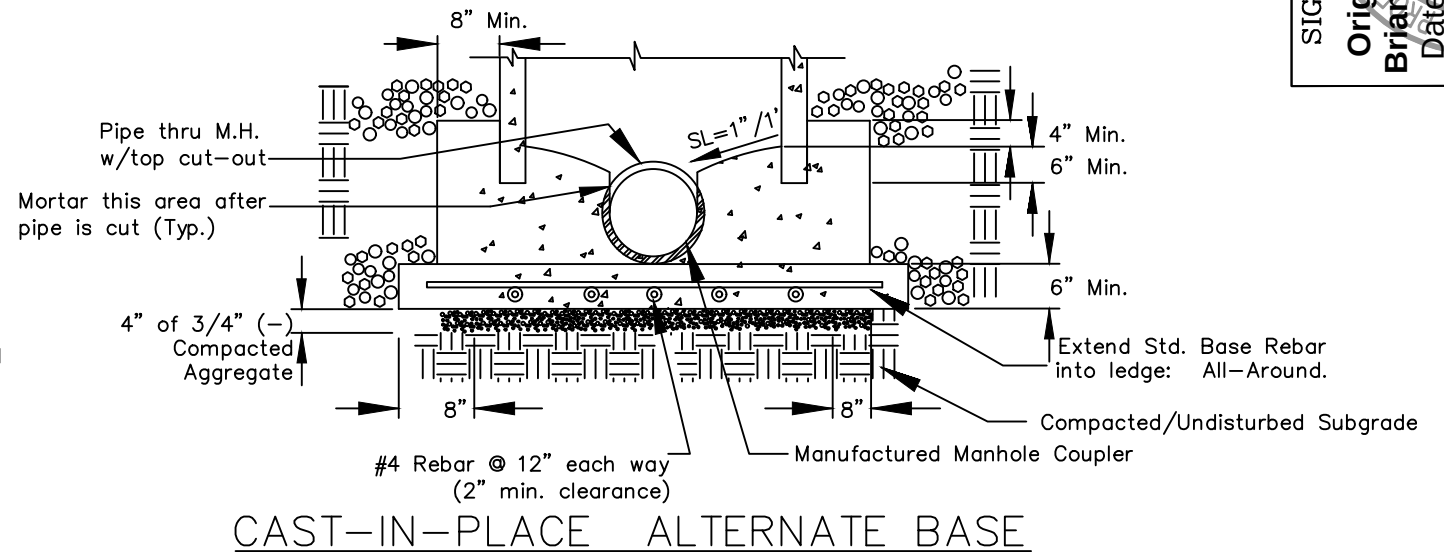

- NOTES:**
1. Precast bases with integral pipe couplers are preferred.
 2. Manholes shall be constructed watertight and tested per Standard Construction Specifications.
 3. Steps shall not be installed in the manholes.
 4. Drop configuration is used when the entrance pipe exceeds two feet (2') above the the top of the exit pipe and only with permission of the City Engineer. Drop pipe penetrations shall be neatly mortared. Drop configuration not allowed in new manhole installations.
 5. Manholes located in paved areas shall have asphaltic patch four inches (4") thick placed in two lifts to exact line and grade of street. Manhole ring shall be 1/4" below finished patch.
 6. Manholes located in unpaved streets or alleys shall have lid adjusted two inches (2") below gravel surface.
 7. All cast-in-place conc. shall be troweled smooth.
 8. All joints between precast manhole/sections shall be sealed with mastic gaskets and finished with mortar.
 9. All flow across manholes shall be one-tenth of a foot (0.1'), unless the flow changes direction more than 45°, then the fall shall be two-tenths of a foot (0.2') or greater.
 10. Manufactured watertight manhole couplings required at all pipe penetrations.
 11. Channels shall be per Manhole Base Details Standard Drawing.
 12. Shallow manholes may be constructed with flat-top precast lids, as approved by the City Engineer.
 13. Seal between riser and cone, riser and riser, and riser and frame with two parallel 3/8" diameter beads of silicone sealant.
 14. Where new manholes are constructed on existing mains, or where existing manholes are modified, all pipe penetrations shall also be sealed on the exterior by the careful and ample application(s) of non-shrink grout. Groutable manufactured collars shall be used on new pipes where they enter existing manholes.
 15. Manufacturer's standard O-ring joint also acceptable alternate to the standard mastic gasket and mortar joints as shown.
 16. Contractor shall comply with the most current OSHA requirements for excavations.
 17. Backfill around manholes shall be Class 'D' for all roadways and alleys; Class 'A' for all other locations unless specifically allowed or directed otherwise by the City Engineer.


SHEET 7 OF 10	CITY OF MOSCOW ENGINEERING DIVISION MOSCOW, IDAHO	SCALE: N/A		LINCOLN SOUTH OF PUBLIC SEWER PROJECT - 2022	REVISIONS	
		DATE: 1/9/2023				
		DRAWN BY: E. PETERSON				
		CHECKED BY: N.S. & S.B.				
				Job No.:101-021	File Name:Lincoln & Public Sewer.dwg	

Sanitary Sewer House Connection

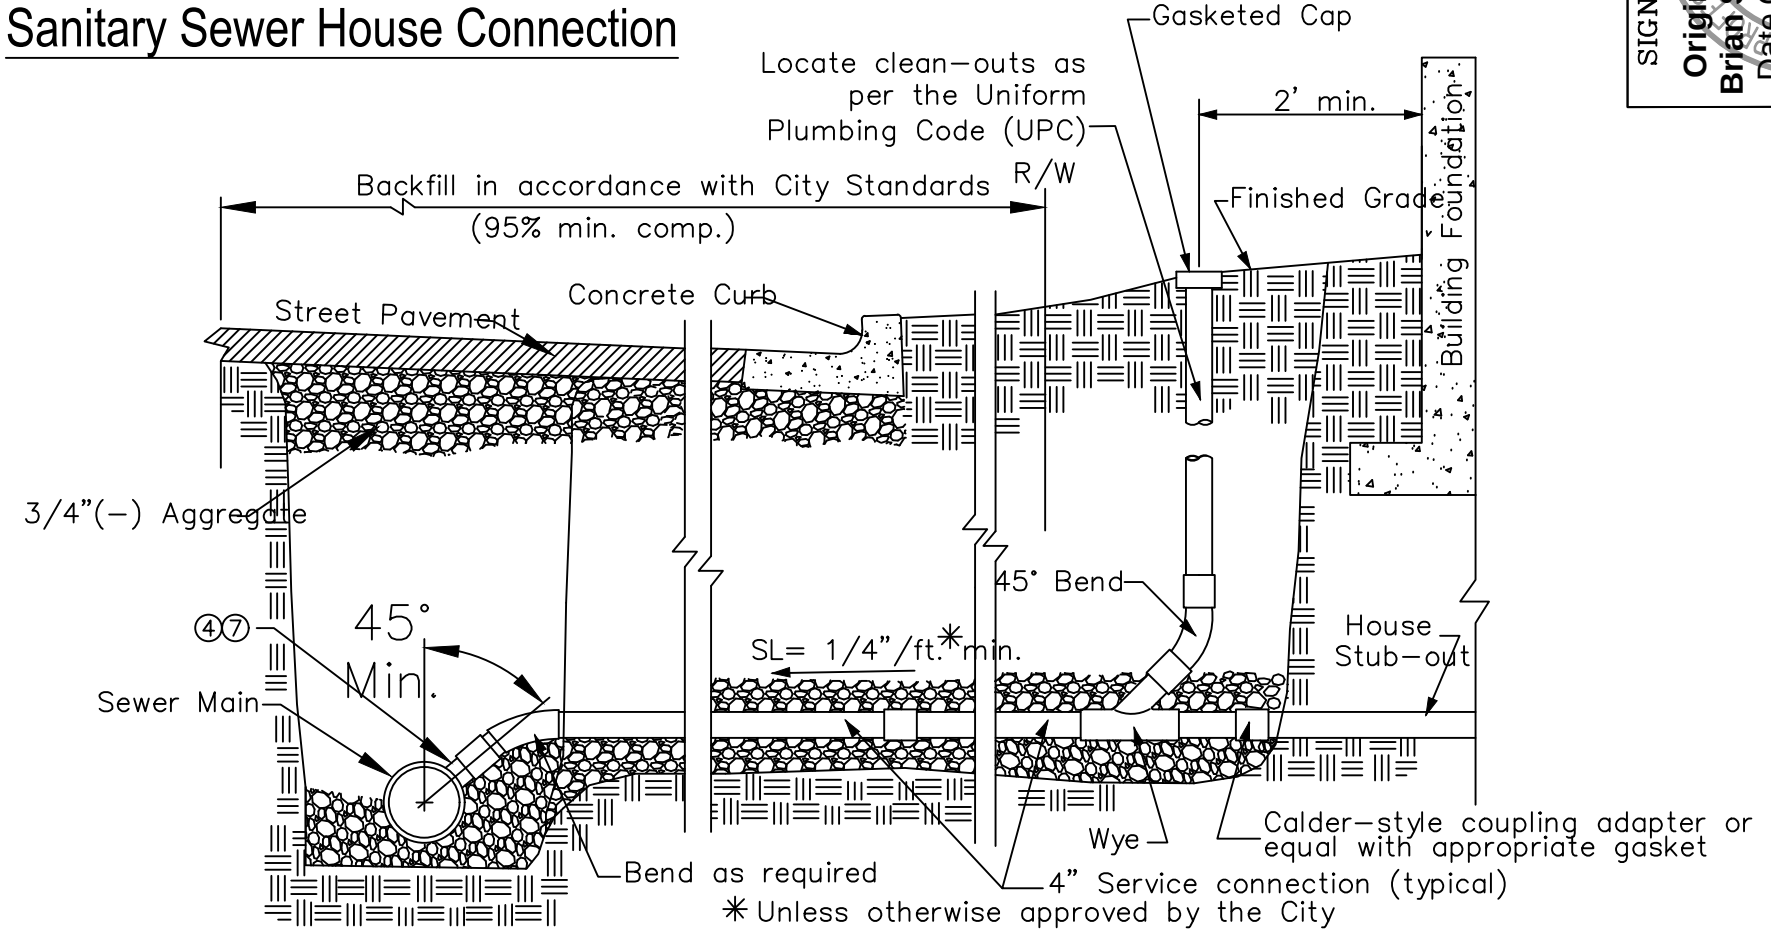


NOTES:

1. All excavations made within public right-of-way and easements require excavation permits from the City prior to commencing work. Street closure permits are required as applicable.
2. See City of Moscow Standard Construction Specifications for additional requirements regarding street and alley cut repair.
3. Prior to commencing, contractor shall furnish, install and maintain traffic control in accordance with the Manual on Uniform Traffic Control Devices (MUTCD) and as allowed and approved by the City Engineer.
4. Street cuts within Idaho Highway Right-of-Way require an Idaho Transportation Department (ITD) permit and are subject to ITD permit conditions (i.e. backfilling, surfacing requirements and traffic control).
5. The pavement removal required to perform the initial excavation shall be the width of the excavation opening and is not to include the removal of the pavement of the width required to construct the permanent patch. All pavement cuts shall be sawcut in neat, straight lines, as allowed and approved by the City. The limits of the pavement cut for the permanent patch shall be as described in the Standard Construction Specifications.
6. Moscow Public Works Department shall be notified prior to beginning backfilling operations. Noncompliance with this provision shall require re-excavation and witnessed compaction.
7. ALL STREET AND ALLEY CUTS IN EXISTING ASPHALT PAVEMENT SHALL BE BACKFILLED AND TEMPORARILY PATCHED AT THE END OF EACH DAY – unless specifically allowed otherwise by the City Engineer. Properly applied steel plates may be utilized in lieu of this requirement if allowed by the City.
8. Temporary street surfacing (cold mix asphalt or flowable fill) shall be placed (and maintained) uniformly smooth across the width and length of the patch and shall match the existing, adjoining street grade. The finished surface of the temporary patch shall be level with, or no greater than 0.25 inches above the adjacent roadway surface.
9. Temporary street surface repair maintenance is the responsibility of the contractor.
10. The contractor making the cut shall be responsible for any future settling of the street cut for a period of one year from the date that temporary patch is completed.

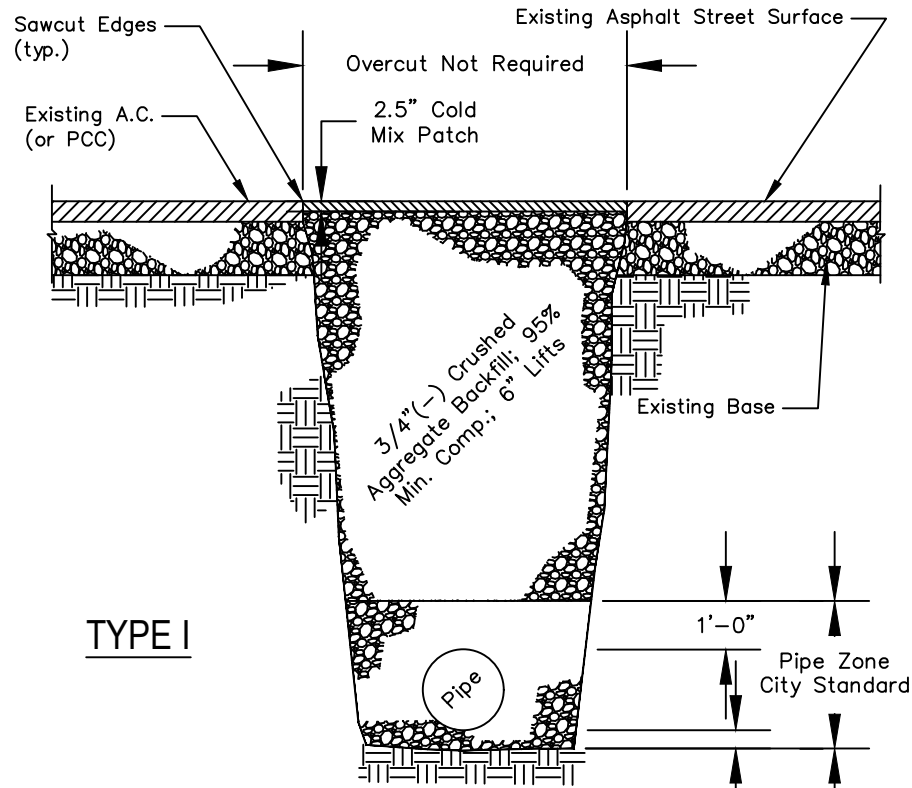

Temporary Street or Alley Cut Repair
[Step One - Temp.]

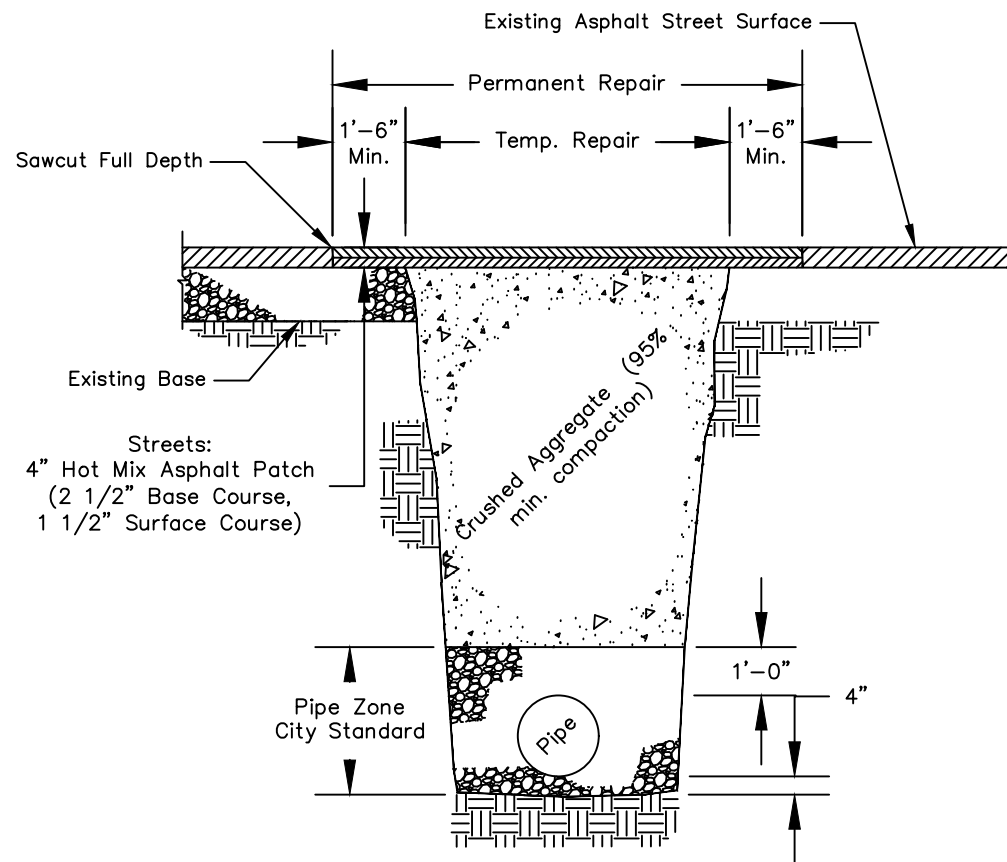

Asphalt Cut Repair (Street or Alley)
[Step Two - Permanent]

SIGNED AND DATED

Original Signed By:
Brian Scott Bontrager
Date Original Signed:
01/10/2023
On File With:
City of Moscow
Engineering Division

REVISIONS

LINCOLN SOUTH OF PUBLIC
SEWER PROJECT - 2022

STANDARD DETAILS 2

PROJECT No. 101-021

SCALE: N/A

DATE: 1/9/2023


DRAWN BY: E. PETERSON

CHECKED BY: N.S. & S.B.

CITY OF MOSCOW

ENGINEERING DIVISION

MOSCOW, IDAHO

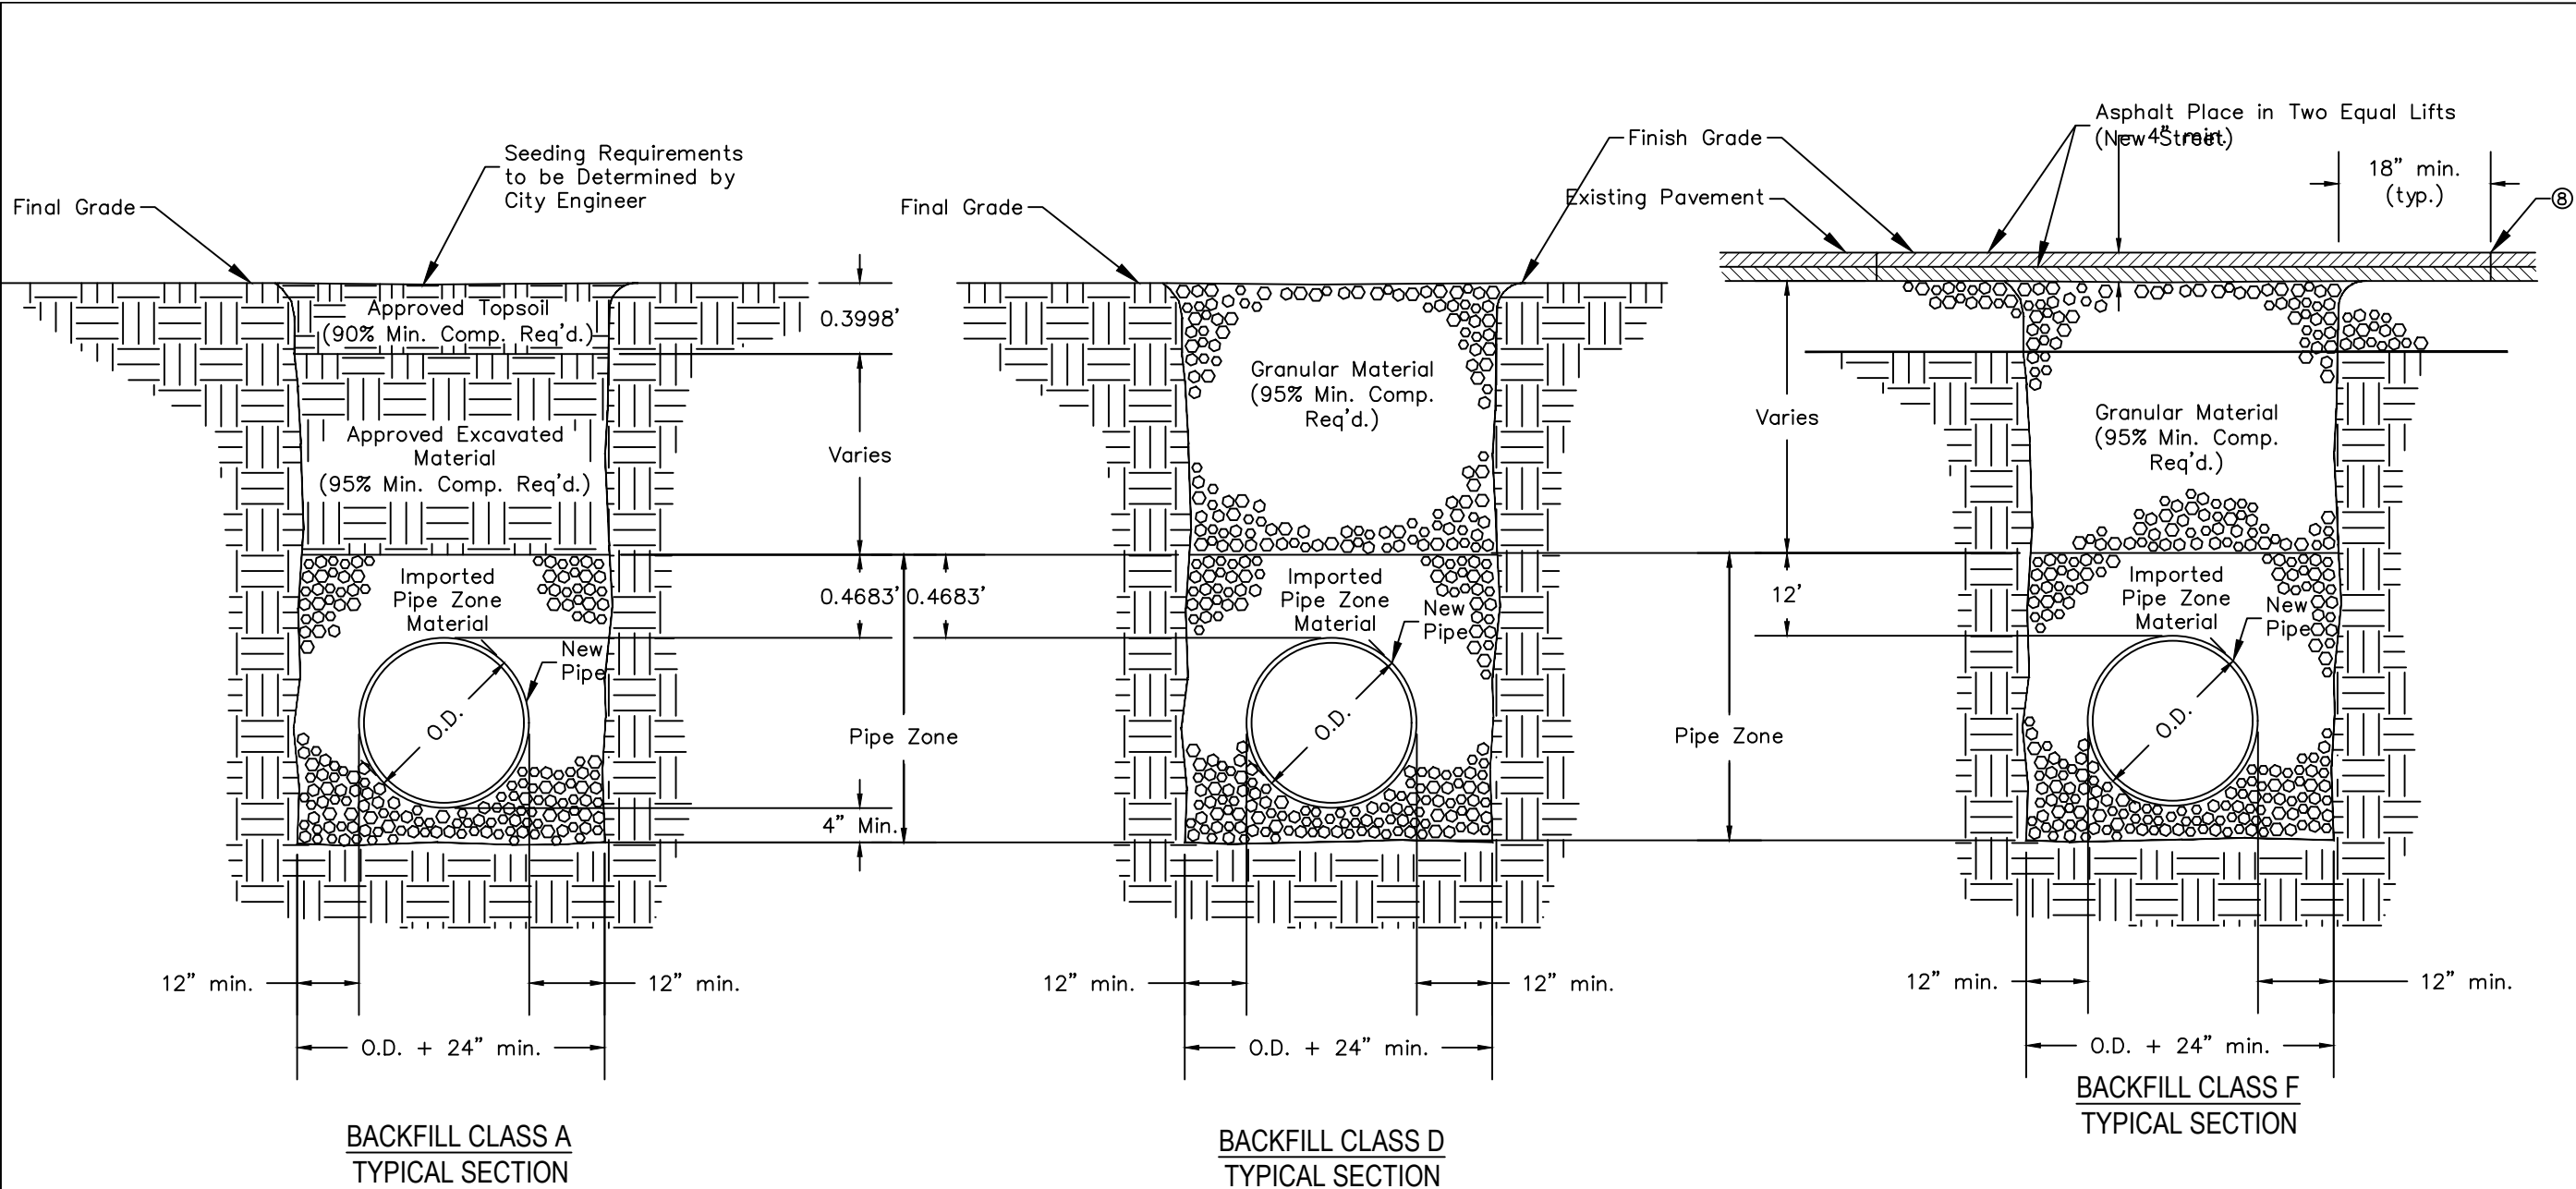

SIGNED AND DATED
Original Signed By:
Brian Scott Bontrager
Date Original Signed:
01/10/2023
On File With:
City of Moscow
Engineering Division

REVISIONS		DESCRIPTION	
DATE	DRAWN BY	DATE	CHK'D BY

LINCOLN SOUTH OF PUBLIC
SEWER PROJECT - 2022
STANDARD DETAILS 3
PROJECT NO. 101-021

SCALE: N/A
DATE: 1/9/2023
DRAWN BY: E. PETERSON
CHECKED BY: N.S. & S.B.

CITY OF MOSCOW
ENGINEERING DIVISION
MOSCOW, IDAHO

NOTES:

- Class 'A' Backfill shall be used in areas where there is to be re-vegetation and some trench settlement may be tolerated.
- Class 'D' Backfill is for areas where asphalt pavement, concrete, curb, sidewalk, or gravel surfacing is existing or anticipated.
- Class 'F' Backfill shall be utilized in trenches within existing pavement.
- Compaction for all trench backfill above the pipe zone shall be 95% minimum of AASHTO T99. All native backfill material shall be placed in six inch (6") maximum lifts and wide sheepsfoot roller. Density testing frequency for native backfill will be in excess of that required for the Class 'D' crushed aggregate backfill.
- Backfill around manholes and catch basins shall be all crushed aggregate; native material backfill will not be allowed.
- Base aggregate depth and type to be the same as that required for the street section where this trench backfill is utilized.
- All trenches excavated within existing paved streets shall be backfilled and surfaced the same day with a two inch (2") thick compacted cold mix asphalt patch (smooth) – to be replaced with the City's standard four inch (4") hot mix asphalt surfacing as soon as scheduling allows; unless specifically approved otherwise by the City Engineer.
- The new asphalt patch shall match the existing pavement grade. Across the width of the trench, the new surface shall not exceed 0.25 inches out-of-level.
- Existing pavement shall be cut full depth and in continuous, straight lines. Broken edges will not be allowed. Pavement cuts shall be 'tacked' immediately prior to installation of the hot mix patch.
- Contractor shall comply with the most current OSHA requirements for excavations.
- Backfill shall comply with the requirements of the City's Standard Construction Specifications.





BIG SKY
CORPORATION
10063 N Navion Drive.
Hayden, ID 83835

**CITY OF MOSCOW
COMMUNITY DEV ENGINEERING DIVISION
504 S WASHINGTON ST
MOSCOW, ID 83843**

**BID ENCLOSED: LINCOLN SOUTH
OF PUBLIC SEWER PROJECT -
2023**

RECEIVED
JAN 31 2023

BID PROPOSAL

TO: Mayor and City Council
City of Moscow, Idaho

Date: 1/31/23

This proposal is submitted as an offer by the undersigned to enter into contract with the City of Moscow, Idaho as represented by the City Council, hereinafter referred to as the 'CITY' for LINCOLN SOUTH OF PUBLIC SEWER PROJECT- 2023, (hereinafter "Project"), specified herein and which construction documents are on file with the City Engineer, Haddock Building, Moscow, Idaho, and which are a condition hereof with the same force and effect as though they were attached hereto. The offer is conditioned on the following declarations as to the facts, intention and understanding of the undersigned and the agreement of the CITY to the terms and prices herein submitted.

1. All Project specifications and drawings examined by the undersigned and their terms and conditions are hereby agreed to.
2. The undersigned certifies that he/she has received or made himself/herself aware of any and all existing site conditions that may affect the proposed work.
3. It is understood that the contract drawings may be supplemented by additional drawings and specifications in explanation and elaboration of the contract drawings and it is agreed that such supplemental drawings, when not in conflict with those referred to in paragraph 1 above, will have the same force and effect as if attached hereto and that when received they will be considered a part of the contract.
4. The undersigned will furnish separate performance and payment bonds in the full amount of the contract price.
5. The cash, certified check, bid bond, or cashier's check accompanying this proposal shall be forfeited to the City of Moscow to the extent of 5% of the amount bid if the undersigned shall fail or refuse to execute the contract, furnish performance and payment bonds, and insurance certificate as required by the specifications within the time limit therein after notification that the said proposal is accepted, all in accordance with the provisions of this proposal and the specifications.
6. The undersigned further agrees that CITY shall have the right to accept or reject any bid which rejection or acceptance is deemed to be in the best interest of CITY.
7. The undersigned agrees to order all necessary equipment and materials within a period of three (3) days after Notice to Proceed has been issued by the Engineer.

8. The undersigned, as a bidder, acknowledges that Addenda Number 1 through 1 have been delivered to him/her and have been examined as part of the contract documents.
9. The undersigned agrees to complete all work embraced in the contract within the time limitations set forth in paragraph IB-13 of the Instruction to Bidders.
10. The undersigned holds Idaho Public Work's License Number 002207-U.
11. The undersigned proposes to use the following sub-contractors in the performance of meeting the contract requirements. Information herein must comply with Idaho Code Section 67-2310 and IB-16:

Subcontractors	Trade Specialty	Idaho Public Works License No.	\$ Amount
a. <u>Herco, Inc</u>	<u>Asphalt</u>	<u>PWC-C-10067</u>	<u>21,700-</u>
b. <u>Inland Traffic</u>	<u>Traffic Control</u>	<u>040406</u>	<u>7,306</u>
c. <u>NO. HVAC, Electrical or Plumbing required</u>			
d. _____			
e. _____			

12. The undersigned proposes to furnish labor, materials, equipment and services of all kinds required for LINCOLN SOUTH OF PUBLIC SEWER PROJECT- 2023 as described in the specifications, including all appurtenant work, all as required by the specifications and this proposal for the prices in accordance with the completed schedule contract prices as follows:

BID SCHEDULE

<u>No.</u>	<u>Item Description</u>	<u>Quantity & Unit</u>	<u>Unit Price</u>	<u>Total Price</u>
1.	Mobilization	1 LS	\$ 47,000-	\$ 47,000-
2A.	Remove / Dispose Bituminous Surface	450 SY	\$ 13.-	\$ 5,850-
2B.	Remove / Dispose Sanitary Manhole	3 EA	\$ 2,250-	\$ 6,750-
2C.	Remove / Dispose 6" Concrete Sanitary Pipe	168 LF	\$ 12-	\$ 2,016-
2D.	Remove / Dispose 8" Concrete Sanitary Pipe	93 LF	\$ 19-	\$ 1,767-
3A.	8" PVC Sanitary Pipe (Class A Backfill)	152 LF	\$ 78-	\$ 11,856-
3B.	8" PVC Sanitary Pipe (Class D Backfill)	310 LF	\$ 119-	\$ 36,890-
3C.	8" PVC Sanitary Pipe (Class F Backfill)	495 LF	\$ 130-	\$ 64,350-
4.	4" PVC Sanitary Pipe (Class A Backfill)	450 LF	\$ 68-	\$ 30,600-
5.	Reconnect Existing Sewer Service	11 EA	\$ 1,350-	\$ 14,850
6.	Sanitary Sewer Manhole (4' Diameter)	5 EA	\$ 6,050-	\$ 30,250-
7.	¾" (-) Crushed Rock Base	88 TON	\$ 50-	\$ 4,400-
8.	1 ¼" (-) Crushed Rock Base	118 TON	\$ 64-	\$ 7,552-
9.	Hot Mix Asphalt Patching	104 TON	\$ 305-	\$ 31,720-
10.	Subgrade Separation Geotextile	460 SY	\$ 3	\$ 1,380-
11.	Asphalt Tailing Installation	105 SY	\$ 17-	\$ 1,785-
12.	Traffic Control	1 LS	\$ 12,000-	\$ 12,000-
13.	Abandonment of Concrete Pipe	3 EA	\$ 630	\$ 1,890-
14.	Bypass Pumping	1 LS	\$ 8,800	\$ 8,800-
15.	Separation of Potable and Non-potable Pipelines	6 EA	\$ 1,900-	\$ 11,400-
16A.	Inlet Protection (Inlet Grate)	2 EA	\$ 60	\$ 120-
16B.	Inlet Protection (Straw Wattle)	150 LF	\$ 8	\$ 1,200-

17. Force Account

1 LS


\$ 18,000.00

\$ 18,000.00

Bid Total

\$ 354,426-

Big Sky ID Corp
Firm Name of Bidder

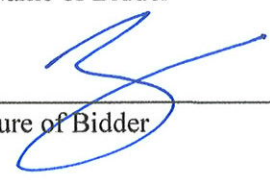
Signature of Bidder

President
Official Title

10063 Navion Drive, Hayden ID 83835
Bidders Mailing Address

002207-U
Public Works License No.



IDAHO
State of Incorporation if Incorporated

SEAL (if incorporated)

Dated at HAYDEN, ID

This 31ST day of JANUARY, 2023

BID BOND (PENAL SUM FORM)

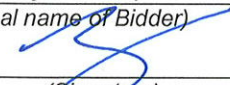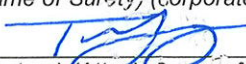Bidder Name: Big Sky ID, Corp. Address <i>(principal place of business)</i> : 10063 N Navion Drive Hayden, ID 83835	Surety Name: SWISS RE CORPORATE SOLUTIONS AMERICA INSURANCE CORPORATION Address <i>(principal place of business)</i> : 835 N. Post Street, Suite 203 Spokane, WA 99201
Owner Name: City of Moscow Address <i>(principal place of business)</i> :	Bid Project <i>(name and location)</i> : Lincoln South of Public Sewer Project - 2023 Bid Due Date: January 31, 2023
Bond Penal Sum: --Five Percent of the Amount Bid (5%)-- Date of Bond: January 31, 2023	
Surety and Bidder, intending to be legally bound hereby, subject to the terms set forth in this Bid Bond, do each cause this Bid Bond to be duly executed by an authorized officer, agent, or representative.	
Bidder Big Sky ID, Corp. <i>(Full formal name of Bidder)</i> By:  <i>(Signature)</i> Name: <u>Jeremy Tripp</u> <i>(Printed or typed)</i> Title: <u>President</u> Attest:  <i>(Signature)</i> Name: <u>Jacki Fullerton</u> <i>(Printed or typed)</i> Title: <u>Const. Mgr.</u>	Surety SWISS RE CORPORATE SOLUTIONS AMERICA INSURANCE CORPORATION <i>(Full formal name of Surety) (corporate seal)</i> By:  <i>(Signature) (Attach Power of Attorney)</i> Name: <u>Travis Long</u> <i>(Printed or typed)</i> Title: <u>Attorney-in-Fact</u> Attest: _____ <i>(Signature)</i> Name: <u>Kris Diehl</u> <i>(Printed or typed)</i> Title: <u>Witness</u>
Notes: (1) Note: Addresses are to be used for giving any required notice. (2) Provide execution by any additional parties, such as joint venturers, if necessary.	

1. Bidder and Surety, jointly and severally, bind themselves, their heirs, executors, administrators, successors, and assigns to pay to Owner upon default of Bidder the penal sum set forth on the face of this Bond. Payment of the penal sum is the extent of Bidder's and Surety's liability. Recovery of such penal sum under the terms of this Bond will be Owner's sole and exclusive remedy upon default of Bidder.
2. Default of Bidder occurs upon the failure of Bidder to deliver within the time required by the Bidding Documents (or any extension thereof agreed to in writing by Owner) the executed Agreement required by the Bidding Documents and any performance and payment bonds required by the Bidding Documents.
3. This obligation will be null and void if:
 - 3.1. Owner accepts Bidder's Bid and Bidder delivers within the time required by the Bidding Documents (or any extension thereof agreed to in writing by Owner) the executed Agreement required by the Bidding Documents and any performance and payment bonds required by the Bidding Documents, or
 - 3.2. All Bids are rejected by Owner, or
 - 3.3. Owner fails to issue a Notice of Award to Bidder within the time specified in the Bidding Documents (or any extension thereof agreed to in writing by Bidder and, if applicable, consented to by Surety when required by Paragraph 5 hereof).
4. Payment under this Bond will be due and payable upon default of Bidder and within 30 calendar days after receipt by Bidder and Surety of written notice of default from Owner, which notice will be given with reasonable promptness, identifying this Bond and the Project and including a statement of the amount due.
5. Surety waives notice of any and all defenses based on or arising out of any time extension to issue Notice of Award agreed to in writing by Owner and Bidder, provided that the total time for issuing Notice of Award including extensions does not in the aggregate exceed 120 days from the Bid due date without Surety's written consent.
6. No suit or action will be commenced under this Bond prior to 30 calendar days after the notice of default required in Paragraph 4 above is received by Bidder and Surety, and in no case later than one year after the Bid due date.
7. Any suit or action under this Bond will be commenced only in a court of competent jurisdiction located in the state in which the Project is located.
8. Notices required hereunder must be in writing and sent to Bidder and Surety at their respective addresses shown on the face of this Bond. Such notices may be sent by personal delivery, commercial courier, or by United States Postal Service registered or certified mail, return receipt requested, postage pre-paid, and will be deemed to be effective upon receipt by the party concerned.
9. Surety shall cause to be attached to this Bond a current and effective Power of Attorney evidencing the authority of the officer, agent, or representative who executed this Bond on behalf of Surety to execute, seal, and deliver such Bond and bind the Surety thereby.
10. This Bond is intended to conform to all applicable statutory requirements. Any applicable requirement of any applicable statute that has been omitted from this Bond will be deemed to be included herein as if set forth at length. If any provision of this Bond conflicts with any applicable statute, then the provision of said statute governs and the remainder of this Bond that is not in conflict therewith continues in full force and effect.
11. The term "Bid" as used herein includes a Bid, offer, or proposal as applicable.

SWISS RE CORPORATE SOLUTIONS

SWISS RE CORPORATE SOLUTIONS AMERICA INSURANCE CORPORATION ("SRCSAIC")

SWISS RE CORPORATE SOLUTIONS PREMIER INSURANCE CORPORATION ("SRCSPIC")

WESTPORT INSURANCE CORPORATION ("WIC")

GENERAL POWER OF ATTORNEY

KNOW ALL MEN BY THESE PRESENTS, THAT SRCSAIC, a corporation duly organized and existing under laws of the State of Missouri, and having its principal office in the City of Kansas City, Missouri, and SRCSPIC, a corporation organized and existing under the laws of the State of Missouri and having its principal office in the City of Kansas City, Missouri, and WIC, organized under the laws of the State of Missouri, and having its principal office in the City of Kansas City, Missouri, each does hereby make, constitute and appoint:

H. KEITH McNALLY, ERIN L. REPP, WM DINNEEN, CHRIS LARSON, DIANA R. WILLIAMS,

RYAN J. PUGH, SHELBY L. FOO, DANIEL J. STOWE, TRAVIS LONG, and KIRSTEN K. JORDAN

JOINTLY OR SEVERALLY

Its true and lawful Attorney(s)-in-Fact, to make, execute, seal and deliver, for and on its behalf and as its act and deed, bonds or other writings obligatory in the nature of a bond on behalf of each of said Companies, as surety, on contracts of suretyship as are or may be required or permitted by law, regulation, contract or otherwise, provided that no bond or undertaking or contract or suretyship executed under this authority shall exceed the amount of:

FIFTY MILLION (\$50,000,000.00) DOLLARS


This Power of Attorney is granted and is signed by facsimile under and by the authority of the following Resolutions adopted by the Boards of Directors of both SRCSAIC and SRCSPIC at meetings duly called and held on the 18th of November 2021 and WIC by written consent of its Executive Committee dated July 18, 2011.

"RESOLVED, that any two of the President, any Managing Director, any Senior Vice President, any Vice President, the Secretary or any Assistant Secretary be, and each or any of them hereby is, authorized to execute a Power of Attorney qualifying the attorney named in the given Power of Attorney to execute on behalf of the Corporation bonds, undertakings and all contracts of surety, and that each or any of them hereby is authorized to attest to the execution of any such Power of Attorney and to attach therein the seal of the Corporation; and it is

FURTHER RESOLVED, that the signature of such officers and the seal of the Corporation may be affixed to any such Power of Attorney or to any certificate relating thereto by facsimile, and any such Power of Attorney or certificate bearing such facsimile signatures or facsimile seal shall be binding upon the Corporation when so affixed and in the future with regard to any bond, undertaking or contract of surety to which it is attached."



By 
Erik Janssens, Senior Vice President of SRCSAIC & Senior Vice President
of SRCSPIC & Senior Vice President of WIC

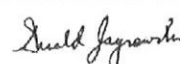By 
Gerald Jagrowski, Vice President of SRCSAIC & Vice President of SRCSPIC
& Vice President of WIC



IN WITNESS WHEREOF, SRCSAIC, SRCSPIC, and WIC have caused their official seals to be hereunto affixed, and these presents to be signed by their authorized officers

this 10 day of NOVEMBER, 20 22

State of Illinois
County of Cook



Swiss Re Corporate Solutions America Insurance Corporation
Swiss Re Corporate Solutions Premier Insurance Corporation
Westport Insurance Corporation


On this 10 day of NOVEMBER, 20 22, before me, a Notary Public personally appeared Erik Janssens, Senior Vice President of SRCSAIC and Senior Vice President of SRCSPIC and Senior Vice President of WIC and Gerald Jagrowski, Vice President of SRCSAIC and Vice President of SRCSPIC and Vice President of WIC, personally known to me, who being by me duly sworn, acknowledged that they signed the above Power of Attorney as officers of and acknowledged said instrument to be the voluntary act and deed of their respective companies.




Christina Manisco, Notary

I, Jeffrey Goldberg, the duly elected Senior Vice President and Assistant Secretary of SRCSAIC and SRCSPIC and WIC, do hereby certify that the above and foregoing is a true and correct copy of a Power of Attorney given by said SRCSAIC and SRCSPIC and WIC, which is still in full force and effect.

IN WITNESS WHEREOF, I have set my hand and affixed the seals of the Companies this 31st day of January, 20 23.

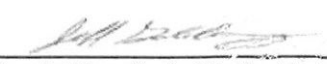
Jeffrey Goldberg, Senior Vice President &
Assistant Secretary of SRCSAIC and
SRCSPIC and WIC

Question 10

- Is rock ex expected?

Answer:

- No rock excavation is anticipated for this project.

Receipt of **ADDENDUM NO. 1** must be acknowledged. This document must be signed and attached to the bid to acknowledge its receipt:

Big Sky ID Corp
Firm Name of Bidder


Signature of Bidder

President
Title

1/31/23
Date

INVITATION TO BID (Addendum No. One)

The City of Moscow, Idaho is accepting sealed bids to be submitted to the Community Development Building (Engineering Division) at 504 South Washington Street, Moscow, Idaho 83843, and clearly marked “**Bid Enclosed –LINCOLN SOUTH OF PUBLIC SEWER PROJECT- 2023**” until **2:00 p.m.**, prevailing local time, **Tuesday, January 31, 2023**, for the following project:

LINCOLN SOUTH OF PUBLIC SEWER PROJECT- 2023

At **2:15 p.m. on the same day**, all proposals will be publicly opened and read aloud in the Community Development Building, Main Floor Conference Room, at 504 South Washington Street, Moscow, ID 83843.

This project consists of, but is not limited to, the removal and installation of sanitary manholes of varying depth, the abandonment of sanitary sewer main, the removal of sanitary sewer main, and the installation of 8, 6, and 4” PVC sanitary sewer main. The installation of new sanitary sewer main includes, but is not limited to, the reconnection of existing sanitary sewer services, the installation of sanitary sewer service pipe, the paving of all removed asphalt roadway, placement of asphalt tailings on similar roadway, and the operation of a temporary bypass pump to allow connection of the new sanitary system to the existing without disruption of sewer service. All work shall be completed as shown on the construction plans and as described in these specifications.

Complete digital Project Manual and Project Plans, may viewed and downloaded at questcdn.com **via the link** provided on The City of Moscow Website at: www.ci.moscow.id.us – click on “Business” / “Bid Opportunities” / “Lincoln Public Sewer”

Once on the Quest site, you may download the digital plan documents for a **non-refundable free of \$22.00**. The Quest project number is **8368789**. Please contact QuestCDN.com at 952-233-1632 or info@questcdn.com for assistance in free membership registration, downloading, and working with digital project information.

IMPORTANT – All communication about this project, including addenda **will only be issued via QuestCDN, and only to those firms listed on the Plan Holder’s List.**

The Contract Documents may also be examined at the City of Moscow Haddock Building (Engineering Division), 504 South Washington Street, Moscow, ID 83843.

Questions should be directed to Britany Luft, City of Moscow Engineering Division, 504 South Washington Street, Moscow, ID, via Email only at: bluft@ci.moscow.id.us

Any objections to the contents or terms of the Specifications shall be raised three (3) days prior to bid opening or it shall be deemed to have been waived.

The City reserves the right to reject any and all Bid Proposals, to waive any formality in the Bidding Contract Documents and to make selection to the lowest responsive, responsible and qualified Bidder as it may best serve the interest of the Owner.

Britany Luft, Deputy City Clerk

Publish Dates: January 14, 2023 & January 21, 2023

January 24, 2023

ADDENDUM NO. 1

City of Moscow Project: **LINCOLN SOUTH OF PUBLIC SEWER PROJECT - 2023**

Project No. **101-021**

The following changes, additions, clarifications, and/or deletions are hereby made a part of Moscow's project **LINCOLN SOUTH OF PUBLIC SEWER PROJECT - 2023**, as fully and completely as if the same were entirely set forth in the Plans, Specifications, and Contract Documents. This addendum, as set forth herein, shall become an integral part of any contract entered into by and between the Owner and the Contractor.

INVITATION TO BID: The date contained within the first paragraph of the Invitation to Bid, page 1 of 112, has been revised from **Tuesday, January 30, 2023** to **Tuesday, January 31, 2023**. Please discard the previous first page of the "INVITATION TO BID" and replace with the attached "INVITATION TO BID (Addendum No. 1)" page 1 of 112.

Question 1:

- Sheet 3 of 10
 - MH-H13-99 Cast in Place Alternate Base
 - The detail on sheet 7 of 10 calls for a Manufactured Manhole Coupler however, the existing pipe is to remain through the cast-in-place concrete then have only the top cut-out. How do we install a manufactured manhole coupler, I'm assuming a kor-n-seal boot, without removing the existing pipe?

Answer: Manhole couplers will not be required on existing pipe, however, any pipe added will require a PVC sand adapter or equivalent. While we do not intend to dictate the means and methods by which this connection is accomplished, we are anticipating a temporary coupling of the existing sanitary main to the proposed upstream of the doghouse manhole.

Question 2:

- Sheet 5 of 10
 - The 4" sanitary sewer service for 805 Public Ave is depicted relatively close to the house and runs under existing concrete / sidewalks
 - How is replacement of concrete paid for?

Answer: Unanticipated landscaping or concrete replacement will be paid for from the force account at the discretion of the Engineer. The property in question has some landscaping brick, but no poured concrete.

Question 3:

- 4” Sanitary Sewer Services (in general)
 - Sheet 8 of 10 provides a dimension of 2’ min for installation of cleanout
 - Is there a max distance from the building exteriors we can connect to existing services?
 - Plumbing code typically requires a licensed plumber to make connections within 5ft
 - Are there easements for installation of services through private property
 - Is there any information available on type of pipe material for the existing services

Answer:

- All cleanouts will be placed on the edge of the right-of-way nearest the homeowner property.
- See above.
- We anticipate the sewer services adjacent 903 Public Ave to have a prescriptive easement based on their age. All other services exist within their respective property or within the right-of-way.
- Pipe materials as listed below were viewed through camera, contractor **shall** field confirm.
 - 861 Lincoln - Concrete or AC
 - 871 Lincoln – Concrete or AC
 - 721 Public – Plastic White
 - 727 Public – Plastic White
 - 735 Public – Plastic to Concrete or AC
 - 805 Public – Unknown, likely Cement or AC
 - 907 Public – Unknown
 - 903 Public – Concrete or AC
 - 808 Public – Unknown, likely Cement or AC
 - 816 Public – Green PVC

Question 4

- Spec section SP-4 (4” PVC Sanitary Pipe...) references section SP-23 (Storm and Sanitary Connections). SP-23.2.B states that CB saddles are furnished and installed by the city and paid for by the contractor.
 - Is this correct? If so, can you provide the cost?

Answer:

- The aforementioned specification is intended for construction tapping existing sewer mains and paid in a tapping fee. New house connections shall be branched from the main by a Y branch on new main (ES-23.2A). For the purposes of this project, if contractor chooses to tap the main following installation, Romac style “CB” saddles may be used, but shall neither be installed nor provided by the City.

Question 5

- The sewer service connections to 805 Public Ave and 871 Lincoln St look very close to the house. Can they be connected 5+ feet from the house or will this connection require a plumber?

Answer:

- The house connection from 871 Lincoln Street will be re-routed 5' to the east side of the structure by a plumber under agreement by the City. The connection to 805 public should be made at a point 5' outside the structure.

Question 6

- On sheet 6 of the plans, from MH-H13-02 heading east, will tree removal be necessary to connect to the existing lateral? Is there video of the existing 6" we are to remove that would indicate the location of those laterals?

Answer:

- Tree removal is not anticipated to connect the eastbound lateral from MH-H13-02. Lateral connections serving 903 Public and 907 Public were located by Roto-Rooter using a sonde and recorded by the City. While these locations are approximate, they are expected to be reasonably accurate. No video is known to exist for this location.

Question 7

- Google Street views appear to show a fire hydrant near the sewer line described above. Is that accurate?

Answer:

- That is correct. The hydrant location is near, but not atop of the 8" proposed lateral.

Question 8

- Also on sheet 6, the existing 8" line noted for 148 ft of abandonment shows being filled with CDF. Could it be abandoned per SP – 13 by plugging both ends instead?

Answer:

- Yes, the 148' of 8" sewer main shall be abandoned as per SP – 13.

Question 9

- Is there pipe to remove between MH-H13-02 and the existing MH at approx. ST 3+40 (same page)?

Answer:

- The existing sewer main may be abandoned as per SP-13, crushed in place, or removed as necessary to facilitate the installation of new 8" sewer main.

Question 10

- Is rock ex expected?

Answer:

- No rock excavation is anticipated for this project.

Receipt of **ADDENDUM NO. 1** must be acknowledged. This document must be signed and attached to the bid to acknowledge its receipt:

Firm Name of Bidder

Signature of Bidder

Title

Date

CITY COUNCIL STAFF REPORT

DATE: Tuesday, February 21, 2023



AGENDA ITEM TITLE

Inland Cellular Wireless Lease Agreement Amendment - Bill Belknap

RESPONSIBLE STAFF

Bill Belknap, City Supervisor

REVIEWED BY

This was reviewed by the Public Works/Finance Committee on February 13, 2023 and recommended for approval.

ADDITIONAL PRESENTER(S)

OTHER RESOURCES

DESCRIPTION

Inland Cellular currently holds a wireless communications facility lease with the City for cellular communications equipment on the City's Residence Street water tower. The current agreement includes lease fee escalation every 5 years based on the Consumer Price Index (CPI). The City began with the CPI-based escalators in 2002 with the initial wireless communications facility leases on the City's water reservoirs, but due to the complexity of the calculation and the potential for errors, more recent leases approved by the City have included a more simplistic 3% annual escalation provision. Inland Cellular has requested to amend the existing agreement to replace the current CPI escalator with the City's current standard 3% annual escalation. Staff has prepared an agreement amendment to make that change to the agreement. The new 3% annual escalator would remain in place until the agreement expires in 2028.

STAFF RECOMMENDATION

Approve the proposed wireless communications agreement amendment.

PROPOSED ACTIONS

ACTION: Approve the proposed wireless communications agreement amendment.

FISCAL IMPACT

PERSONNEL IMPACT

ATTACHMENTS

1. Moscow Water Tank_First Amendment_Jan 19 2023 _clean

**FIRST AMENDMENT TO WIRELESS COMMUNICATION FACILITY AGREEMENT
BETWEEN CITY OF MOSCOW, IDAHO AND INLAND CELLULAR,
INCORPORATED ROTARY PARK WATER TANK**

THIS FIRST AMENDMENT TO WIRELESS COMMUNICATION FACILITY AGREEMENT BETWEEN CITY OF MOSCOW, IDAHO AND INLAND CELLULAR, INCORPORATED ROTARY PARK WATER TANK (hereinafter “Amendment”) is entered into by and between the City of Moscow (CITY), and Inland Cellular LLC (INLAND CELLULAR) and shall be effective as of the last date signed by a Party hereto below (the “Effective Date”).

WHEREAS, City and Inland Cellular entered into Wireless Communications Facility Agreement dated May 5, 2003 (hereinafter “Agreement”); and

WHEREAS, the Parties desire to amend the Agreement as more fully set forth below;

NOW, THEREFORE, in consideration of the foregoing and other good and valuable consideration, the receipt and sufficiency of which are hereby acknowledged, the Parties agree to the recitals written above as if fully incorporated herein and do hereby amend the Agreement as follows:

1. Section 4.2 of the Agreement is hereby deleted and replaced in its entirety by the following language:

The Annual Monetary Fee paid to the City shall be adjusted once at the beginning of each annual anniversary of the Commencement Date by an amount equal to three percent (3%) of the immediately preceding year’s rent (“Rent Adjustment”).

2. **Ratification**. As amended hereby, the Agreement shall continue in full force and effect under the terms, provisions and conditions thereof. All other terms, covenants and conditions of the Agreement not herein expressly modified are hereby confirmed and ratified and remain in full force and effect.

3. **Authority To Execute**. The persons executing this Amendment on behalf of their respective Parties, represent and warrant that they have the authority to do so under law and from their respective Parties.

IN WITNESS WHEREOF, City and Inland Cellular have each signed and sealed this Amendment effective as of the last date signed below

CITY

Inland Cellular LLC

Arthur D. Bettge, Mayor

Nathan R. Weis, President

ATTEST:

Laurie M. Hopkins, City Clerk

ACKNOWLEDGMENT

STATE OF IDAHO)
) ss.
COUNTY OF LATAH)

On this _____ day of _____, 2023, before me, a Notary Public in and for said State, appeared Nathan R. Weis, known to me to be the person named above and acknowledged that they executed the foregoing document as the duly authorized representative.

Notary Public for the State of Idaho
Residing at _____
My commission expires _____

CITY COUNCIL STAFF REPORT

DATE: Tuesday, February 21, 2023



AGENDA ITEM TITLE

Whitcom Report - Wendy Berrett

RESPONSIBLE STAFF

REVIEWED BY

ADDITIONAL PRESENTER(S)

OTHER RESOURCES

DESCRIPTION

STAFF RECOMMENDATION

PROPOSED ACTIONS

PROPOSED ACTIONS:

FISCAL IMPACT

PERSONNEL IMPACT

ATTACHMENTS

None

COMMITTEE STAFF REPORT

DATE: Tuesday, February 21, 2023



RESPONSIBLE STAFF

David Schott, Parks and Facilities Manager

ADDITIONAL PRESENTER(S)

Jenny Kostroff

OTHER RESOURCES

AGENDA ITEM TITLE

1912 Center Northeast Room, Second Floor Naming Proposal (ACTION ITEM) - David Schott

DESCRIPTION

Heart of the Arts, Inc. (HAI) is proposing to permanently name the newly remodeled 1912 Center game room the "Chin Lew Green Dragon Game Room" in honor of the Chin and Lew families (please see attached proposal). The game room is the room on the northeast corner of the second floor of the 1912 Center. Funds in the amount of \$80,000 were donated by Claire Chin and Merry Lew to complete the renovation of the game room that is now home to the old back bar that was in the family's downtown restaurant since 1947. This donation was made to name the room in honor of the families who have shared their culinary culture with Moscow since 1931.

The Parks and Recreation Commission reviewed the proposal and recommended City Council approval during their January 26, 2023 meeting. The Public Works / Finance Committee considered and recommended approval on February 13, 2023.

STAFF RECOMMENDATION

Approve naming the northeast room of the second floor of the 1912 Center the "Chin Lew Green Dragon Game Room."

PROPOSED ACTIONS

PROPOSED ACTIONS: Approve naming the northeast room of the second floor of the 1912 Center the "Chin Lew Green Dragon Game Room"; or take other action as deemed appropriate.

FISCAL IMPACT

PERSONNEL IMPACT

ATTACHMENTS

1. 01.17.23 Chin Lew Green Dragon Game Room Naming Proposal
2. 01.17.23 Chin Lew Green Dragon Game Room Picture
3. 01.17.23 1912 Center Second Floor Map For Naming Proposal

Proposal

To: The Parks and Recreation Commission
1912 Center Development Committee
Moscow City Council

From: Jenny Kostroff, Executive Director of Heart of the Arts, Inc.

Date: January 17, 2023

Re: Naming the 1912 Center's Green Dragon Game Room

This submission is to permanently name the Green Dragon Game Room, the northeast room of the 1912 Center's second floor, in honor of the Chin and Lew families. Funds in the amount of \$80,000 were donated by Claire Chin and Merry Lew to complete the renovation of the Green Dragon Game Room that is now home to the old back bar that was in the family's downtown restaurant since 1947 (see attached photo). This donation was made to name the room in honor of the families who shared their culinary culture with Moscow since 1931. Claire and Merry's mother, Marie Lew, was the first Asian woman to graduate from the University of Idaho with a degree in Home Economics. Along with her husband, Mi Lew, they ran the Grill Café in Moscow at 214 S Main St from 1937 to 1970 when it was sold. In 1947 Mi Lew had a UI student design the back bar/ refrigerator unit to be built and installed at the restaurant. In December 2020, a Wooster Pizza wanted to have the bar removed so Patty and Matt Brehm of Kitchen Counter offered us the opportunity to adopt the piece. It has received a new home in the Green Dragon Game Room, which inspired Claire and Merry to support the project. (Green Dragon was used as the Mah Jongg players first championed the idea of a Game Room in the 1912 Center and gave the lead gifts to start the project.)

Naming Specifics:

Location: The Green Dragon Game Room is the room on the northeast corner of the second floor of the 1912 Center. (Please see the attached floor plan of the Second Floor to clearly identify the location of the space considered in this proposal.)

Name: "Chin Lew Green Dragon Game Room" will be the official name for the room. "Game Room" or "Green Dragon Room" (an auspicious Mah Jongg tile) will be used as the day-to-day verbal name and written reference for the room will remain the shortened "Game Room" for simplicity.

Approval: Claire Chin and Merry Lew have authorized the use of their family names "Chin Lew" on the room and the order of the naming is matched with the order of the donation amounts.

Contribution: Claire Chin donated \$55,000 from the Lennard and Claire Chin Foundation and Merry Lew donated \$25,000 for the sponsorship in the family's name. This total donation of \$80,000 to the 1912 Center Building Fund is the total needed for room sponsorship and naming.


Signage: Upon approval, the name will be added to the room using the building signage standard. The name will then be added to floor plans and maps of the facility. A photo of the Chin Lew family and a plaque about the family and their involvement in the Moscow community will be installed in the room. The back bar will also have a plaque installed by it to help the public understand its origins.

Dedication: The room will have a sign put up upon approval of this naming by the City. No formal dedication ceremony will be held for the space at this time.



JANUARY 17th, 2023
SUBMISSION

CHIN LEW NAMING PROPOSAL

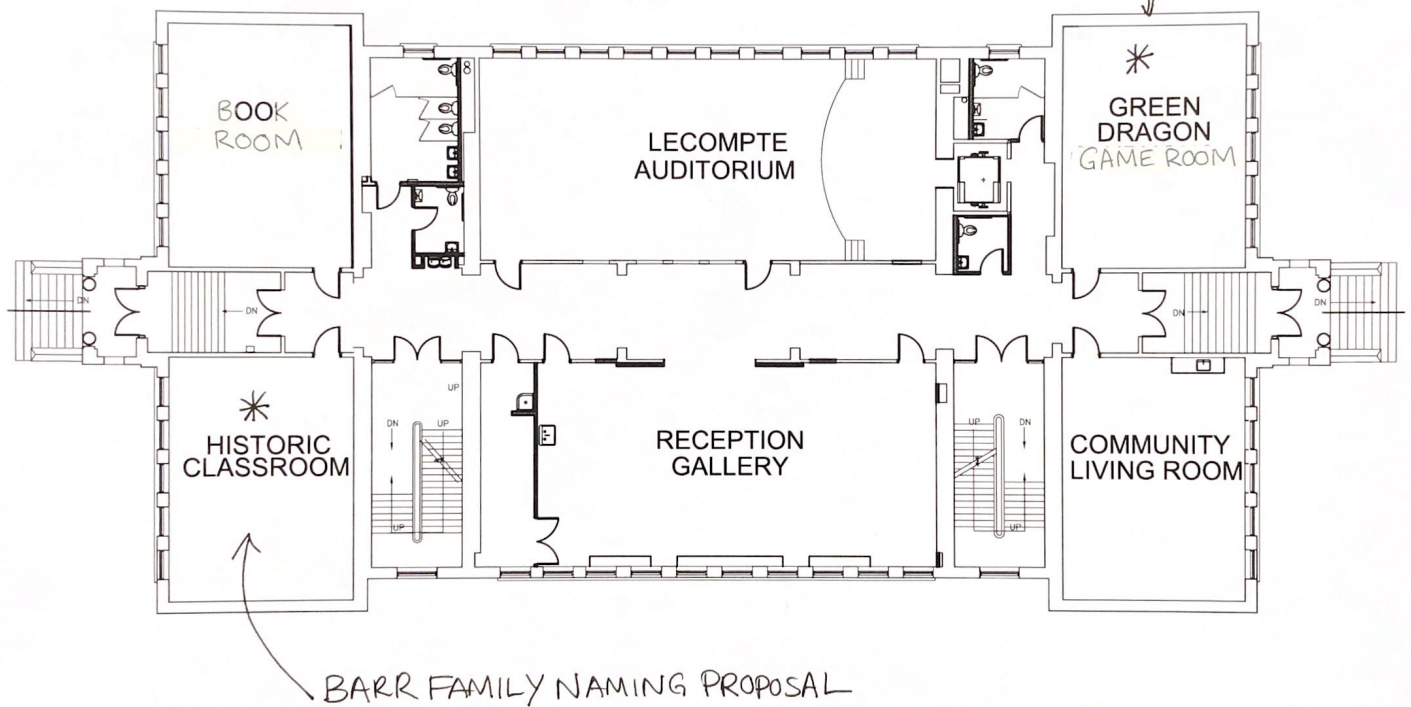

SECOND FLOOR
NOT TO SCALE



COMMITTEE STAFF REPORT

DATE: Tuesday, February 21, 2023



RESPONSIBLE STAFF

David Schott, Parks and Facilities Manager

ADDITIONAL PRESENTER(S)

Jenny Kostroff

OTHER RESOURCES

AGENDA ITEM TITLE

1912 Center Southwest Room, Second Floor Naming Proposal (ACTION ITEM) - David Schott

DESCRIPTION

Heart of the Arts, Inc. (HAI) is proposing to permanently name the newly remodeled 1912 Center historic classroom the "Barr Family Historic Classroom" in honor of the Barr family (please see attached proposal). The historic classroom is the room on the southwest corner of the second floor of the 1912 Center. Funds in the amount of \$80,000 were donated by Steve Barr to complete the renovation of the Historic Classroom. This donation was made in order to name the room in honor of his parents, longtime Moscow residents William and Audrey Barr.

The Parks and Recreation Commission reviewed the proposal and recommended City Council approval during their January 26, 2023 meeting. The Public Works / Finance Committee considered and recommended approval on February 13, 2023.

STAFF RECOMMENDATION

Approve naming the southwest room of the second floor of the 1912 Center the "Barr Family Historic Classroom."

PROPOSED ACTIONS

PROPOSED ACTIONS: Approve naming the southwest room of the second floor of the 1912 Center the "Barr Family Historic Classroom"; or take other action as deemed appropriate.

FISCAL IMPACT

PERSONNEL IMPACT

ATTACHMENTS

1. 01.17.23 1912 Center Barr Family Historic Classroom Naming Proposal
2. 01.17.23 Barr Family Historic Classroom Picture
3. 01.17.23 1912 Center Second Floor Map For Naming Proposal

Proposal

To: The Parks and Recreation Commission

1912 Center Development Committee

Moscow City Council

From: Jenny Kostroff, Executive Director of Heart of the Arts, Inc.

Date: January 17, 2023

Re: Naming the 1912 Center's Historic Classroom

This submission is to permanently name the Historic Classroom, the southwest room of the 1912 Center's second floor, in honor of Barr Family. Funds in the amount of \$80,000 were donated by Steve Barr to complete the renovation of the Historic Classroom. This donation was made in order to name the room in honor of his parents, longtime Moscow residents William and Audrey Barr. The family's love of learning and past work with the Latah County Historical Society makes the Historic Classroom the perfect location for a namesake within the building.

Naming Specifics:

Location: The Historic Classroom is the room on the southwest corner of the second floor of the 1912 Center. (Please see the attached floor plan of the Second Floor to clearly identify the location of the space considered in this proposal.)

Name: "Barr Family Historic Classroom" will be the official name for the room and will be used as the verbal name when giving tours to the public. The day-to-day verbal and written reference for the room will remain the shortened "Historic Classroom" for simplicity.

Approval: Steve Barr, representing the Barr family, has given authorization for the use of the family name for this room. Steve's parents, Dr. William F Barr and Audrey K Barr, passed away in 2011 and 2013 respectively so this naming is in their honor. The Barr siblings, Michael and Karen, are aware of this naming and approve of the use of the family name for the Historic Classroom as well.

Contribution: Steve Barr donated \$50,000 to the 1912 Center Building Fund in 2021 and \$30,000 in 2022 to complete the required \$80,000 pledge in order to sponsor the naming of the Historic Classroom. The financial support criteria for naming has been met in full with these gifts.


Signage: Upon approval, the name will be added to the room using the building signage standard. The name will then be added to floor plans and maps of the facility. A photo of the Barr family and a plaque about the family and their involvement in the Moscow community will be installed in the room.

Dedication: The Historic Classroom is already in use with 4th grade students attending a day in the life of a 1913 student in our Pen & Primer Program. We will have an official ribbon cutting for the room in the fall of 2023 when the new school year is launched when we invite teachers and parents to check out the room to sign up classes to attend the fall sessions of the program. Steve will be invited to cut a ribbon at that event.



JANUARY 17th, 2023
SUBMISSION

CHIN LEW NAMING PROPOSAL

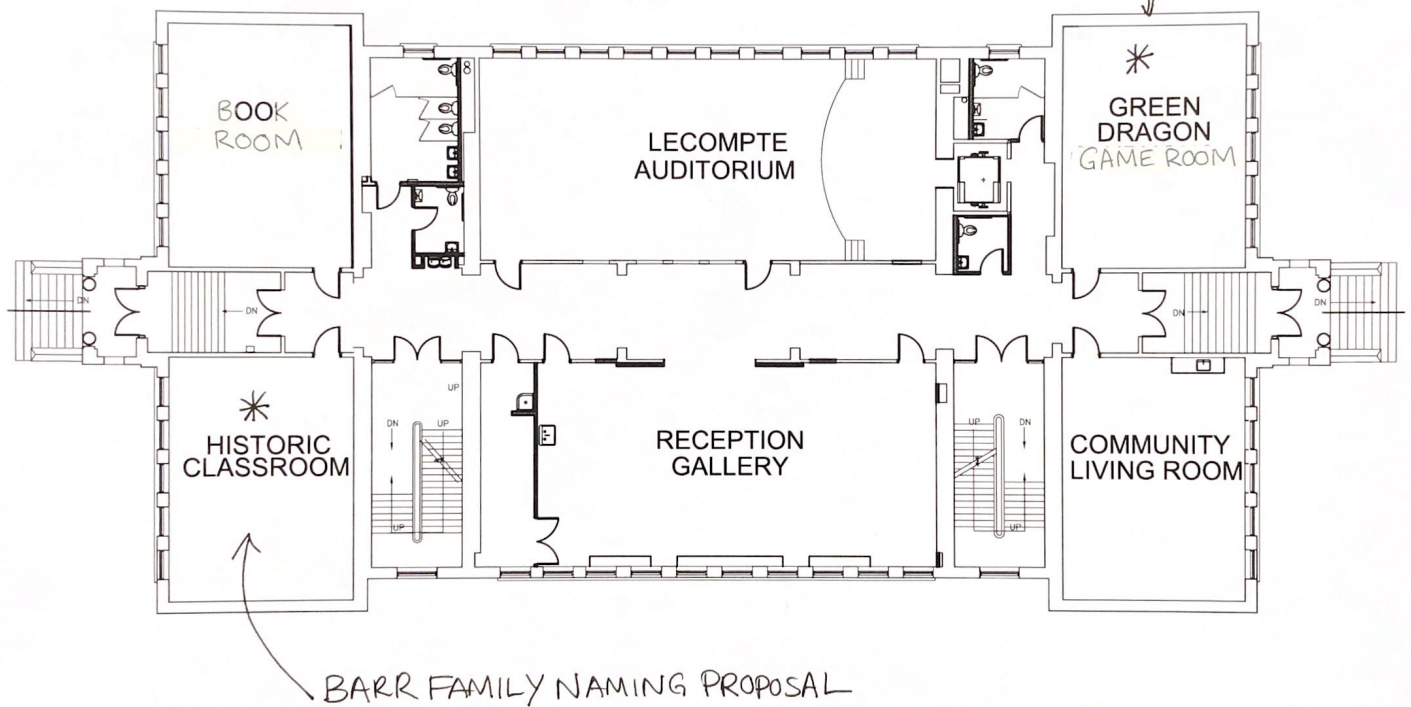

SECOND FLOOR
NOT TO SCALE



CITY COUNCIL STAFF REPORT

DATE: Tuesday, February 21, 2023



AGENDA ITEM TITLE

Basin 87 General Provision Agreement Approval (ACTION ITEM) - Bill Belknap

RESPONSIBLE STAFF

Bill Belknap, City Supervisor

REVIEWED BY

ADDITIONAL PRESENTER(S)

OTHER RESOURCES

DESCRIPTION

The Idaho Department of Water Resources (IDWR) is currently conducting adjudication of water rights within the Palouse River Basin (Basin 87). When IDWR established the general provisions governing the adjudication process, they included a provision that water rights (both surface diversions and groundwater diversions) within Basin 87 would be administered as connected sources of water in the Palouse River Basin in accordance with the prior appropriation doctrine. Prior research of the Palouse Basin aquifer system has revealed that there is no definitive evidence of a significant connection between surface water bodies and the underlying aquifers that supply drinking water to the City of Moscow and other domestic wells in the basin due to the geologic structure and thick confining clay layers present within the basin. The City filed a timely objection to IDWR's general provisions due to this condition. IDWR has consented to the removal of this provision and indicated that the inclusion of this provision was unintentional. The attached Standard Form 5 agreement between the City and the State of Idaho will remove the connected source general provision subject to the approval of the Presiding Judge over the Palouse River Basin Adjudication. Staff has also prepared a Resolution to record the Council's approval of the proposed agreement and authorizing our legal counsel Candice McHugh to execute the Standard Form 5 on behalf of the City of Moscow.

STAFF RECOMMENDATION

Approve the proposed Standard Form 5 Agreement and Resolution authorizing Candice McHugh to execute the Agreement on behalf of the City of Moscow.

PROPOSED ACTIONS

PROPOSED ACTIONS: Approve the proposed Standard Form 5 Agreement and Resolution authorizing Candice McHugh to execute the Agreement on behalf of the City of Moscow; or take other action as deemed appropriate.

FISCAL IMPACT

PERSONNEL IMPACT

ATTACHMENTS

1. Resolution 2023 - Accepting Settlement to Palouse River Basin Adjudication_final with attachment

RESOLUTION NO. 2023 – ____

A RESOLUTION OF THE CITY OF MOSCOW, IDAHO, A MUNICIPAL CORPORATION OF THE STATE OF IDAHO, AUTHORIZING THE SIGNING OF STANDARD FORM 5, STIPULATING TO THE ELEMENTS FOR BASIN 87 GENERAL PROVISION IN RE PRBA, CASE NO. 59576, THAT NO GENERAL PROVISIONS ARE RECOMMENDED FOR BASIN 87 FOR THE PALOUSE RIVER BASIN AJUDICATION; PROVIDING THIS RESOLUTION TO BE EFFECTIVE UPON ITS PASSAGE AND APPROVAL.

WHEREAS, the City of Moscow (“City”), filed an objection In Re PRBA, Case No. 59576, to the General Provision recommendation of the Director of the Idaho Department of Water Resources (“IDWR”) to the Idaho Water Adjudication District Court that “all other water rights within Basin 87 will be administered as connected sources of water in the Palouse River Basin in accordance with the prior appropriation doctrine as established by Idaho law.”; and

WHEREAS, City objected to IDWR’s recommendation because the General Provision as recommended was legally and factually unnecessary; and

WHEREAS, City determined there was no evidence to show that all water rights within the Basin are interconnected; and

WHEREAS, IDWR has agreed to withdraw its recommendation of the Basin 87 General Provision that was the basis for City’s objection;

NOW, THEREFORE, BE IT RESOLVED by the Mayor and City Council of the City of Moscow that all matters stated above are found to be true and correct and are incorporated herein by reference as if copied in their entirety and shall be adopted with following:

1. That the City of Moscow shall stipulate that the elements of the Basin 87 General Provision should be decreed as, “No General Provisions are recommended for Basin 87.”; and
2. That the Attorney representing the City of Moscow In Re PRBA, Case No. 59576, Candice McHugh, is hereby authorized and directed to sign the Standard Form 5, Attached as Exhibit A, on behalf of the City of Moscow.
3. That this Resolution shall be effective upon its passage and approval.

PASSED on Motion by the Following Vote:

	Aye	Nay	Abstain	Absent
Drew Davis	_____	_____	_____	_____
Sandra Kelly	_____	_____	_____	_____
Maureen Laflin	_____	_____	_____	_____
Hailey Lewis	_____	_____	_____	_____
Julia Parker	_____	_____	_____	_____
Gina Taruscio	_____	_____	_____	_____

ADOPTED by the City Council of the City of Moscow, Idaho and **APPROVED** by the Mayor of the City of Moscow, this ____ day of _____, 2023.

Arthur D. Bettge, Mayor

CERTIFICATION and ATTESTATION. I hereby certify that the above is a true copy of a Resolution passed at a regular meeting of the City Council, City of Moscow, held on _____, 2023 and attest to the Mayor's signature.

Laurie M. Hopkins, City Clerk

EXHIBIT A

**IN THE DISTRICT COURT OF THE FIFTH JUDICIAL DISTRICT OF THE
STATE OF IDAHO, IN AND FOR THE COUNTY OF TWIN FALLS**

In Re PRBA	)	SUBCASE: 87-00001GP
	)	
	)	STANDARD FORM 5
Case No. 59576	)	
	)	STIPULATED ELEMENTS FOR BASIN 87
	)	GENERAL PROVISION
	)	
	)	☐ AMENDED NOTICE OF CLAIM /
	)	DIRECTOR'S REPORT

This form is used to report the stipulated elements of the Basin 87 General Provision. Submission of this form will not automatically result in the issuance of a partial decree. The Presiding Judge or Special Master will conduct any hearing necessary to determine whether the facts, data, expert opinions and law support the issuance of a partial decree for the Basin 87 General Provision.

The parties agree that the Palouse River Basin Adjudication Court has jurisdiction of the parties and subject matter to enter a partial decree for the Basin 87 General Provision; that they have been served with sufficient process, according to the law; and that they have appeared, prosecuted, and defended their positions with regard to the dispute over the Basin 87 General Provision.

The parties and IDWR agree and stipulate that the elements of the Basin 87 General Provision should be decreed as described per the attached. The parties and IDWR have further indicated their concurrence by initialing each of the attached pages. Attached pages should include a copy of the Director's Recommendation, noting where stipulated changes have been made.

OBJECTOR:
City of Moscow

RESPONDENT:
State of Idaho

Candice McHugh	Date
Attorney at Law	

David Perkins	Date
Deputy Attorney General	

IDWR Concurrence:

Craig Saxton	Date
Manager, Adjudication Section	

Attorney for IDWR

Lacey Rammell-O'Brien	Date
Deputy Attorney General	

CERTIFICATE OF SERVICE

I hereby certify that on this ____ day of _____, 2023, I caused to be served a copy of the Standard Form 5 Stipulated Elements for Basin 87 General Provision by the following method to:

1. Original to:

Clerk of the District Court
Palouse River Basin Adjudication
253 Third Avenue North
P.O. Box 2707
Twin Falls, ID 83303-2707

____ Overnight Mail
____ Regular Mail
____ Hand-delivered
____ Facsimile

2. Copies to:

IDWR Document Depository
322 East Front Street
P.O. Box 83720
Boise, ID 83720-0098

____ Overnight Mail
____ Regular Mail
____ Hand-delivered
____ Facsimile

City of Moscow
Represented by:
Candice McHugh
380 S 4th Street Ste 104
Boise, ID 83702

____ Overnight Mail
____ Regular Mail
____ Hand-delivered
____ Facsimile

State of Idaho
Represented by:
Chief Natural Resources Division
Office of the Attorney General
PO Box 83720
Boise, ID 83720-0010

____ Overnight Mail
____ Regular Mail
____ Hand-delivered
____ Facsimile

Signature of person delivering this
document

BASIN 87 GENERAL PROVISIONS

~~_____ The Director of the Idaho Department of Water Resources recommends to the Idaho Water Adjudication District Court that the following general provisions be included in the decree determining rights to water from Basin 87.~~

- ~~1. _____ The following water rights from the following sources of water in Basin 87 shall be administered separately from all other water rights in Basin 87 in accordance with the prior appropriation doctrine as established by Idaho law:~~

_____ WATER RIGHT NO.	_____ SOURCE
_____ None	_____ None
_____	_____

- ~~2. _____ The following water rights from the following sources of water in Basin 87, shall be administered separately from all water rights in the Palouse River Basin in accordance with the prior appropriation doctrine as established by Idaho law:~~

_____ WATER RIGHT NO.	_____ SOURCE
_____ None	_____ None

- ~~3. _____ Except as otherwise specified above, all other water rights within Basin 87 will be administered as connected sources of water in the Palouse River Basin in accordance with the prior appropriation doctrine as established by Idaho law.~~

No General Provisions are recommended for Basin 87.